




The scaling of this drawing cannot be assured

Revision	Date	Drn	Ckd
A	Red line update	11/09/25	SL

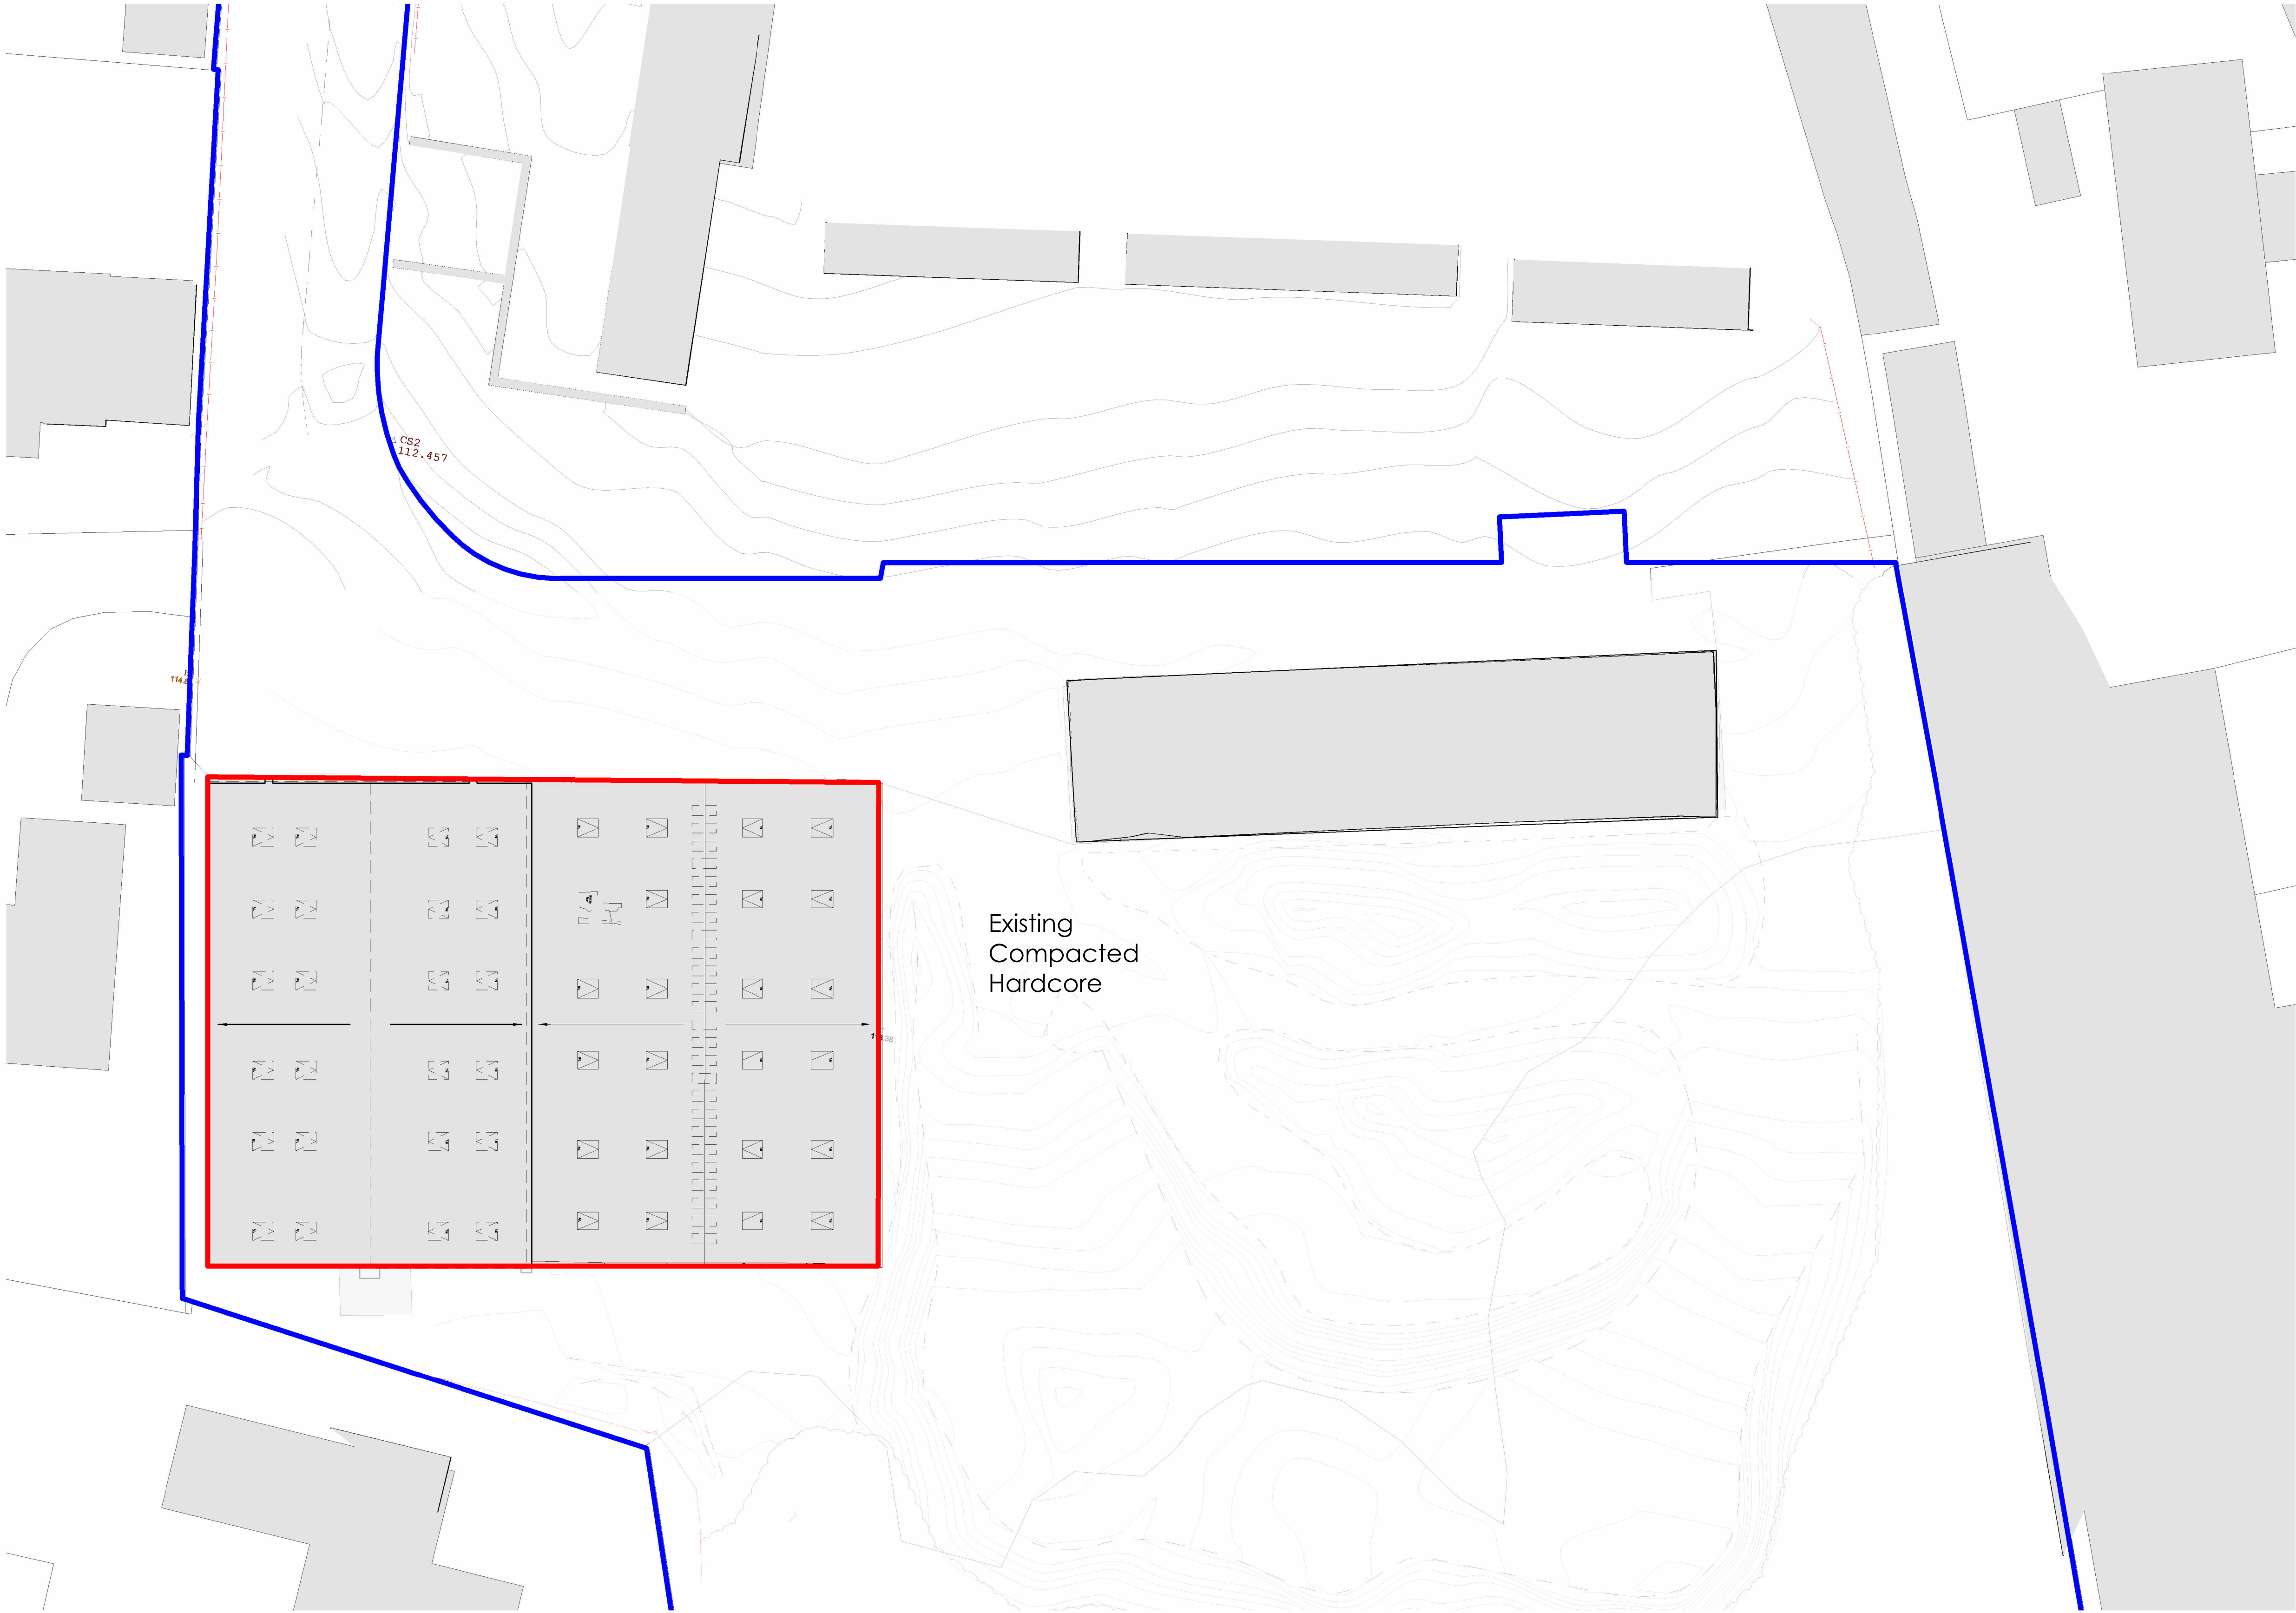

Existing Site Plan
1 : 200

GEA: 1055m²
Red Line Boundary: 1960²

PLANNING			
Status			
Project Number	2501587.7		
Project	8 Wood Lane Norton-Juxta-Twycross		
Drawing Title	Existing Site Plan		
Drawn by	SL	Dwg No	A-E10-002
Check by	CW	Scale	1 : 200 @ A1
Revision	A	Date	15.08.25

