




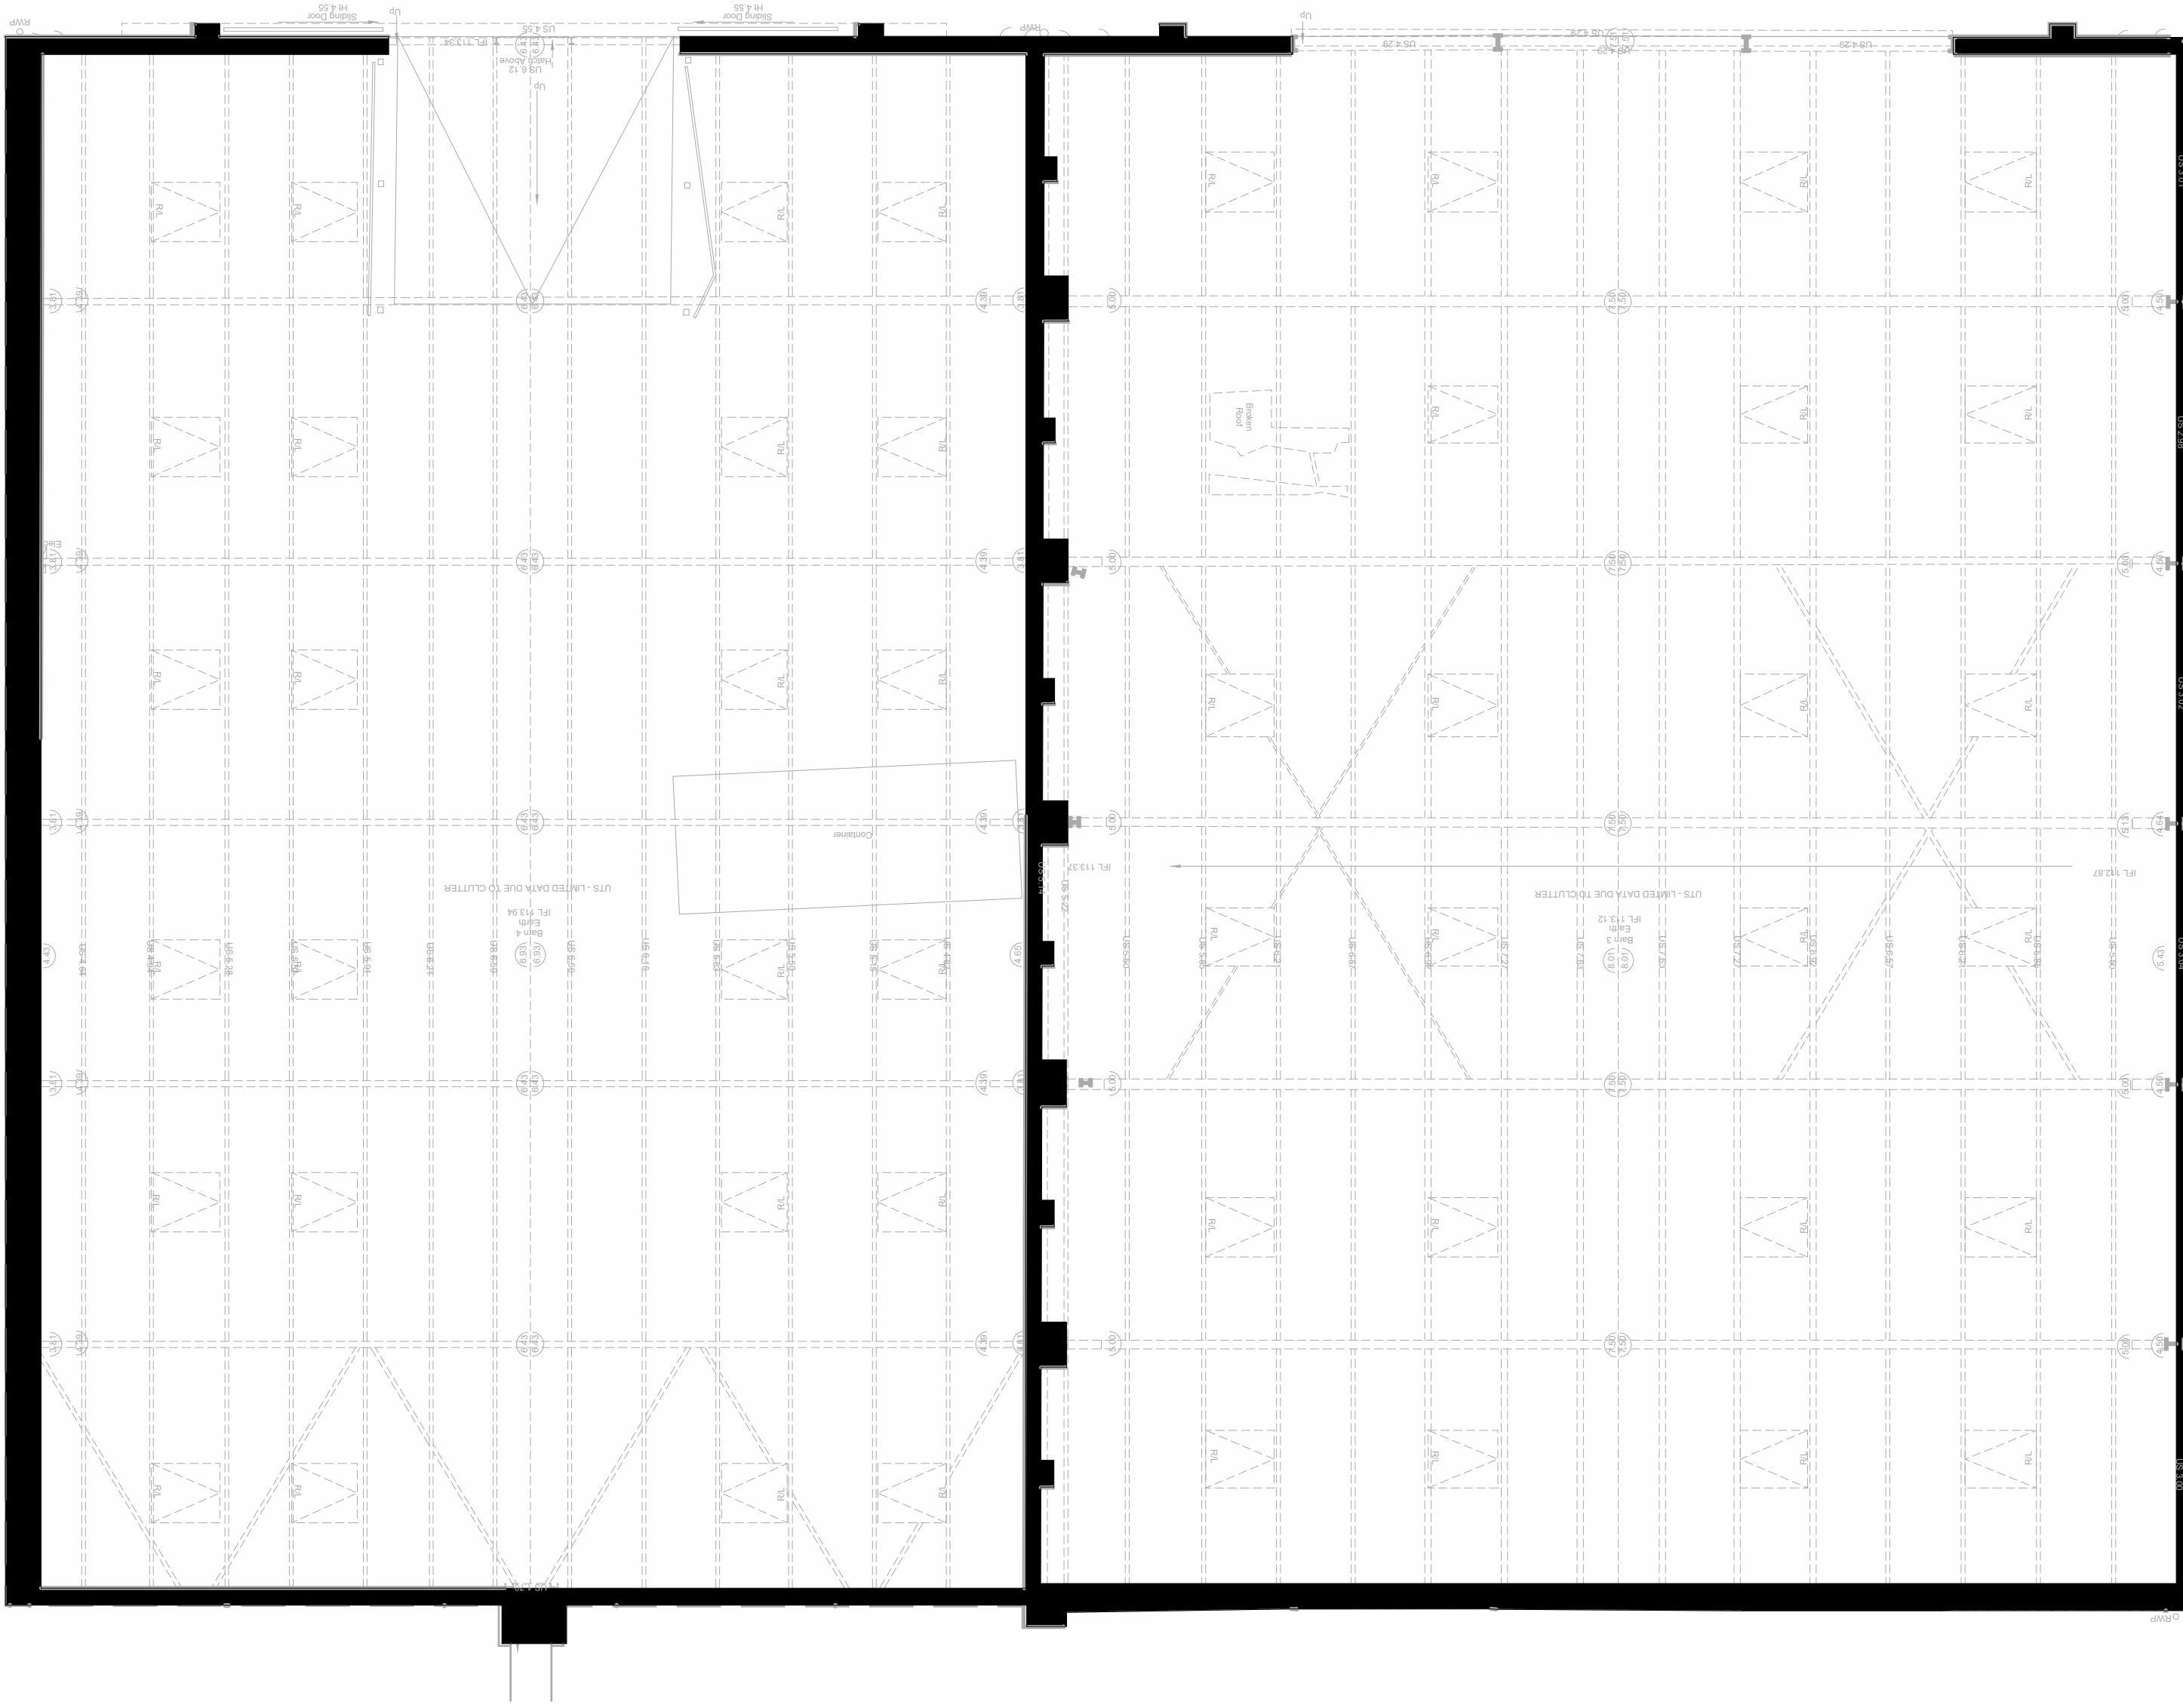

Existing Ground Floor Plan
1 : 100

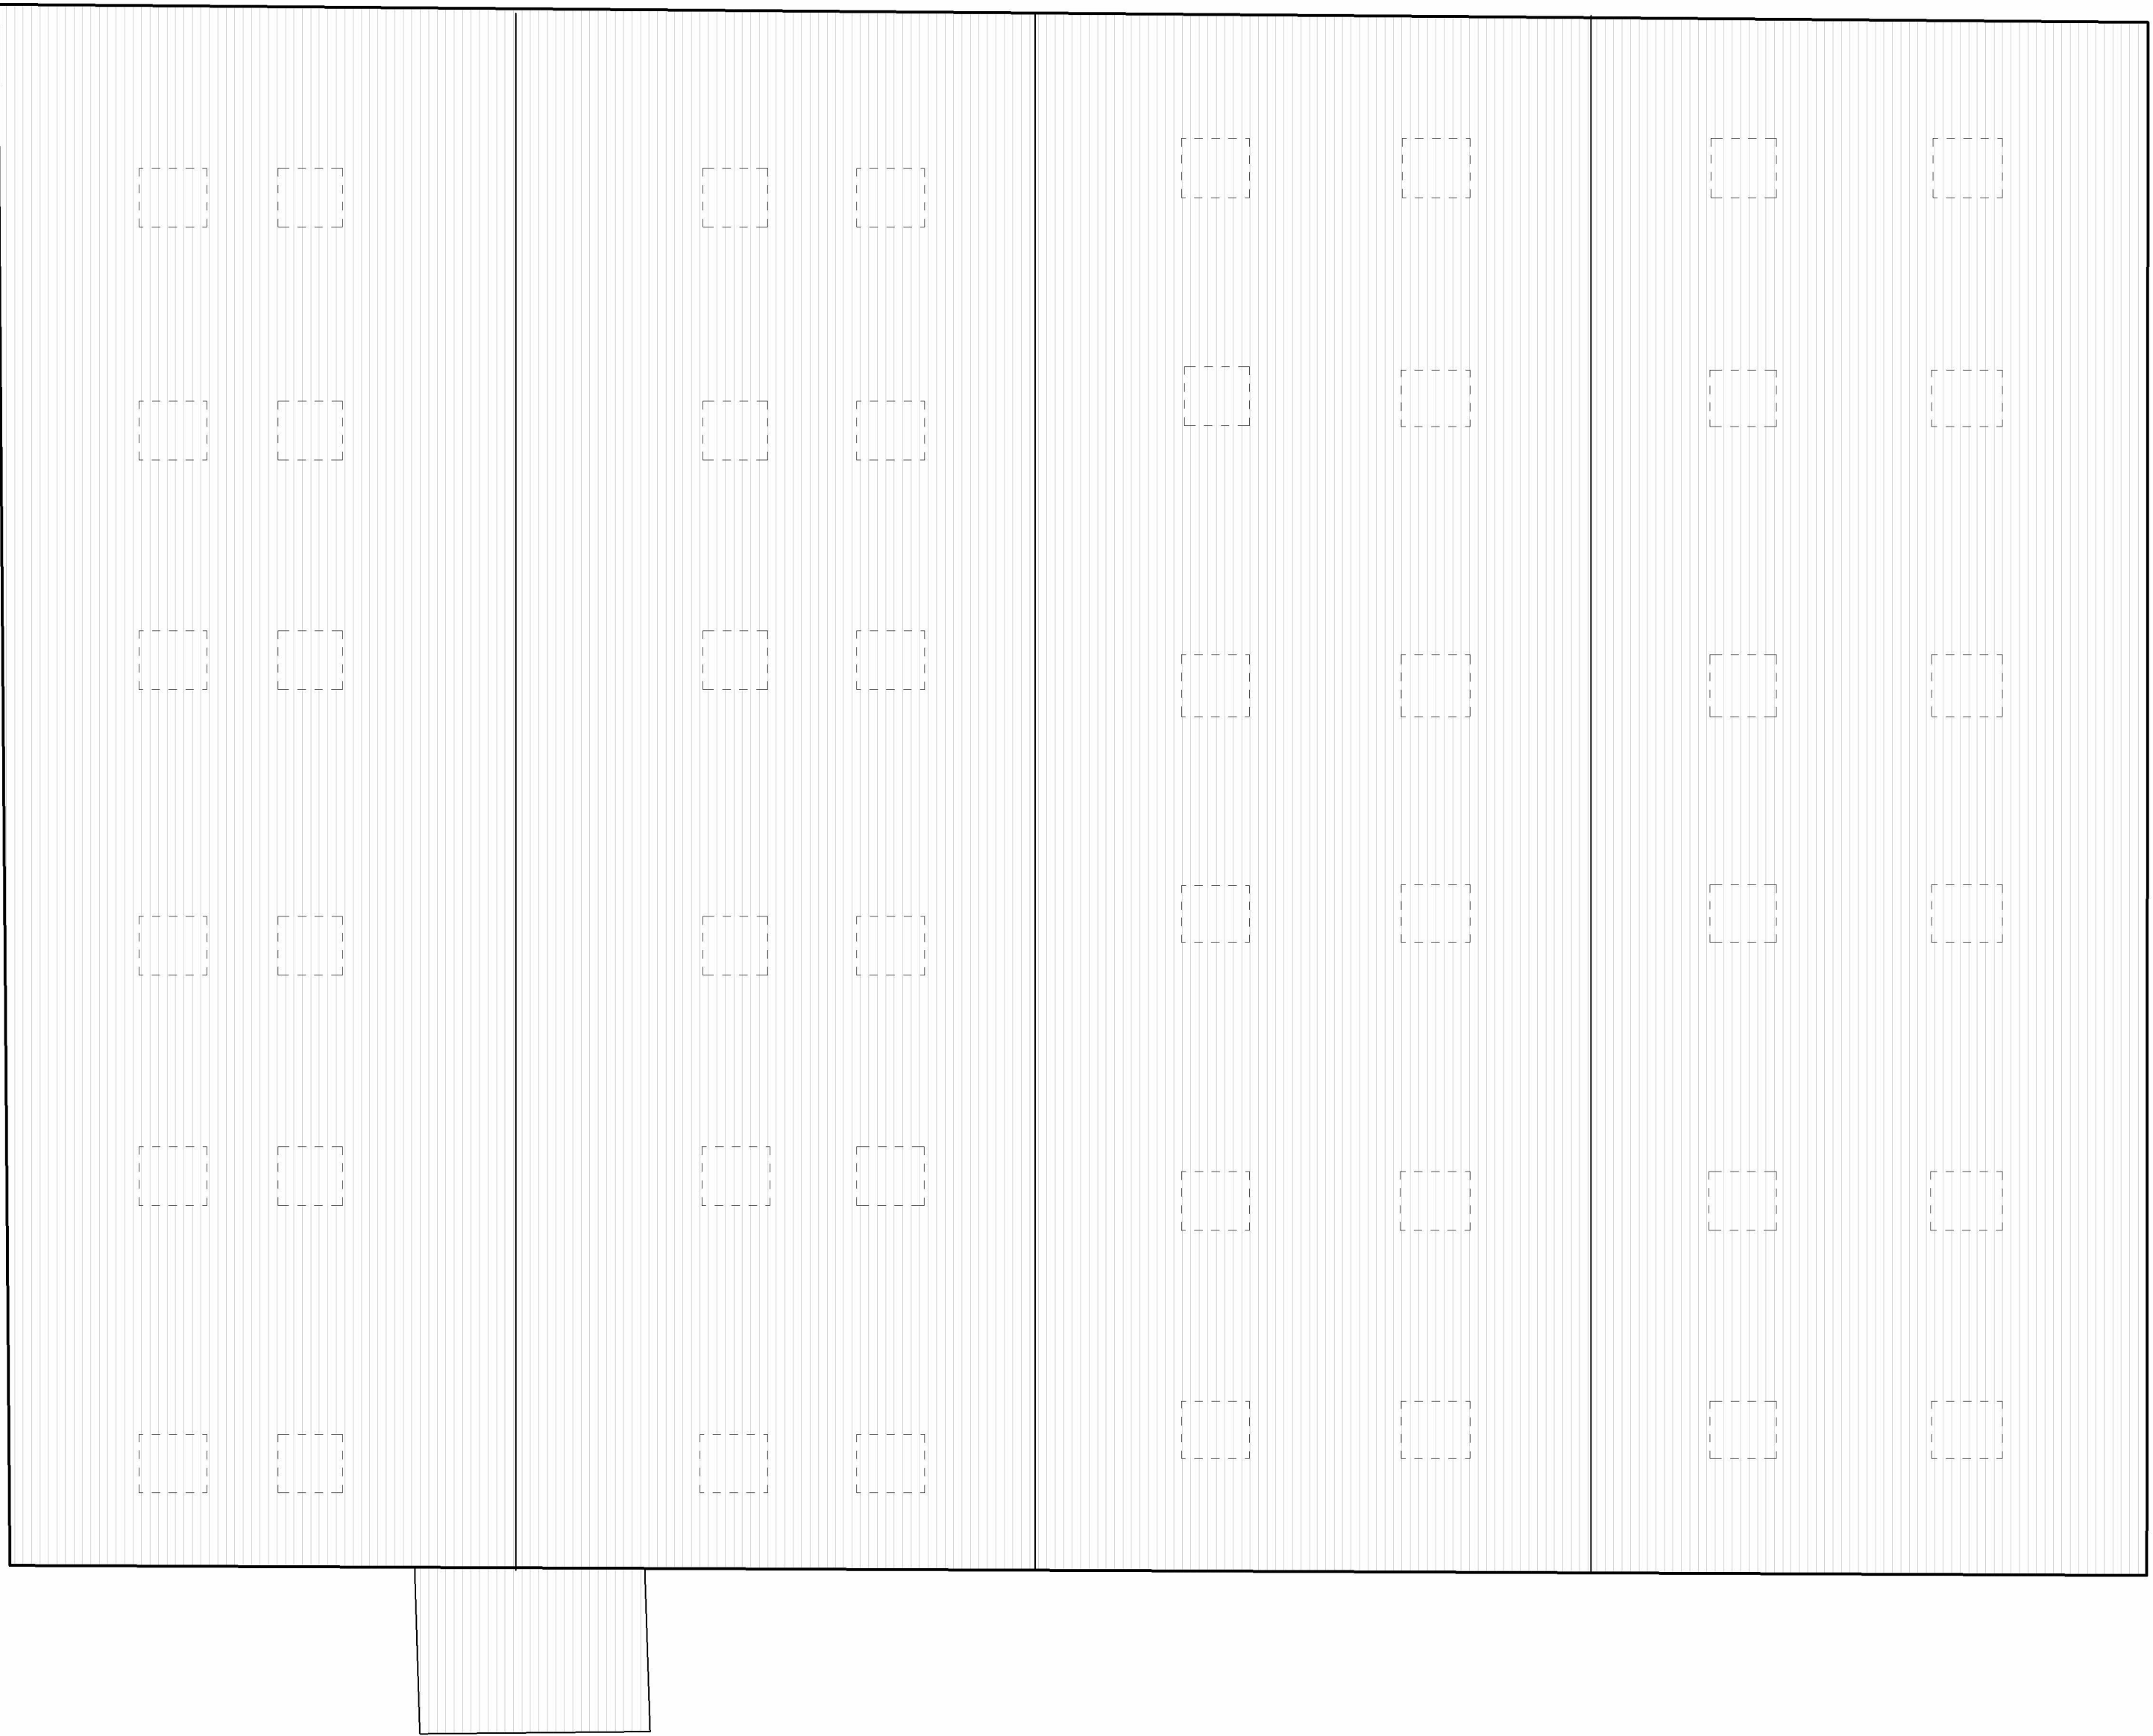

Existing Roof Plan
1 : 100

 

VISUAL SCALE 1:100 @ A1

GEA: 1055m ²			
Status		PLANNING	
Project Number		2501587.7	
Project		8 Wood Lane Norton-Juxta-Twycross	
Drawing Title		Existing Floor Plan	
Drawn by	SL	Dwg No	A-E11-001
Check by	CW	Scale	1 : 100 @ A1
Revision		Date	15.08.25