




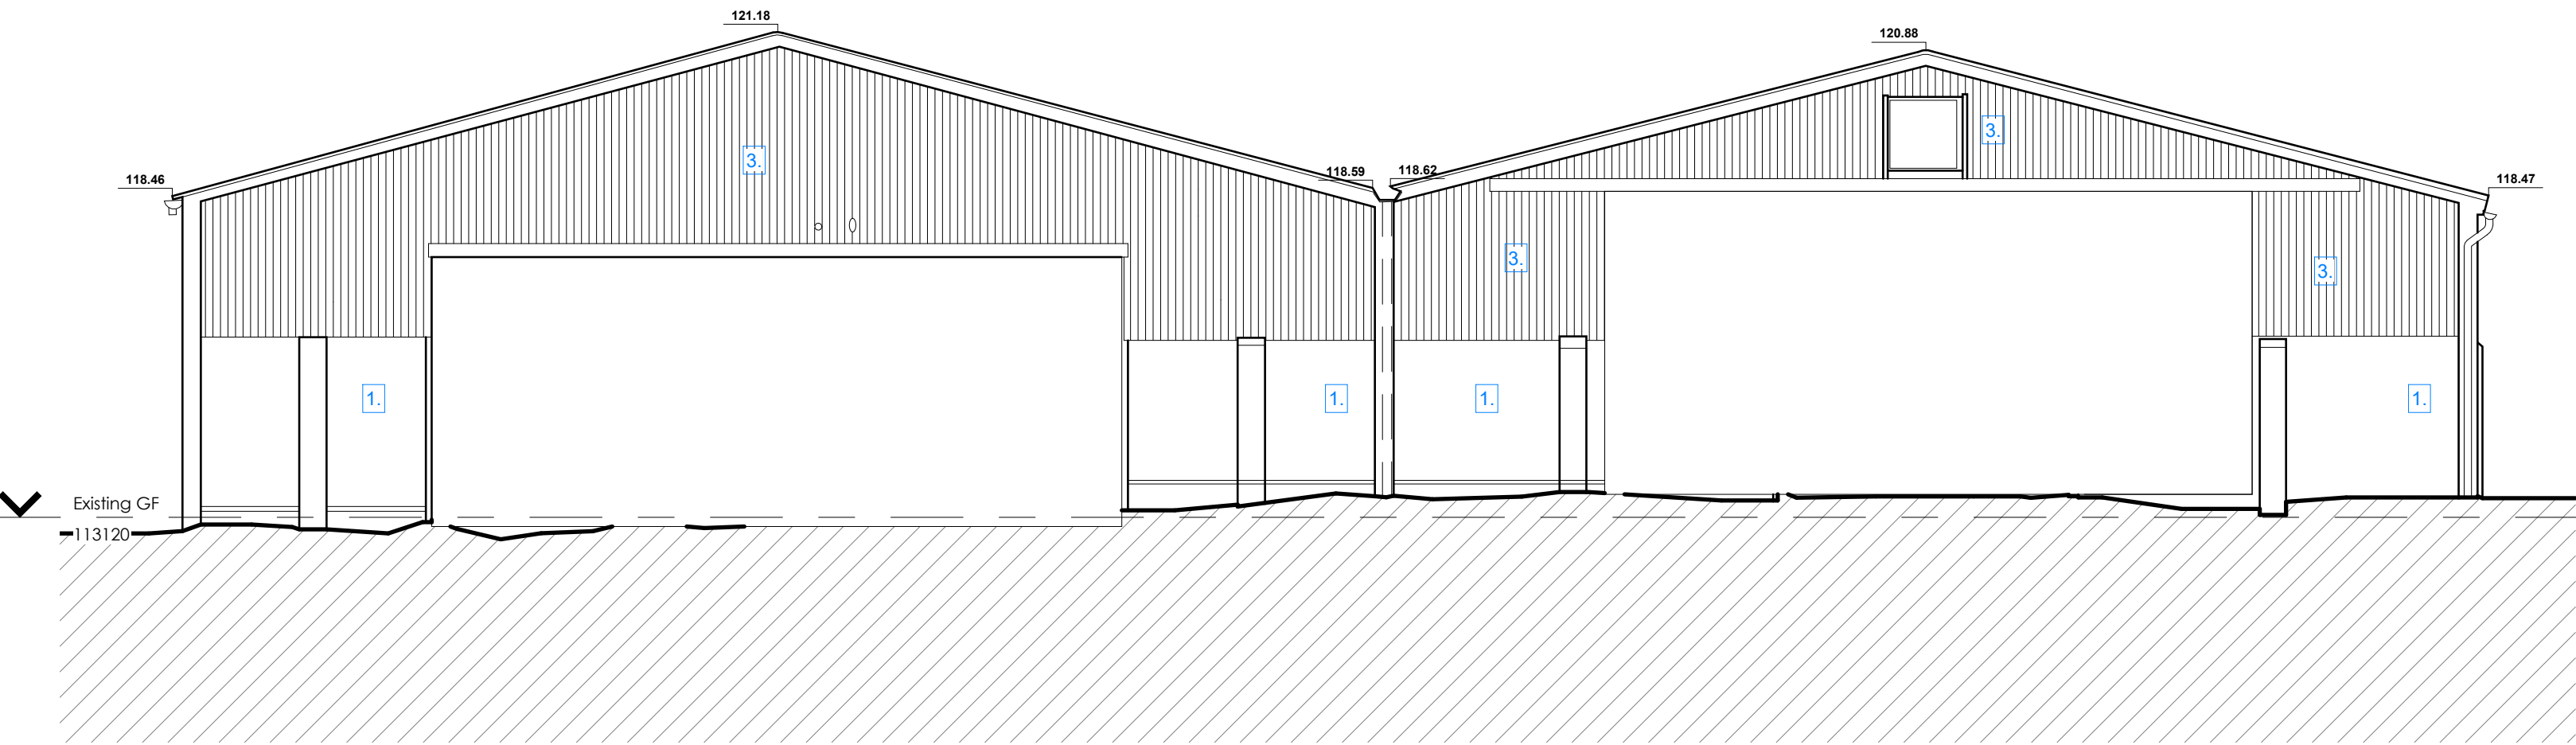


Existing North Elevation
1 : 100

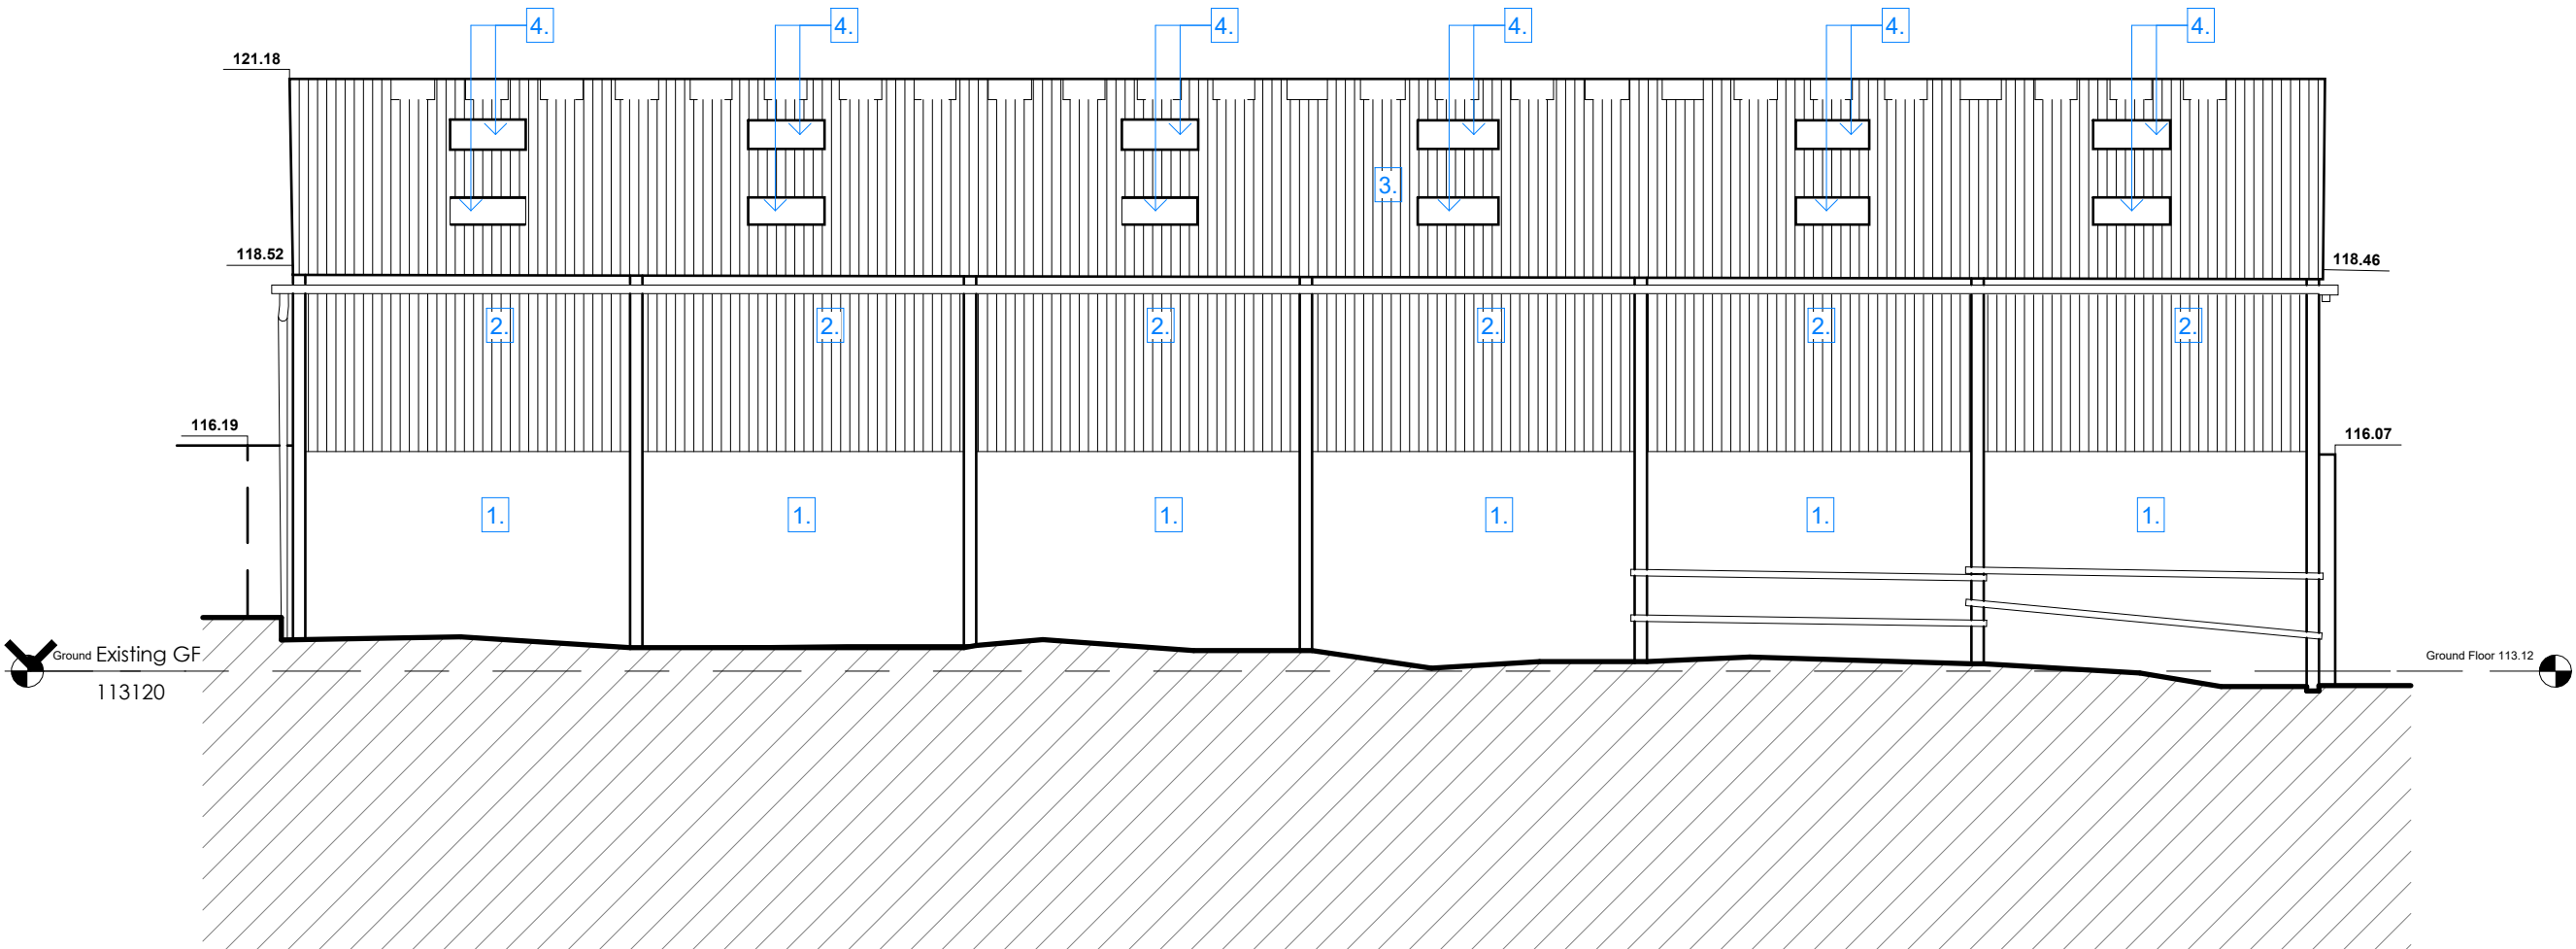

Existing East Elevation
1 : 100

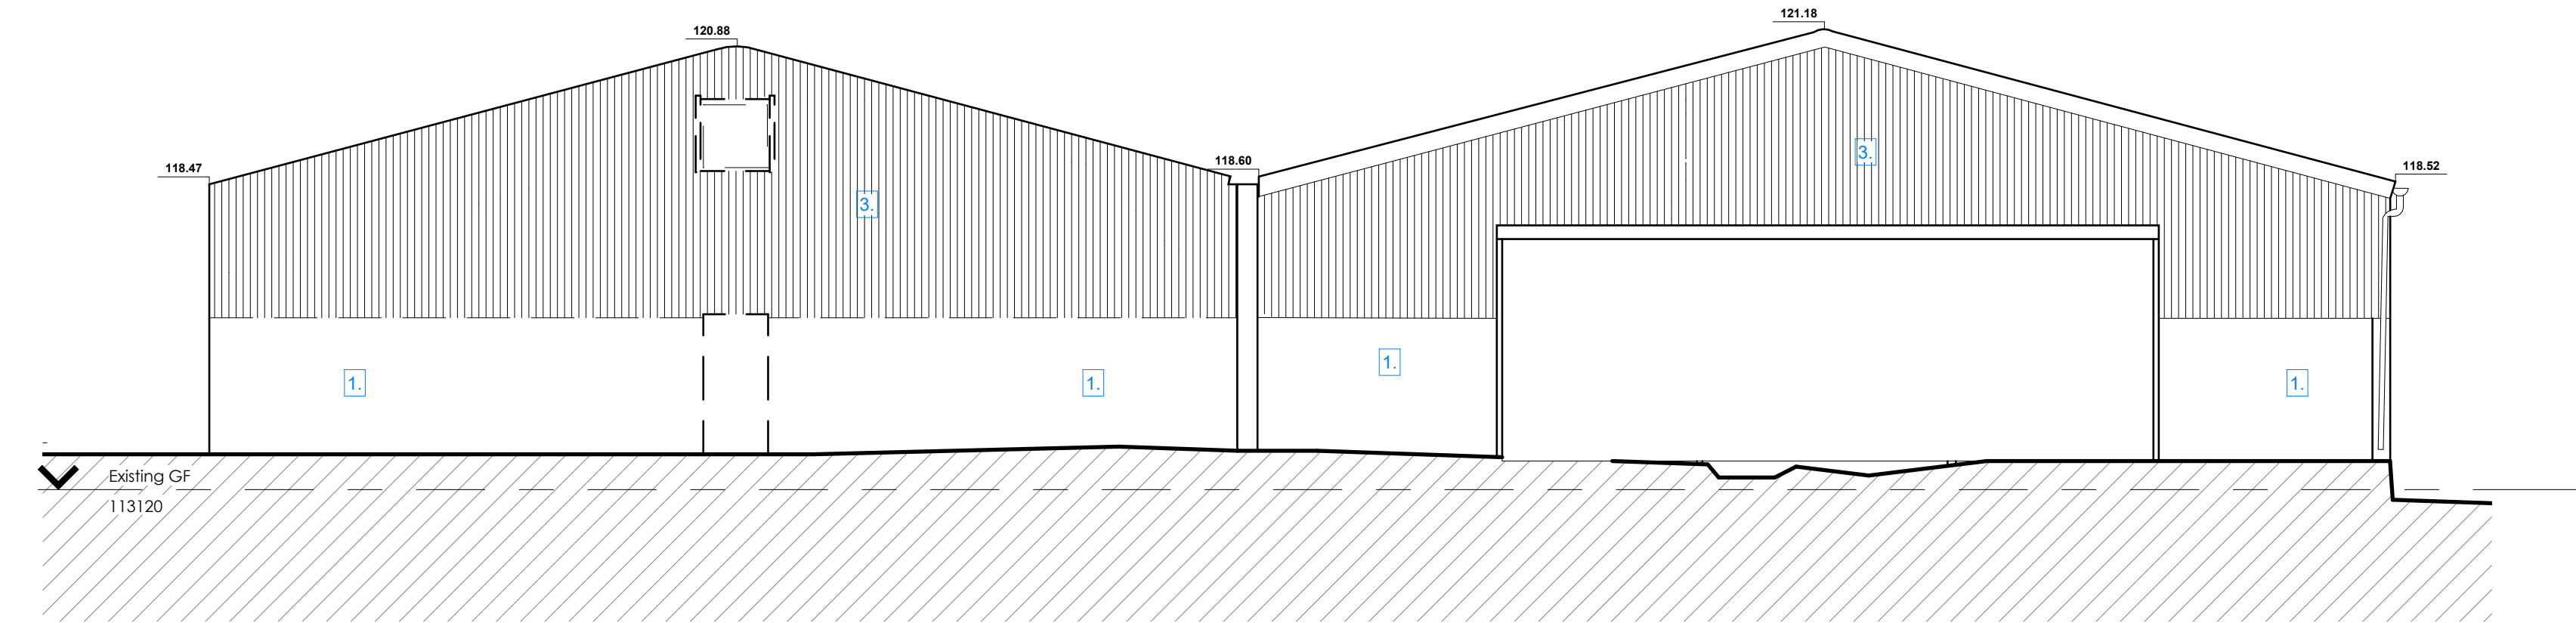

Existing South Elevation
1 : 100

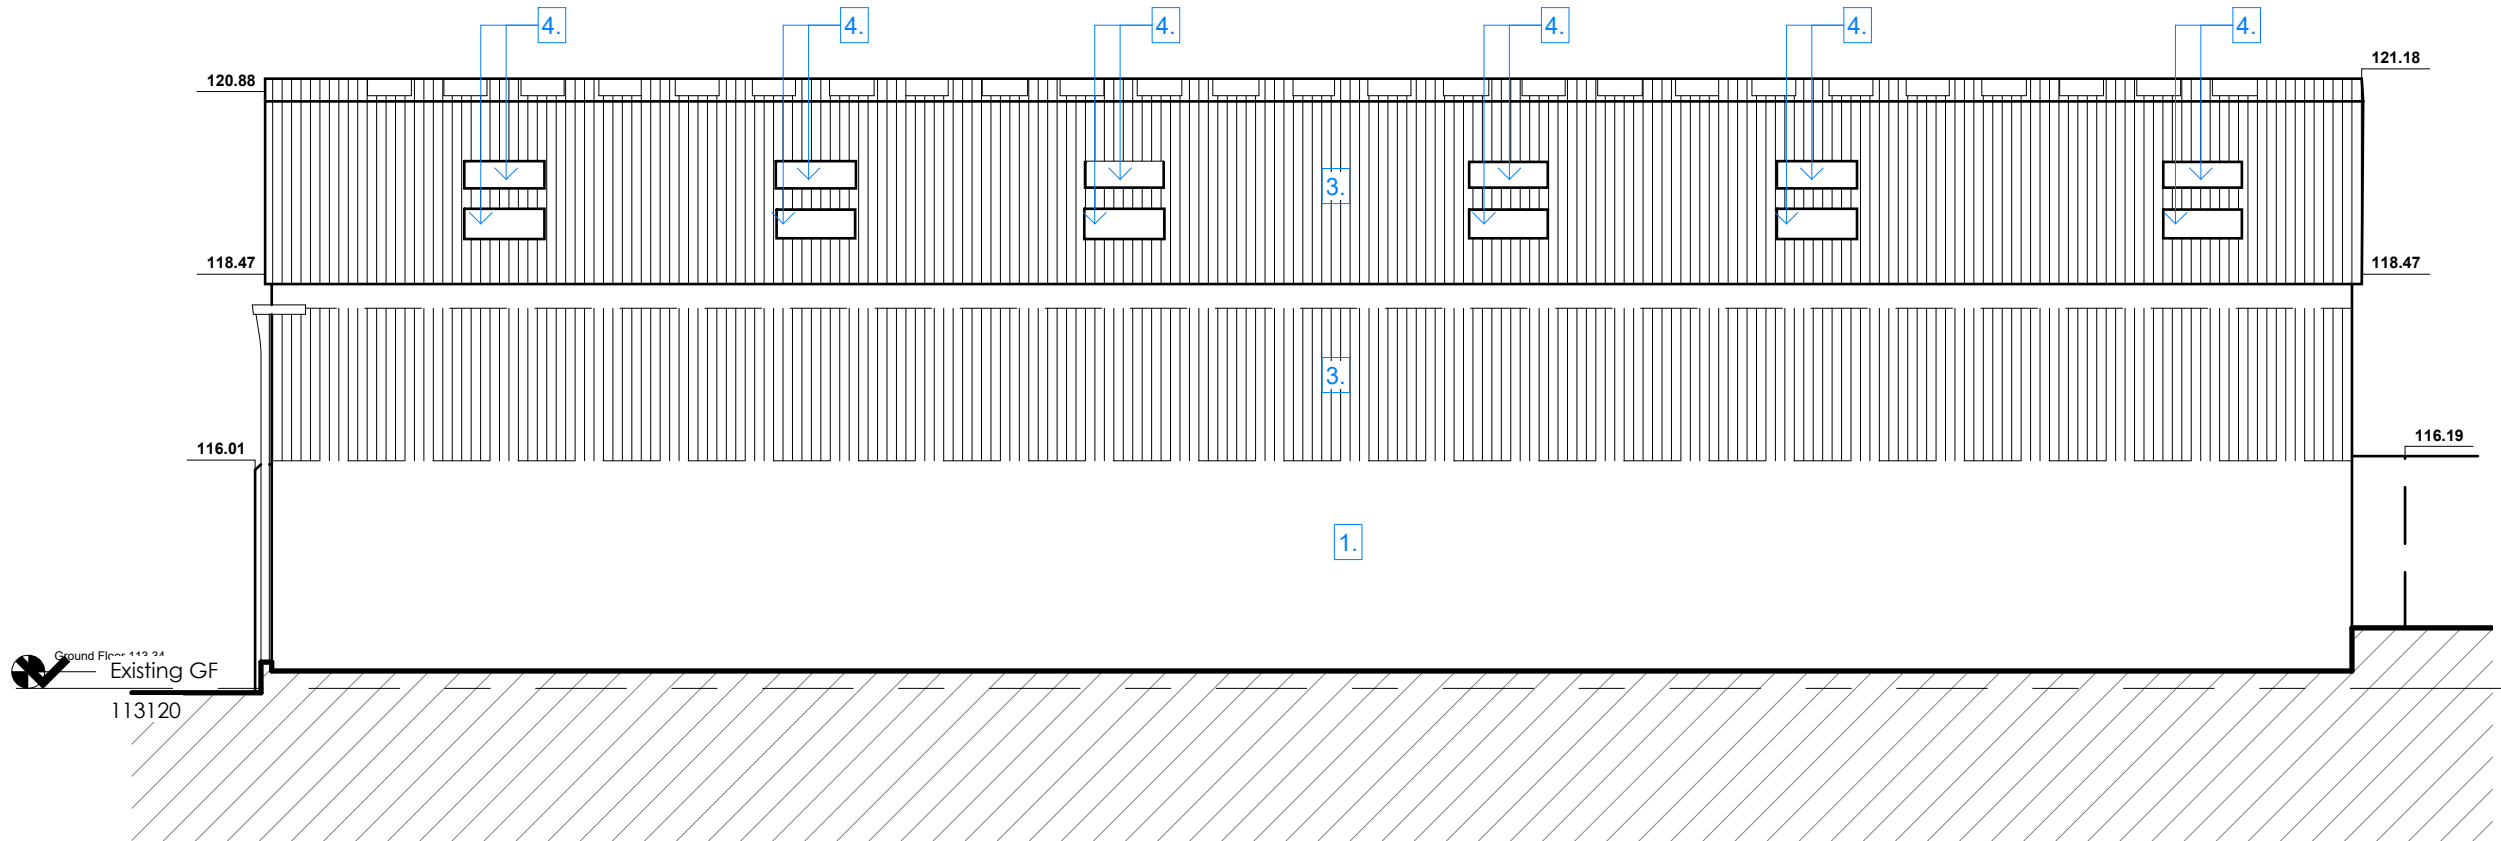

Existing West Elevation
1 : 100

Material Key:

- 1.Brick
- 2.Yorkshire Boarding style timber cladding
- 3.Asbestos Corrugated Sheet
- 4.Transparent GRP

Status	PLANNING		
Project Number	2501587.7		
Project	8 Wood Lane Norton-Juxta-Twycross		
Drawing Title	Existing Elevations		
Drawn by	SL	Dwg No	A-E12-001
Check by	CW	Scale	As indicated @ A1
Revision		Date	15.08.25