




The scaling of this drawing cannot be assured

Revision	Date	Drn	Ckd
A	Red line update	11/09/25	SL

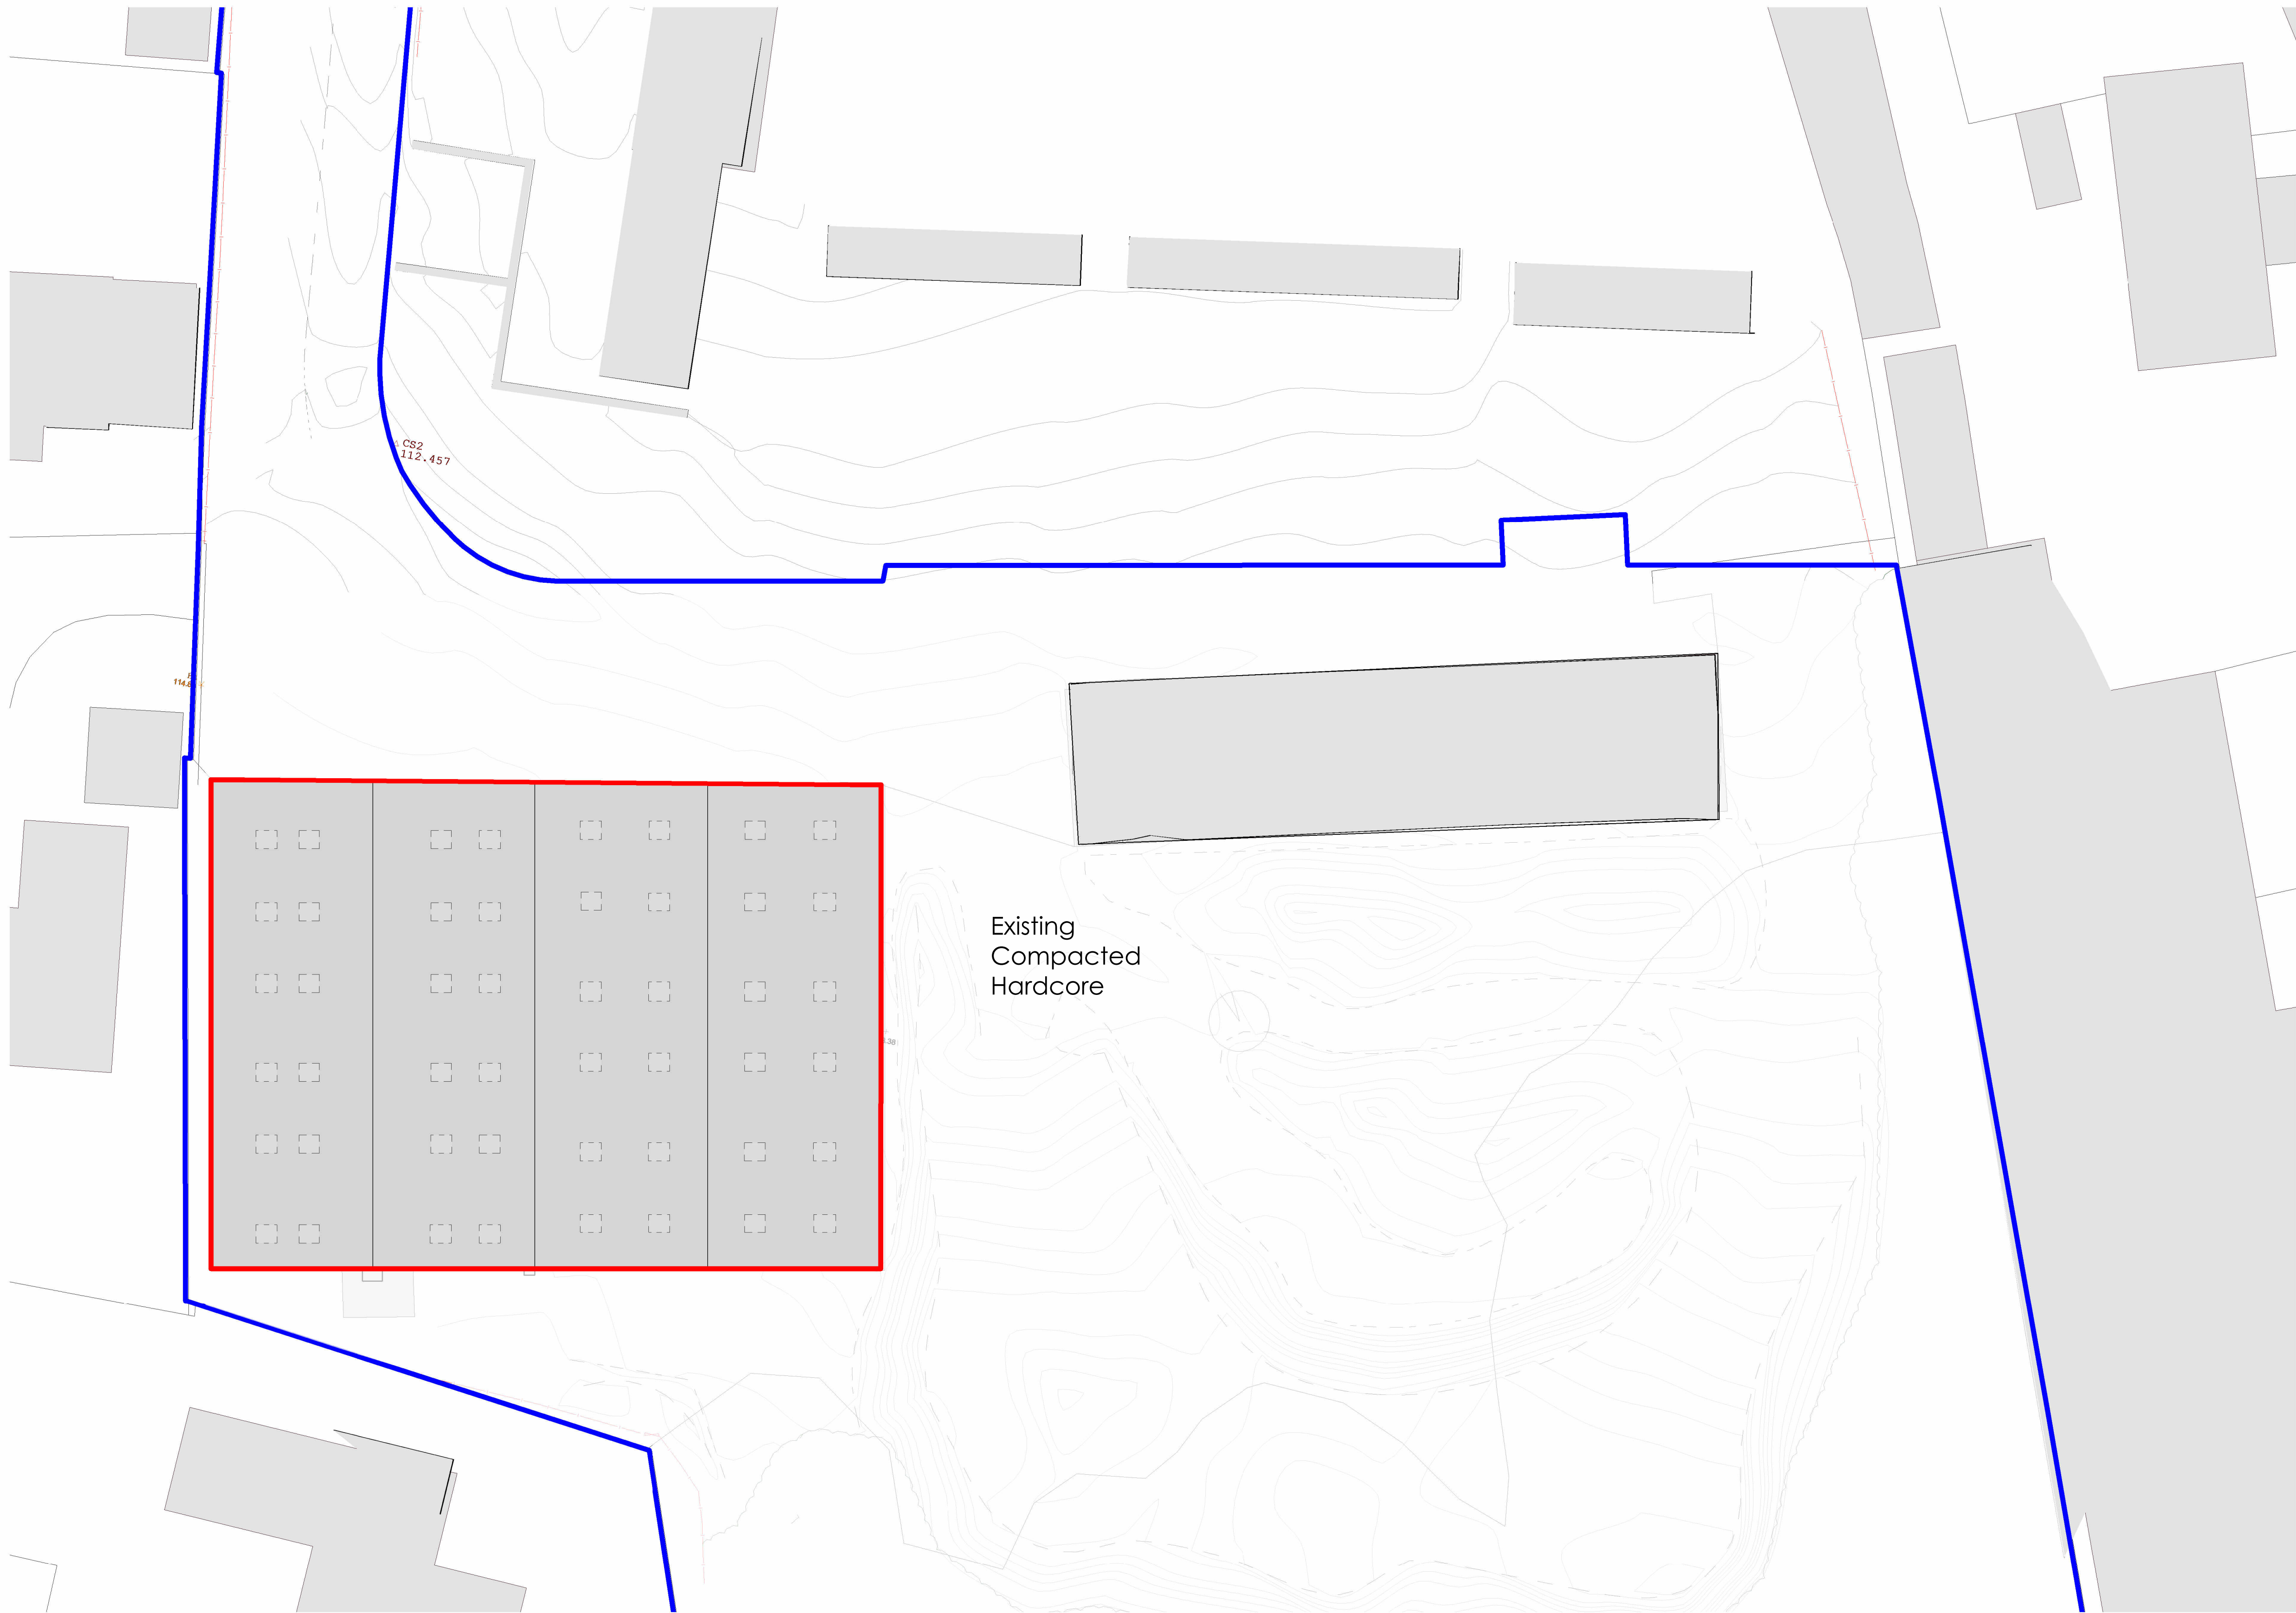

Proposed Site Plan
1 : 200

GEA: 1055m²
Red Line Boundary: 1960²

Status		PLANNING	
Project Number		2501587.7	
Project		8 Wood Lane Norton-Juxta-Twycross	
Drawing Title		Proposed Site Plan	
Drawn by	SL	Dwg No	A-P10-001
Check by	CW	Scale	1 : 200 @ A1
Revision	A	Date	15.08.25

