




PROJECT PAUSED UNTIL WRITTEN CONFIRMATION IS RETURNED BY CUSTOMER

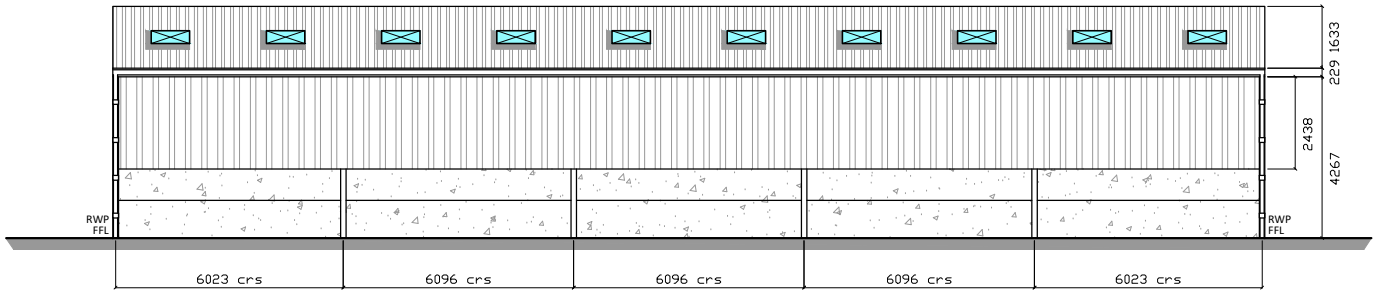


SIDE ELEVATION (GRID LINE B)

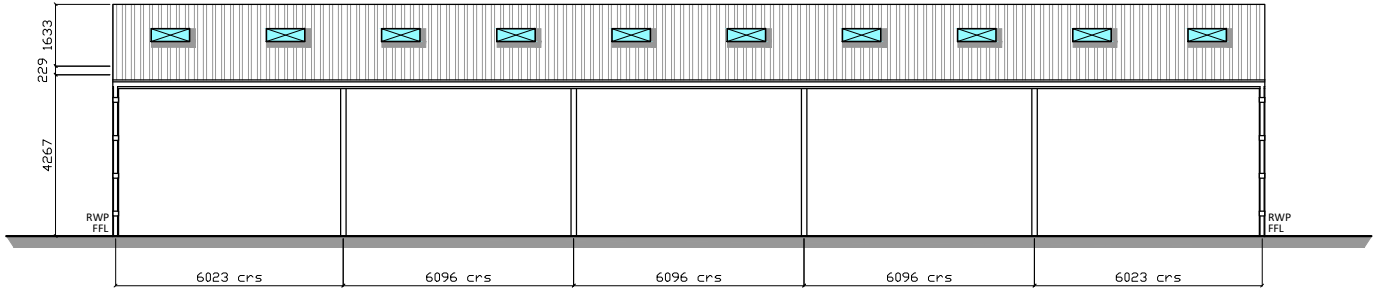


SIDE ELEVATION (GRID LINE A)

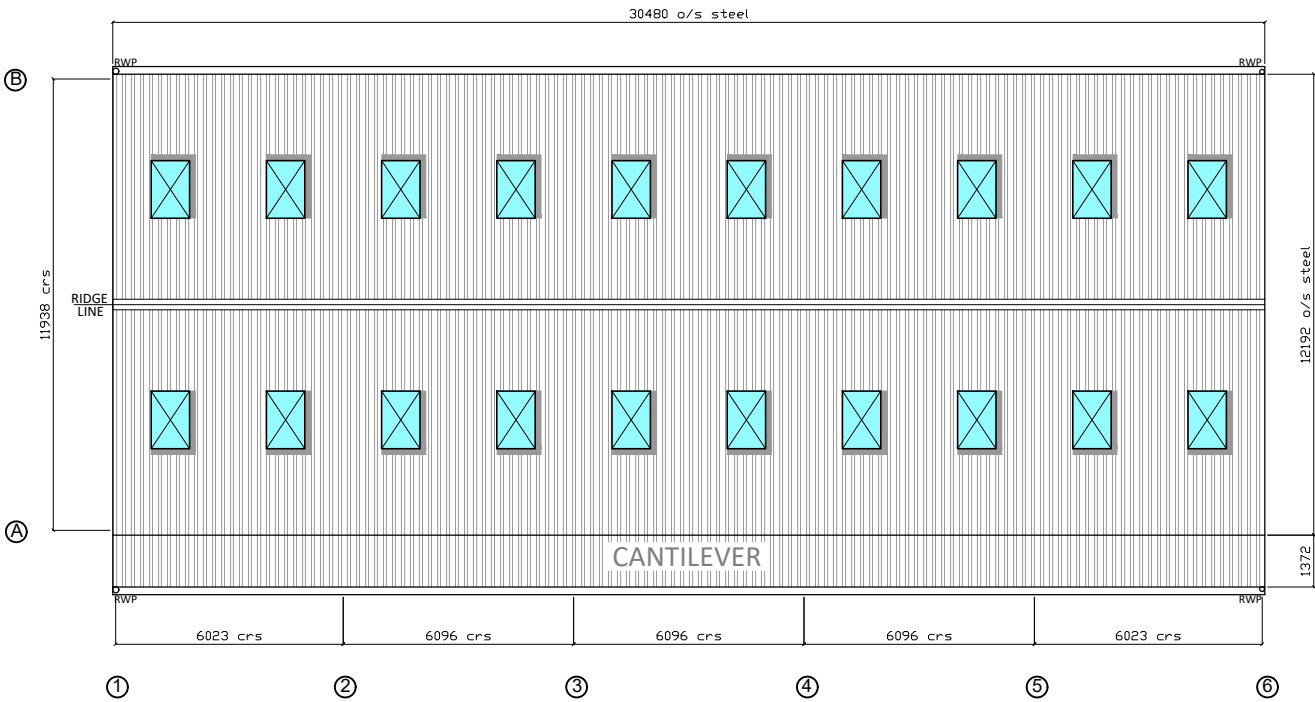

ROOF PLAN

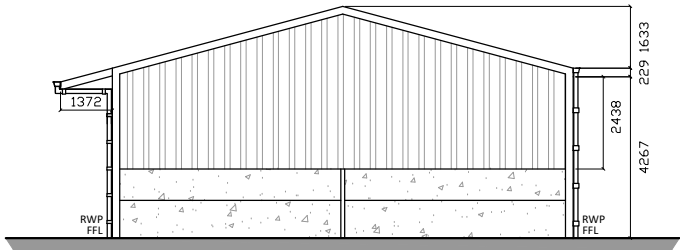

GABLE END (GRID LINE 6)

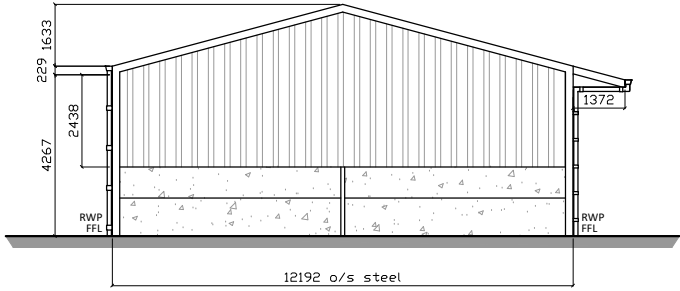

GABLE END (GRID LINE 1)

SPECIFICATION:
SIZE:
30.480m (100') LONG x 12.192m (40') WIDE x 4.267m (14') HIGH TO EAVES WITH A 15° ROOF PITCH
WITH A 1.372m (4'6") CANTILEVER TO ONE SIDE
STRUCTURE:
STANCHIONS: 254mm x 146mm x 31kg UB STANCHIONS
SUB STANCHIONS: 203mm x 133mm x 25kg UB INTERMEDIATE SUB STANCHIONS
RAFTERS: 203mm x 133mm x 25kg UB RAFTERS WITH RAFTER STAYS
INCLUDING CHS RAFTER AND SIDE BRACING TO ONE END BAY COMPLETE WITH CHS EAVES TIES.
STEELWORK:
ALL FABRICATED STRUCTURAL STEELWORK DELIVERED TO SITE SHALL INCORPORATE APPROPRIATE
"CE" MARKING IN ORDER TO CONFORM TO THE REQUIREMENTS OF BS EN 1090-1.
ALL STEELWORK TO BE SHOT BLASTED AND PAINTED WITH A RED SEMI OXIDE FINISH.
PURLINS:
TO SUPPLY 225 X 75 C16 GRADED TANALISED TIMBER PURLINS TO FRAME AT 1.375M CENTRES. EAVES
BEAM TO BE 225 X 75 C16 GRADED TANALISED TIMBER.
ROOF CLADDING:
TO SUPPLY PROFILE 6 REINFORCED CORRUGATED NATURAL GREY FIBRE CEMENT SHEETS. RIDGE TO BE
ALTERNATING CLOSE FITTING AND VENTILATING CROWN CRANKED. VERGES TO BE FINISHED WITH
FIBRE CEMENT BARGE BOARDS.
ROOF LIGHTS:
INCORPORATE 20 NO. 1.525M CORRUGATED 2.40KG/M² GRP PROFILE 6 ROOF LIGHTS IN ROOF
CLADDING POSITIONED TO SUIT CUSTOMER'S REQUIREMENTS.
RAINWATER GOODS:
EAVES TO HAVE ROBINSONS STANDARD GALVANISED STEEL BOX GUTTER FIXED EXTERNALLY TO
BRACKETS WELDED ONTO STANCHIONS, COMPLETE WITH 2 NO. 110MM Ø PVC DOWNPIPES TO EACH
SIDE, INCLUDING MASTIC SEALED JOINTS.
END CLADDING:
BOTH GABLE ENDS TO BE CLAD DOWN TO 2.438M (8') BELOW EAVES LEVEL WITH 150 X 25 C16
GRADED TANALISED TIMBER YORKSHIRE BOARDING ON 125 X 75 C16 GRADED TANALISED TIMBER
SHEETING RAILS.
SIDE CLADDING:
ONE SIDE TO BE CLAD DOWN TO 2.438M (8') BELOW EAVES LEVEL WITH 150 X 25 C16 GRADED
TANALISED TIMBER YORKSHIRE BOARDING ON 125 X 75 C16 GRADED TANALISED TIMBER SHEETING
RAILS.
DOORS:
NOT REQUIRED.
CONCRETE PANELS:
90mm THICK x 2.000m HIGH CONCRETE PANELS TO BOTH ENDS AND ONE SIDE.

SITE ADDRESS:
FARM
STREET
TOWN
POSTCODE

CONTACT:
CUSTOMER NAME
TOWN

CLIENT:
CUSTOMER NAME
FARM

TOWN
POSTCODE

DRWN BY: A GOWAN	DATE: 21-06-23
CHK'D BY: A ROBB	DATE: 21-06-23
A3 SCALE: 1:200	
REVISIONS:	
REV.	DATE:
DESCRIPTION	BY
DRG. No. RS23-0000-0000-02	
Rev.	