


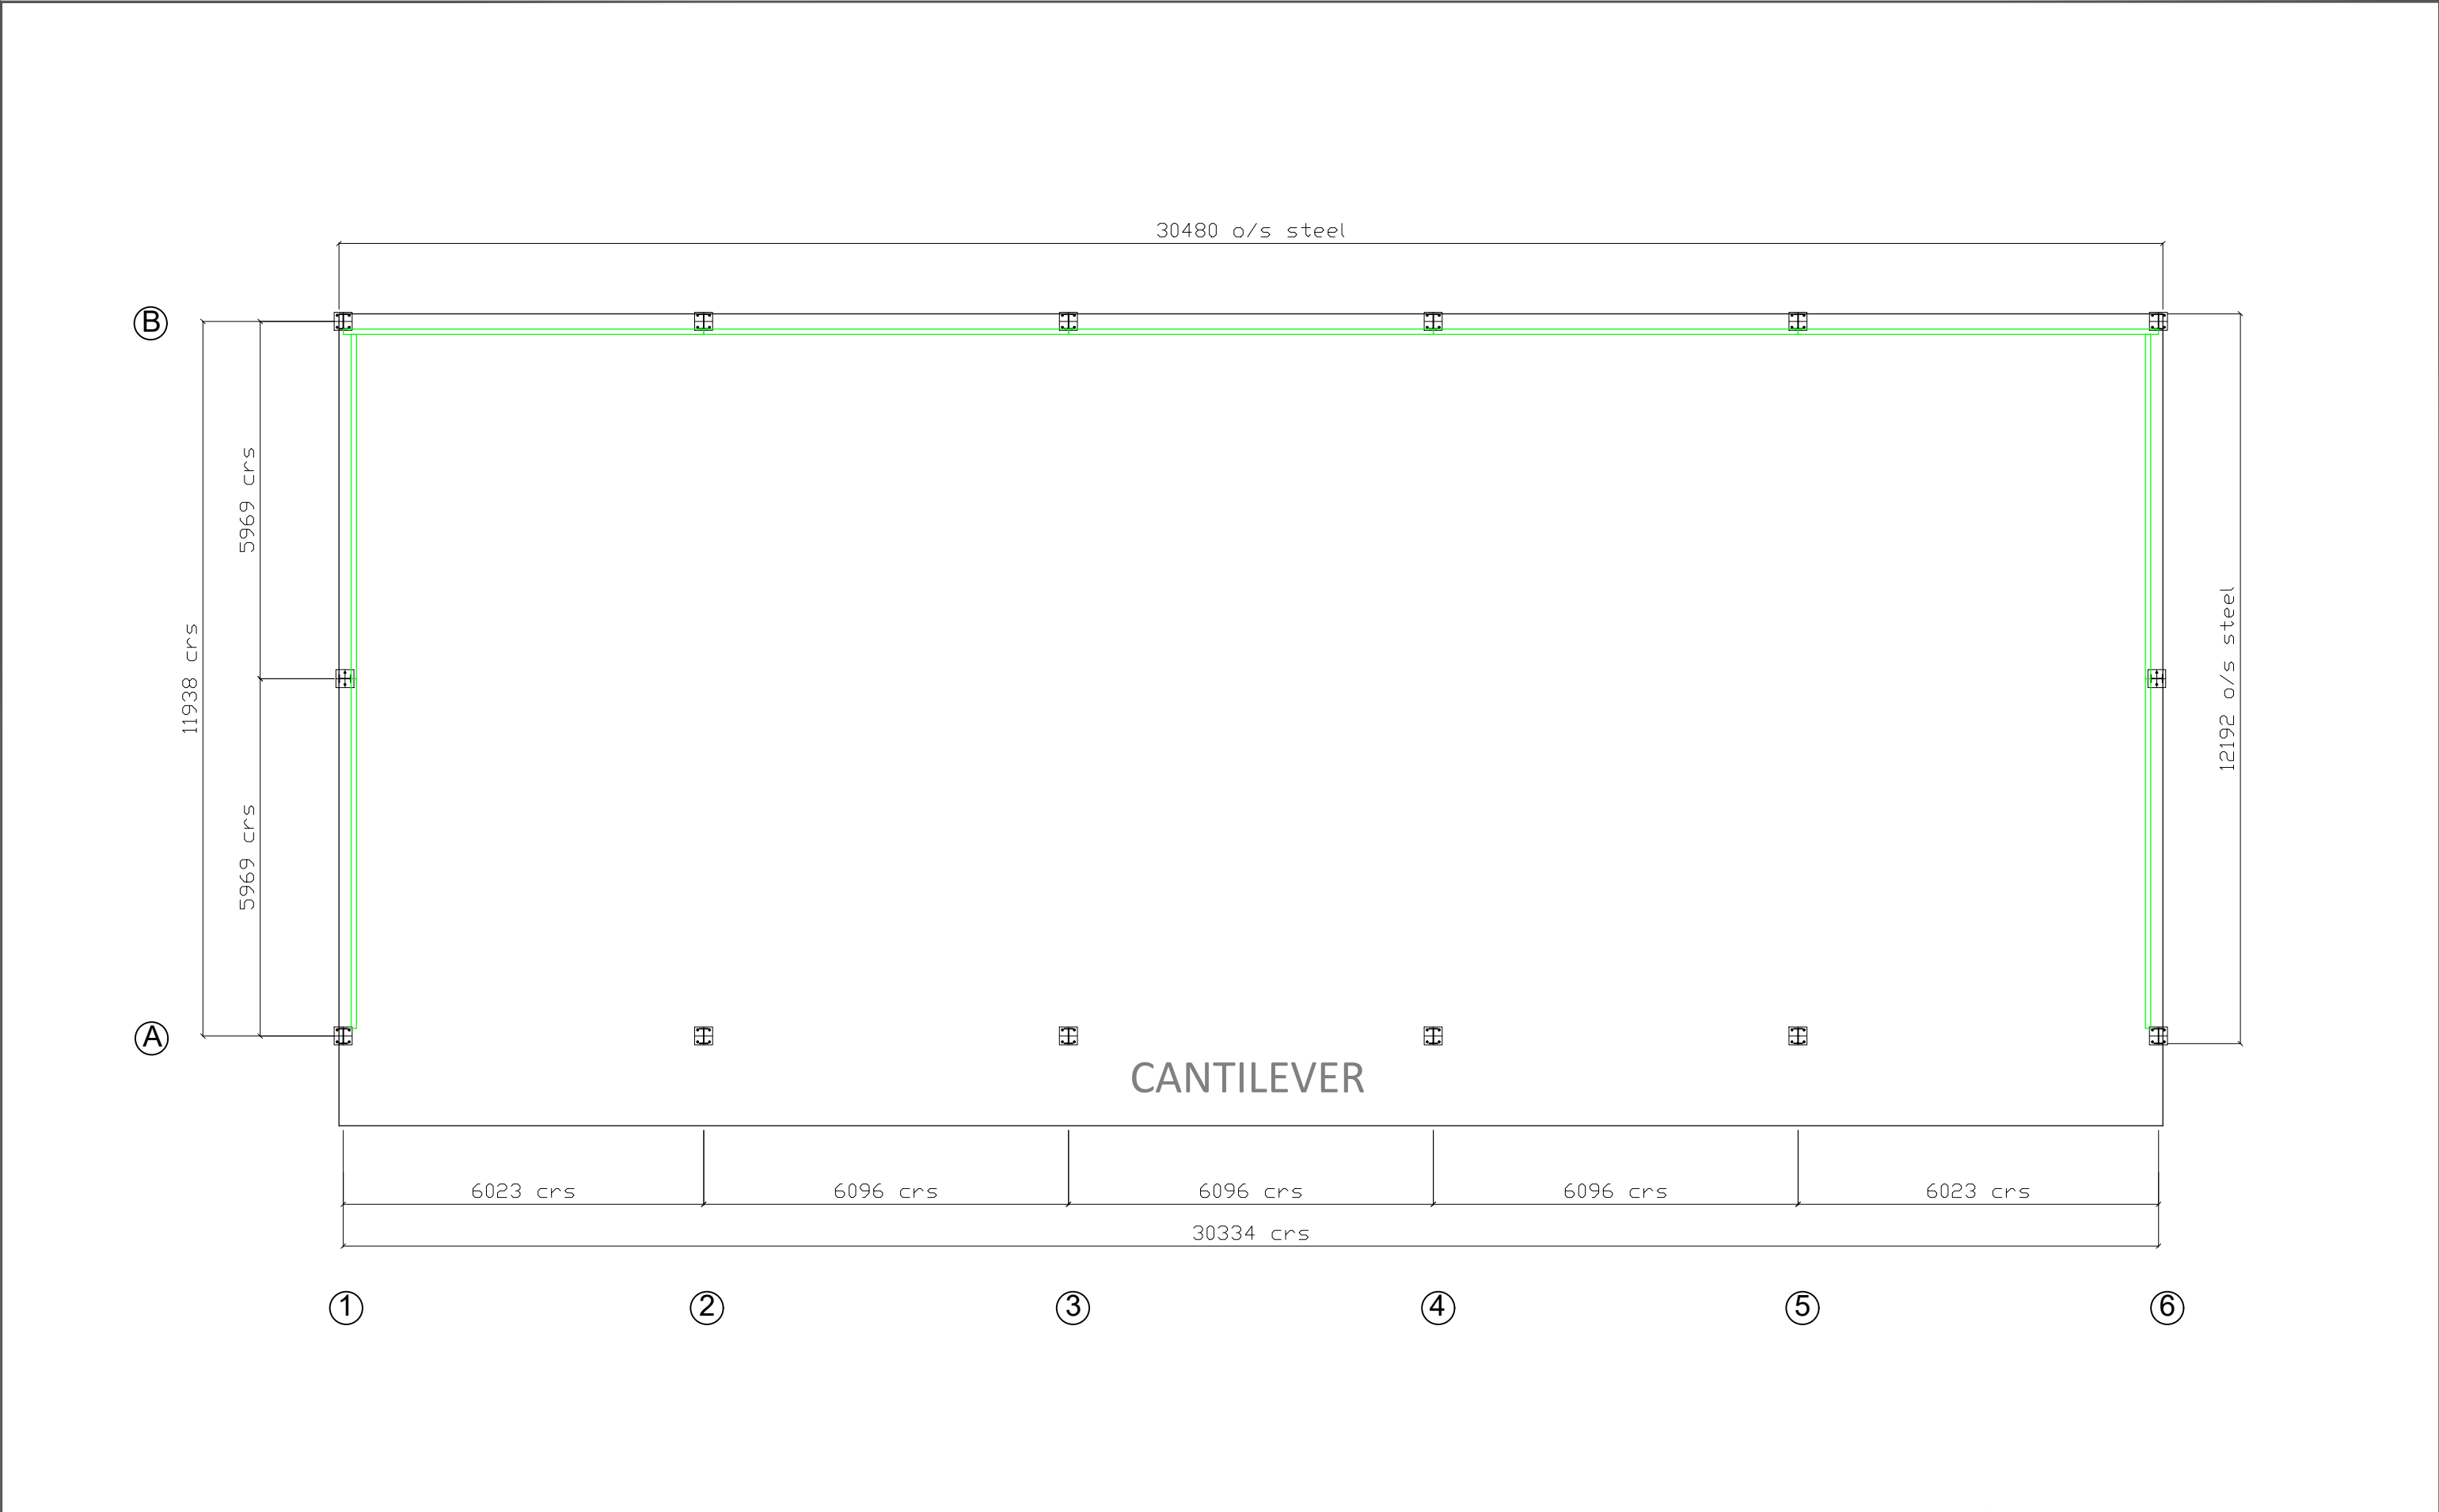

SITE ADDRESS: FARM STREET TOWN POSTCODE PLEASE NOTE NO ASSUMPTION SHOULD BE MADE IN RESPECT TO ANY CONSTRUCTIONAL DETAILS FROM THIS DRAWING. ALL DIMENSIONS ON THIS DRAWING MUST BE CONSIDERED APPROXIMATE. VARIATIONS MAY OCCUR DURING DETAILING. DRAWING PRODUCED FOR PLANNING PURPOSES ONLY. DO NOT SCALE. IF IN DOUBT ASK	CONTACT: CUSTOMER NAME TOWN TITLE: FLOOR PLAN	CLIENT: CUSTOMER NAME FARM TOWN POSTCODE	<table><tr><td>DRWN BY:</td><td>A GOWAN</td><td>DATE:</td><td>04-05-22</td></tr><tr><td>CHK'D BY:</td><td>A ROBB</td><td>DATE:</td><td>04-05-22</td></tr><tr><td>A3 SCALE:</td><td>1:100</td><td></td><td></td></tr><tr><td colspan="4">REVISIONS:</td></tr><tr><td>REV.</td><td>DATE:</td><td>DESCRIPTION</td><td>BY</td></tr><tr><td></td><td></td><td></td><td></td></tr><tr><td colspan="3">DRG. No. RS21-0000-0000-03</td><td>Rev.</td></tr></table>	DRWN BY:	A GOWAN	DATE:	04-05-22	CHK'D BY:	A ROBB	DATE:	04-05-22	A3 SCALE:	1:100			REVISIONS:				REV.	DATE:	DESCRIPTION	BY					DRG. No. RS21-0000-0000-03			Rev.	
DRWN BY:	A GOWAN	DATE:	04-05-22																													
CHK'D BY:	A ROBB	DATE:	04-05-22																													
A3 SCALE:	1:100																															
REVISIONS:																																
REV.	DATE:	DESCRIPTION	BY																													
DRG. No. RS21-0000-0000-03			Rev.																													