




Scale 1:100




FRONT ELEVATION

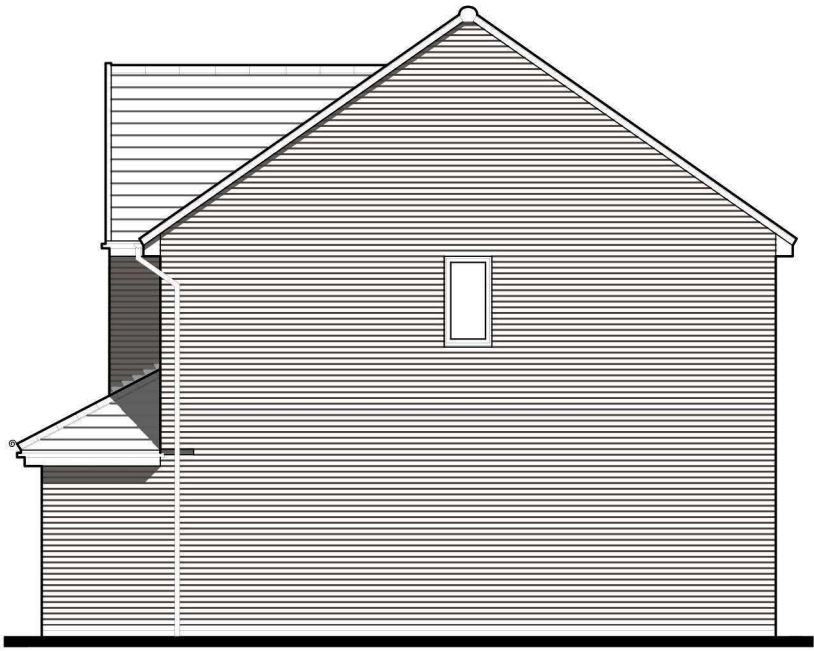

SIDE ELEVATION



REAR ELEVATION

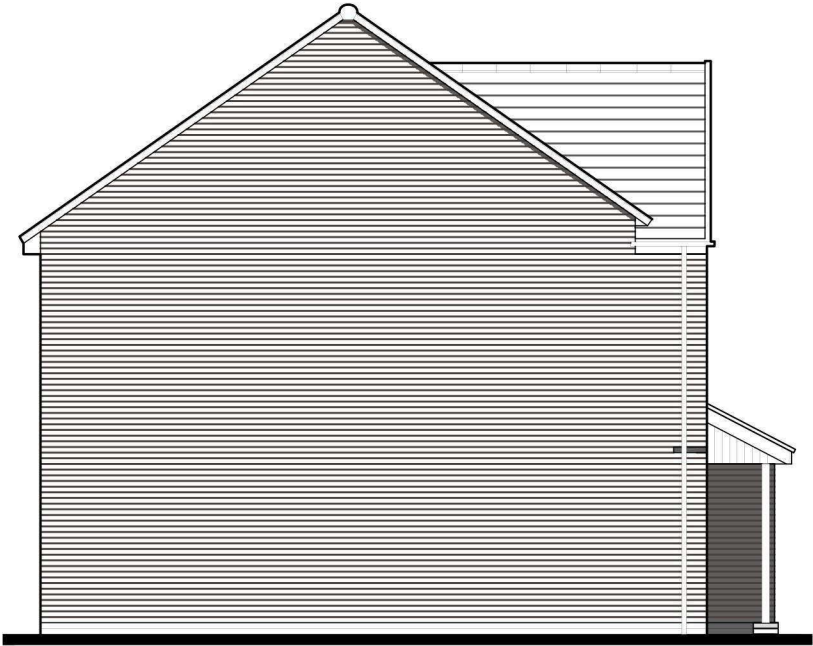


SIDE ELEVATION

**Skelton**  
BRICK  
CL474-1.PL-01

DATE: MAY 2020      REV:  
SCALE: 1:100 @ A3


DRAWN: TBW      118.47m<sup>2</sup>  
CHECKED: GPM      1275ft<sup>2</sup>

 

Scale 1:100



GROUND FLOOR PLAN

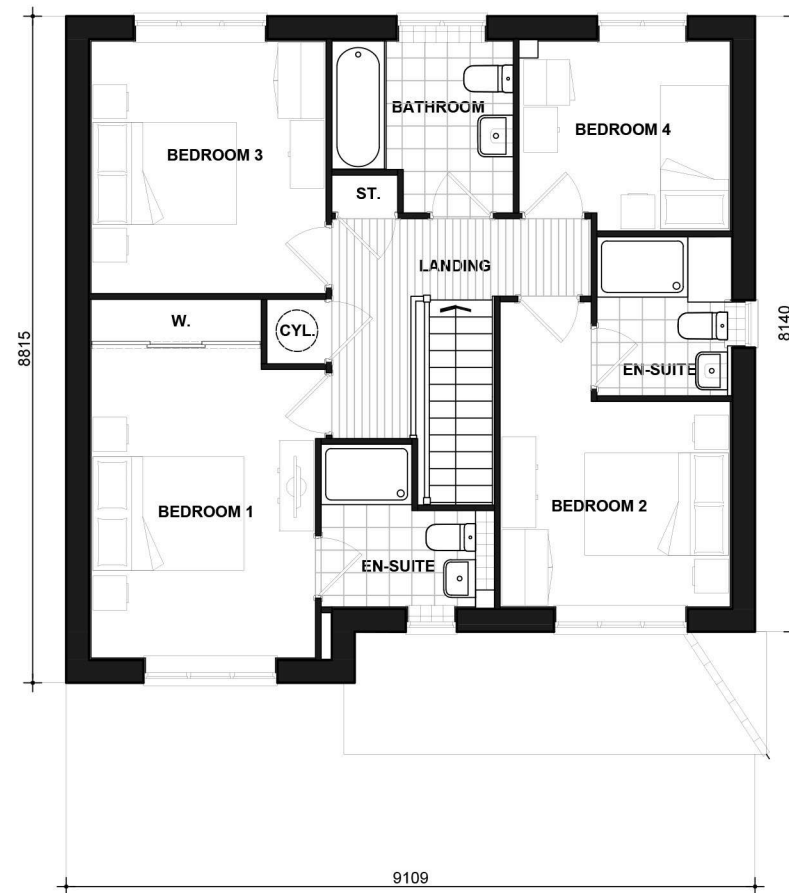

FIRST FLOOR PLAN

**Skelton**

**CL474-1.PL-05**

DATE: JUNE 2019 REV:  
SCALE: 1:100 @ A3

DRAWN: JDT 118.47m<sup>2</sup>  
CHECKED: GPM 1275ft<sup>2</sup>


**BLOOR HOMES**



Scale 1:100




FRONT ELEVATION

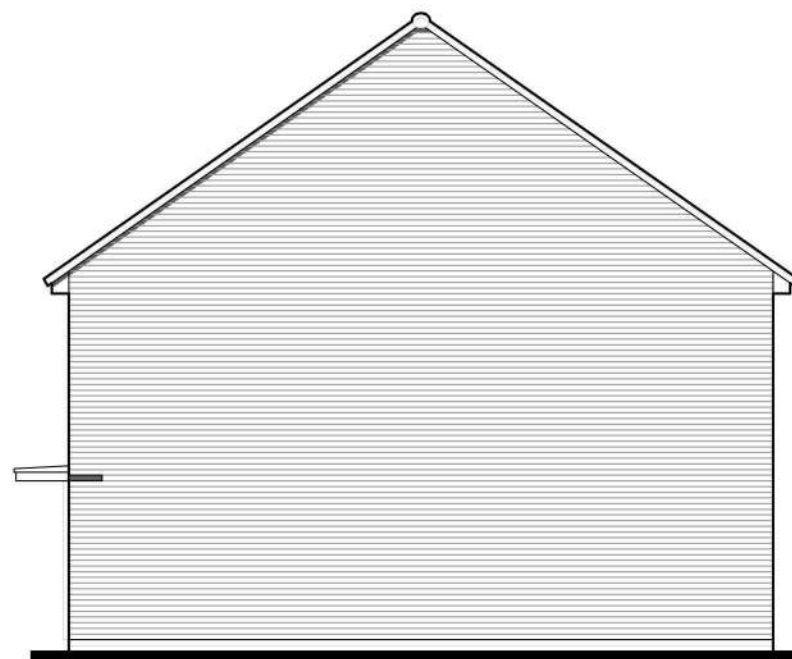

SIDE ELEVATION



REAR ELEVATION

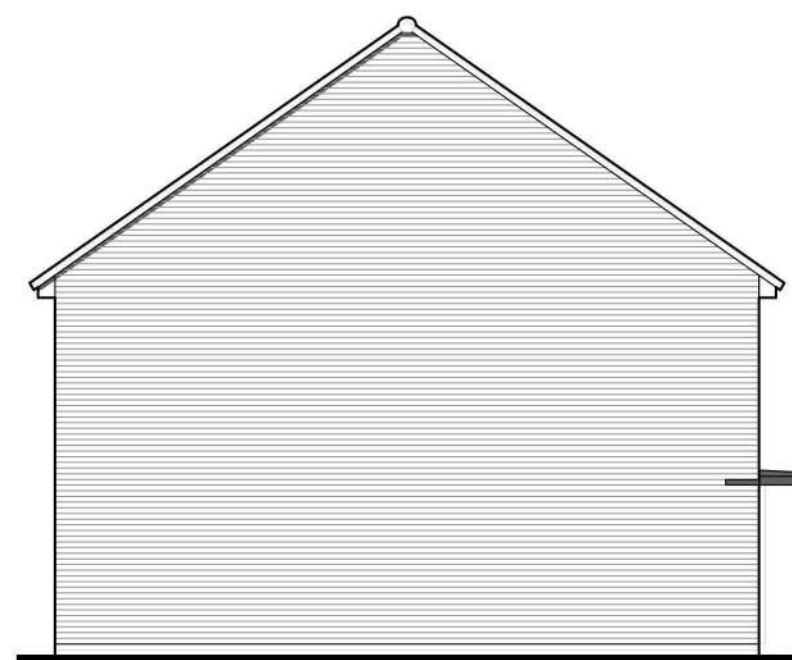

SIDE ELEVATION

# Sorley

BRICK  
CL862.PL-01

DATE: JUNE 2023 REV:  
SCALE: 1:100 @ A3

DRAWN: EF 82.21m<sup>2</sup>  
CHECKED: 885ft<sup>2</sup>


**BLOOR HOMES**



Scale 1:100



GROUND FLOOR PLAN

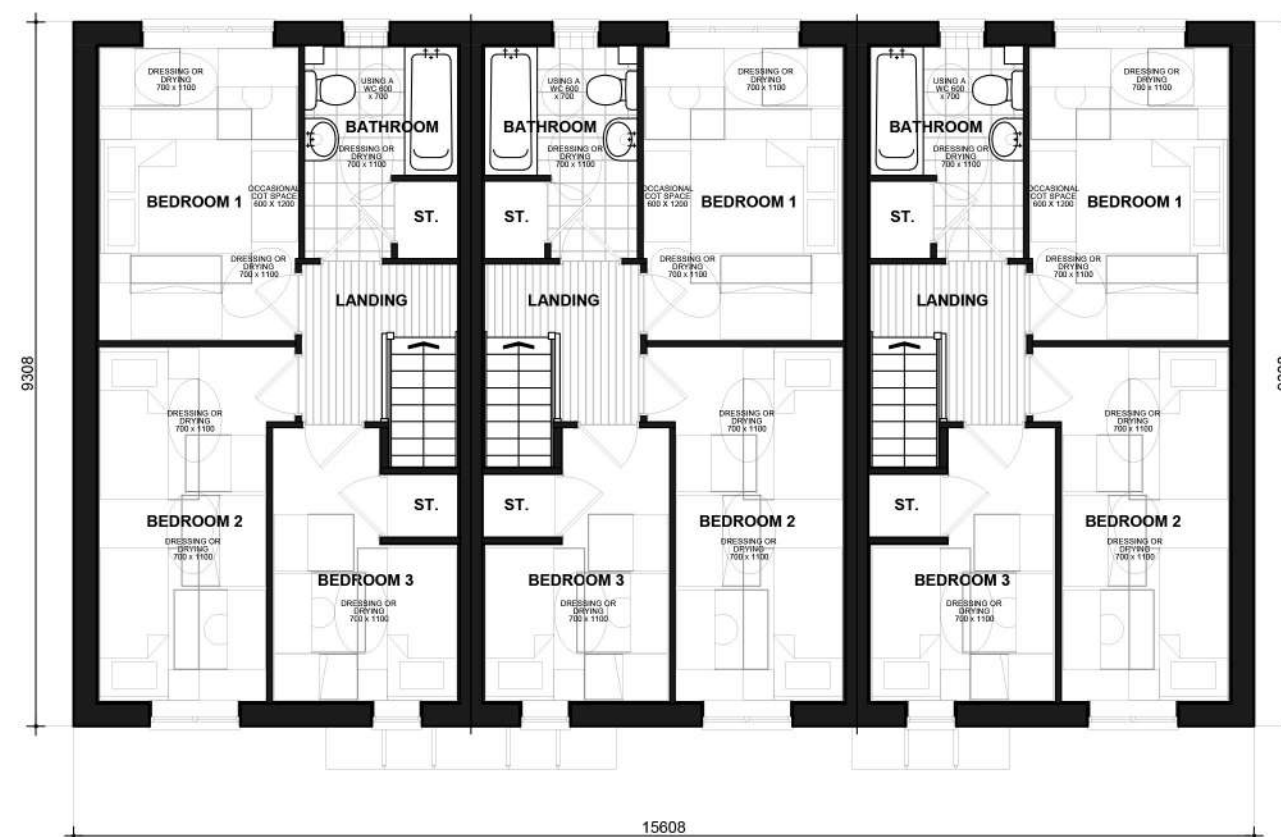

FIRST FLOOR PLAN

# Sorley

## FLOOR PLANS

### CL862.PL-03

DATE: JAN 2021 REV:  
SCALE: 1:100 @ A3

DRAWN: EF 82.21m<sup>2</sup>  
CHECKED: 885ft<sup>2</sup>

**BLOOR HOMES**



Scale 1:100



FRONT ELEVATION



FRONT ELEVATION



SIDE ELEVATION



REAR ELEVATION

**Storer Sorley**

BRICK

**CL868-1.PL-01**

DATE: SEP 2020


REV:

SCALE: 1:100 @ A3

DRAWN: MJE  
CHECKED: GPM

82.21m<sup>2</sup>  
885ft<sup>2</sup>


**BLOOR HOMES**

 

Scale 1:100



GROUND FLOOR PLAN

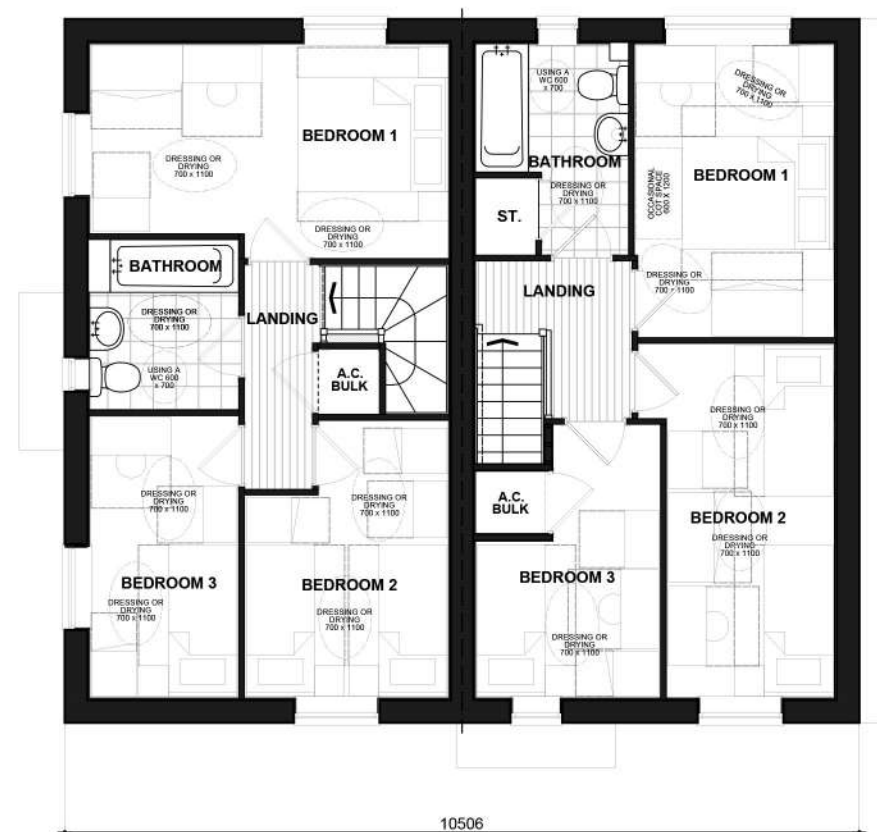

FIRST FLOOR PLAN

**STORER  
SORLEY**


FLOOR PLANS  
**CL868.PL-08**

DATE: MAR 2023 REV:

SCALE: 1:100 @ A3

DRAWN: RW 82.21m<sup>2</sup>/885 ft<sup>2</sup>  
CHECKED: GPM 82.21m<sup>2</sup>/885ft<sup>2</sup>

**BLOOR HOMES**

 


Scale 1:100



FRONT ELEVATION



FRONT ELEVATION

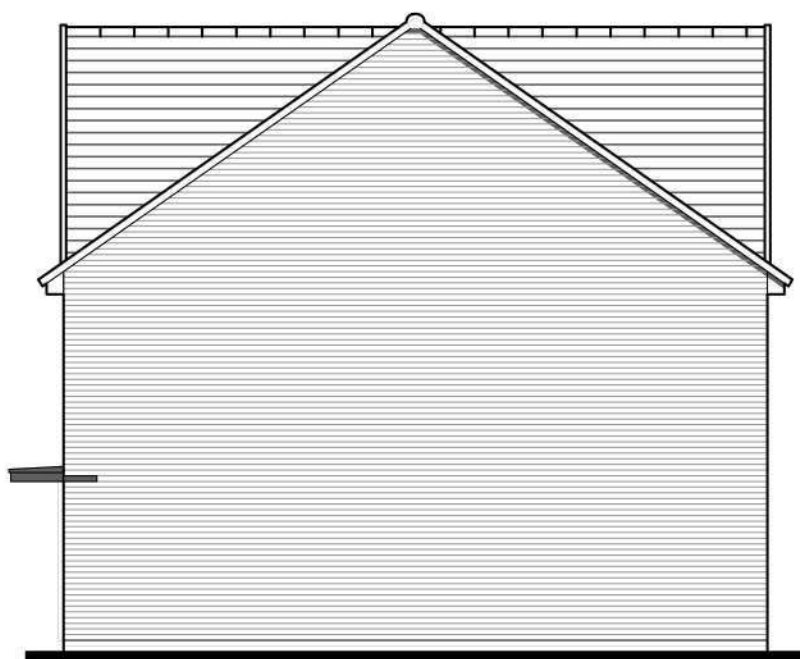

SIDE ELEVATION



FRONT ELEVATION


**Storer Sorley**  
BRICK

**RVCL868(3).PL-01**


DATE: SEP 2020 REV:  
SCALE: 1:100 @ A3

DRAWN: EF 82.21m<sup>2</sup>  
CHECKED: 885ft<sup>2</sup>

**BLOOR HOMES**

 

Scale 1:100

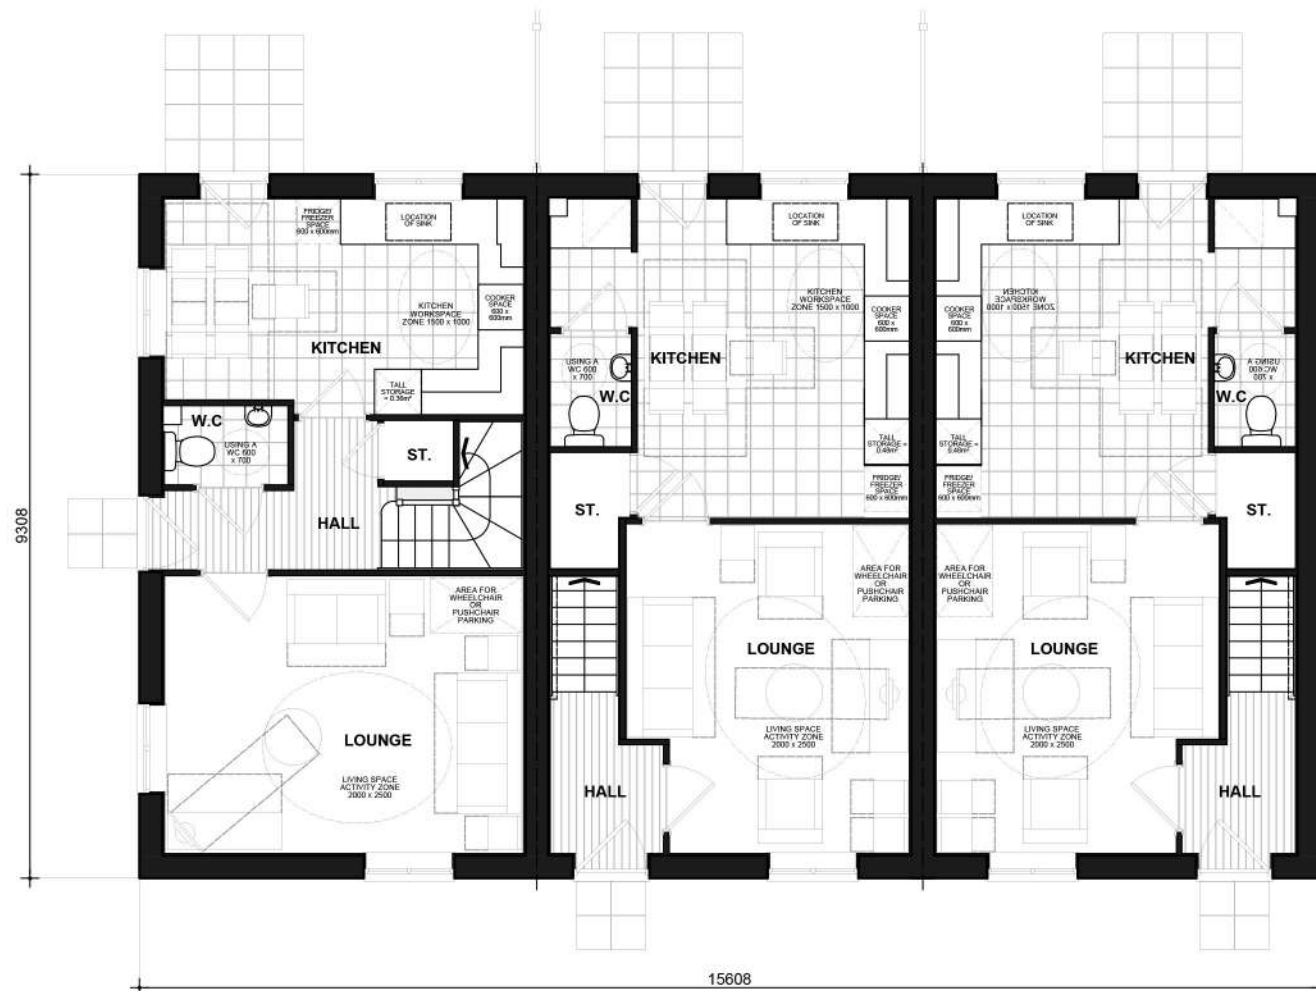

GROUND FLOOR PLAN



FIRST FLOOR PLAN

**Storer Sorley**  
FLOOR PLANS

**RVCL868(3).PL-03**

DATE: SEP 2020 REV:  
SCALE: 1:100 @ A3

DRAWN: EF 82.21m<sup>2</sup>  
CHECKED: 885ft<sup>2</sup>

**BLOOR HOMES**




Scale 1:100



CL481  
FRONT ELEVATION



CL481  
SIDE ELEVATION

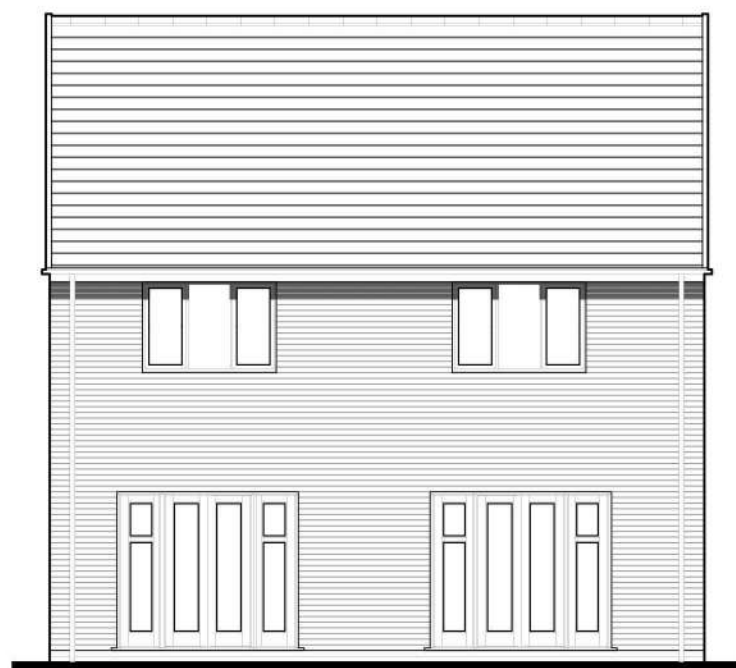

CL481  
REAR ELEVATION



CL481  
SIDE ELEVATION

# Verwood

BRICK

## CL405.PL-01

DATE: MARCH 2020 REV:  
SCALE: 1:100 @ A3

DRAWN: CN 137.65m<sup>2</sup>  
CHECKED: GPM 1482ft<sup>2</sup>

**BLOOR HOMES**



Scale 1:100



FRONT ELEVATION



SIDE ELEVATION



REAR ELEVATION



SIDE ELEVATION

**Verwood**


BOARDING

**CL405.PL-02**


DATE: MARCH 2020 REV:  
SCALE: 1:100 @ A3

DRAWN: CN 137.65m<sup>2</sup>  
CHECKED: GPM 1482ft<sup>2</sup>

**BLOOR HOMES**

 

Scale 1:100

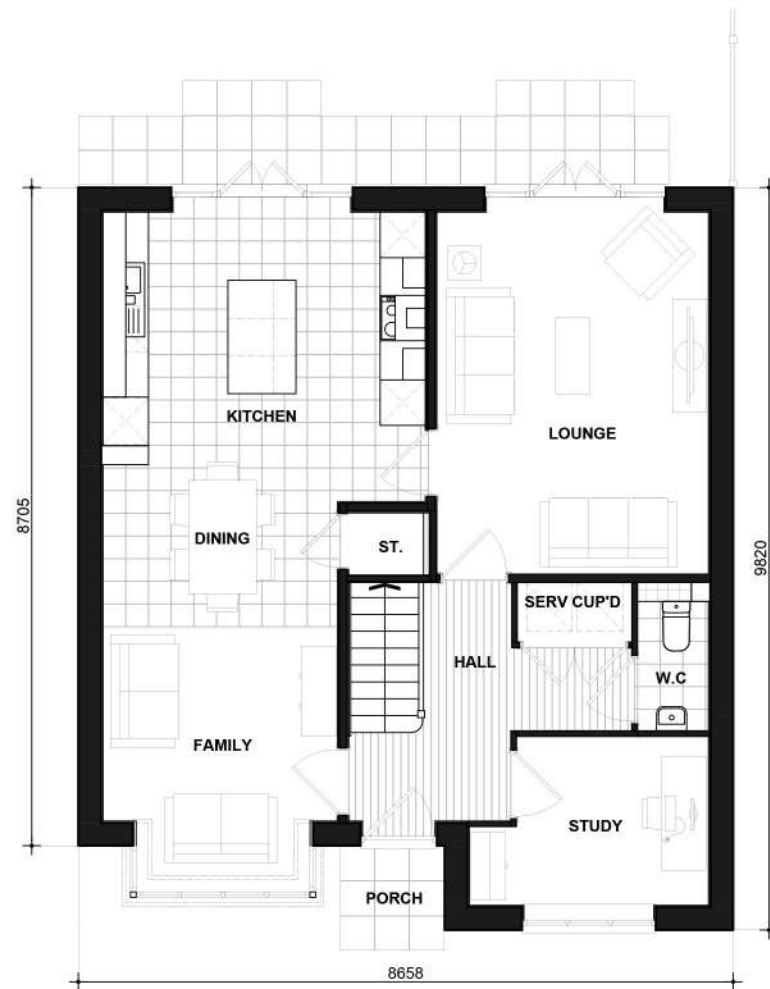

GROUND FLOOR PLAN



FIRST FLOOR PLAN

# Verwood

## CL405.PL-05

DATE: JULY 2019 REV:  
SCALE: 1:100 @ A3

DRAWN: CN 139.14m<sup>2</sup>  
CHECKED: GPM 1498ft<sup>2</sup>

**BLOOR HOMES**



Scale 1:100



FRONT ELEVATION



SIDE ELEVATION



REAR ELEVATION



SIDE ELEVATION

# Verwood

BRICK

## CL405-1.PL-01

DATE: MARCH 2020 REV:  
SCALE: 1:100 @ A3

DRAWN: JG 137.65m<sup>2</sup>  
CHECKED: GPM 1482ft<sup>2</sup>

**BLOOR HOMES**



Scale 1:100  
Issue 4.8



GROUND FLOOR PLAN



FIRST FLOOR PLAN

# Verwood

## CL405-1.PL-05

DATE: JULY 2019 REV:  
SCALE: 1:100 @ A3

DRAWN: JDT 139.14 m<sup>2</sup>  
CHECKED: GPM 1498 ft<sup>2</sup>

**BLOOR HOMES**



FRONT ELEVATION



SIDE ELEVATION



REAR ELEVATION



SIDE ELEVATION


## Watercroft Render

**RVCL403.PL-01**

DATE: JAN 2021      REV:  
SCALE: 1:100 @ A3

DRAWN: MJE      120.33m<sup>2</sup>  
CHECKED: GPM      1295ft<sup>2</sup>


**BLOOR HOMES**

 

Scale 1:100



GROUND FLOOR PLAN

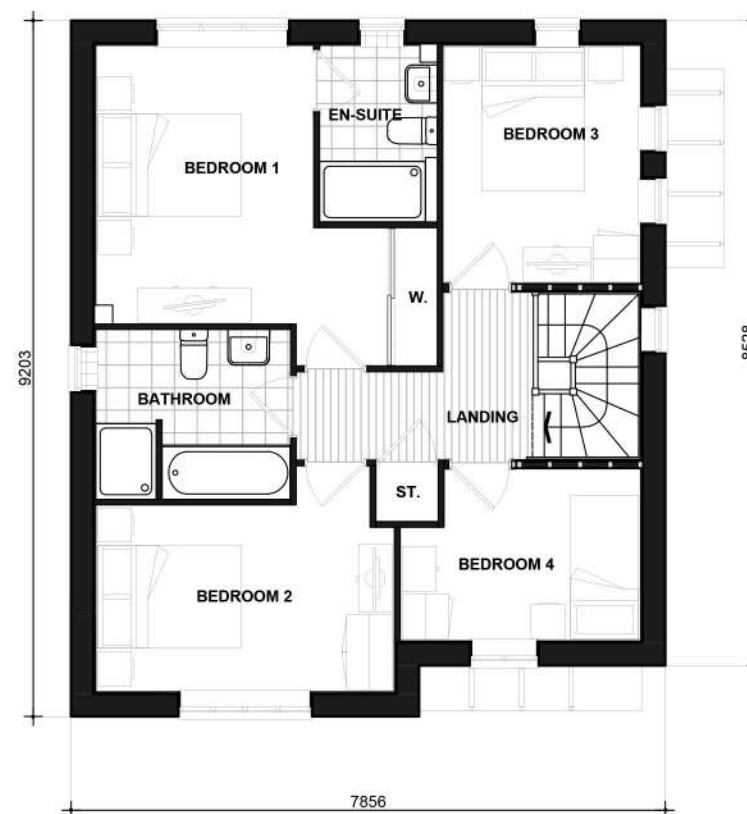

FIRST FLOOR PLAN

# Watercroft

## RVCL403.PL-06

DATE: JAN 2021  
SCALE: 1:100 @ A3

DRAWN: MF  
CHECKED: GPM

REV:

121.81m<sup>2</sup>  
1311ft<sup>2</sup>

**BLOOR HOMES**



FRONT ELEVATION



SIDE ELEVATION



REAR ELEVATION



SIDE ELEVATION

## Watercroft Render

**RVCL403-1.PL-01**

DATE: JAN 2021


REV:

SCALE: 1:100 @ A3

DRAWN: MJE  
CHECKED: GPM

120.33m<sup>2</sup>  
1295ft<sup>2</sup>

**BLOOR HOMES**

 

Scale 1:100



GROUND FLOOR PLAN



FIRST FLOOR PLAN

**Watercroft**

**RVCL403-1.PL-06**

DATE: JAN 2021  
SCALE: 1:100 @ A3

DRAWN: MF  
CHECKED: GPM

REV:

121.81m<sup>2</sup>  
1311ft<sup>2</sup>

**BLOOR HOMES**




Scale 1:100



FRONT ELEVATION



SIDE ELEVATION

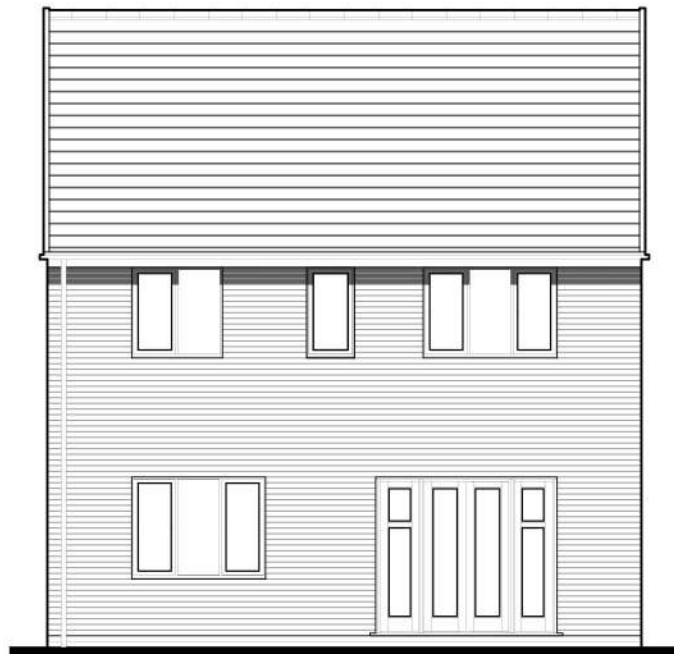

REAR ELEVATION



SIDE ELEVATION

# WETTON



## BOARDING

### CL411.PL-02


DATE: FEB 2020 REV:  
SCALE: 1:100 @ A3

DRAWN: MF 120.33m<sup>2</sup>  
CHECKED: GPM 1295ft<sup>2</sup>

**BLOOR HOMES**

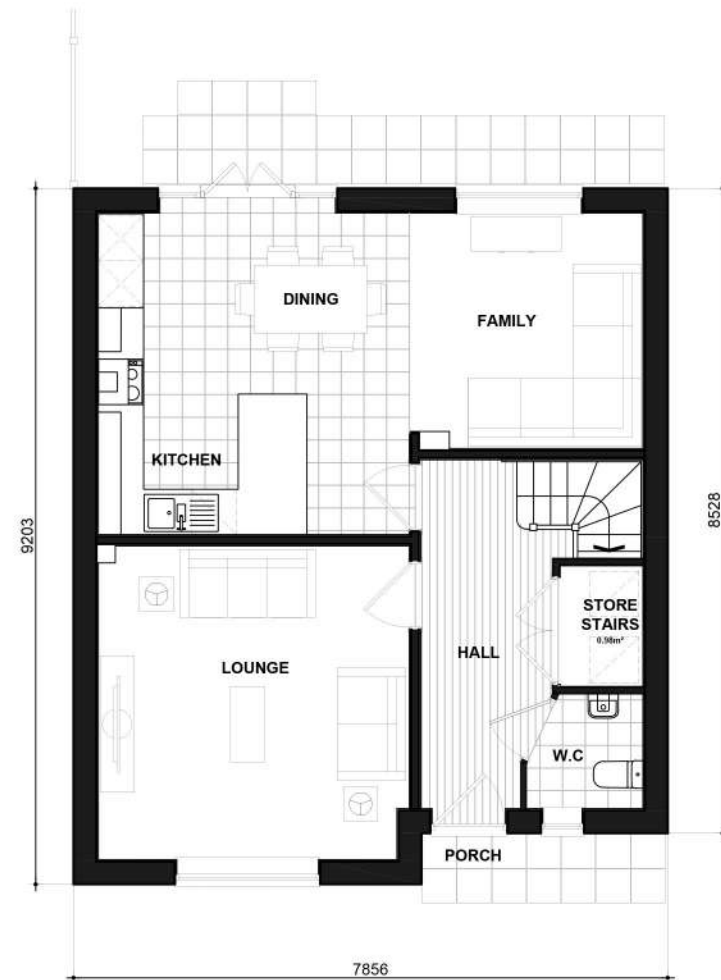 

411  
GROUND FLOOR PLAN

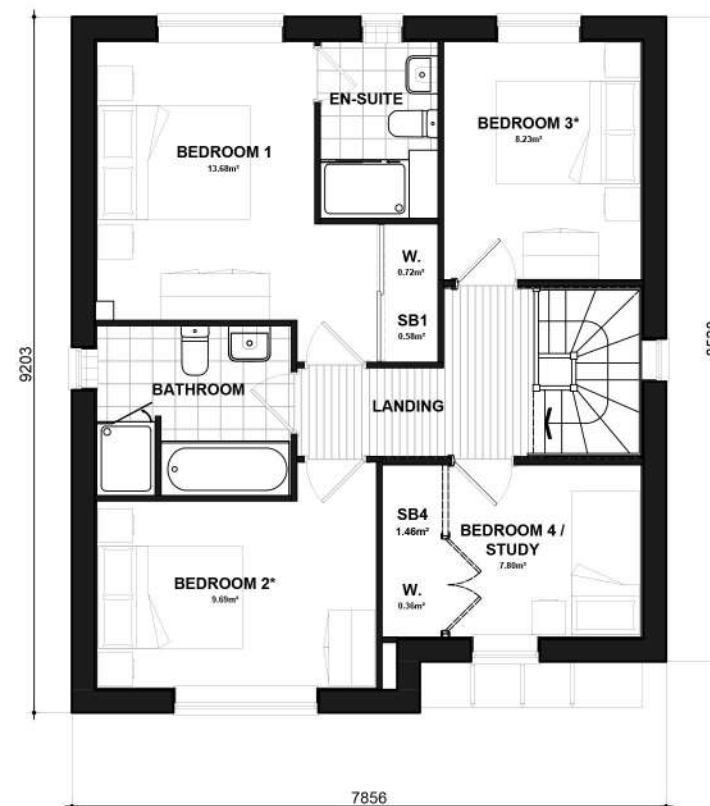

411  
FIRST FLOOR PLAN

\* Denotes floor areas shown to comply with National Described Space Standards (see schedule). Room layout shown as furnished and does not demonstrate compliance.

# WETTON FLOOR PLANS

## CL411.PL-06

DATE: MAY 2023      REV:  
SCALE: 1:100 @ A3

DRAWN: RW      120.33m<sup>2</sup>  
CHECKED: GPM      1295ft<sup>2</sup>

# BLOOR HOMES®




Scale 1:100



FRONT ELEVATION



SIDE ELEVATION

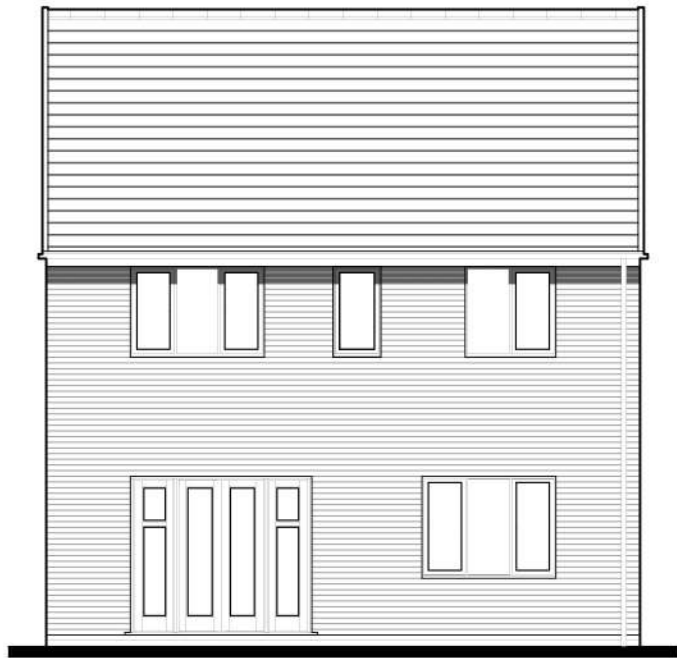

REAR ELEVATION



SIDE ELEVATION

**Wetton**

BRICK

**CL411-1.PL-01**

DATE: FEB 2020

REV:

SCALE: 1:100 @ A3

DRAWN: MF

120.33m<sup>2</sup>

CHECKED: GPM

1295ft<sup>2</sup>

**BLOOR HOMES**




Scale 1:100



FRONT ELEVATION



SIDE ELEVATION

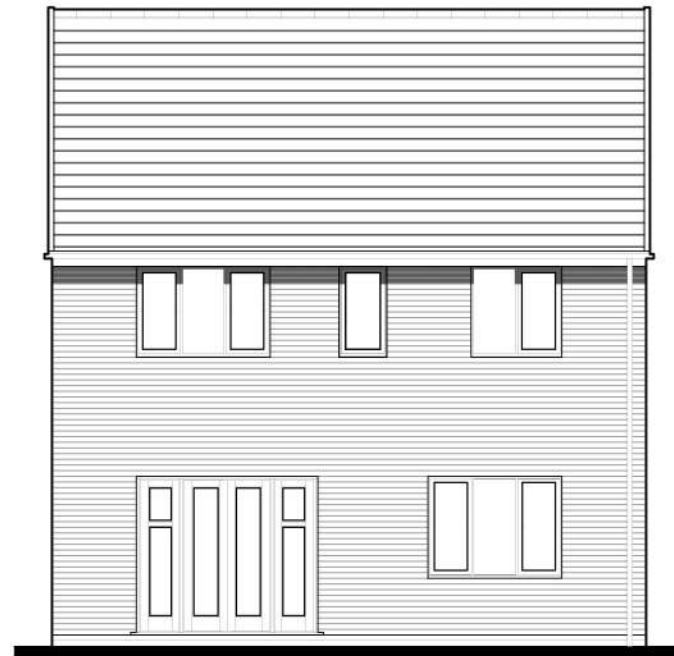

REAR ELEVATION



SIDE ELEVATION


**Wetton**  
BOARDING

**CL411-1.PL-02**


DATE: FEB 2020 REV:  
SCALE: 1:100 @ A3

DRAWN: MF 120.33m<sup>2</sup>  
CHECKED: GPM 1295ft<sup>2</sup>


**BLOOR HOMES**<sup>®</sup>

 

Scale 1:100

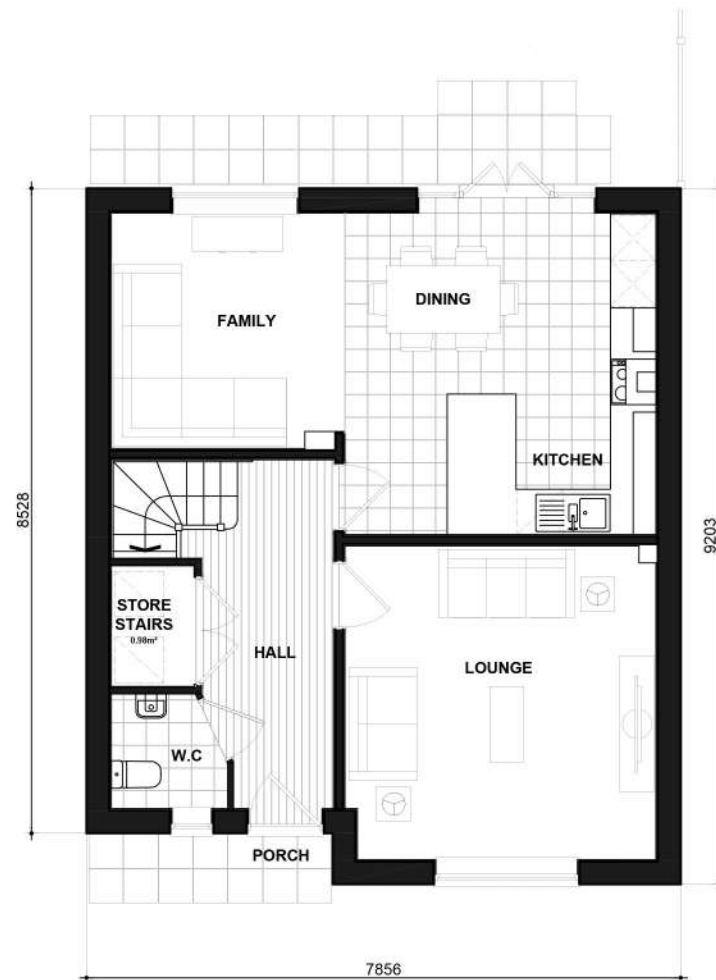

GROUND FLOOR PLAN

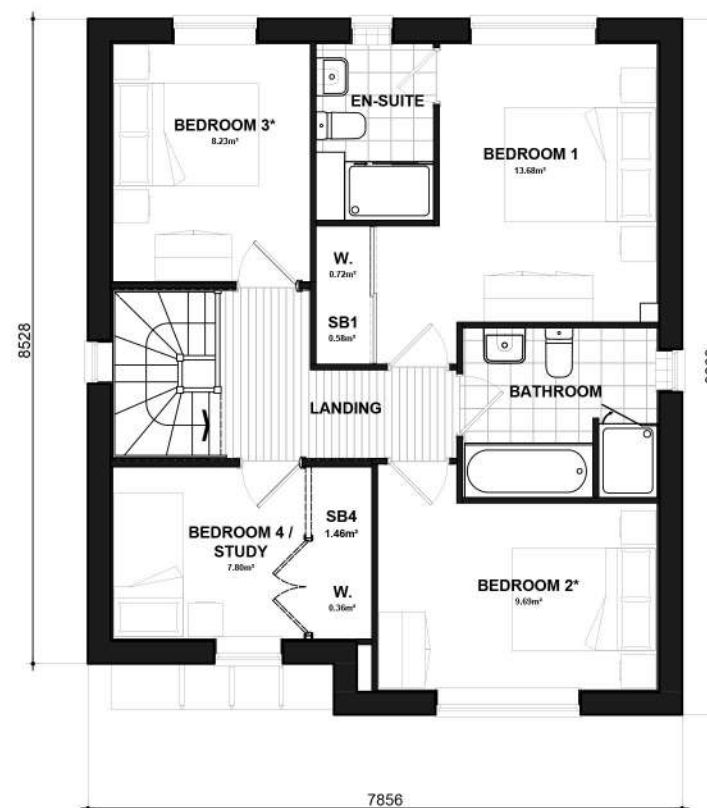

FIRST FLOOR PLAN

\* Denotes floor areas shown to comply with National Described Space Standards (see schedule). Room layout shown as furnished and does not demonstrate compliance.


# WETTON FLOOR PLANS

CL411-1.PL-06

DATE: JUN 2023 REV:  
SCALE: 1:100 @ A3

DRAWN: RW 120.33m<sup>2</sup>  
CHECKED: GPM 1295ft<sup>2</sup>

BLOOR HOMES®

 


Scale 1:100



FRONT ELEVATION



SIDE ELEVATION

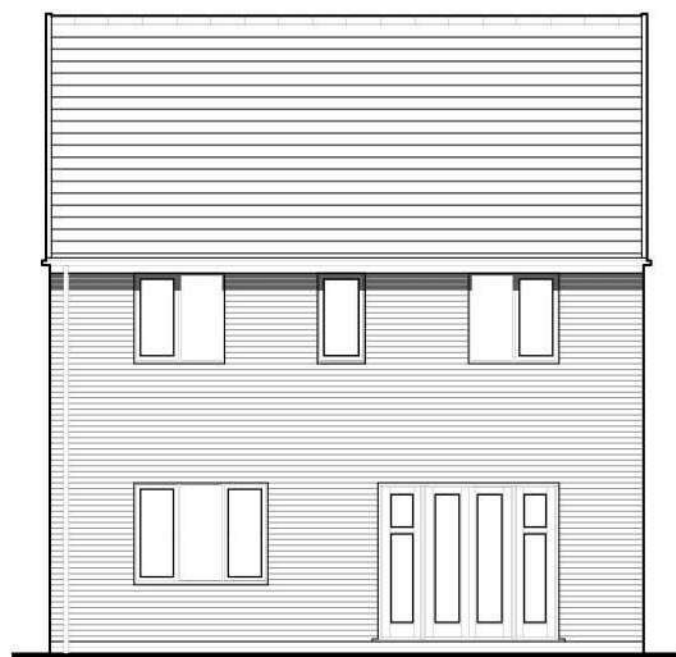

REAR ELEVATION



SIDE ELEVATION

**Whalton**


BRICK

**CL310.PL-01**

DATE: JULY 2022 REV:  
SCALE: 1:100 @ A3

DRAWN: EF 121.81m<sup>2</sup>  
CHECKED: - 1311ft<sup>2</sup>

**BLOOR HOMES**<sup>®</sup>

 

Scale 1:100



GROUND FLOOR PLAN



FIRST FLOOR PLAN

# Whalton

## FLOOR PLANS

### CL310.PL-04

DATE: JULY 2022 REV:  
SCALE: 1:100 @ A3

DRAWN: EF 121.81m<sup>2</sup>  
CHECKED: 1311ft<sup>2</sup>

**BLOOR HOMES**



Scale 1:100



FRONT ELEVATION




SIDE ELEVATION



REAR ELEVATION



SIDE ELEVATION

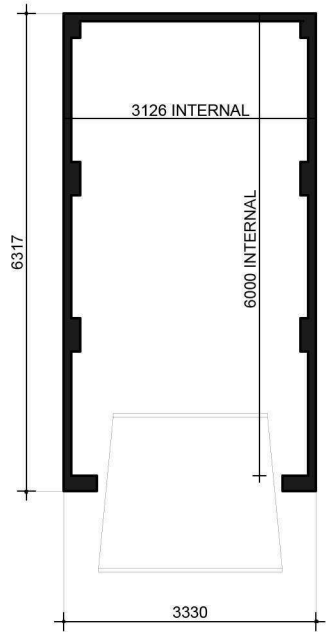


FLOOR PLAN

# Single (1)

BRICK  
GL01.PL-01

DATE: APRIL 2019    REV:  
SCALE: 1:100 @ A3

DRAWN: KS  
CHECKED: GPM

 

Scale 1:100



FRONT ELEVATION




SIDE ELEVATION



REAR ELEVATION



SIDE ELEVATION

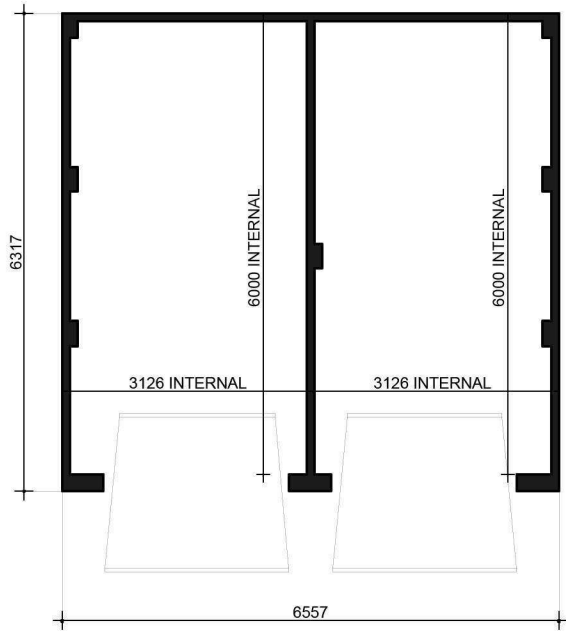

FLOOR PLAN

# Single (2)

BRICK  
GL02.PL-01

DATE: APRIL 2019    REV:  
SCALE: 1:100 @ A3

DRAWN: KS  
CHECKED: GPM