






Proposed Front Elevation

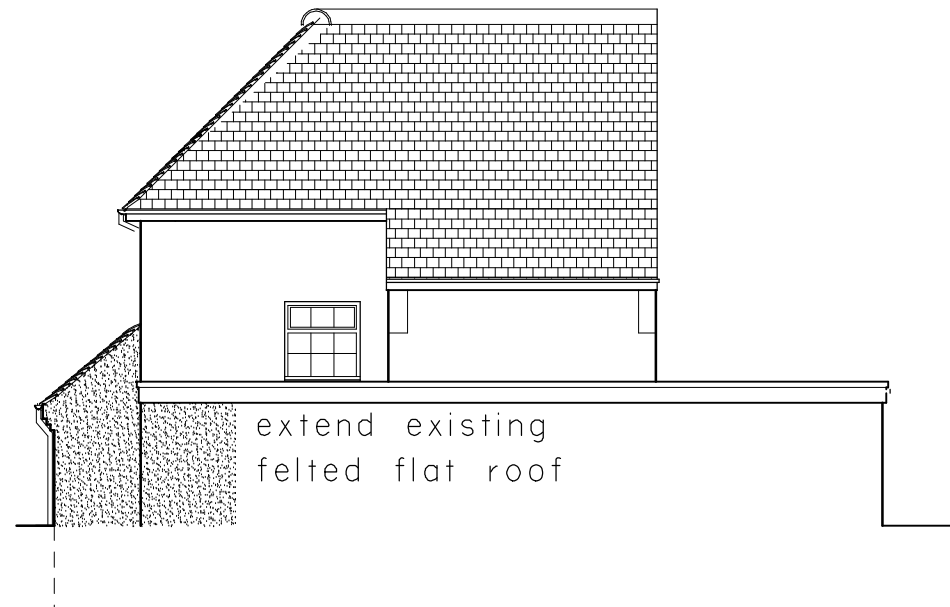


Proposed Side Elevation

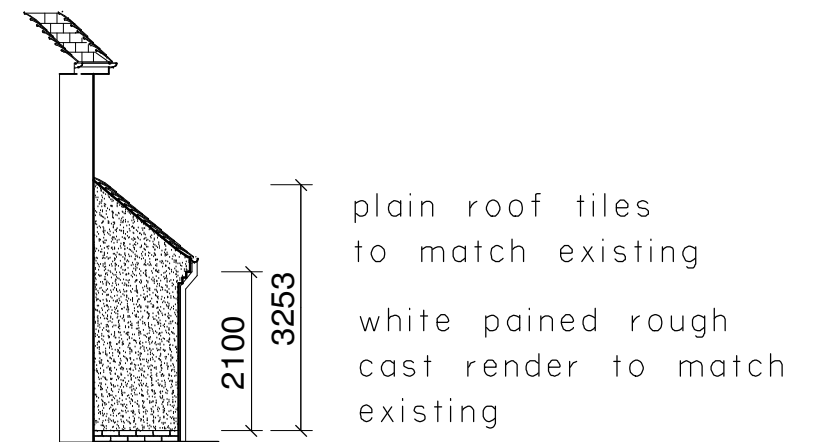

Proposed Side Elevation

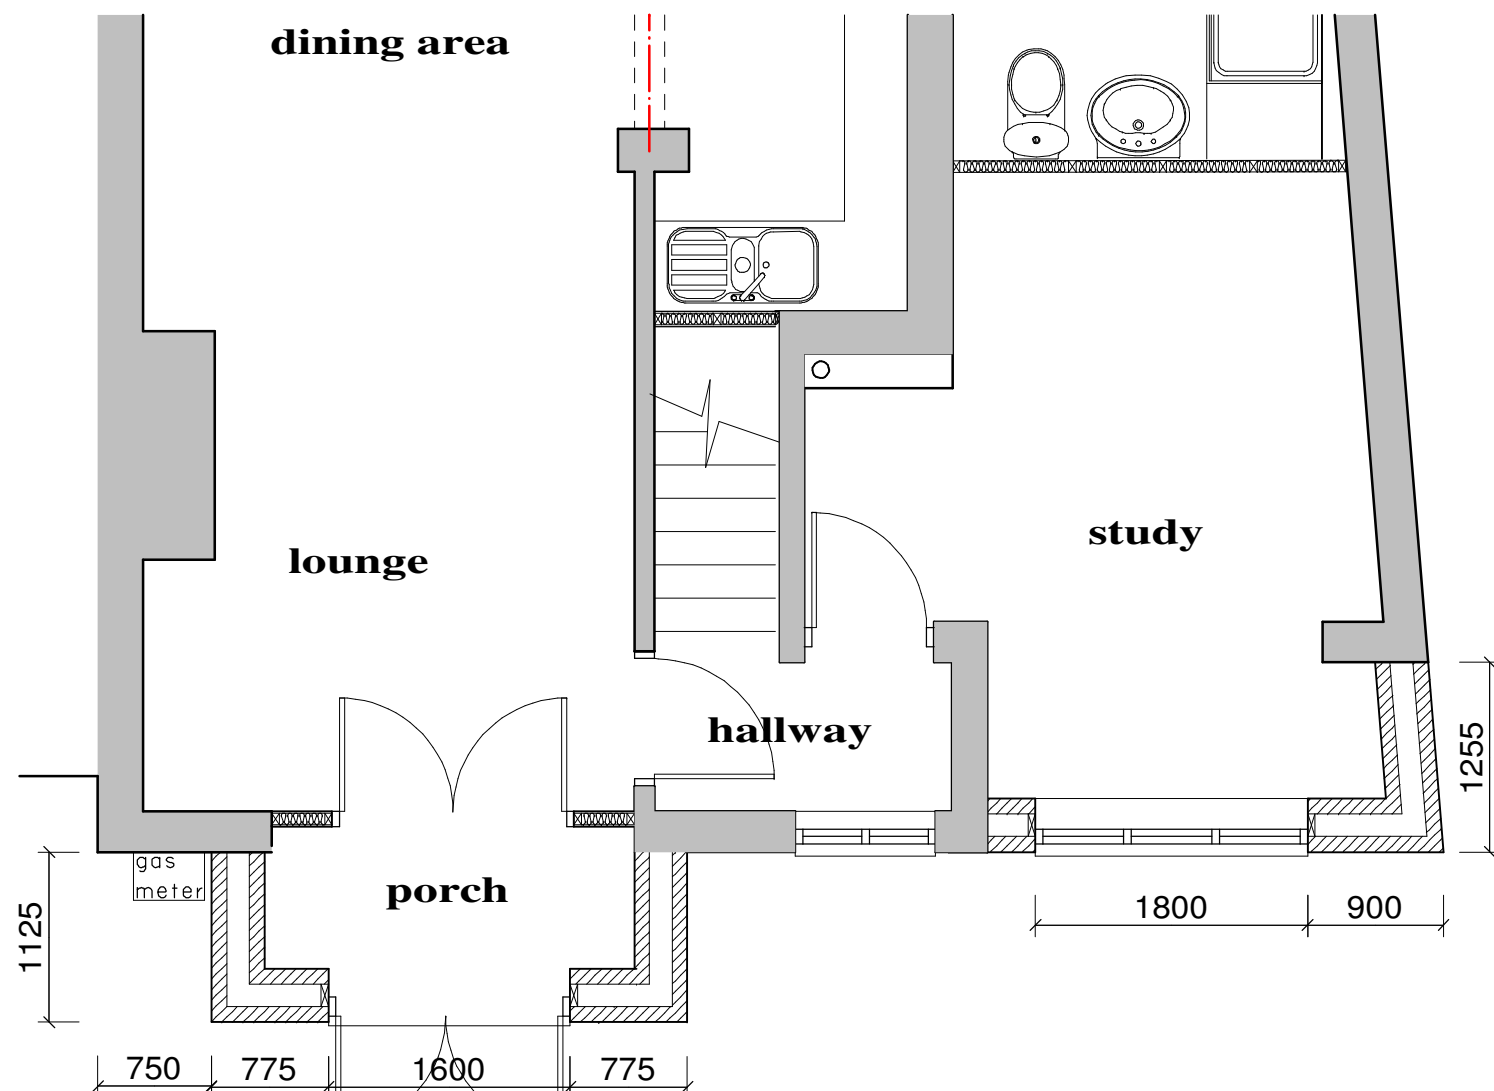

Proposed Part Ground Floor Plan

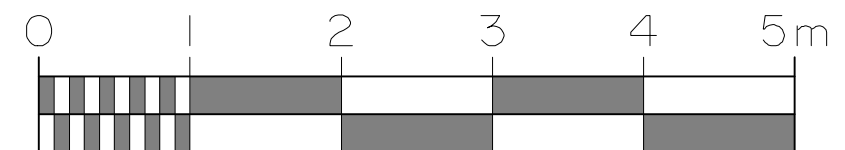

Philip Baumber Architectural Services
 50, Radmore Road, HINCKLEY, Leics. LE10 0RQ
 tel. 01455 612790; e.mail. baumberp1955@gmail.com

**Project: Proposed Ground Floor Study and
 Porch Extensions & Alterations at
 14, Gwendoline Avenue, LE10 0EZ
 for Mr. & Mrs. Martinez**

Drg. Title
**Proposed Part Ground
 Floor Plan & Elevations**

Date: Nov 2023	Scale: 1:50 @ A3
Job No.: 1632	Drg. No. Rev. 03 A