



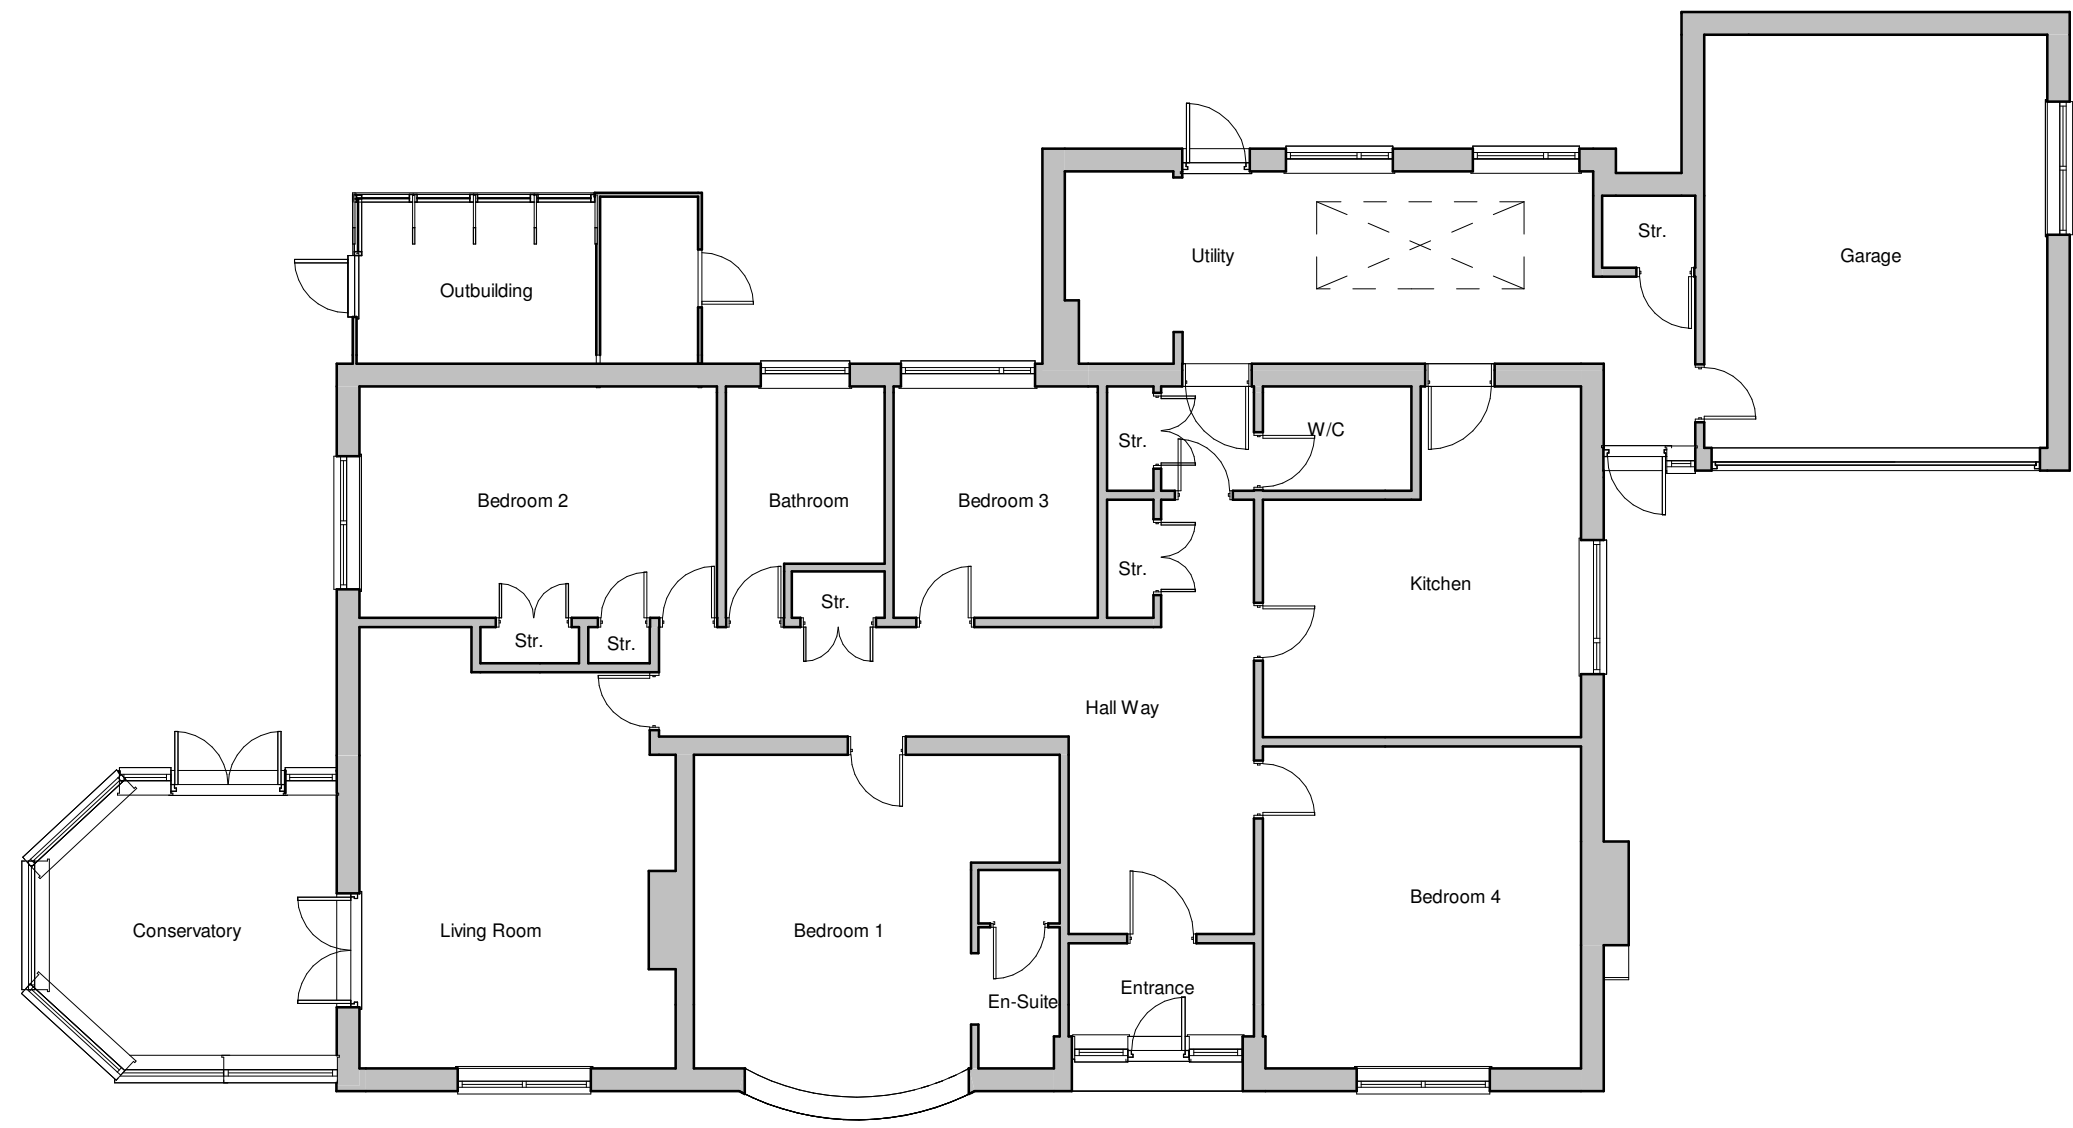


Ground Floor Plan

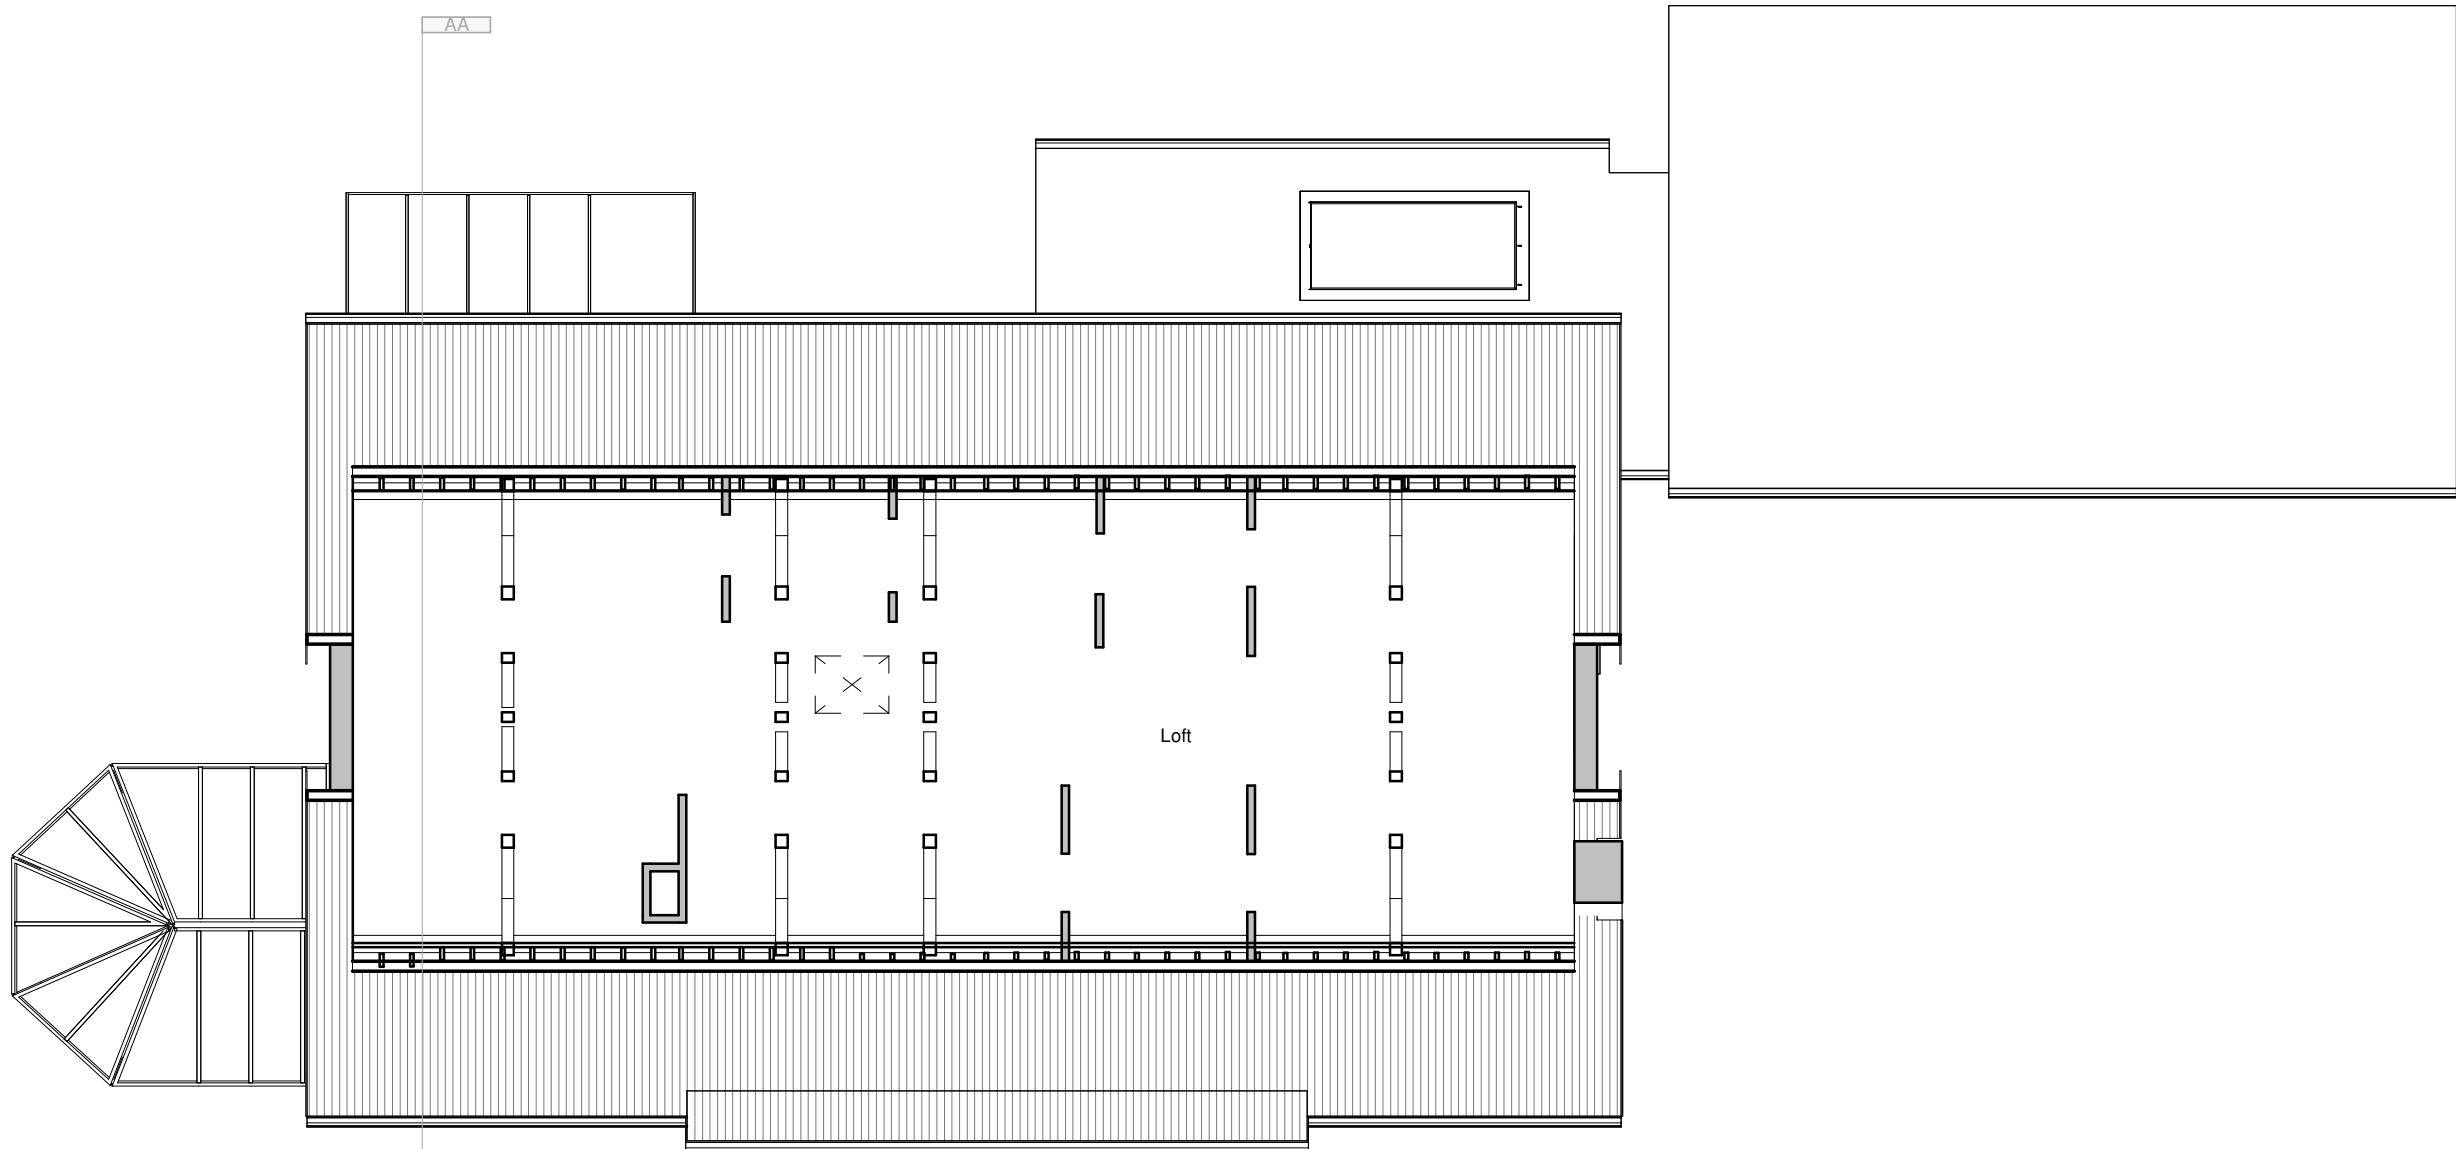

First Floor Plan



Rear Elevation

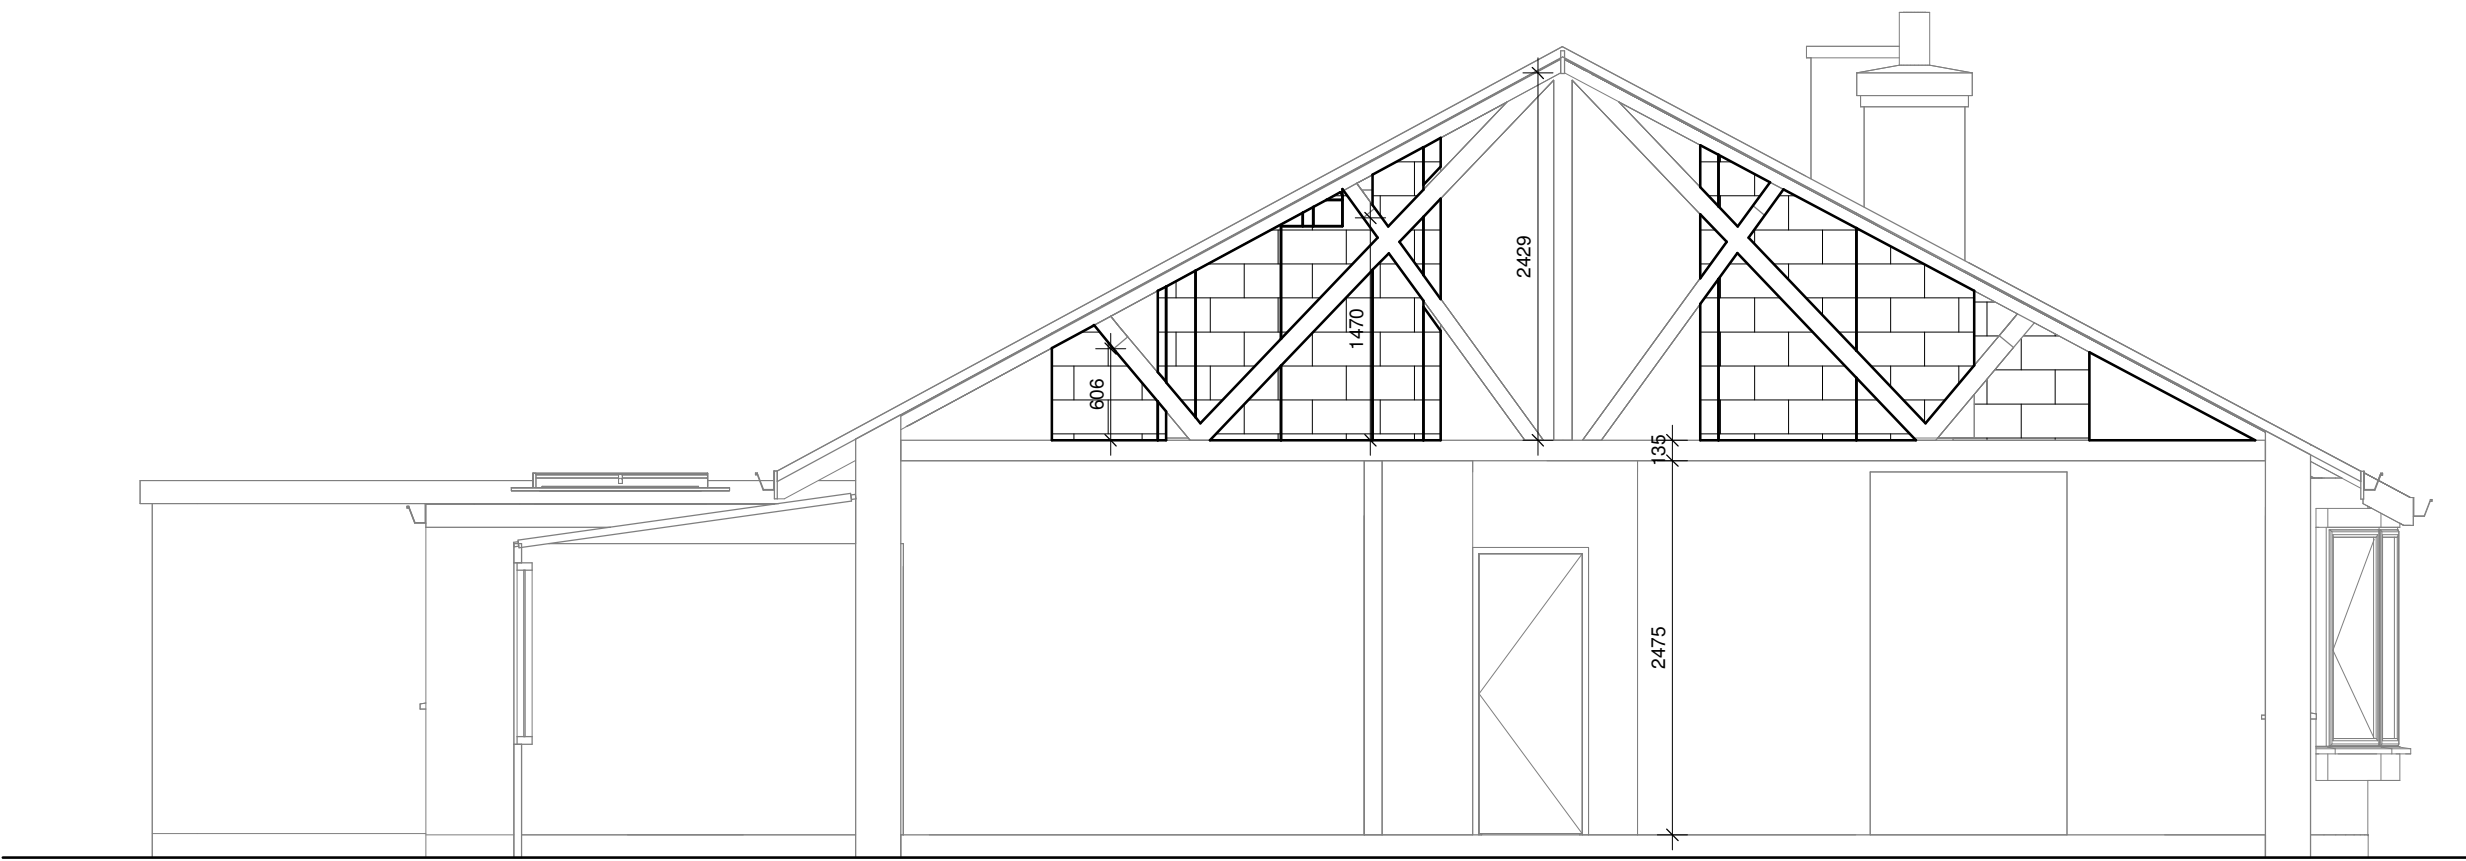


Section AA




Front Elevation



Roof Structure 3D View - NOT TO SCALE

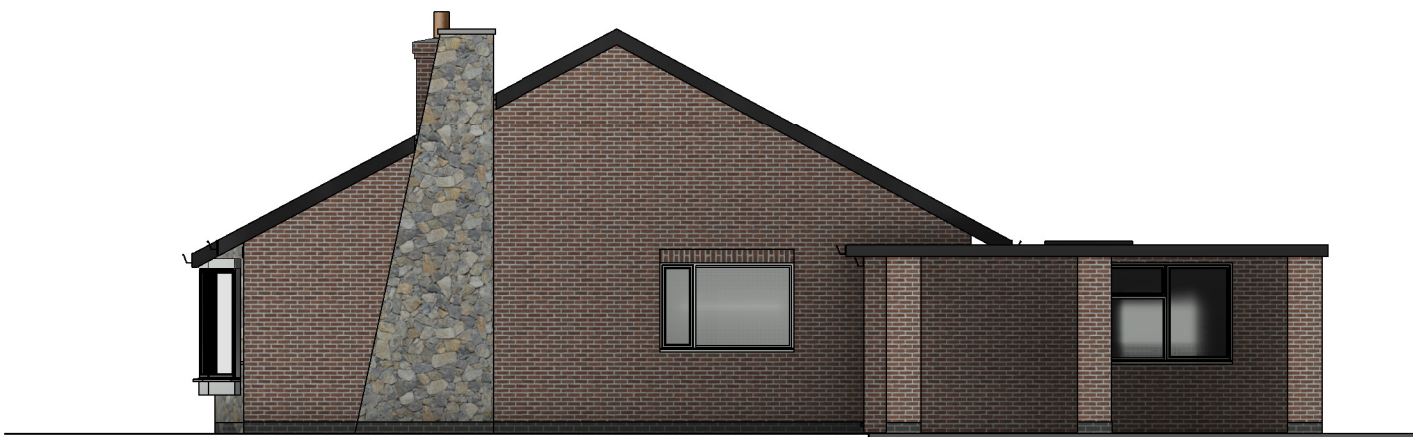

Side Elevation

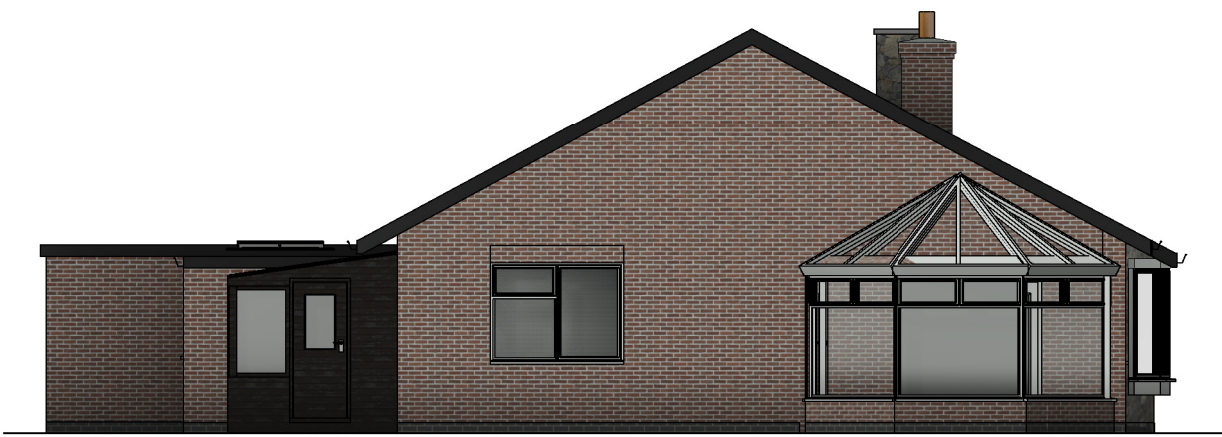

Side Elevation



3D View - NOT TO SCALE

Client Mr and Mrs Luckman			hayward ARCHITECTS LTD 19 Station Road Hinckley Leicestershire LE10 1AW Tel: 01455 635 665 Fax: 01455 616 971 www.hayward-architects.co.uk		
Project Title Extensions and Alterations Main Road Sheepy Magna					
Drawing Title As Existing					
Scale 1:100	Date 09/2023	Sheet A1	Job No. 23/73		Drawing No. 01
Author WNF	Checked by				
THE COPYRIGHT OF THIS DRAWING IS VESTED IN HAYWARD ARCHITECTS LTD. REPRODUCTION IN ANY FORM OR BY ANY MEANS OR IN ANY MANNER WITHOUT THE WRITTEN PERMISSION OF THE COPYRIGHT HOLDER, DOES NOT INCLUDE FROM OTHERS AND ONLY FOR THE ORDERER'S USE IS INTEND.					
			Status Planning		