


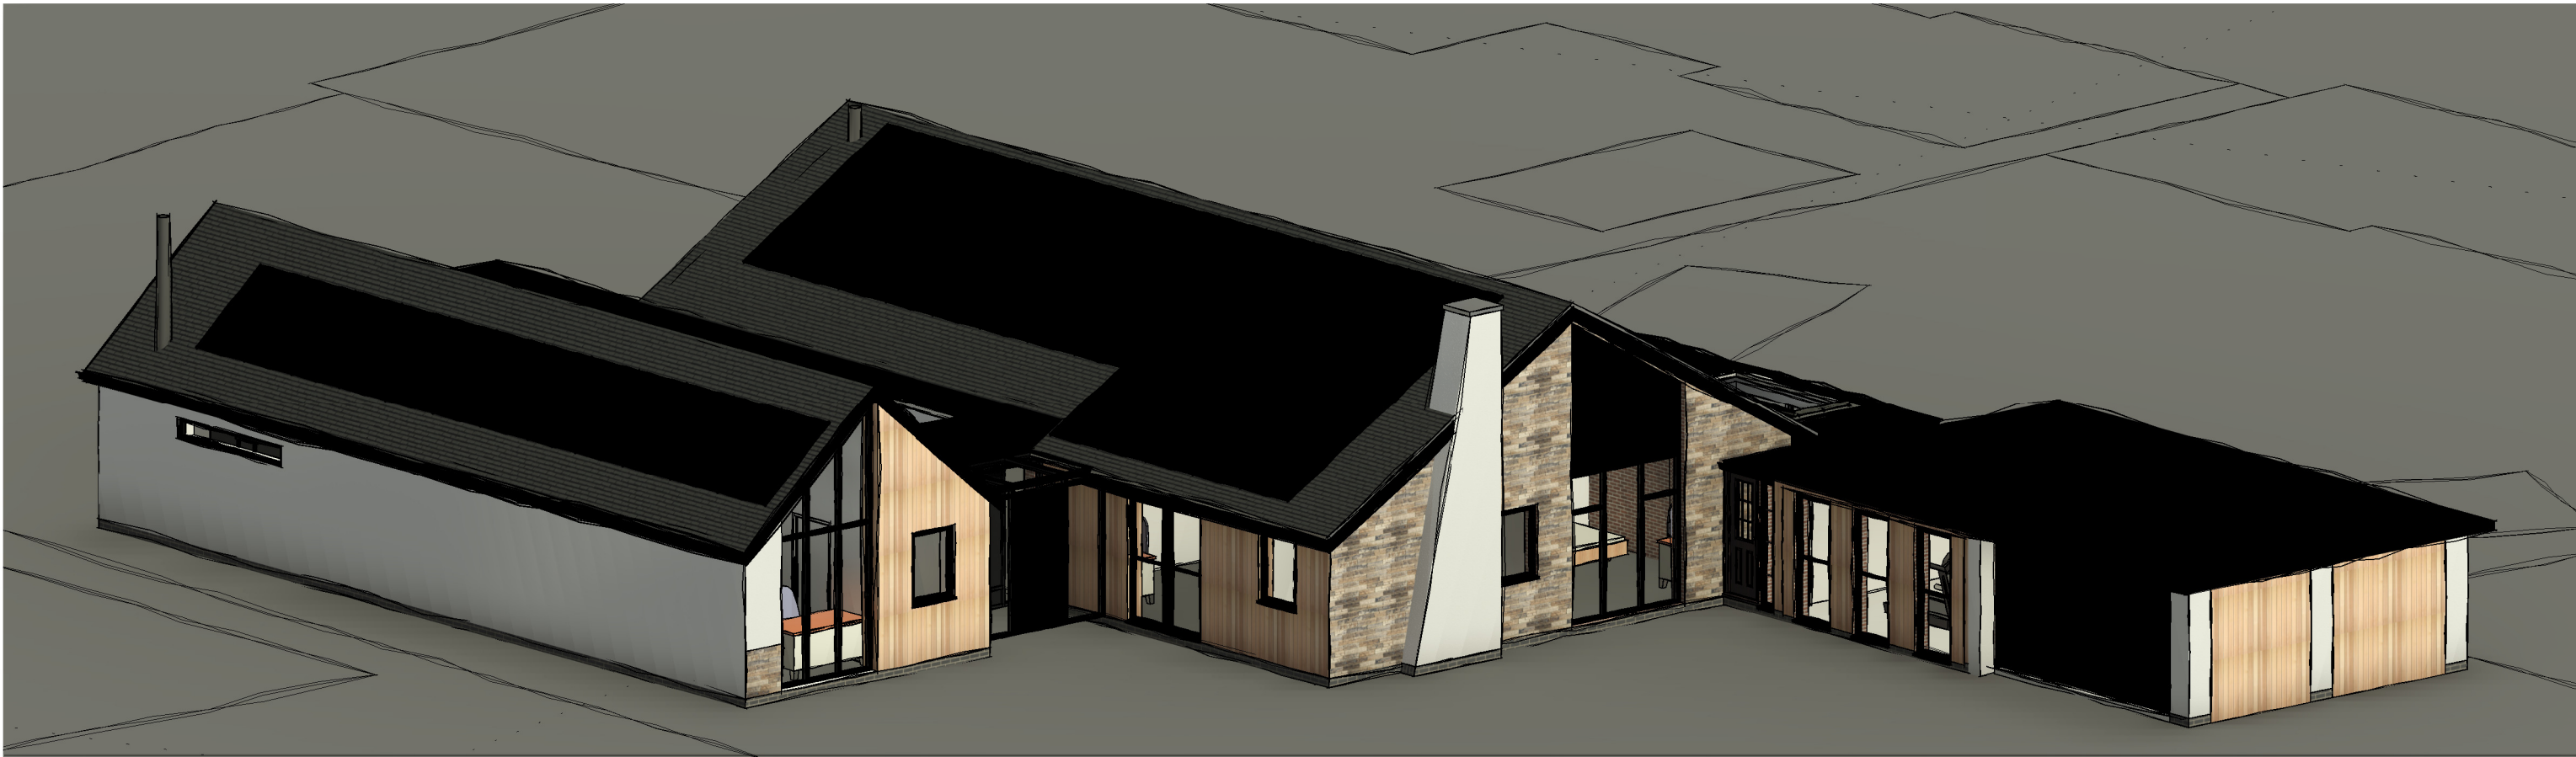

3D Views - NOT TO SCALE




Front Elevation




Side Elevation




Rear Elevation

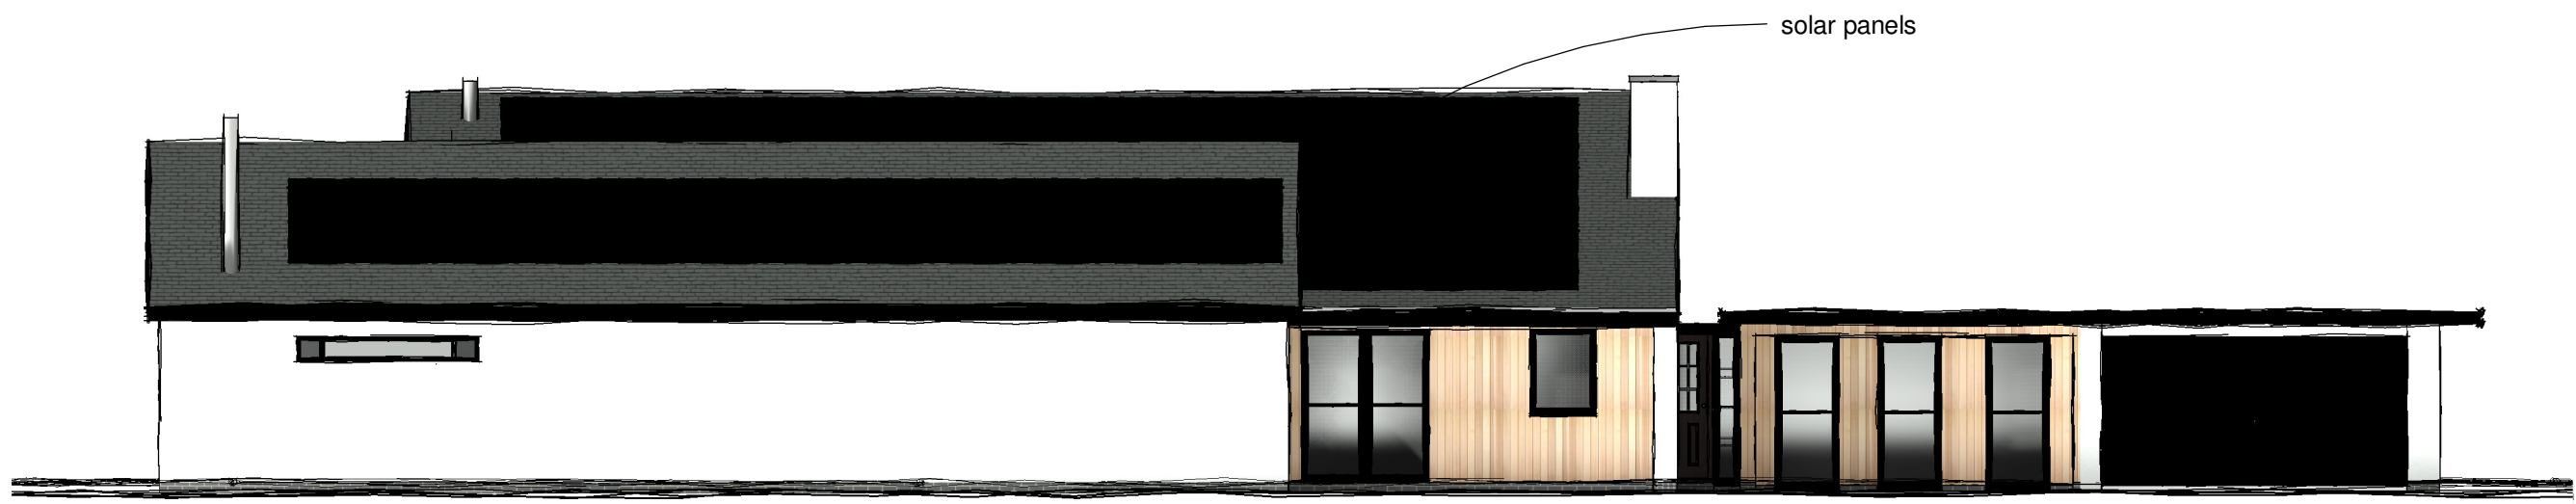

Side Elevation

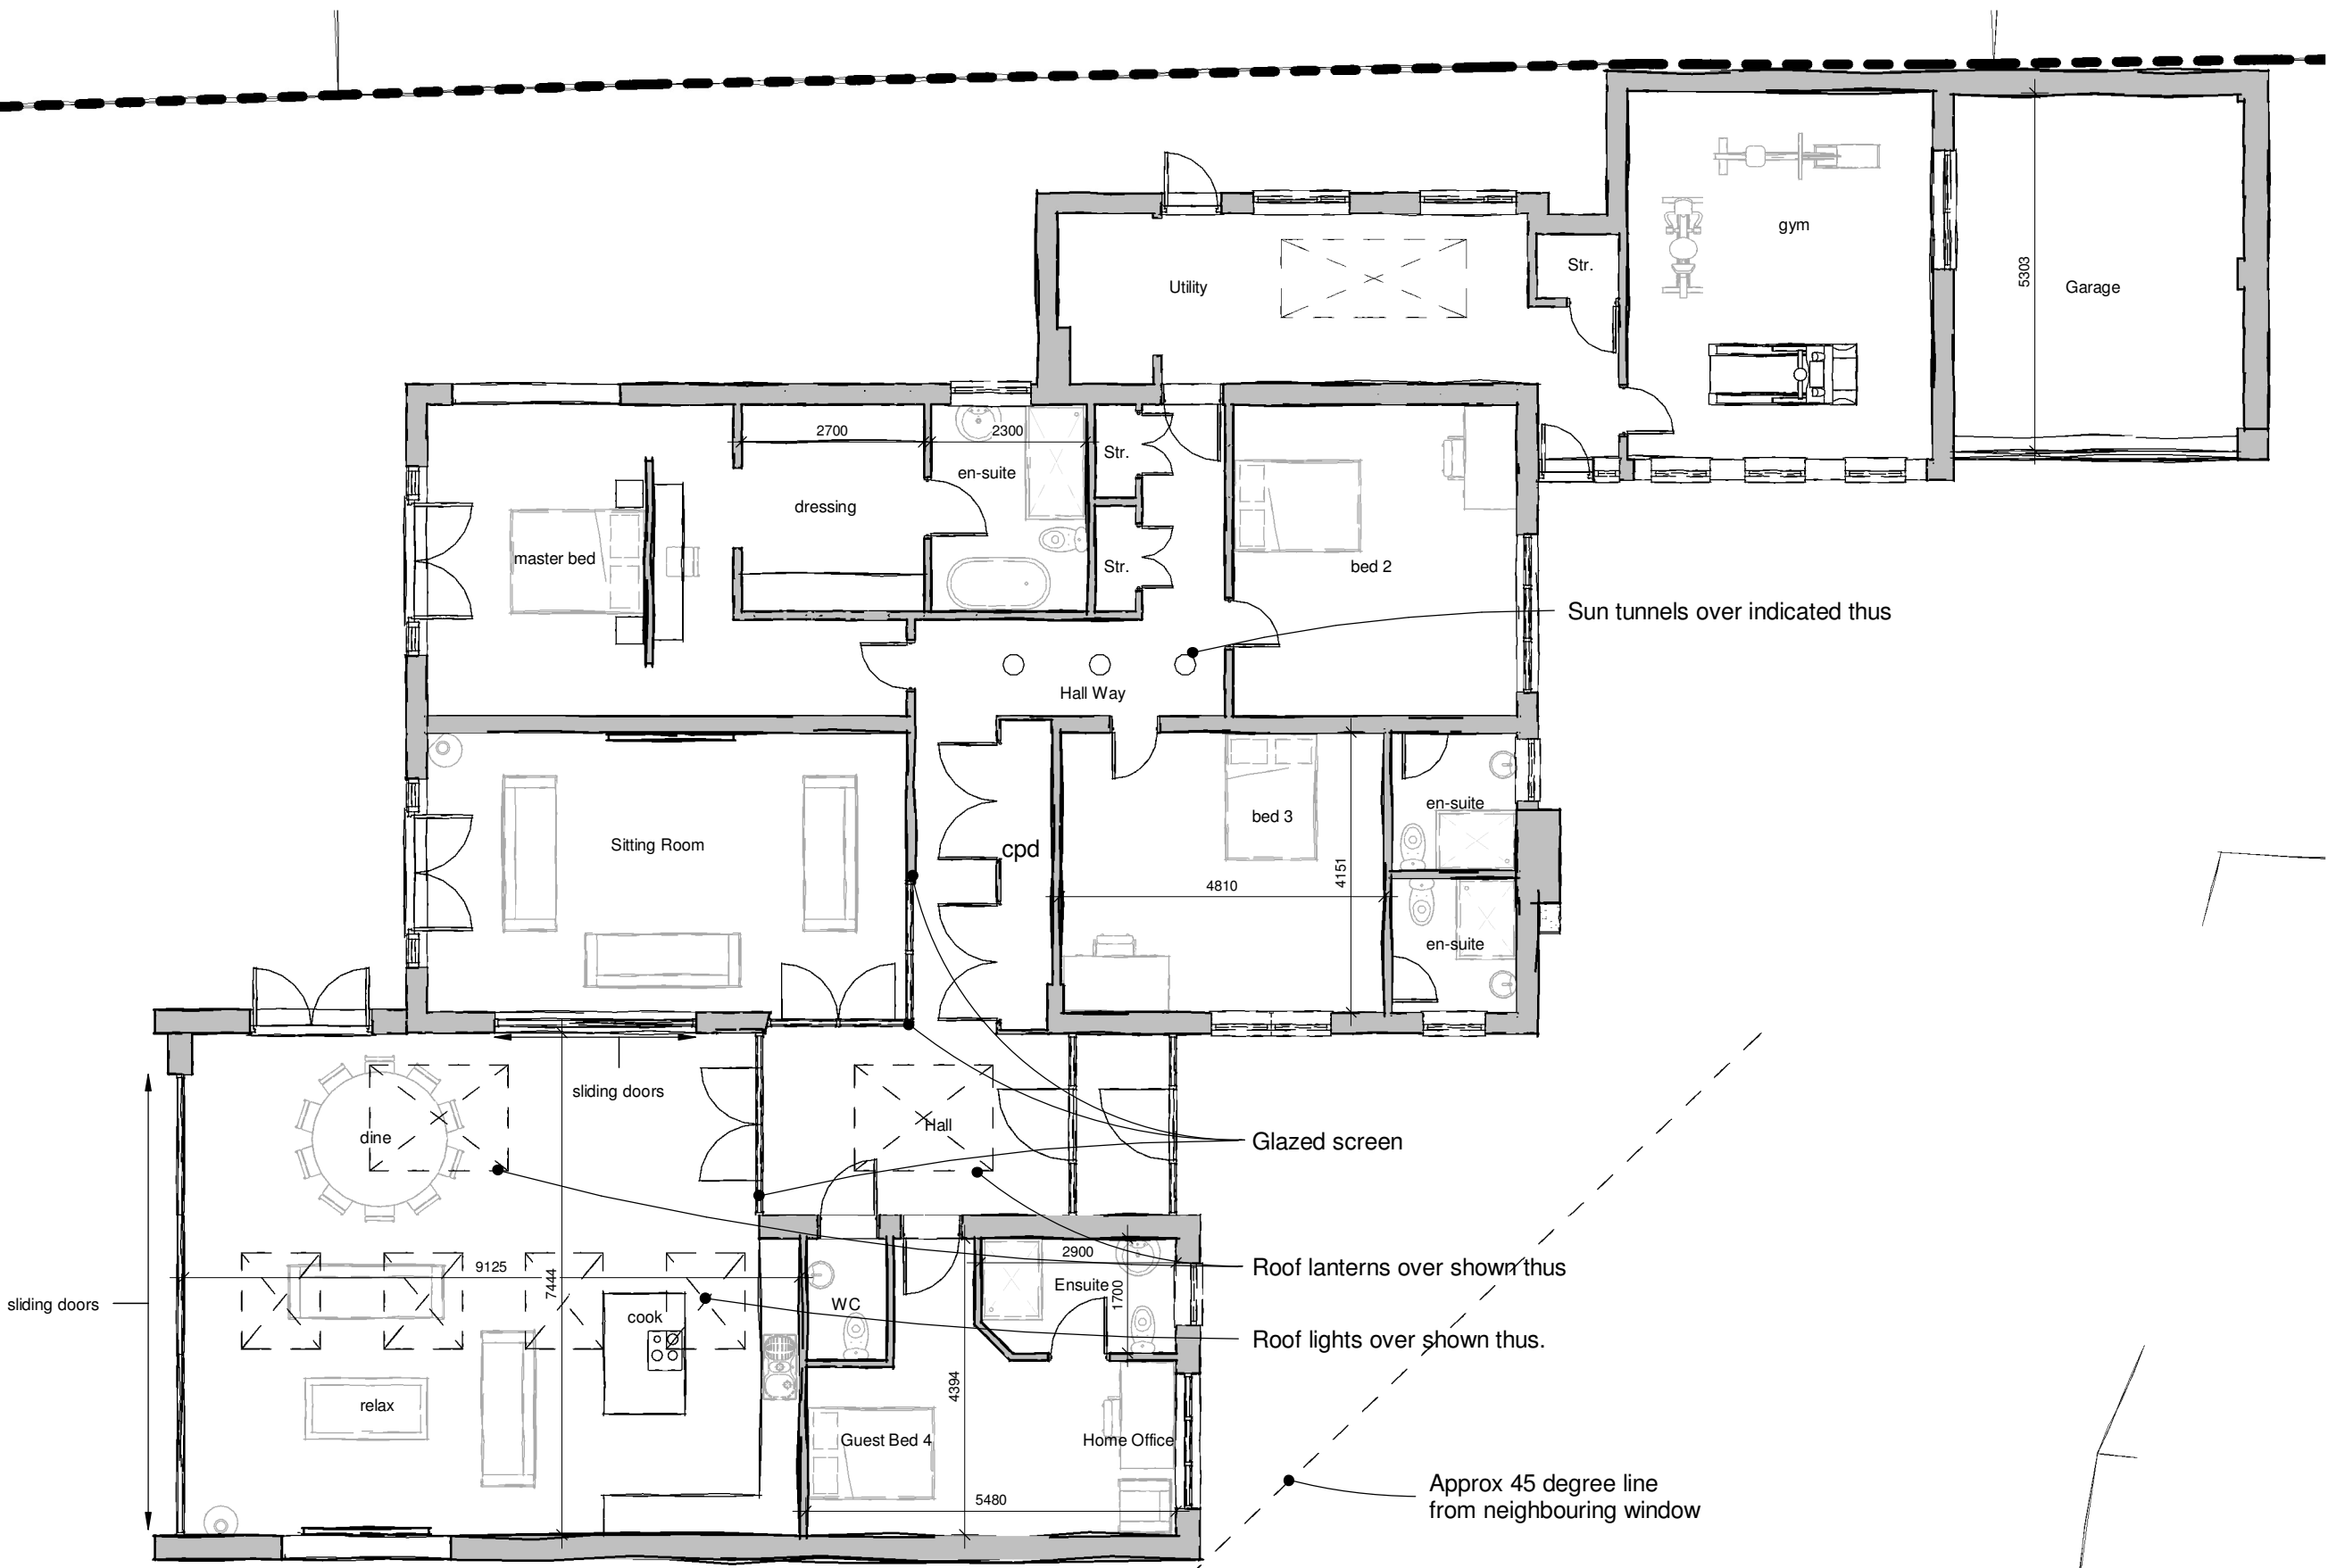

Ground Floor Plan

 

SCALE 1:100 @ A1

Client Mr and Mrs Luckman		hayward ARCHITECTS LTD 19 Station Road Hinckley Leicestershire LE10 1AW Tel: 01455 635 665 Fax: 01455 618 971 www.hayward-architects.co.uk	
Project Title Extensions and Alterations Main Road Sheepy Magna			
Drawing Title Scheme 3		Date Oct 23	Sheet A1
Scale 1:100	Author LJW	Checked by -	Job No. 23/73
Status Planning		Drawing No. 04D	