


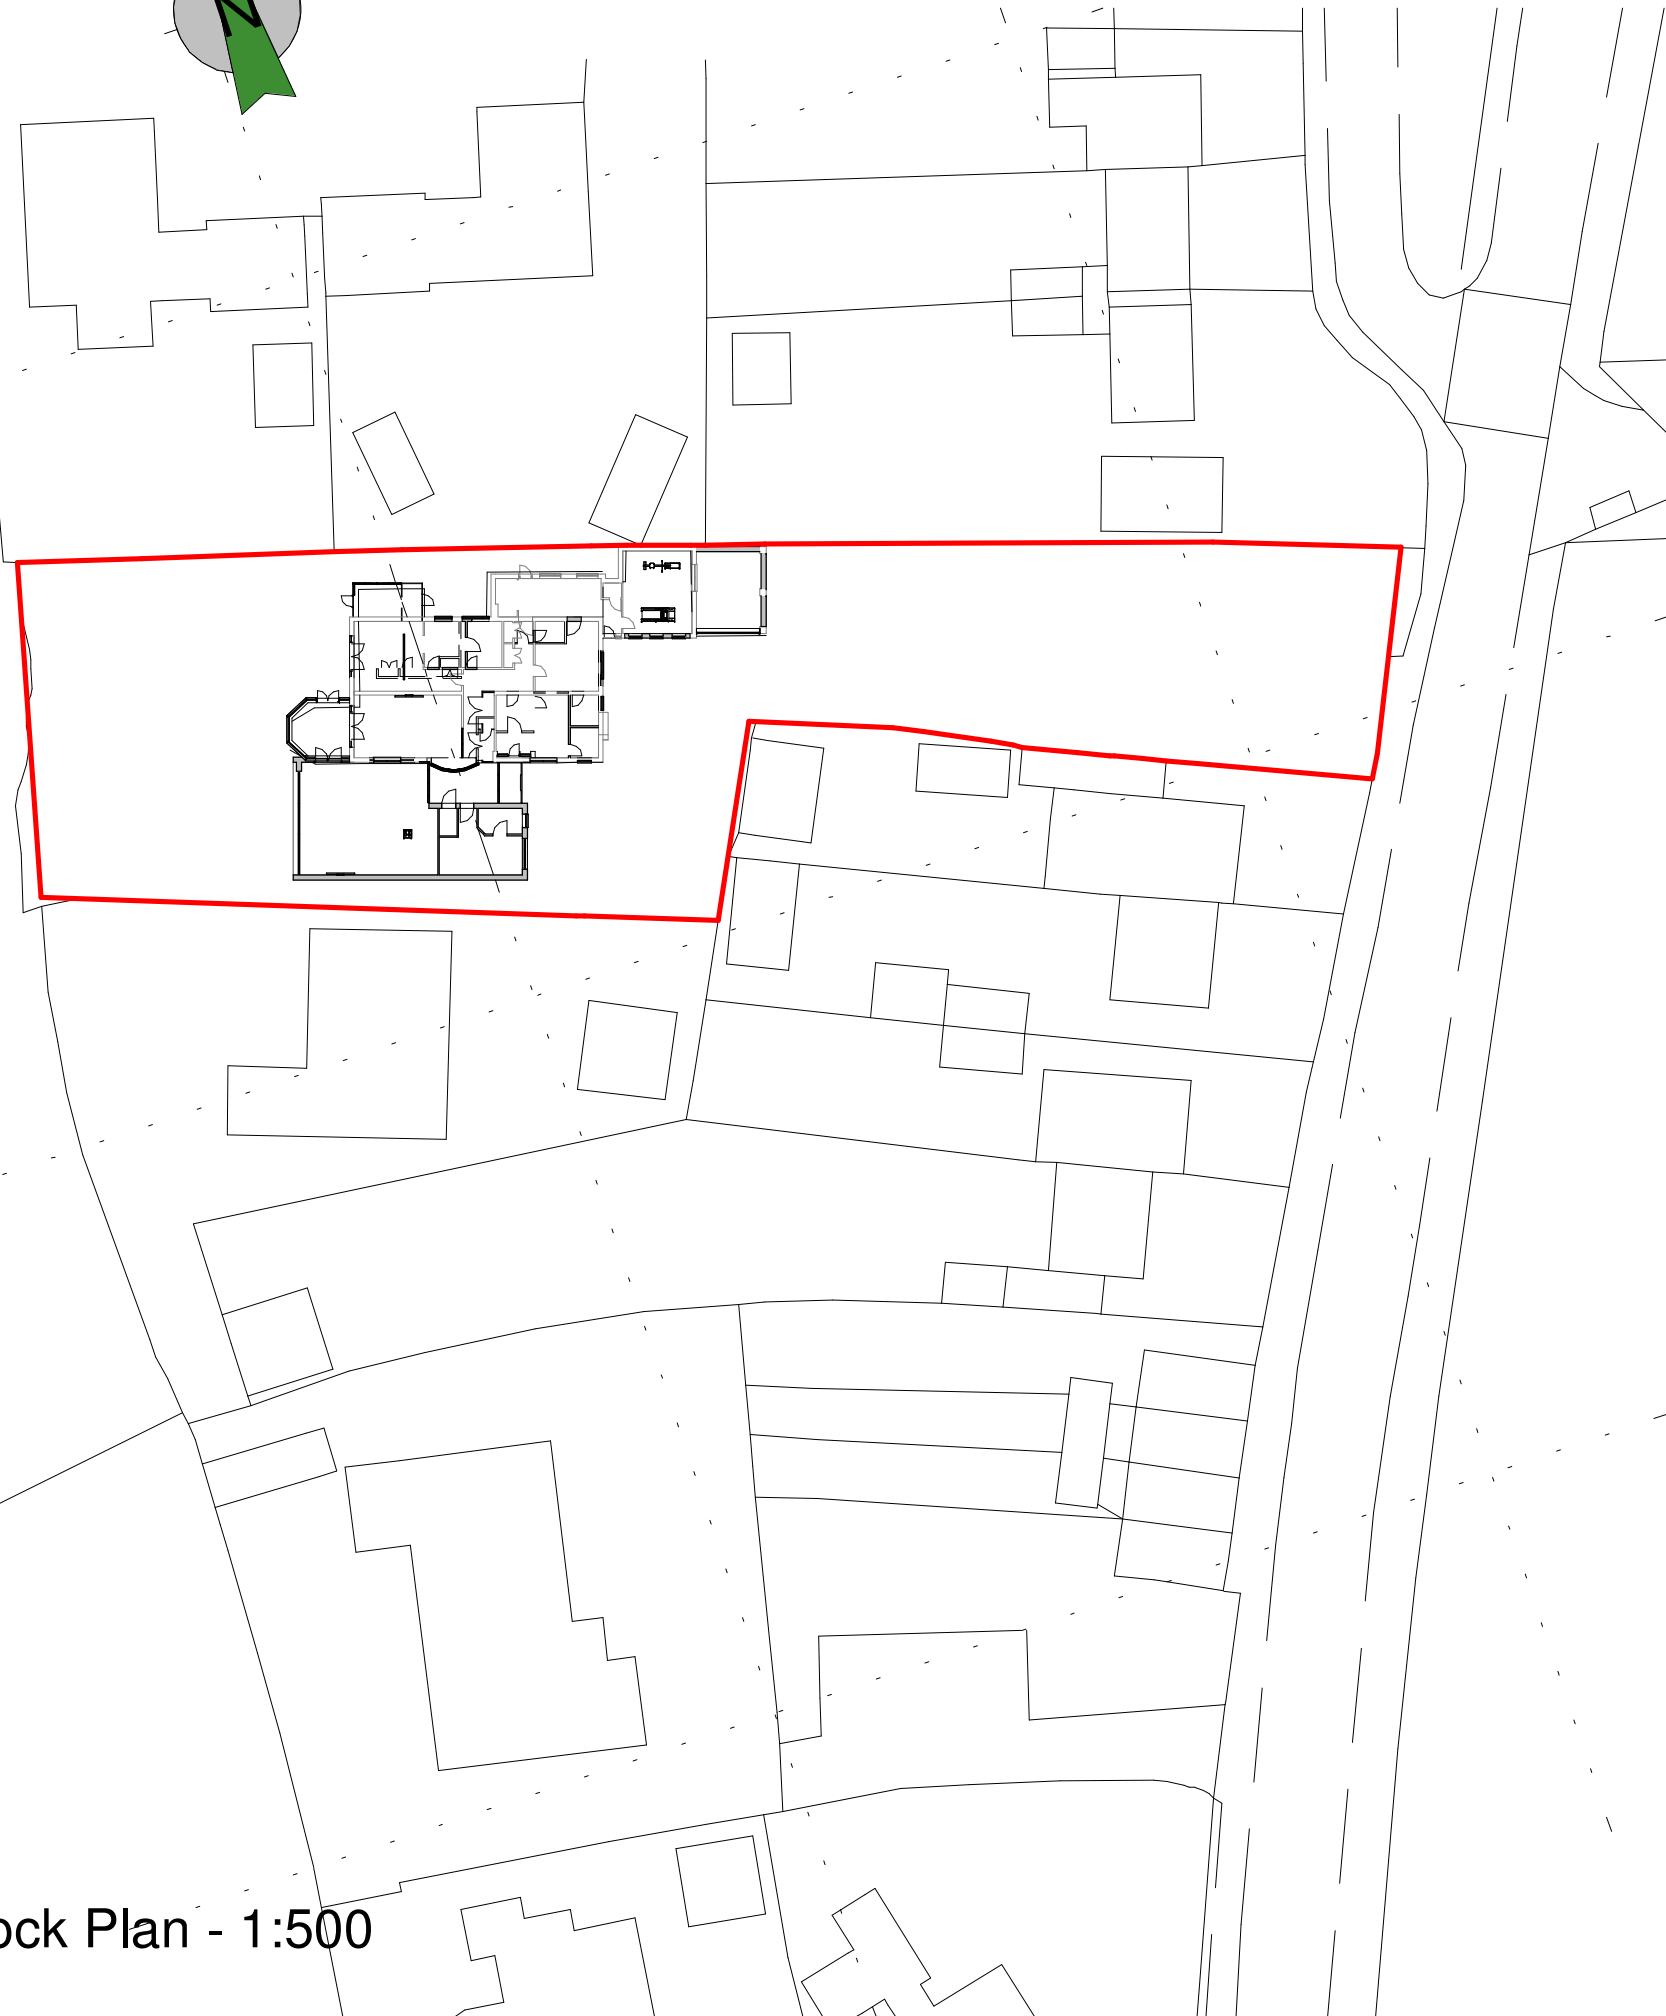
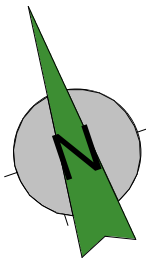


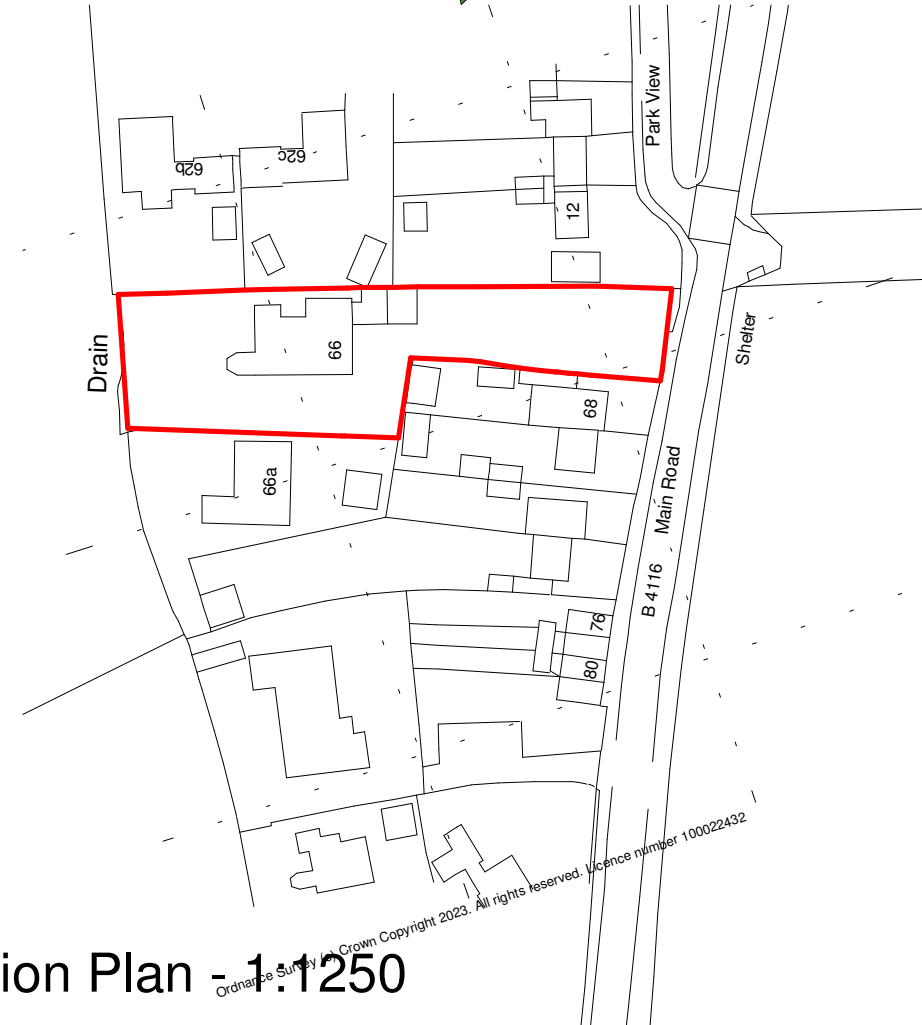


Block Plan - 1:500

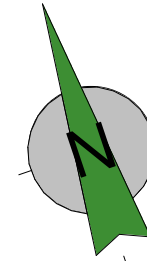

Site Location Plan - 1:1250

 

SCALE 1:1250 @ A3

 

SCALE 1:500 @ A3

Client Mr and Mrs Luckman				hayward ARCHITECTS LTD	
Project Extensions and Alterations Main Road Sheepy Magna	Scale 1:500 & 1:1250	Sheet A3	Job No. 23/73		
Drawing Site Plans	Date Jan 24	Author LJW	Checked by -	Drawing No. 06	19 Station Road Hinckley Leicestershire LE10 1AW Tel: 01455 635 665 Fax: 01455 618 971 www.hayward-architects.co.uk
THE COPYRIGHT OF THIS DRAWING IS VESTED IN HAYWARD ARCHITECTS LTD. REPRODUCTION IN ANY FORM, EITHER IN WHOLE OR IN PART IS FORBIDDEN WITHOUT THE PRIOR WRITTEN PERMISSION OF THE COPYRIGHT HOLDER. DO NOT SCALE FROM DRAWING AND ONLY FIGURED DIMENSIONS ARE TO BE USED					Drawing Status Planning