



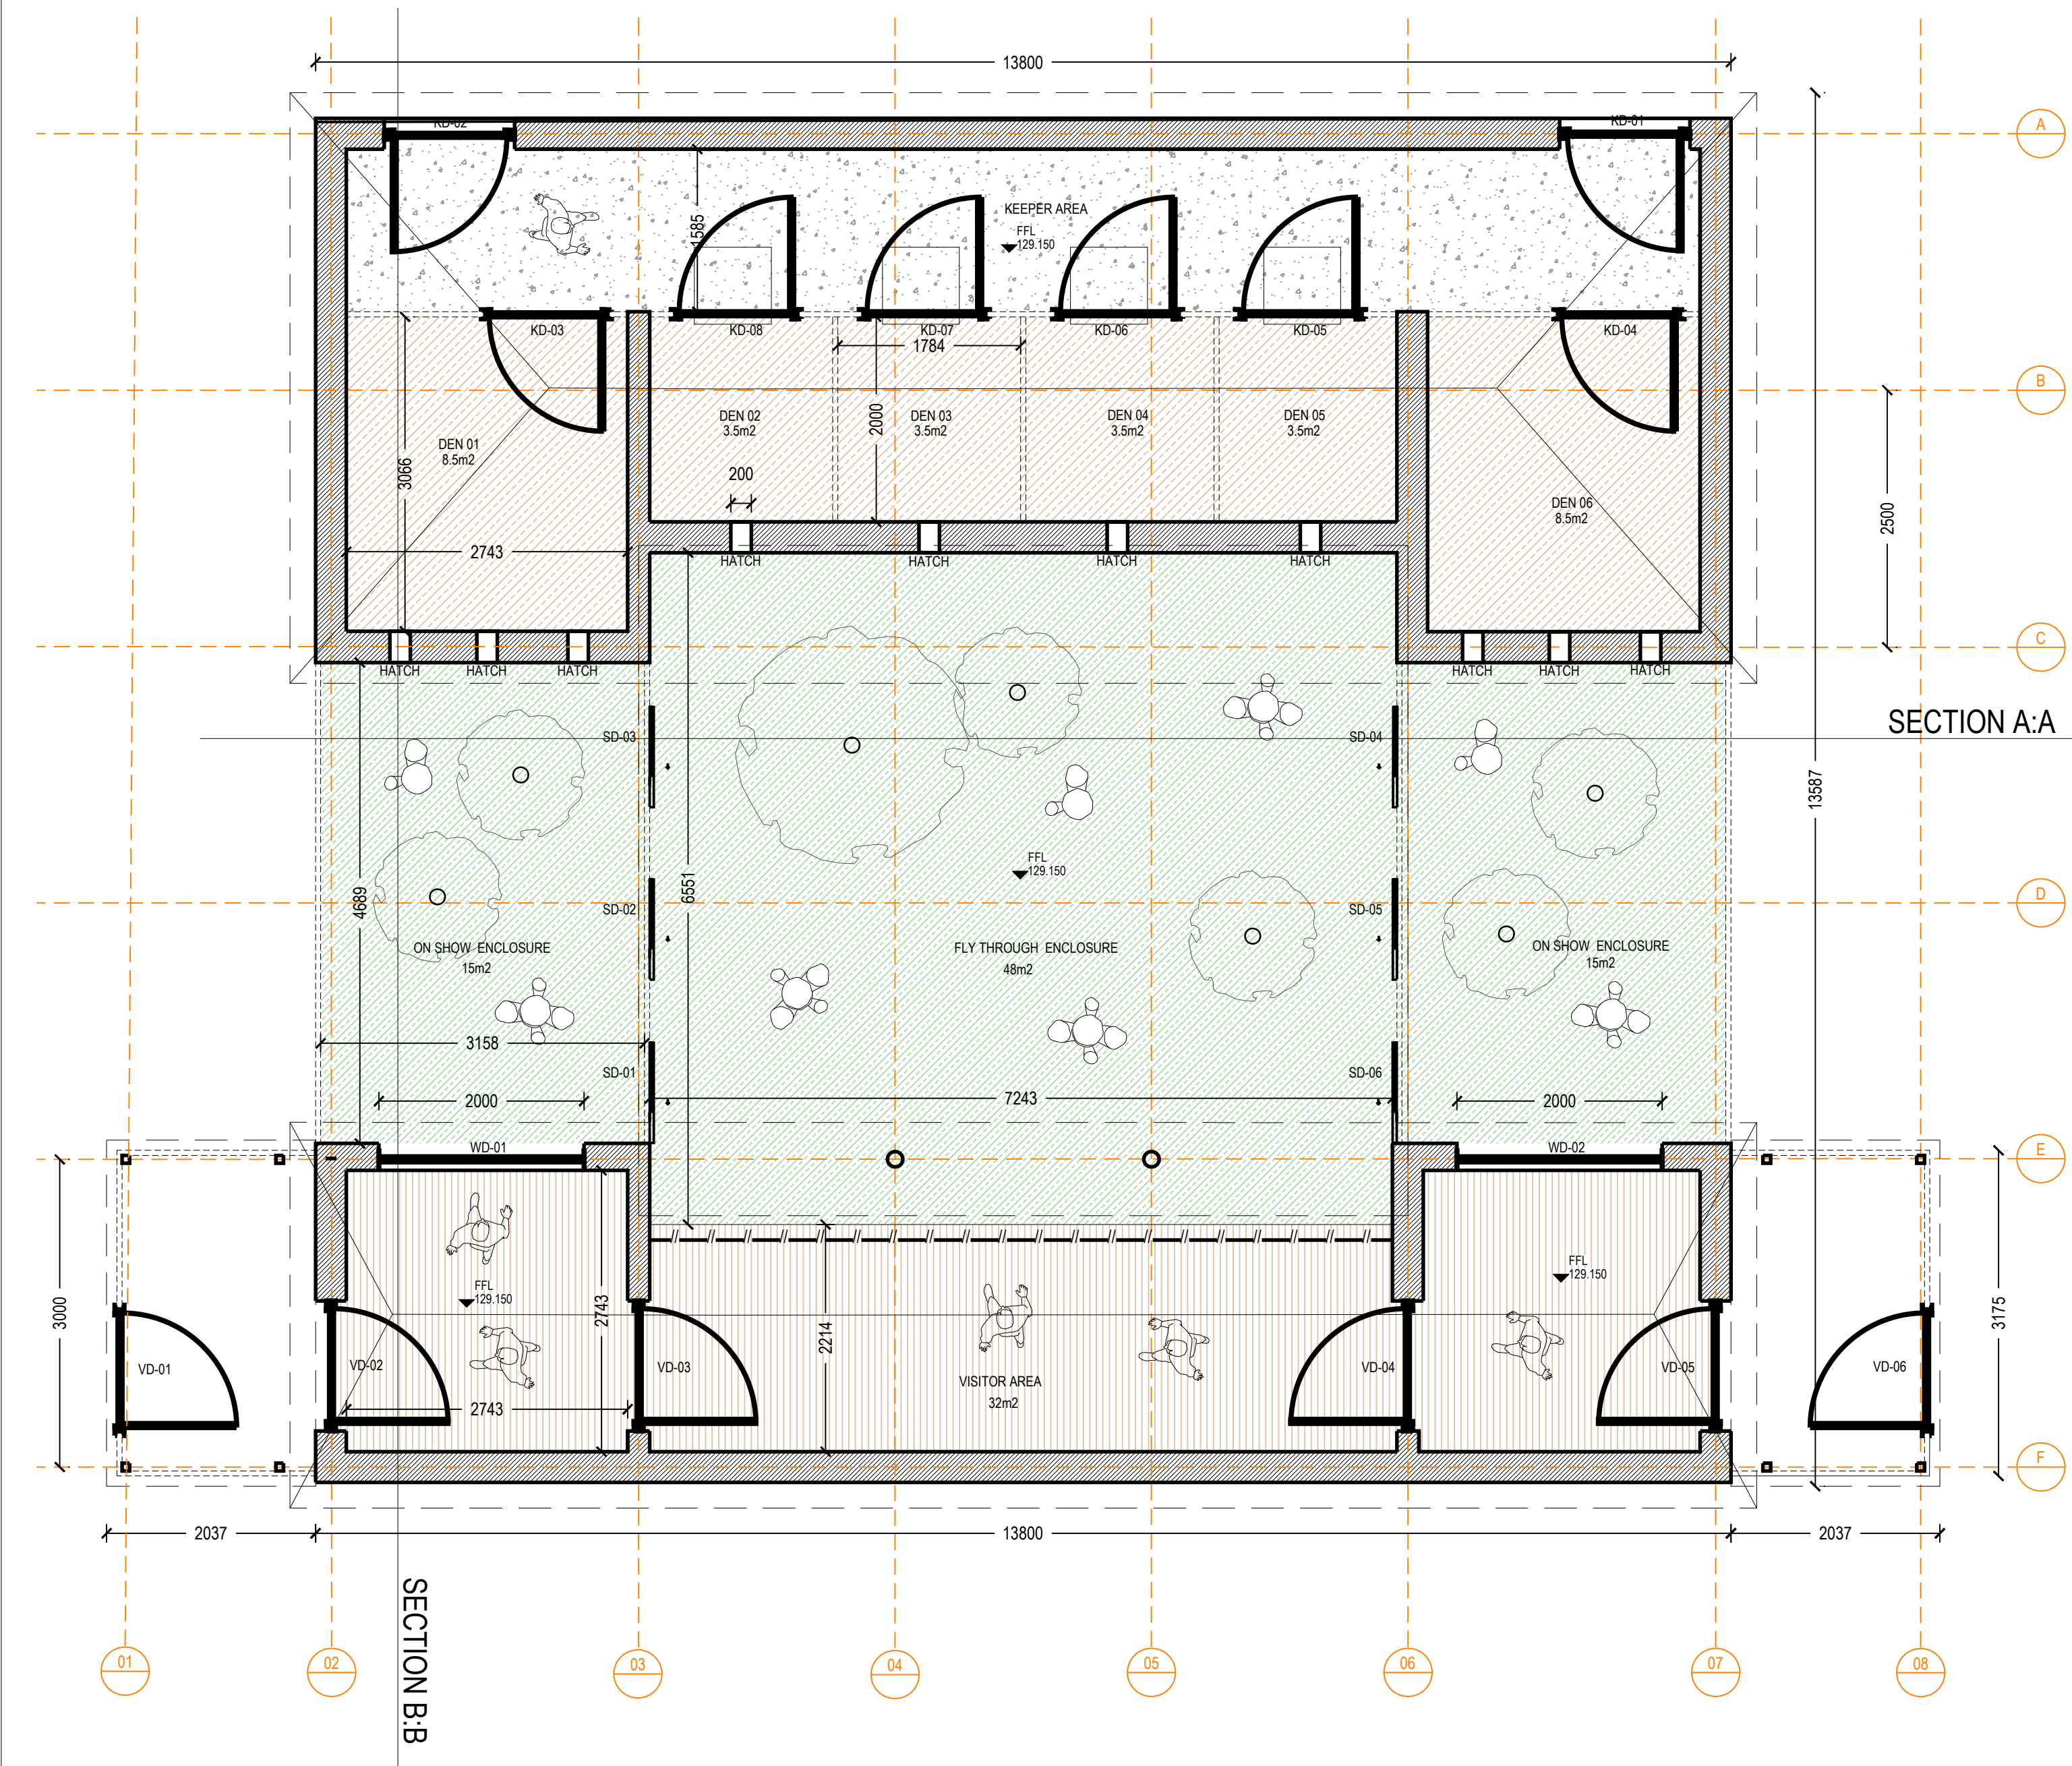



FLOOR PLAN

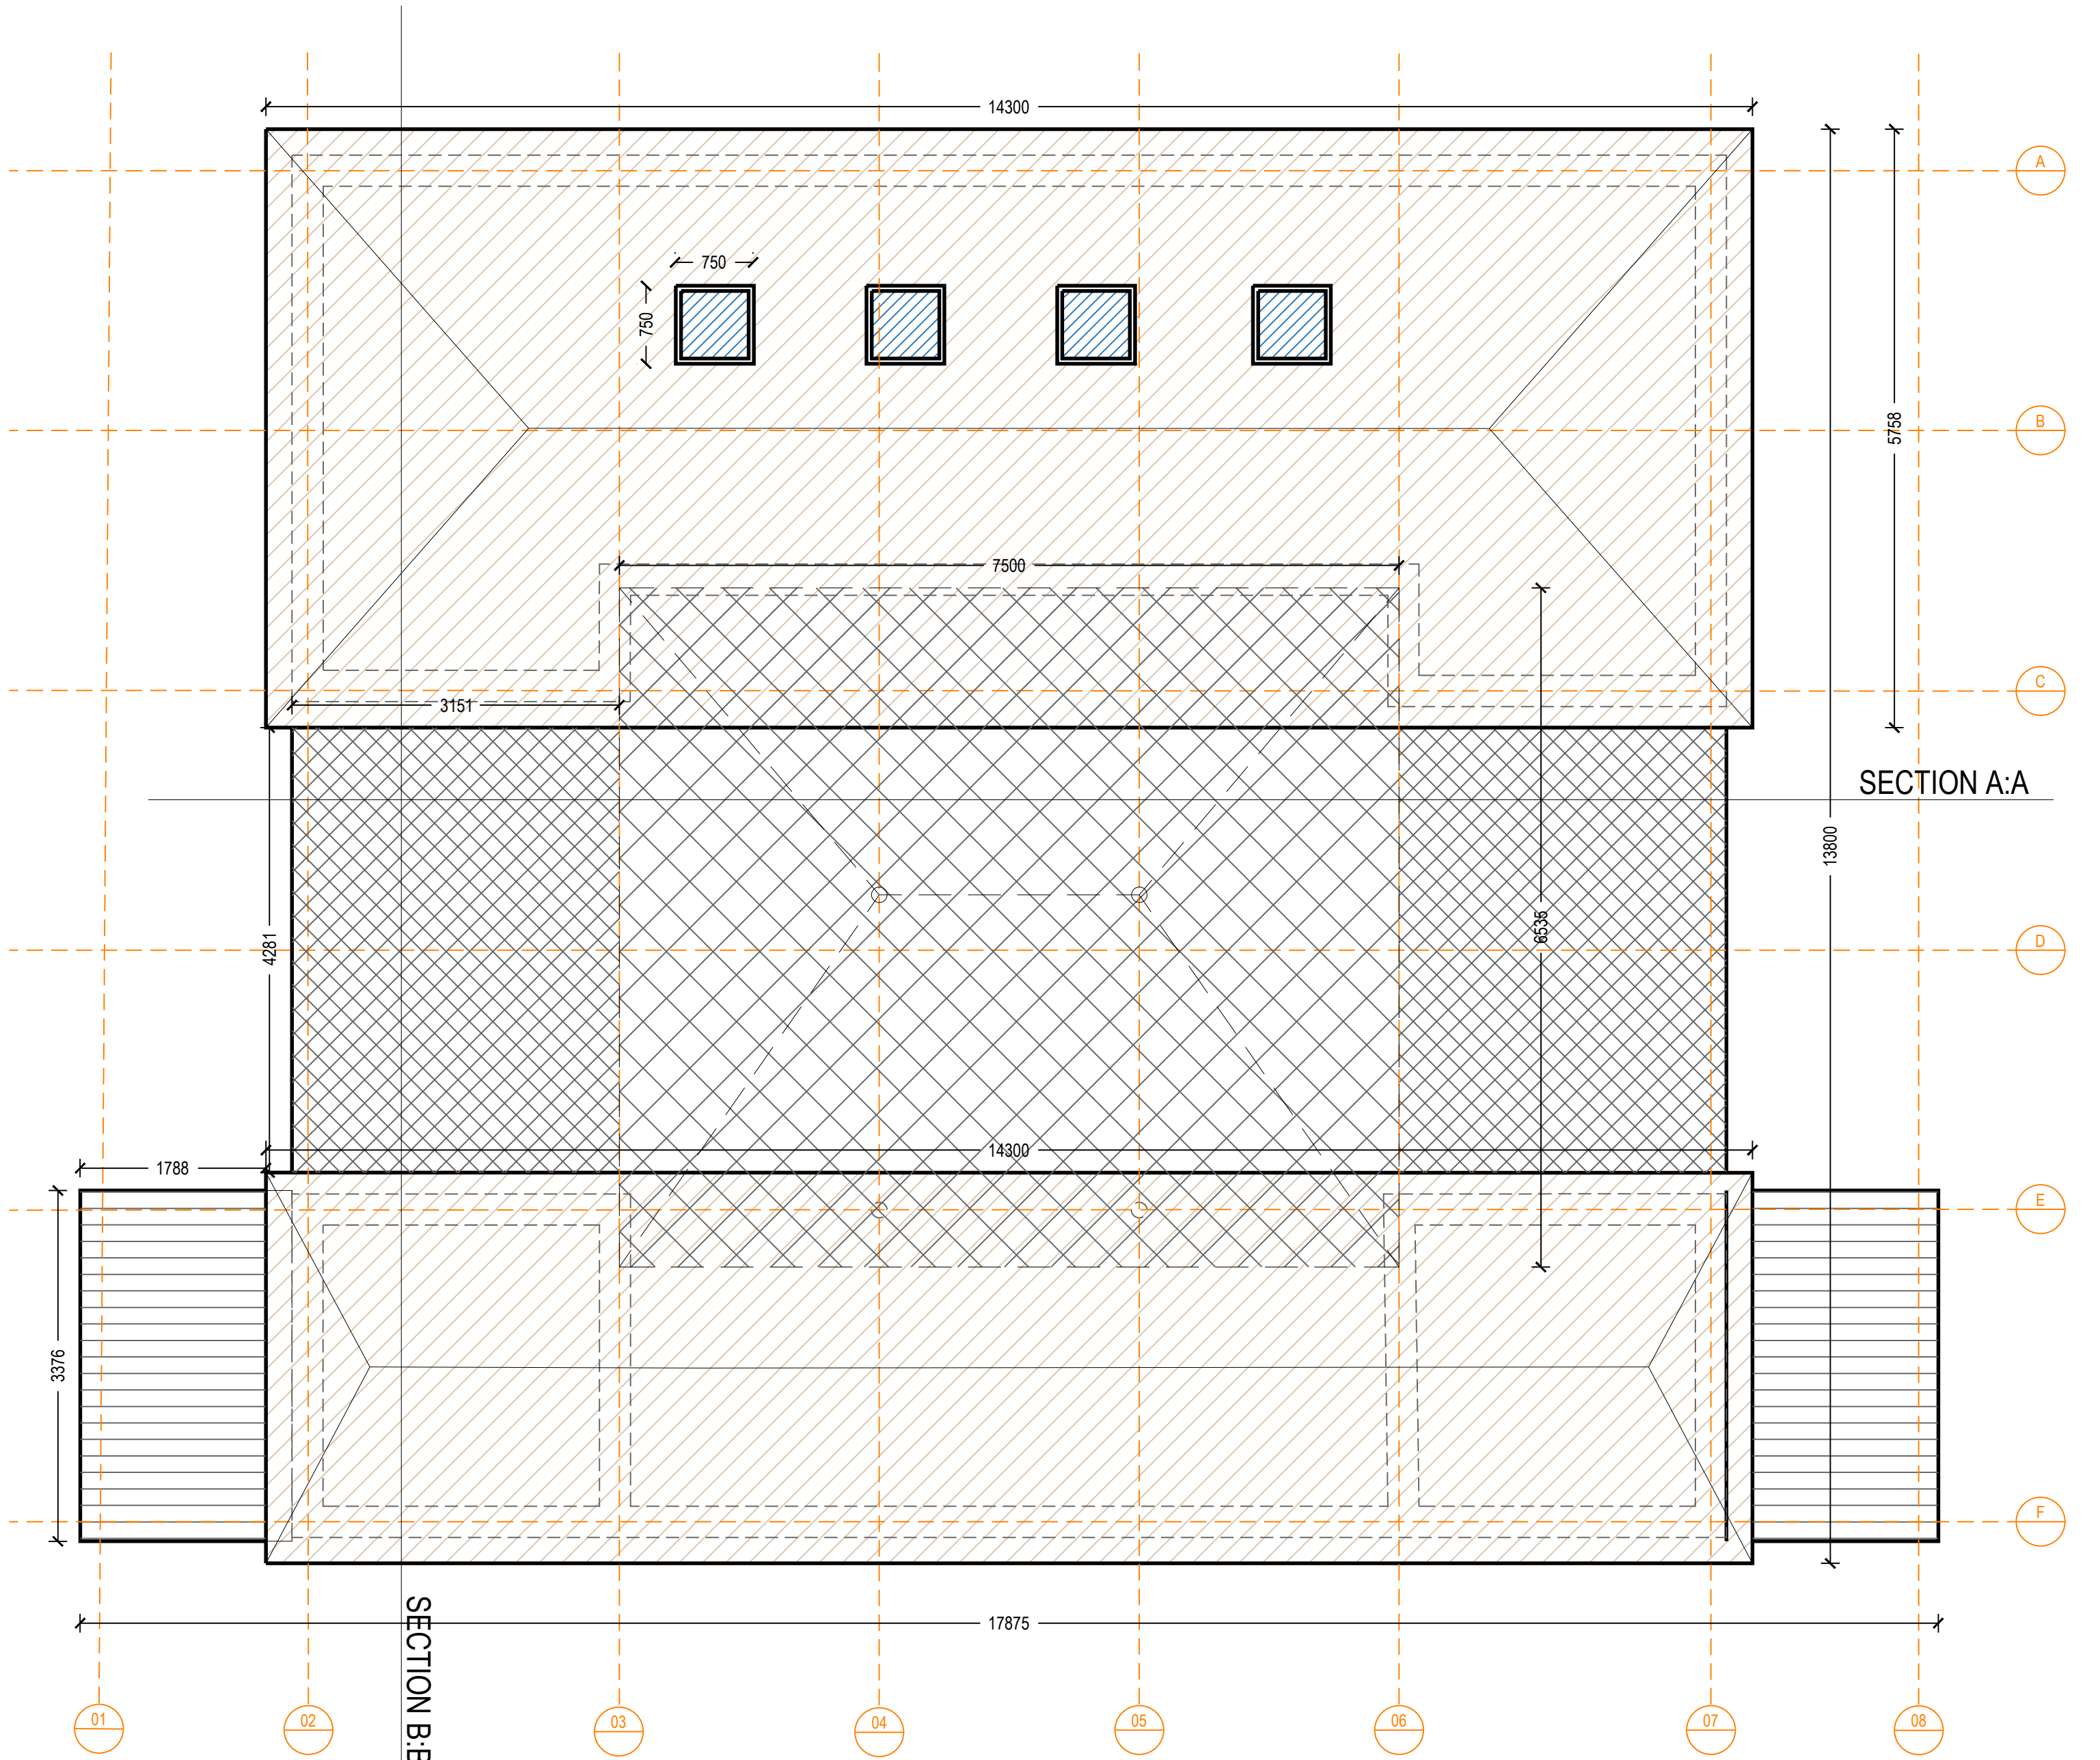

ROOF PLAN

rev	details	by	date	rev	details	by	date
00	STAGE 03 - ISSUE FOR COORDINATION	JM	20.09.2023				
01	ISSUE FOR PLANNING	JM	25.09.2023				
02	FINAL ISSUE FOR PLANNING	JM	29.09.2023				
03	FINAL ISSUE FOR PLANNING (Names omitted)	JM	04.10.2023				

- Notes
- All dimensions to be checked onsite.
 - This drawing to be read in conjunction with all other drawings and specifications.

 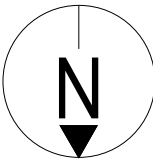

Project title
NSCC ORANGUTAN FACILITY

Drawing title
BIRD AVIARY
PLANS

Drawing number
P22009-00-001-DZ-0142-03

Drawing Status
FOR PLANNING

Date	Scale	Drawn	Checked
20.09.2023	1:50 @ A1	ZW	JM

tz Twycross Zoo
IN THE HEART OF CONSERVATION

