


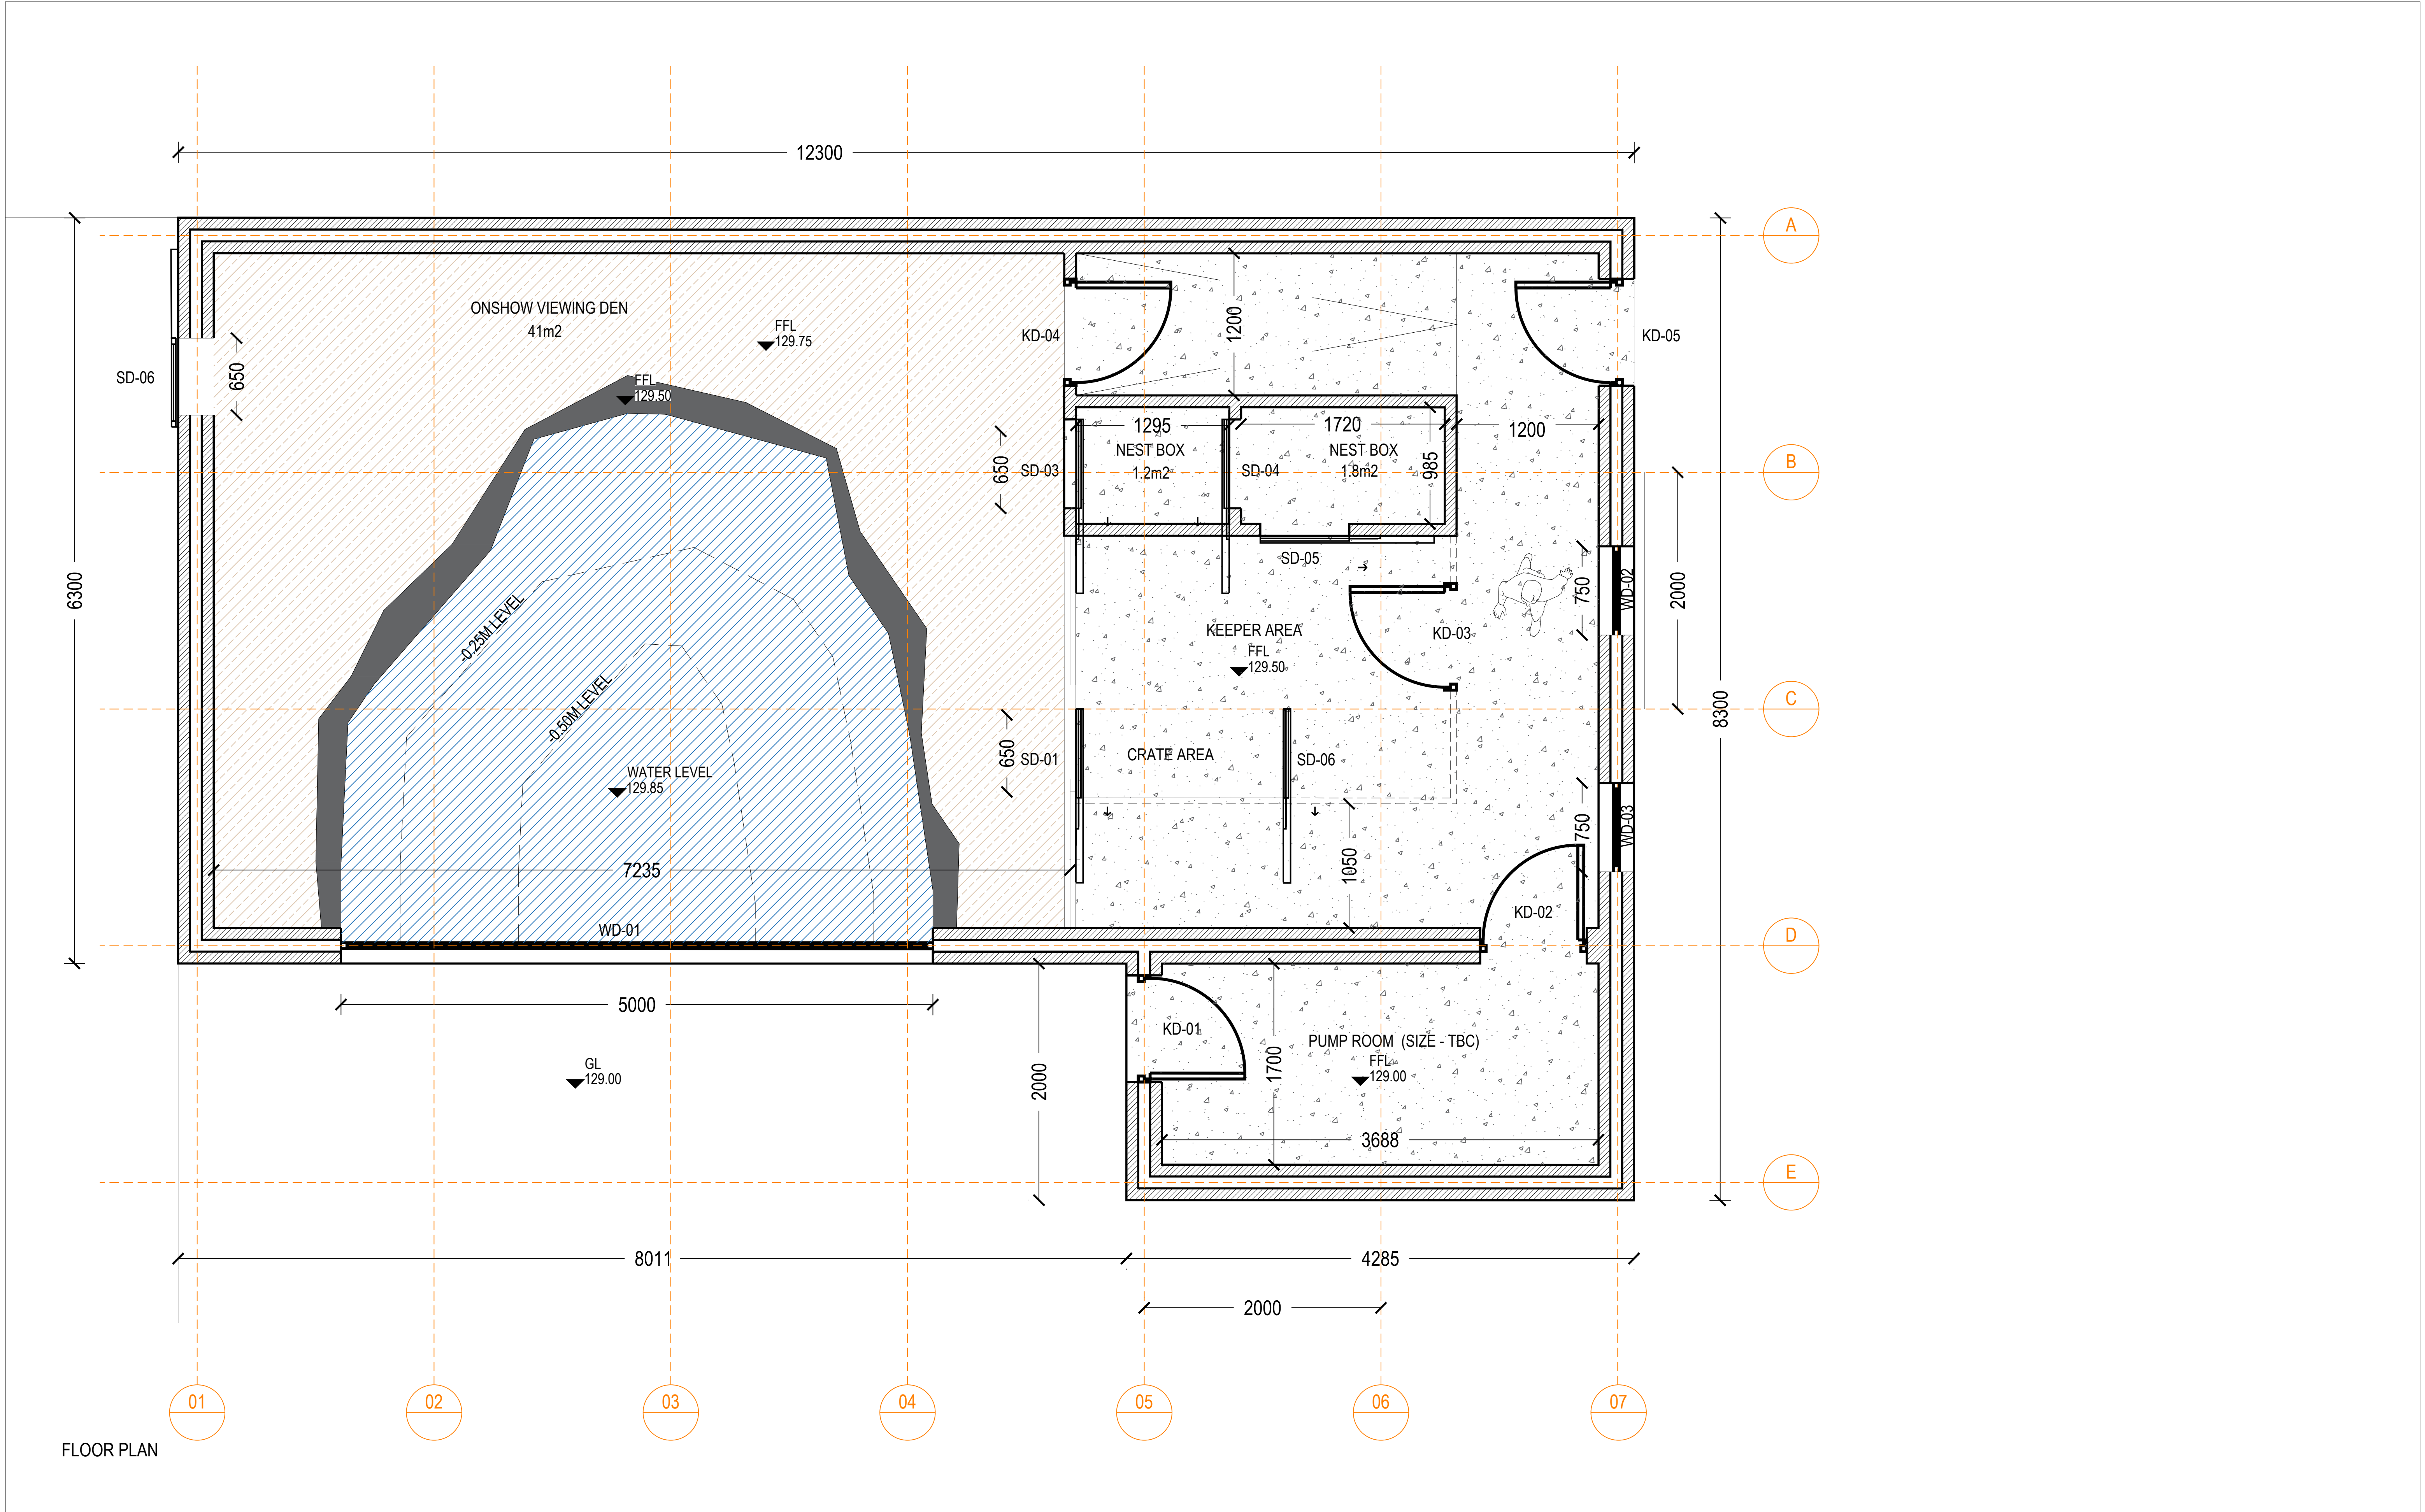

FLOOR PLAN

rev	details	by	date
00	STAGE 03 - ISSUE FOR COORDINATION	JM	20.09.2023
01	ISSUE FOR PLANNING	JM	25.09.2023
02	FINAL ISSUE FOR PLANNING	JM	29.09.2023
03	FINAL ISSUE FOR PLANNING (Names omitted)	JM	04.10.2023

rev	details	by	date

Notes

- All dimensions to be checked onsite.
- This drawing to be read in conjunction with all other drawings and specifications.

Project title
NSCC ORANGUTAN FACILITY

Drawing title
**PROPOSED ANIMAL HOUSE (03)
PLANS & ELEVATIONS**

Drawing number
P22009-00-001-DZ-0143-03

Revision
FOR PLANNING

Date	Scale	Drawn	Checked
20.09.2023	1:25 @ A1	ZW	JM