




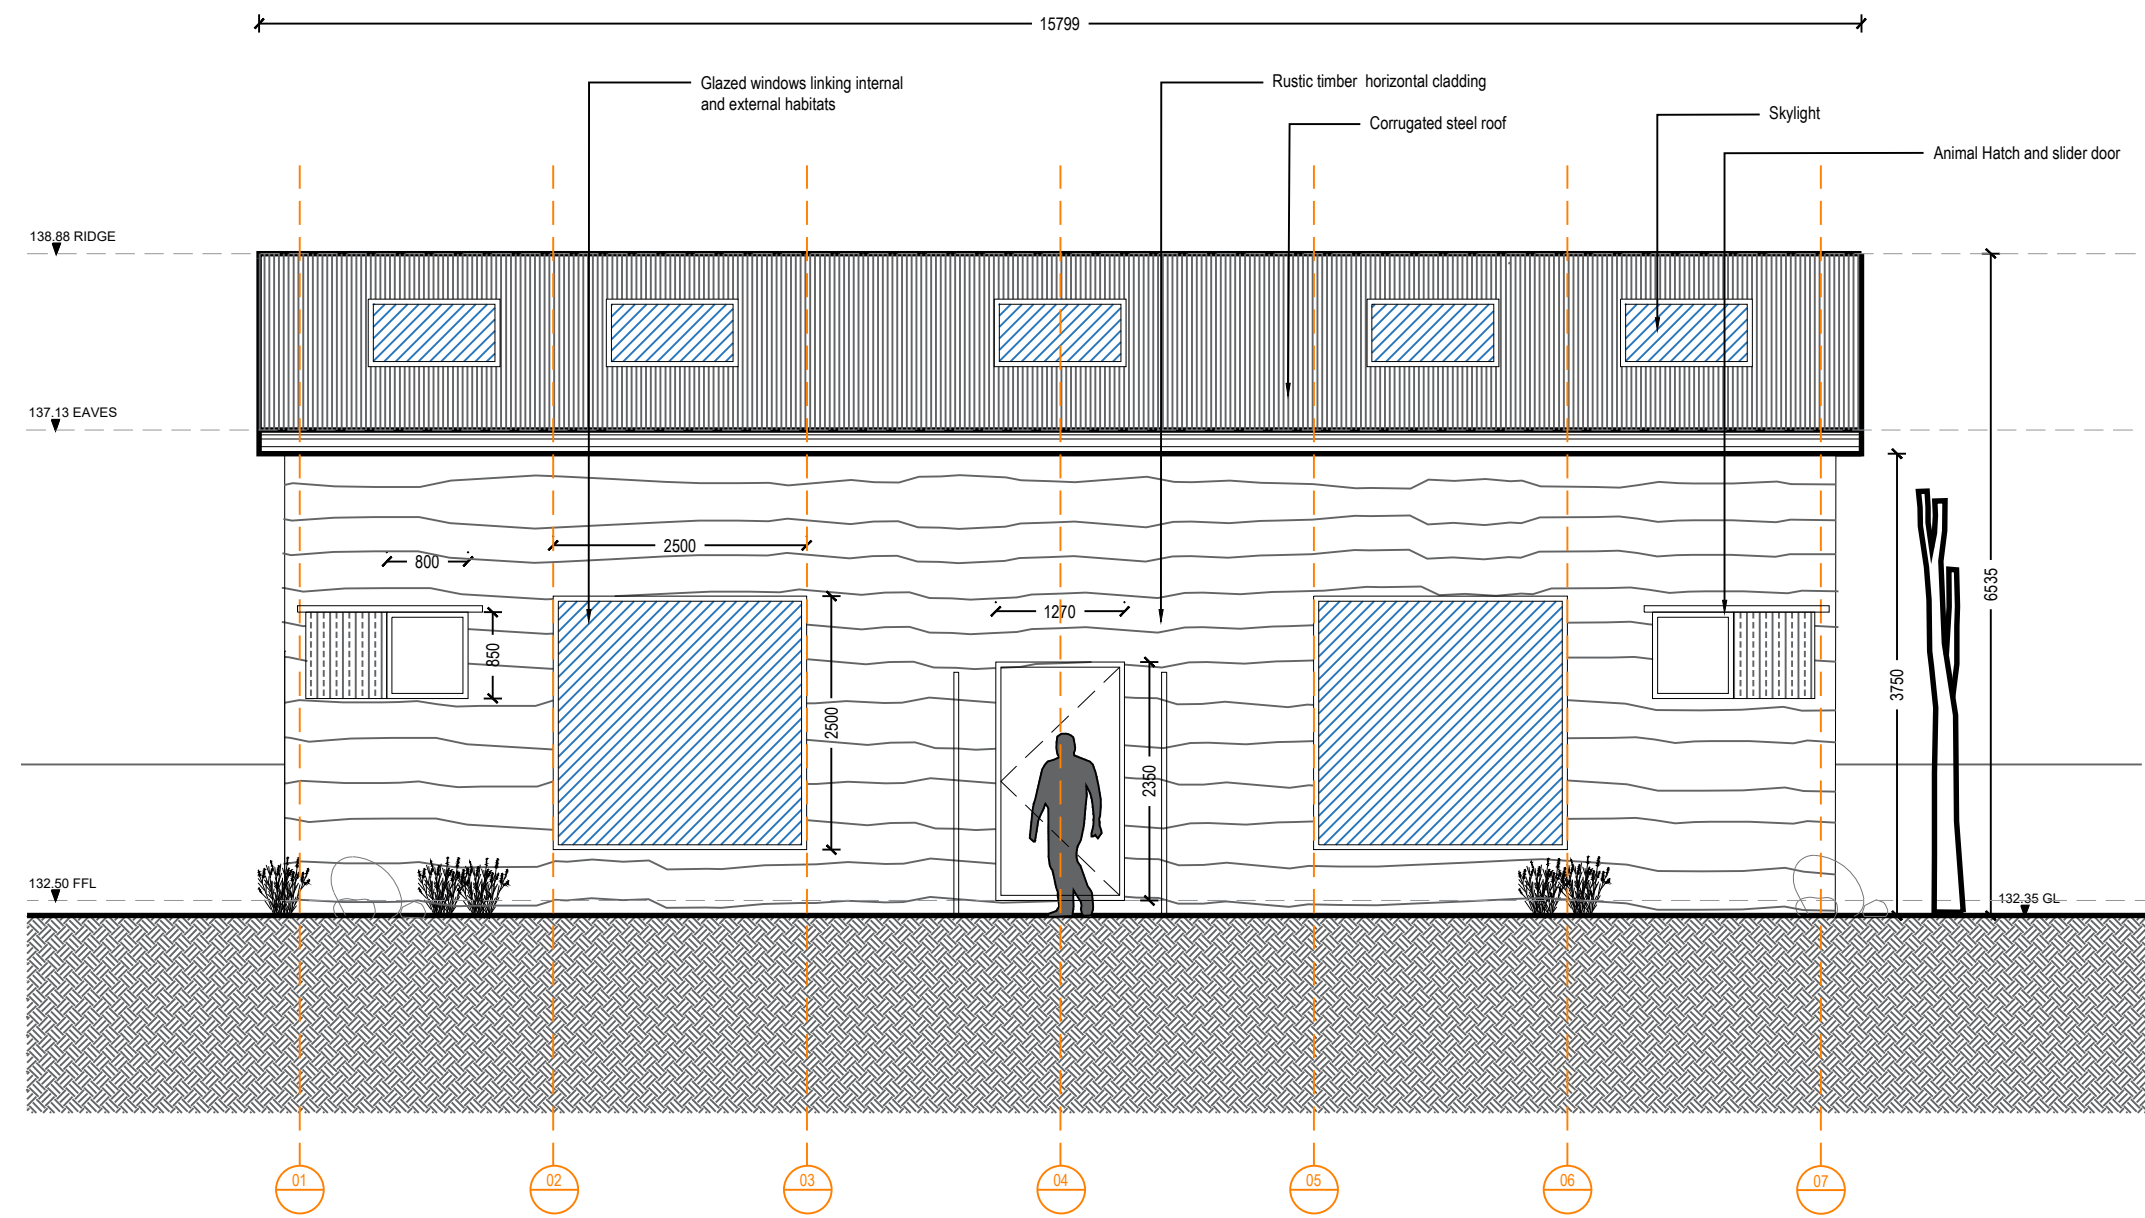


NORTH ELEVATION

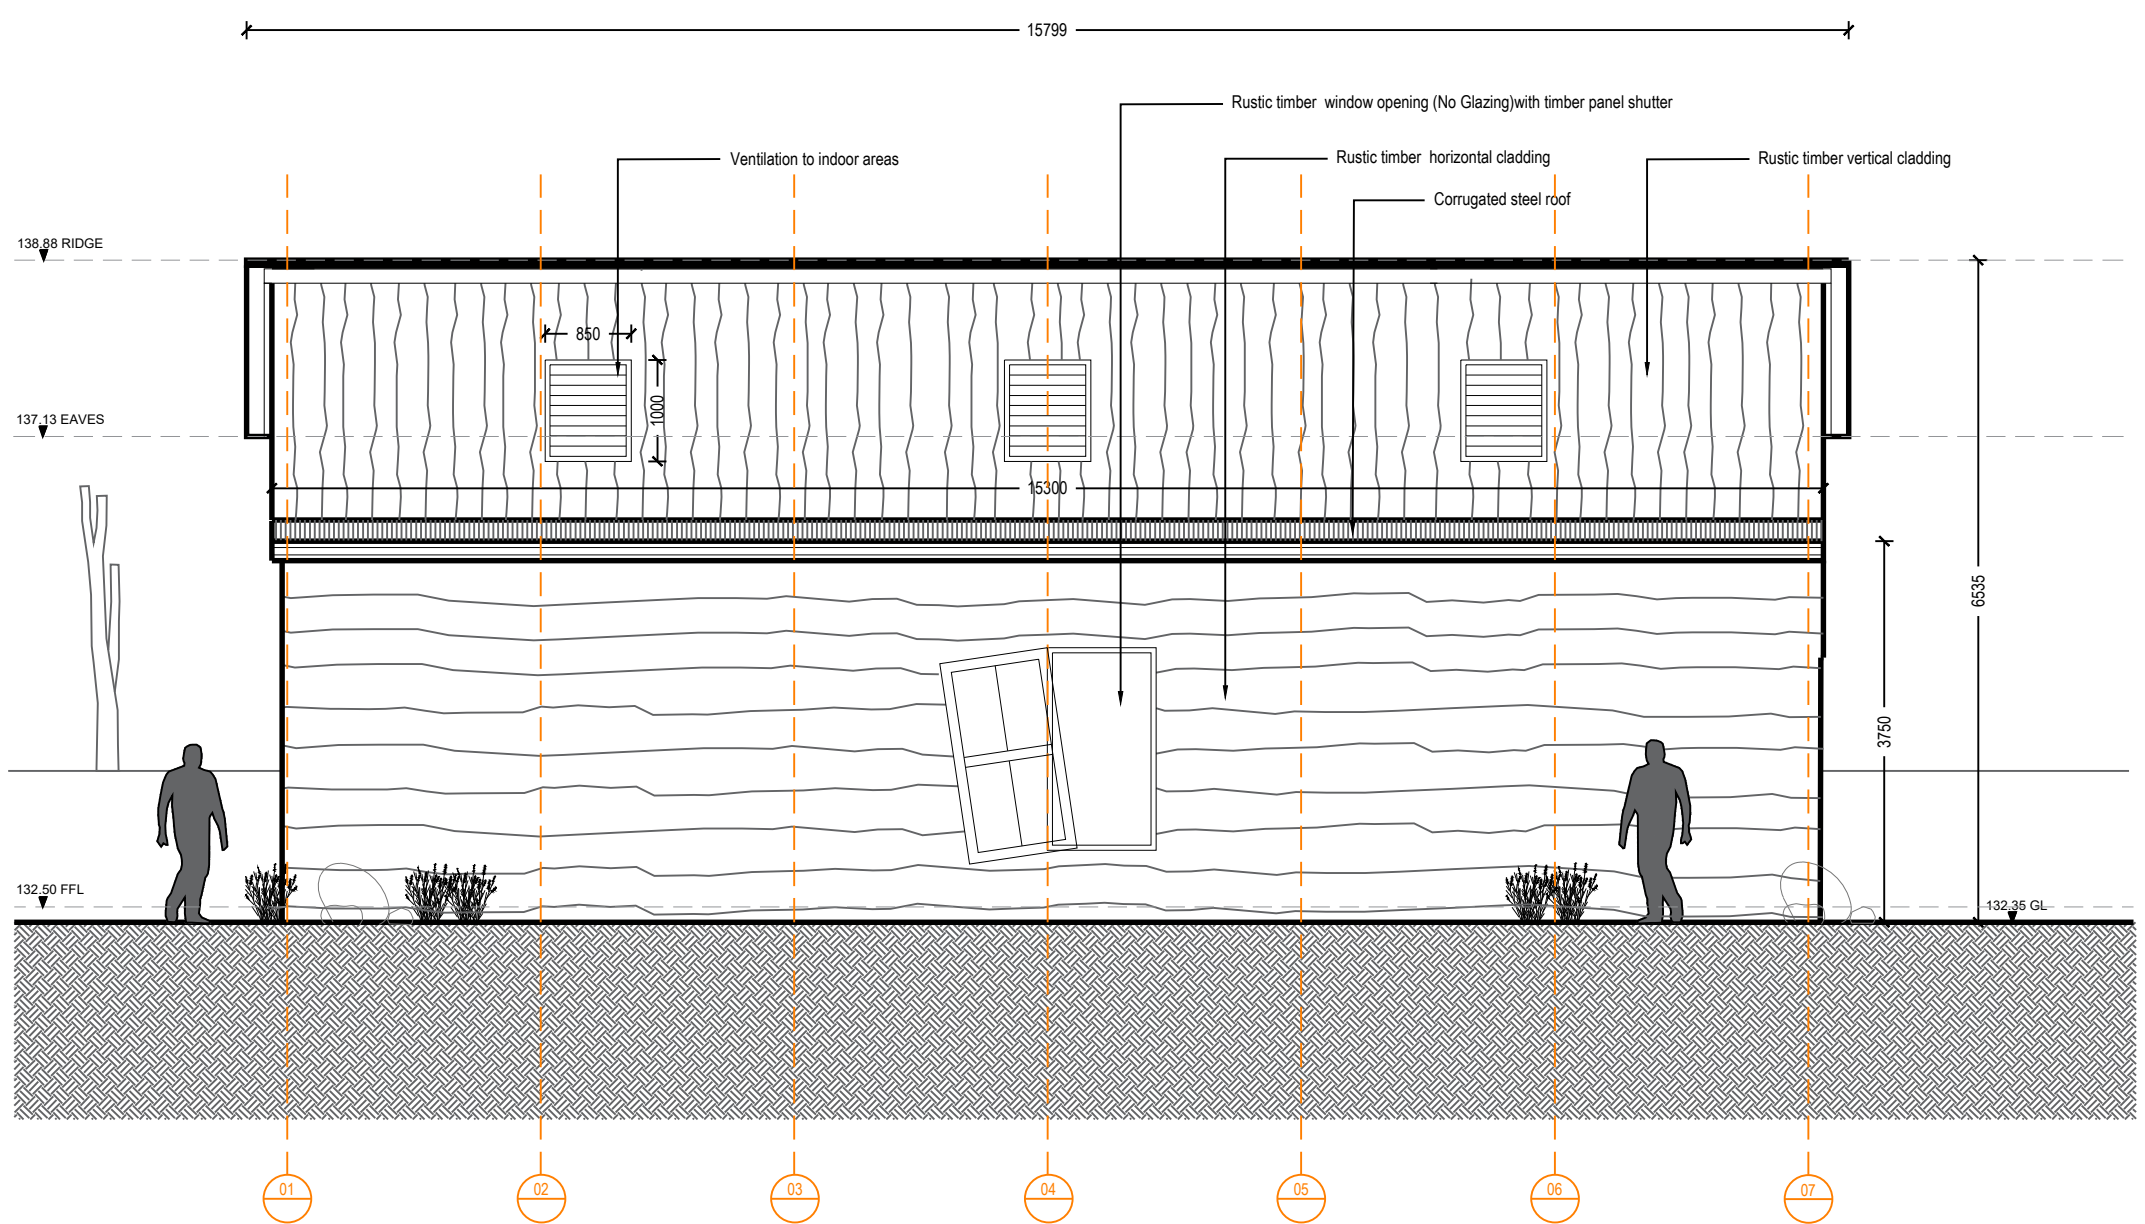


SOUTH ELEVATION

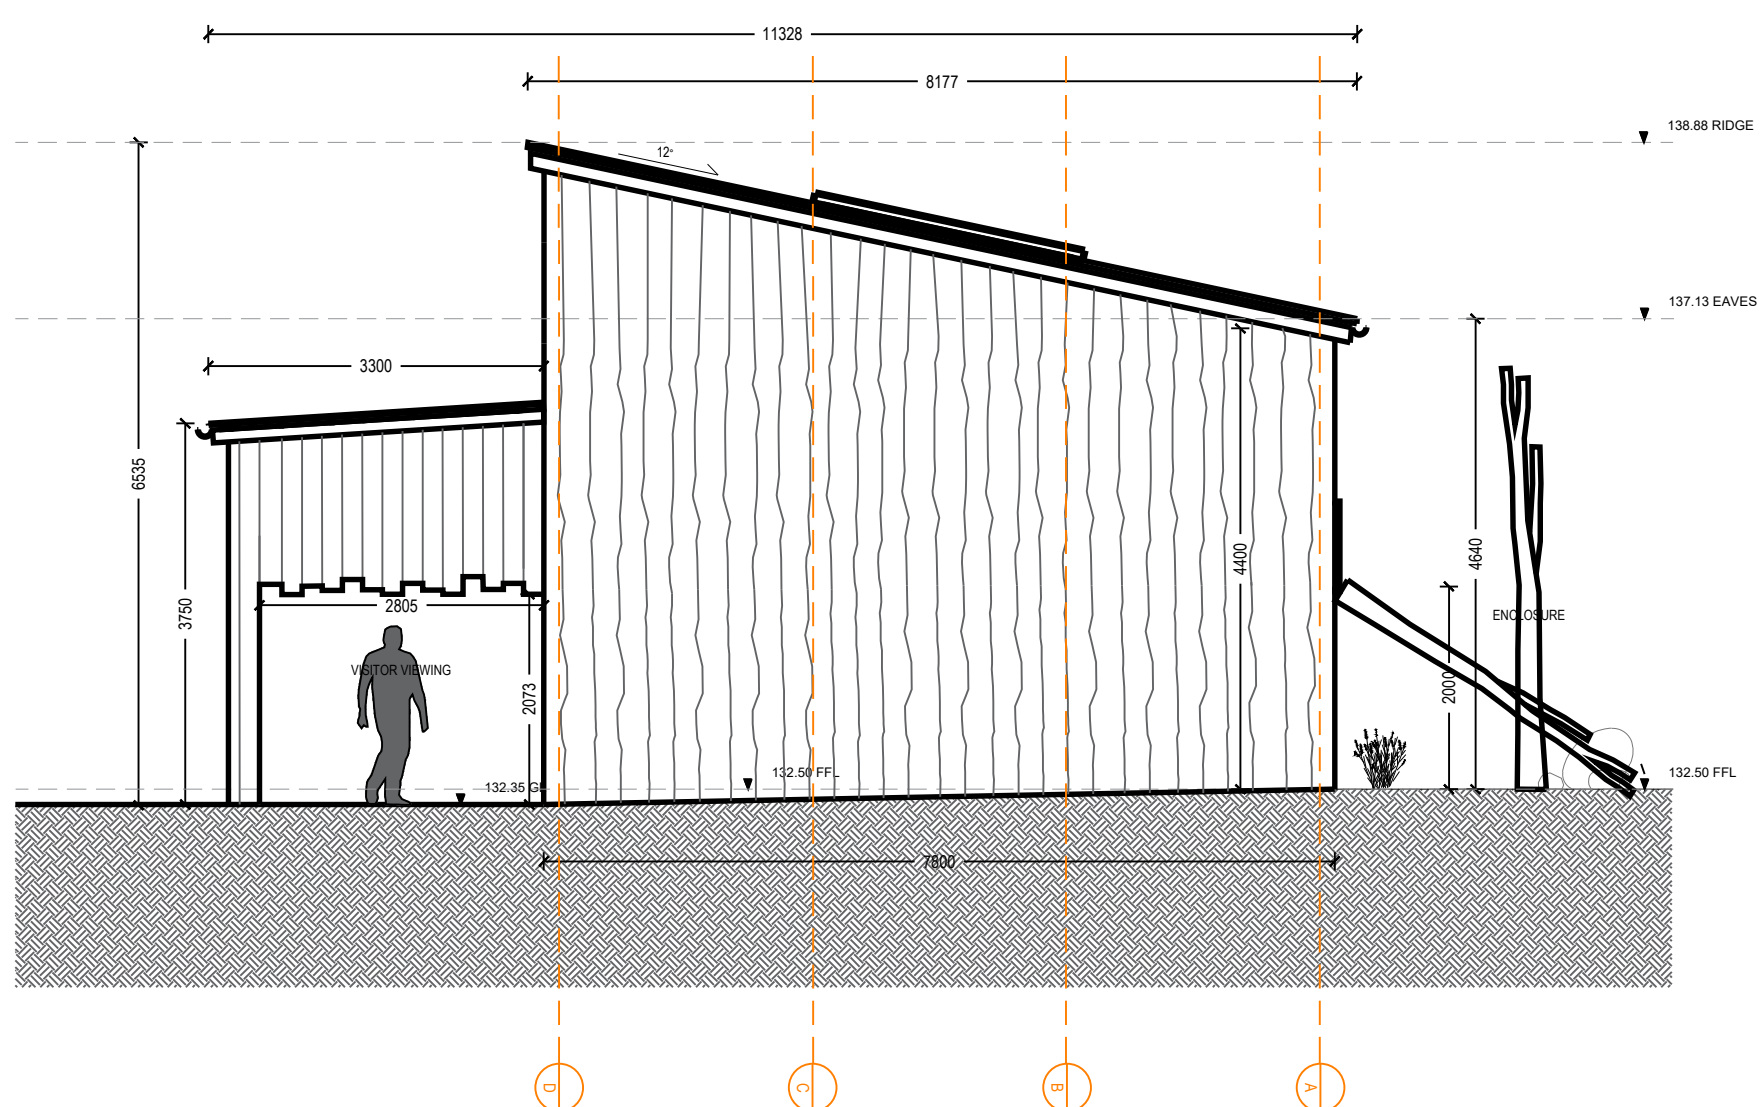

EAST ELEVATION

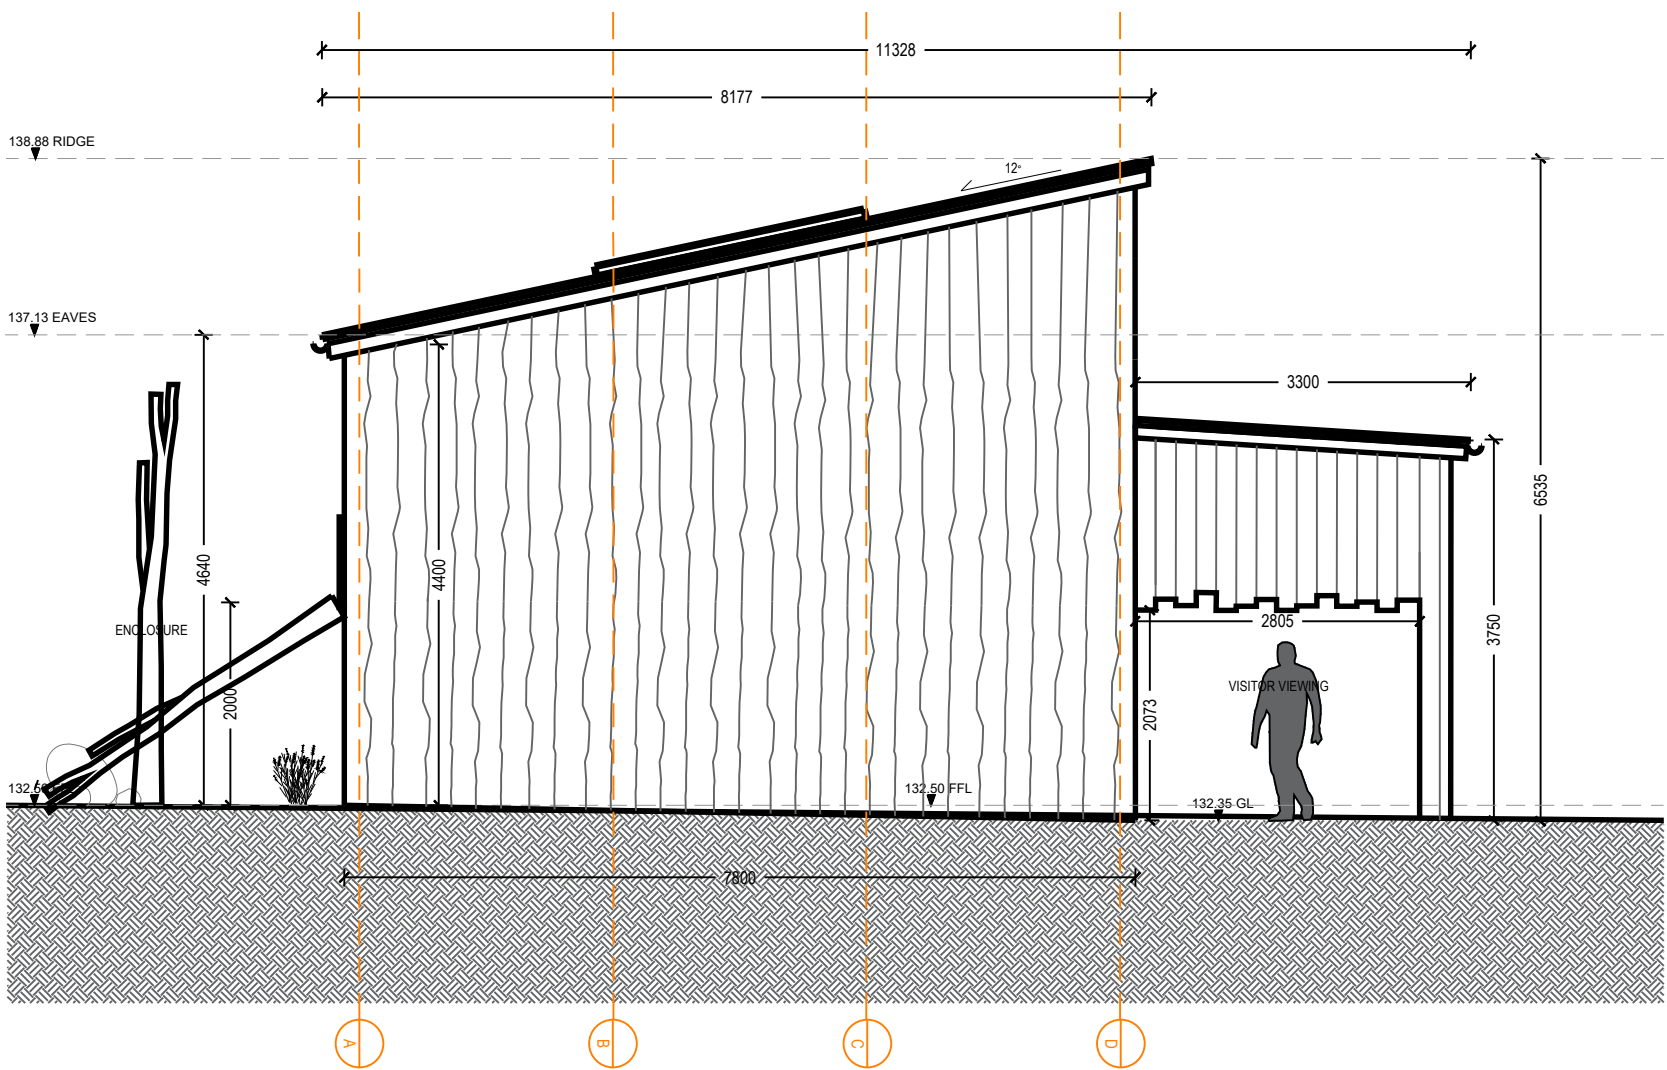

WEST ELEVATION

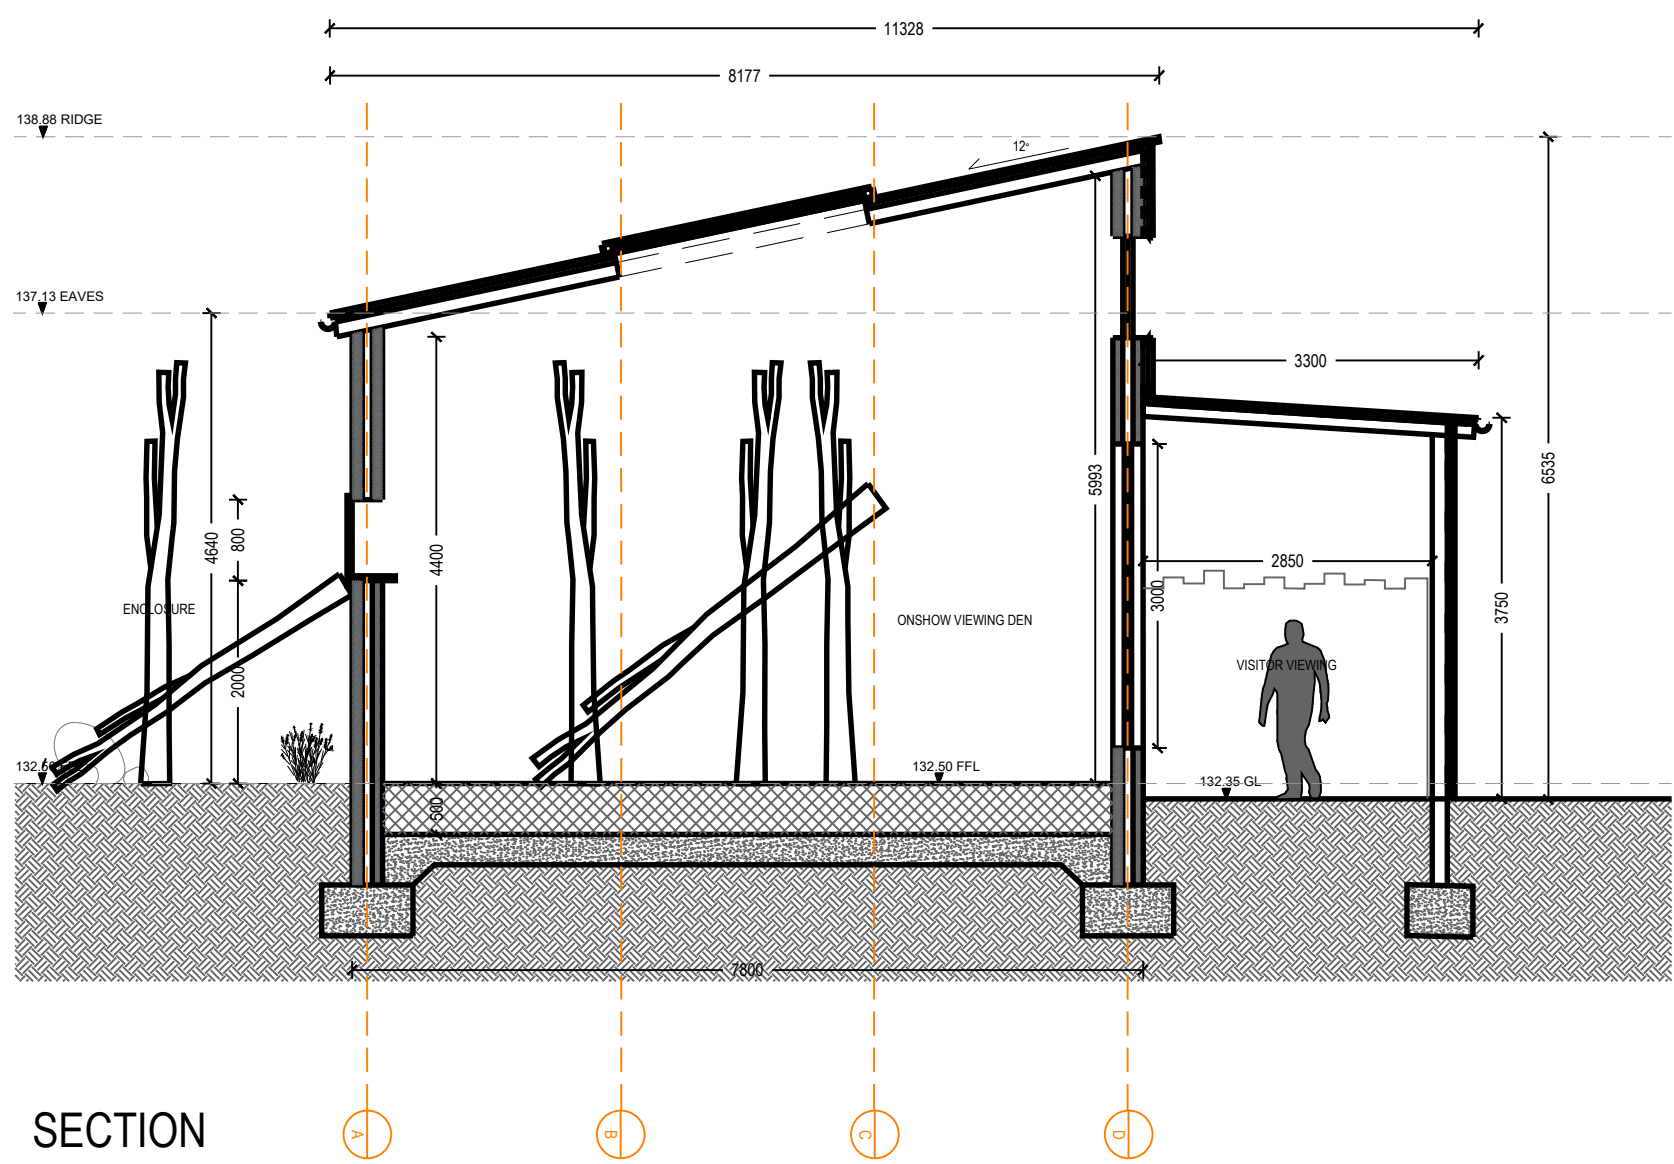


SECTION

rev	details	by	date
00	ISSUE FOR PLANNING	JM	25.09.2023
01	FINAL ISSUE FOR PLANNING	JM	29.09.2023
02	FINAL ISSUE FOR PLANNING (Names omitted)	JM	04.10.2023

rev	details	by	date

- Notes
- All dimensions to be checked onsite.
 - This drawing to be read in conjunction with all other drawings and specifications.

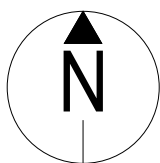

1:75 0m 3.75m 7.5m

Project title
NSCC ORANGUTAN FACILITY

Drawing title
PROPOSED ANIMAL HOUSE (01)
ELEVATIONS / SECTIONS

Drawing number
P22009-00-001-DZ-0144-02

Drawing Status
FOR PLANNING

Date	Scale	Drawn	Checked
20.09.2023	1:75 @ A1	ZW	JM

tz Twycross Zoo
IN THE HEART OF CONSERVATION

DEARADH ZU
700 - LANDSCAPE - DESIGN
P: 07710 087369 E: jonathan.mcdougall@dearadhzu.com