




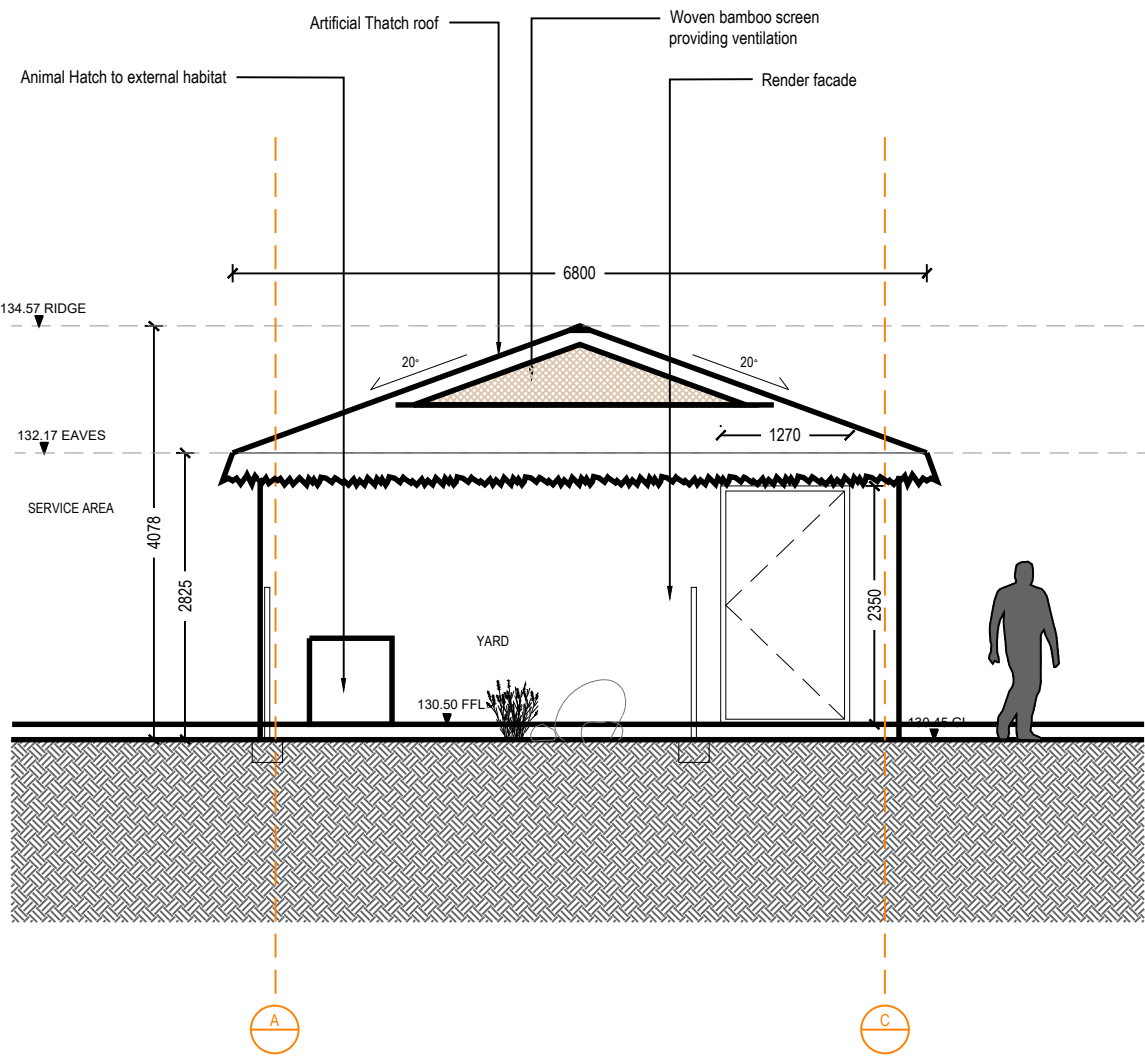


WEST ELEVATION

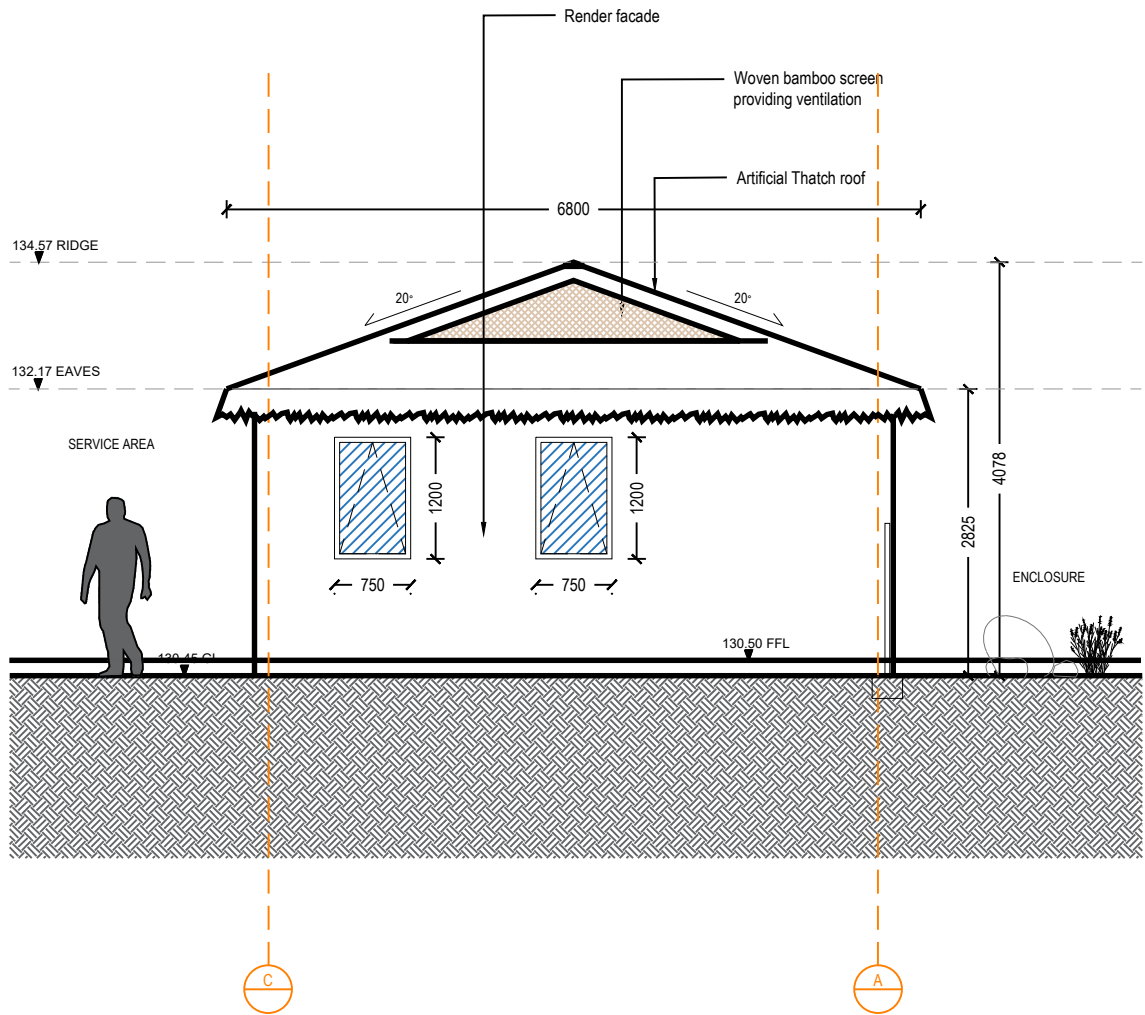


EAST ELEVATION

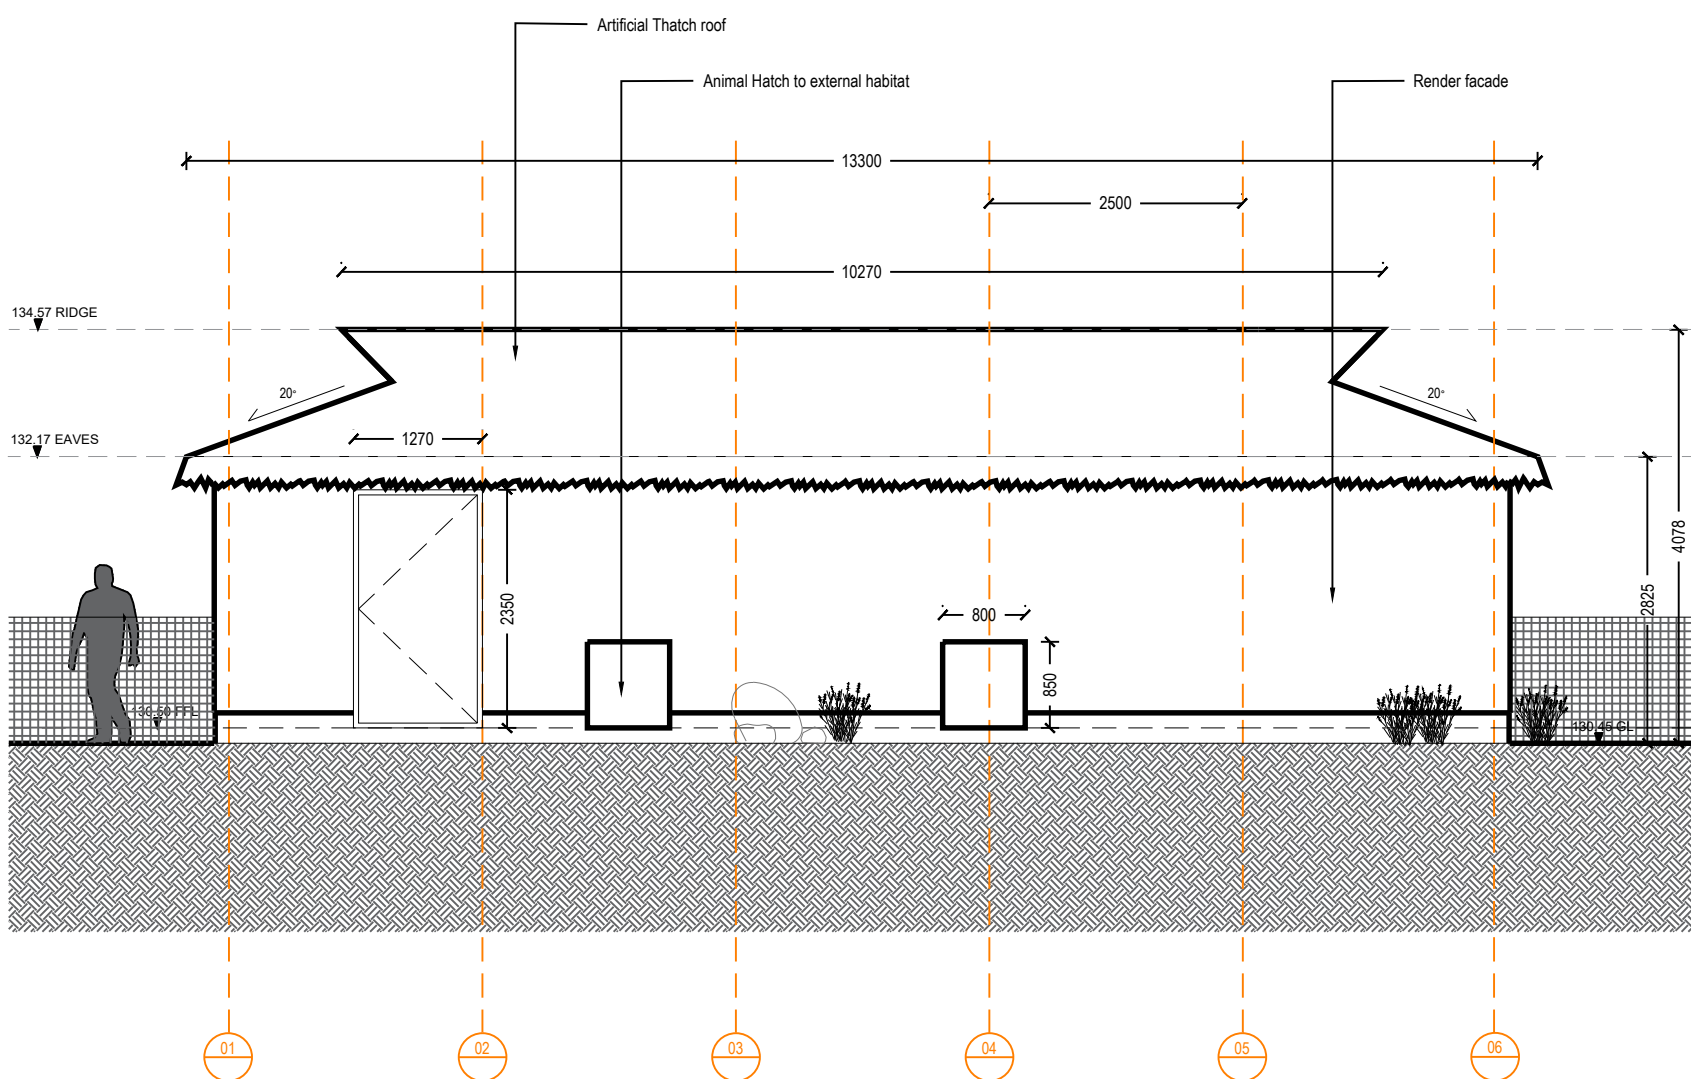


NORTH ELEVATION

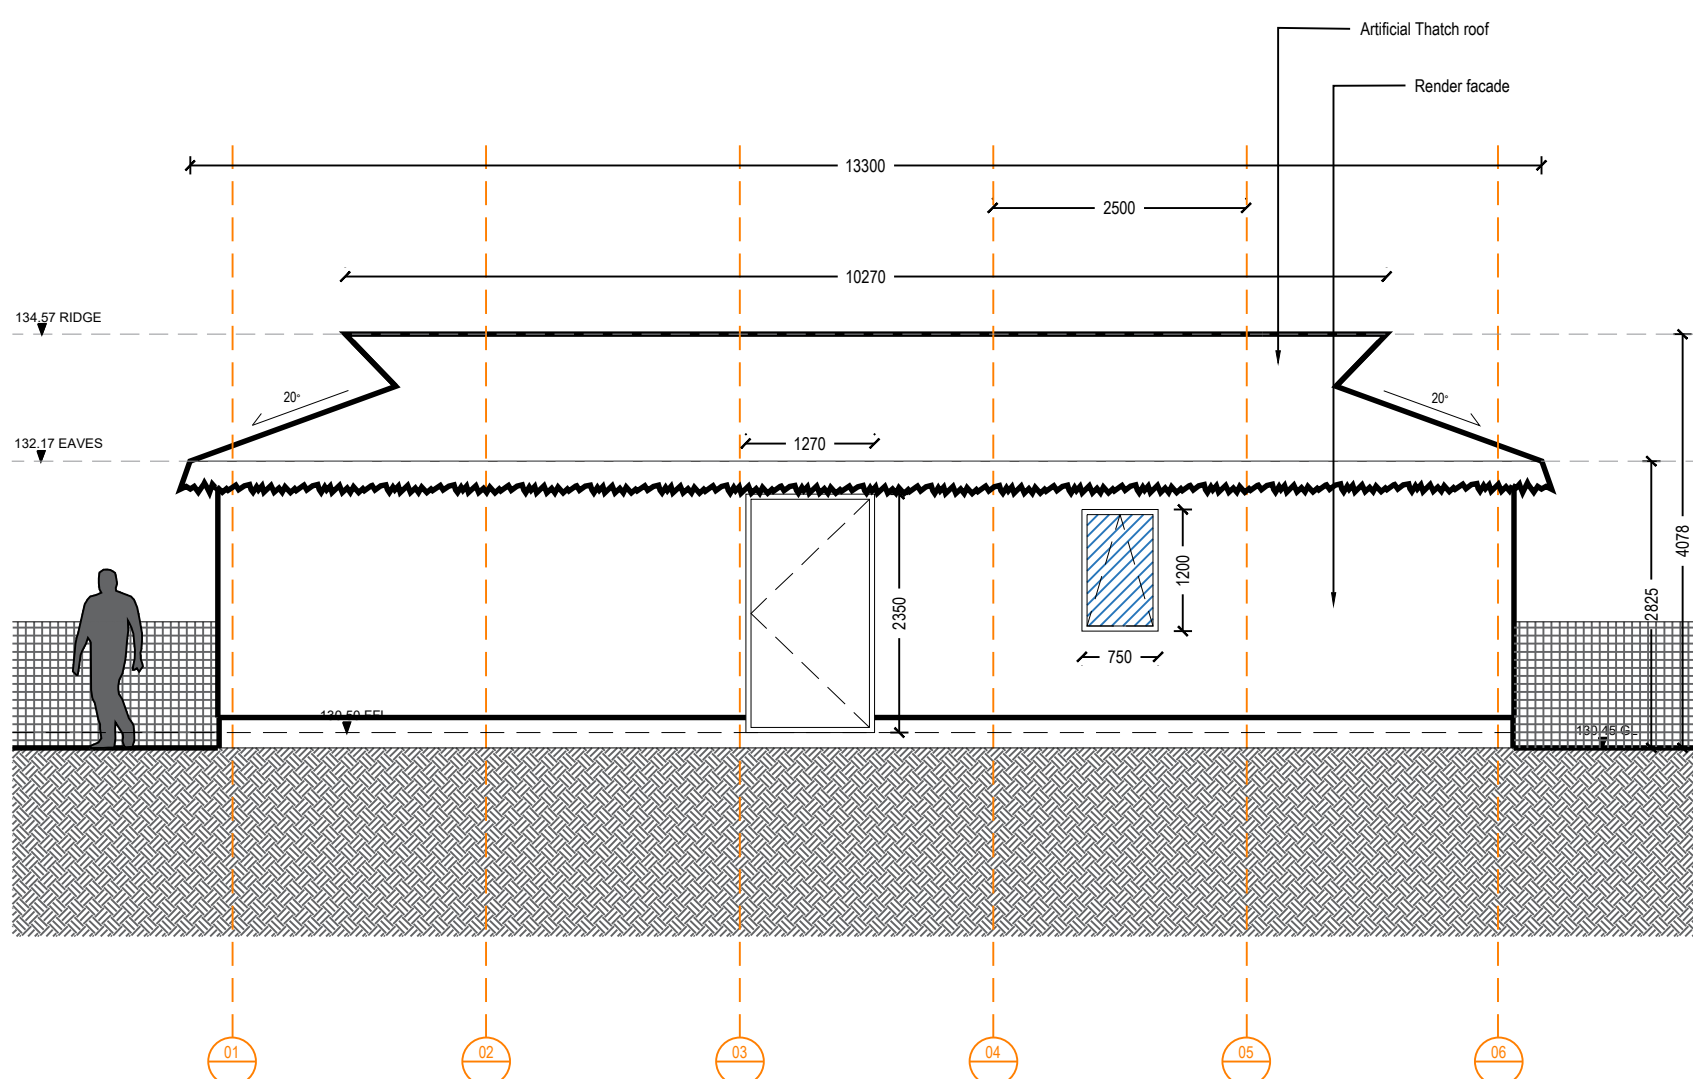

SOUTH ELEVATION

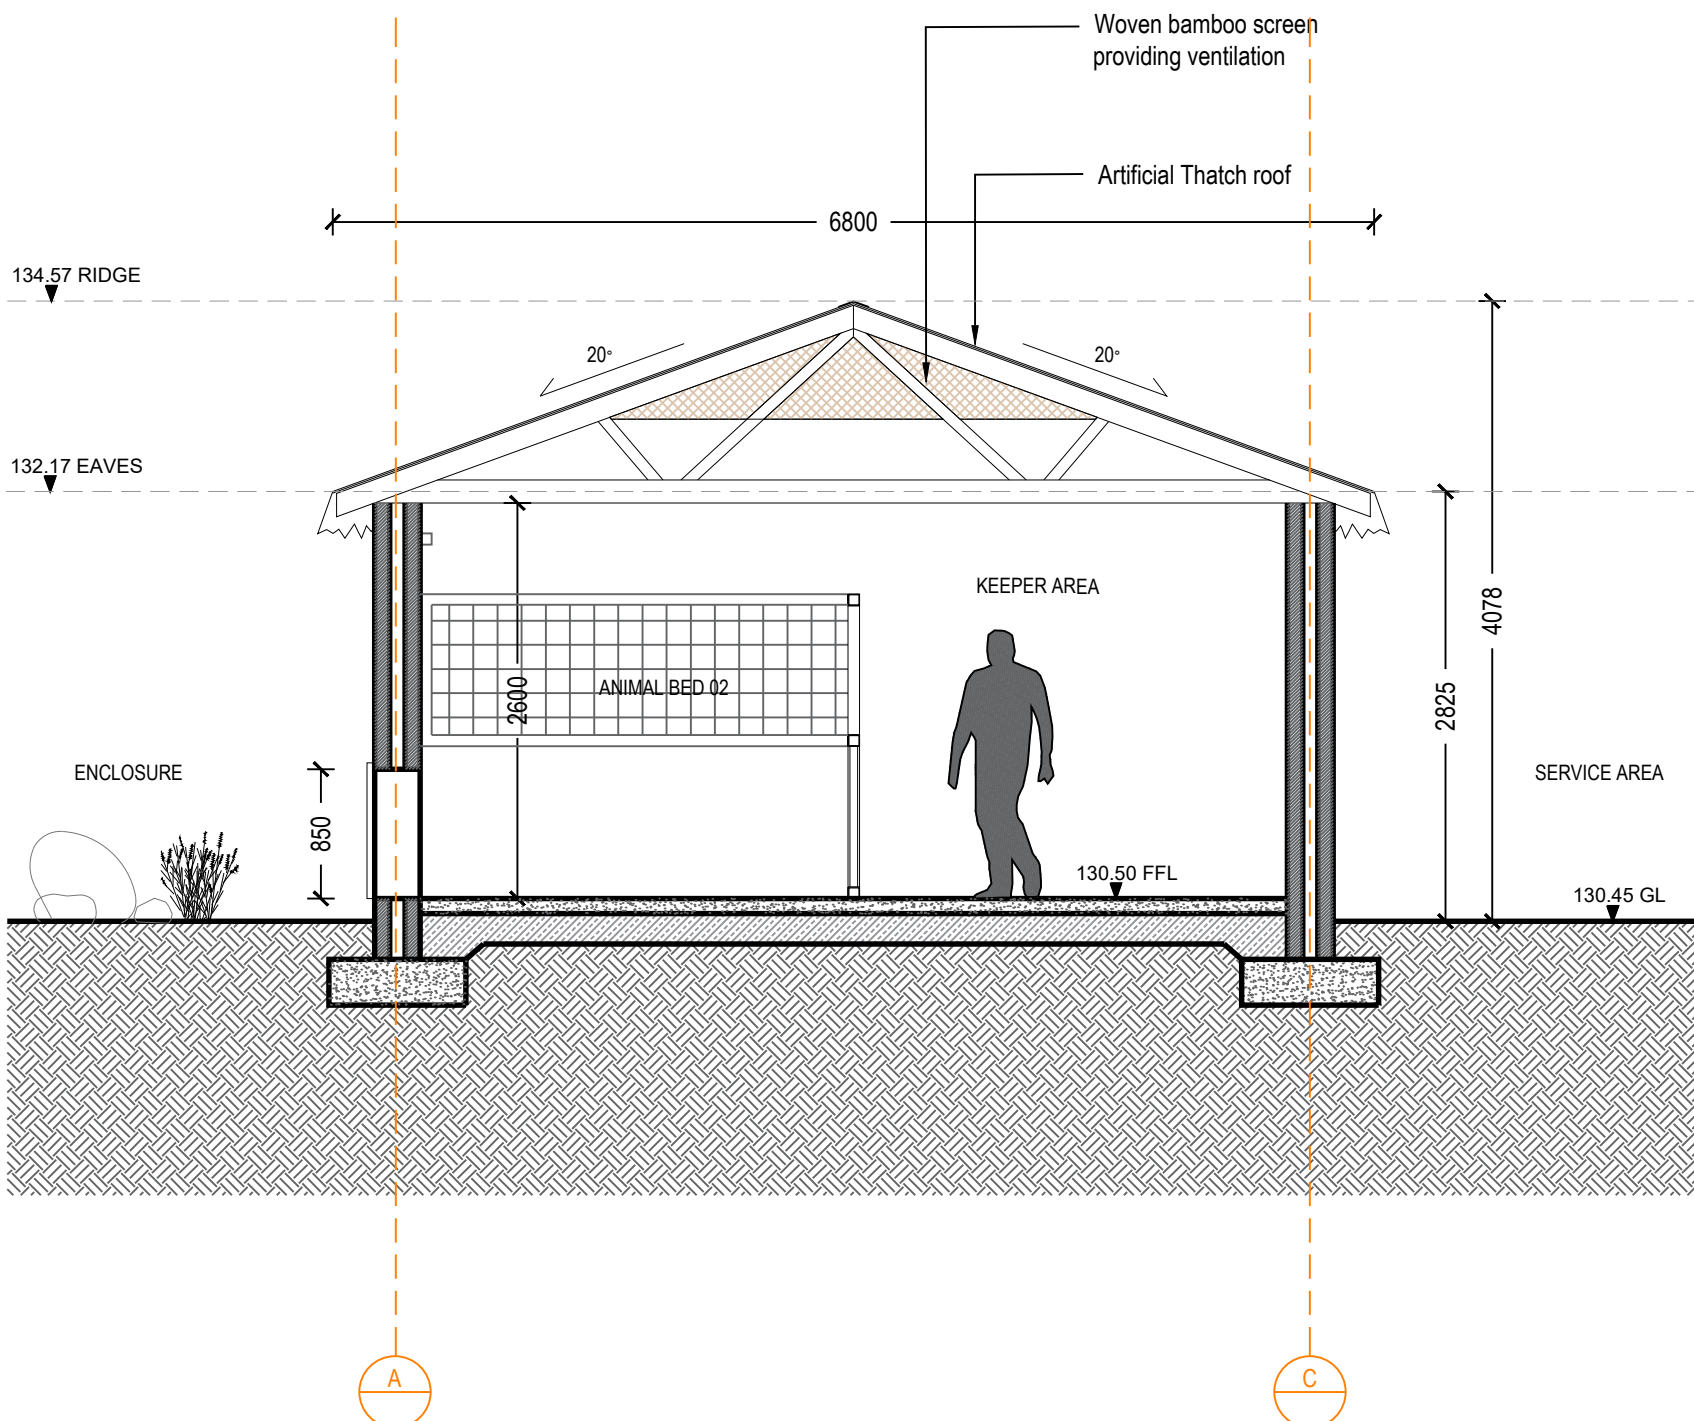

SECTION A:A

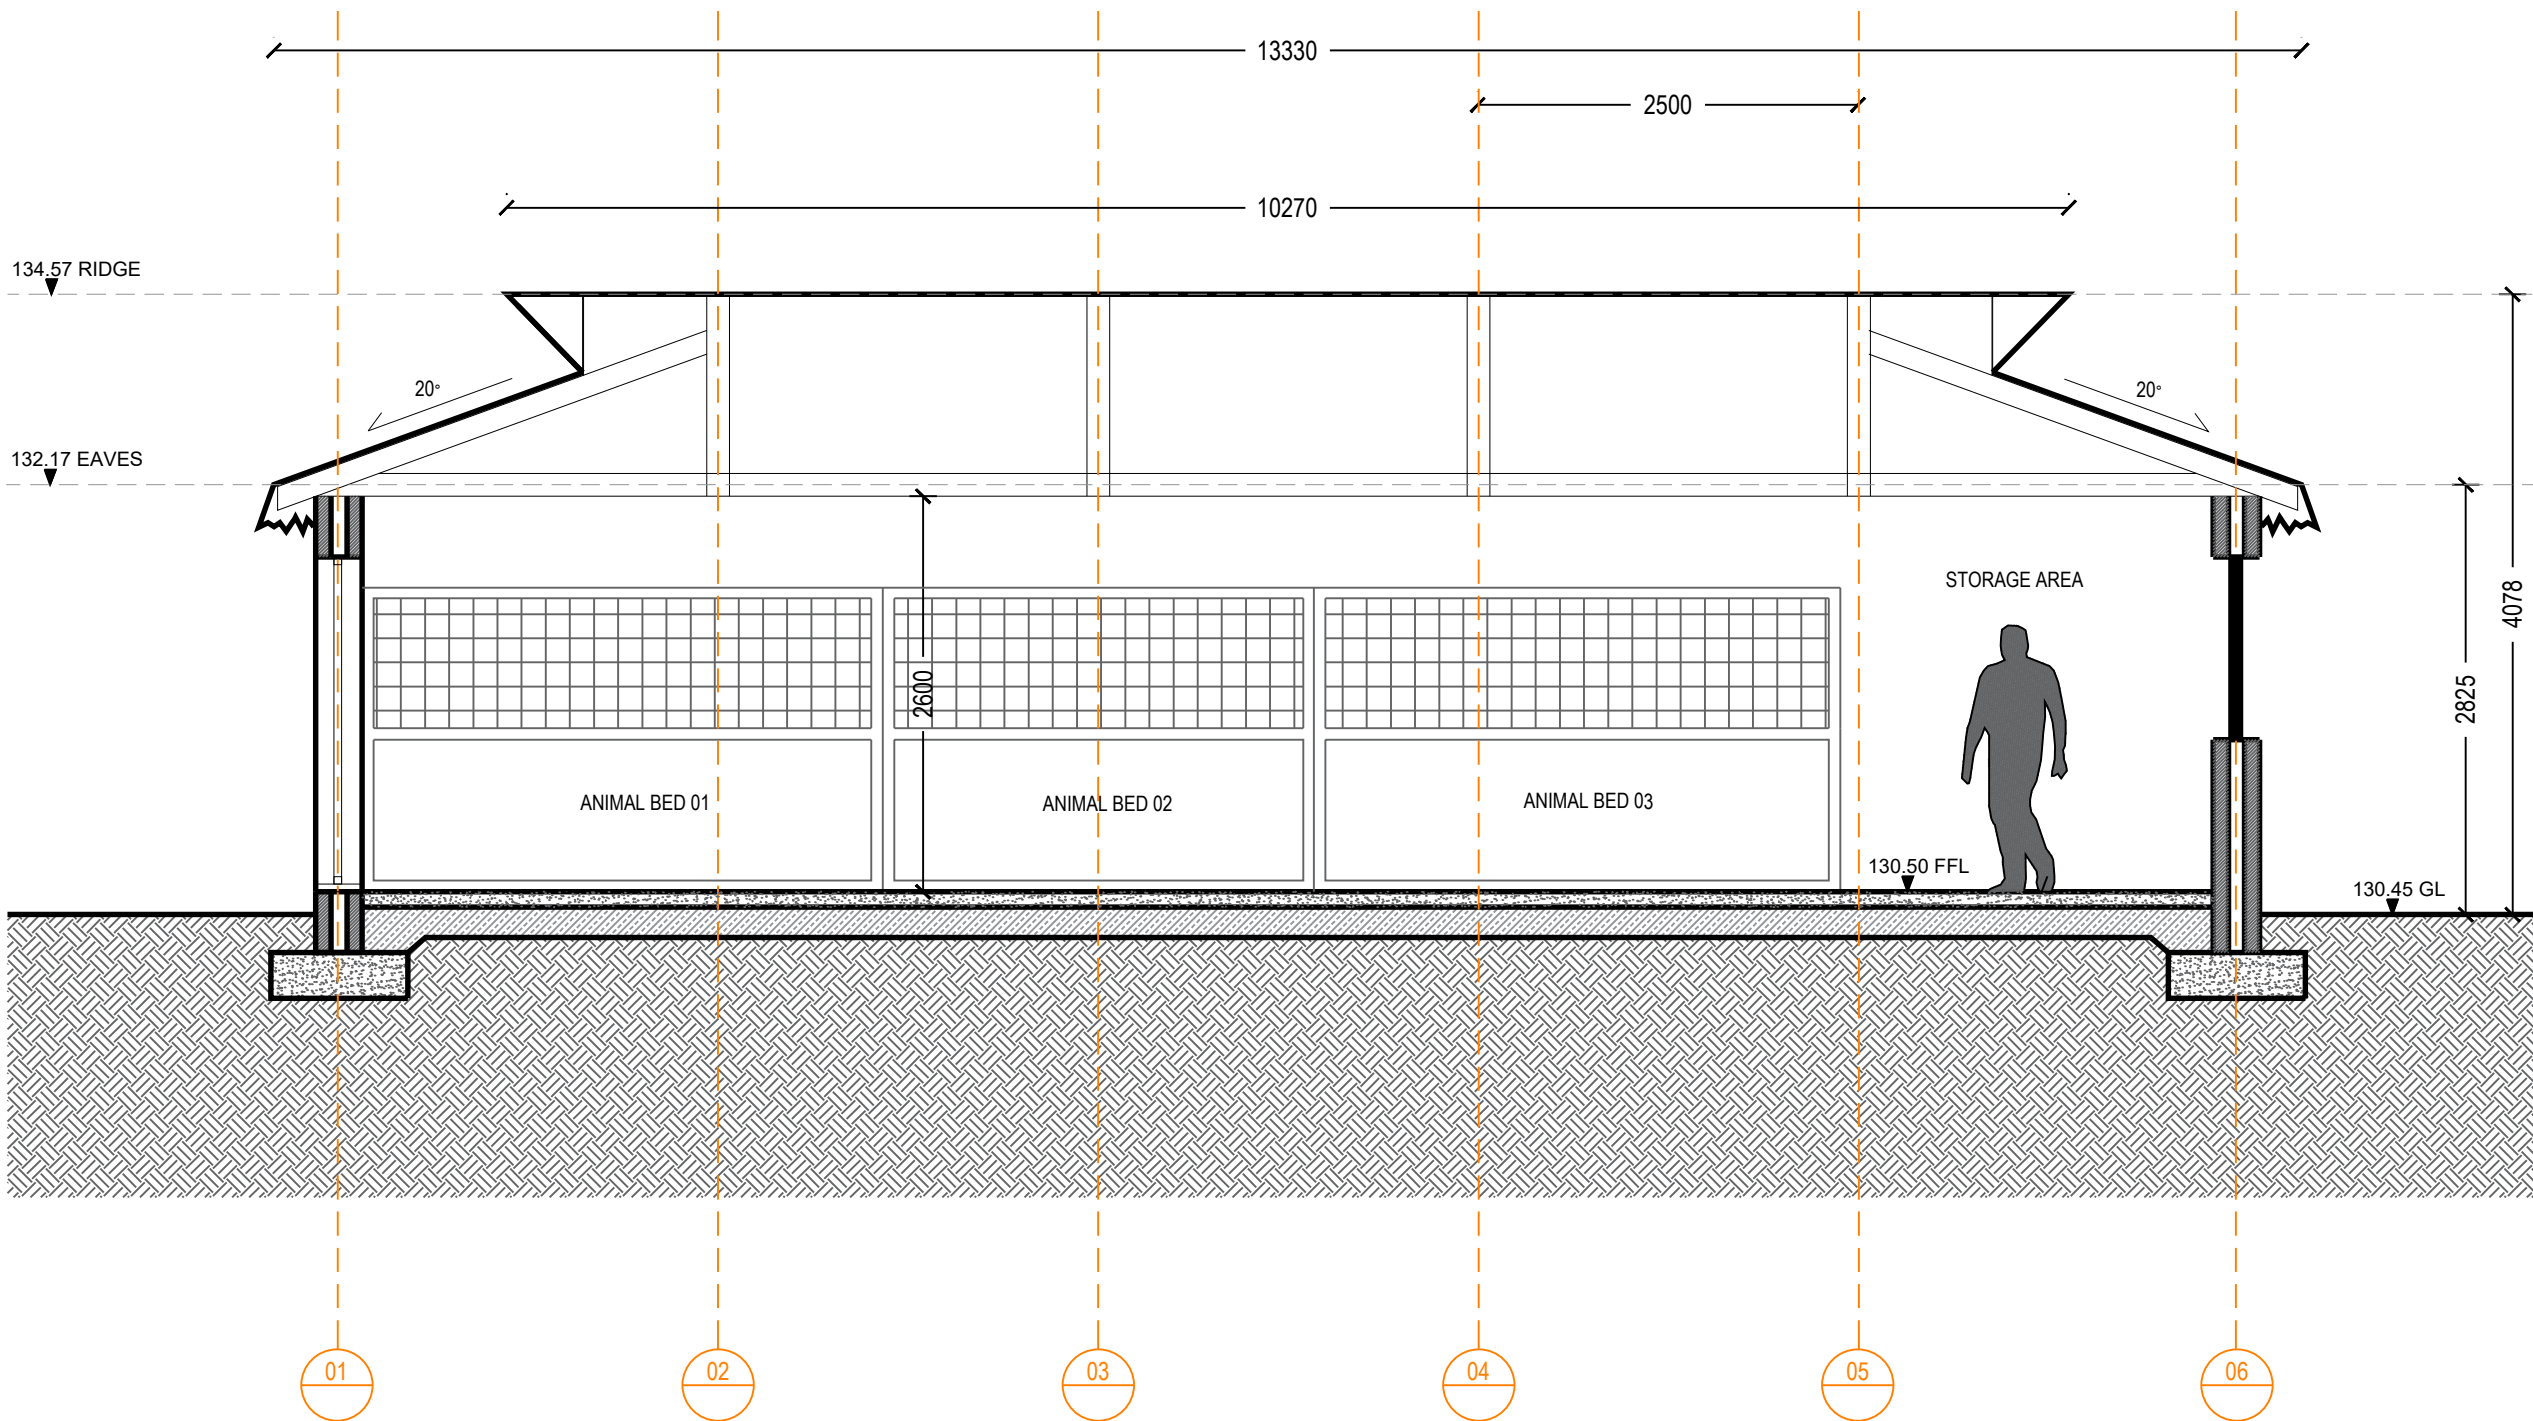


SECTION B:B

rev	details	by	date
00	ISSUE FOR PLANNING	JM	25.09.2023
01	FINAL ISSUE FOR PLANNING	JM	29.09.2023
02	FINAL ISSUE FOR PLANNING (Names omitted)	JM	04.10.2023

rev	details	by	date

- Notes
- All dimensions to be checked onsite.
 - This drawing to be read in conjunction with all other drawings and specifications.

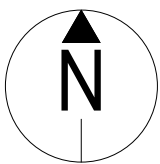

1:50 0m 2.5m 5m

Project title
NSCC ORANGUTAN FACILITY

Drawing title
PROPOSED ANIMAL HOUSE (02)
ELEVATIONS & SECTIONS

Drawing number
P22009-00-001-DZ-0145-02

Revision
FOR PLANNING

Drawing Status

Date	Scale	Drawn	Checked
20.09.2023	1:50 @ A1	ZW	JM

tz Twycross Zoo
IN THE HEART OF CONSERVATION

DEARADH ZU
705 - LANDSCAPE - DESIGN
P: 07713 087369 E: Jonathan.McGough@DearadhZu.com