




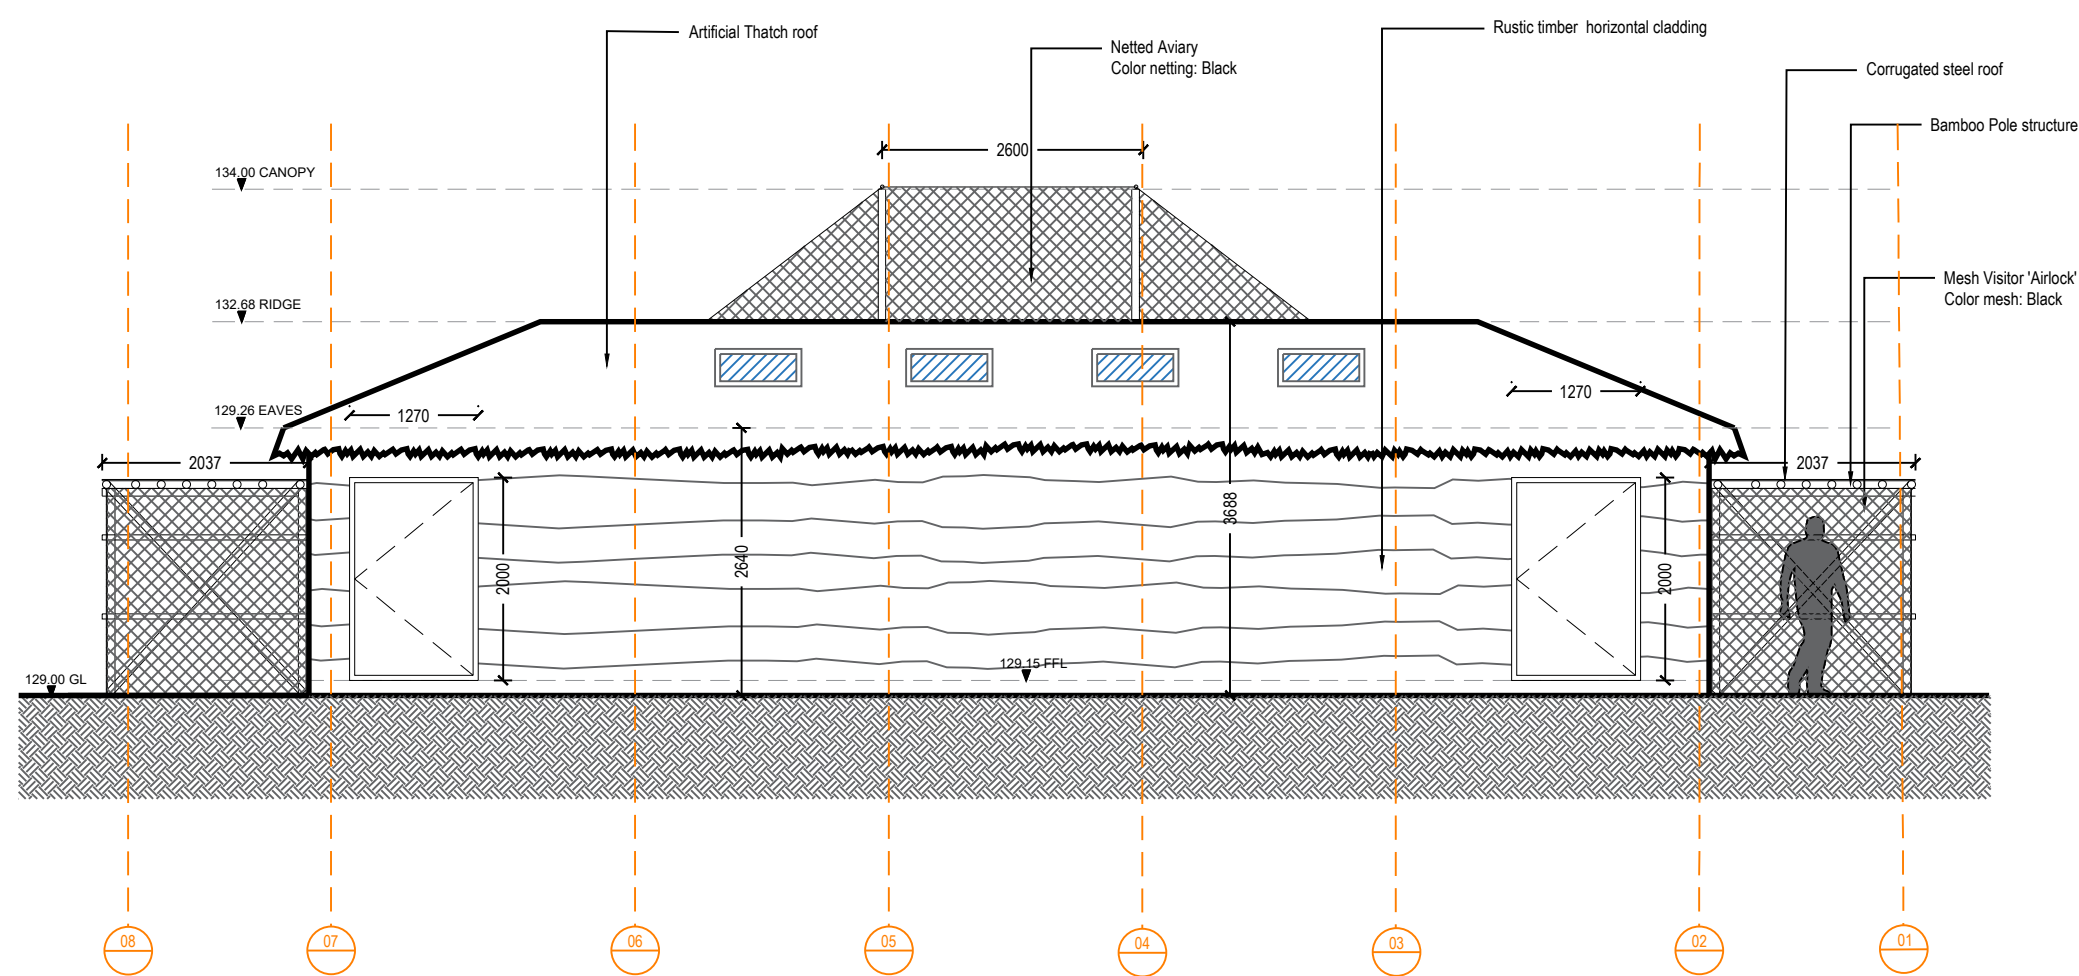


NORTH ELEVATION

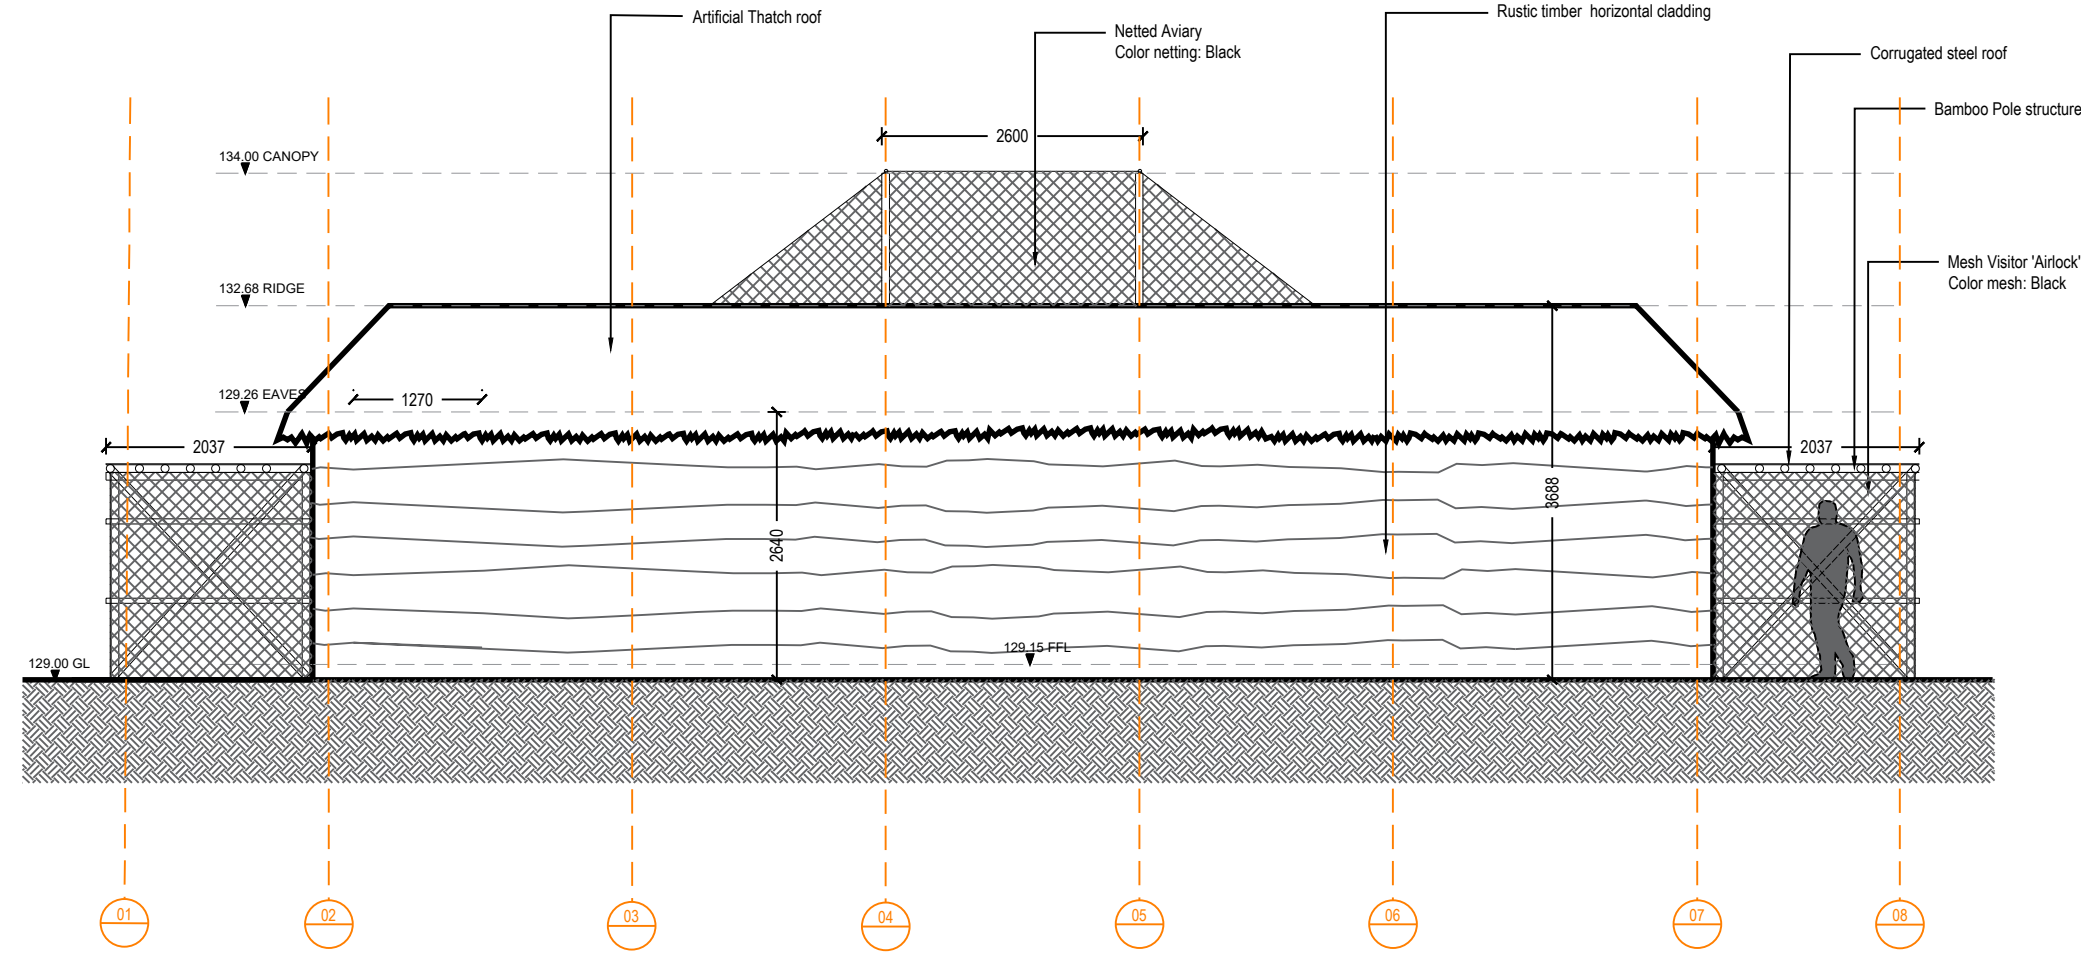


EAST ELEVATION

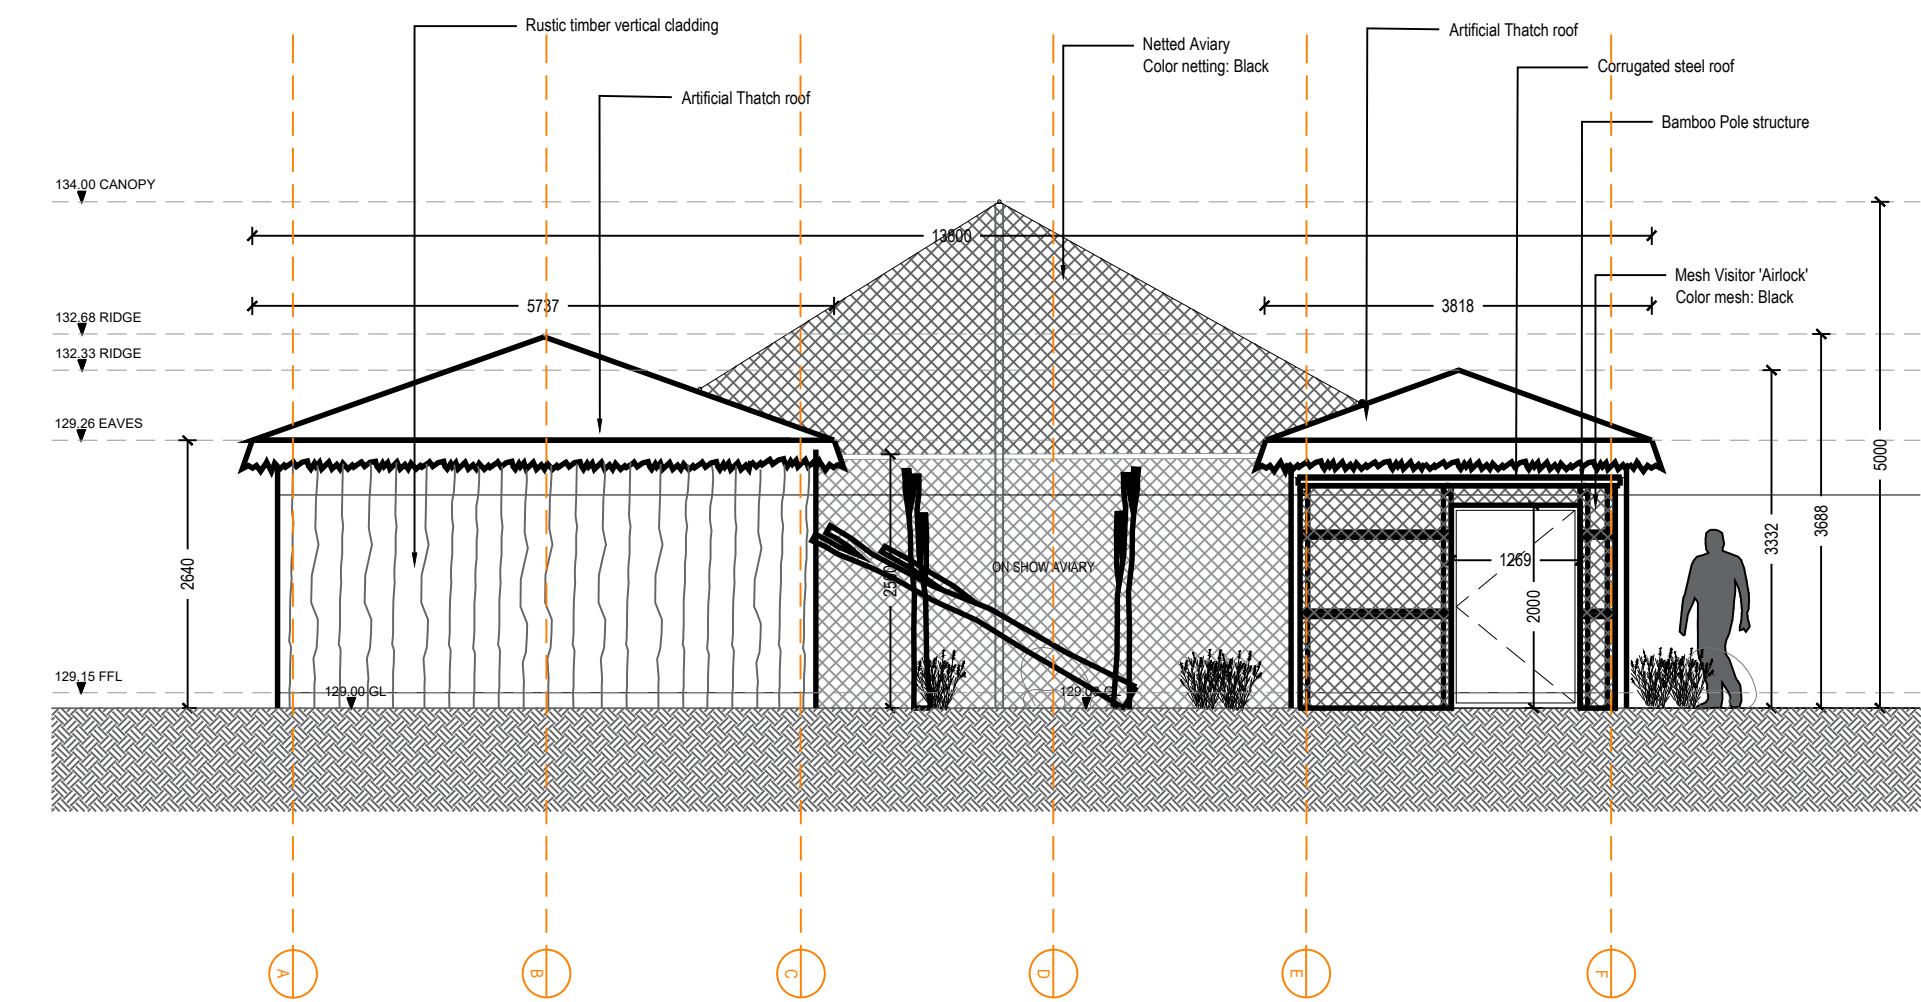


EAST ELEVATION

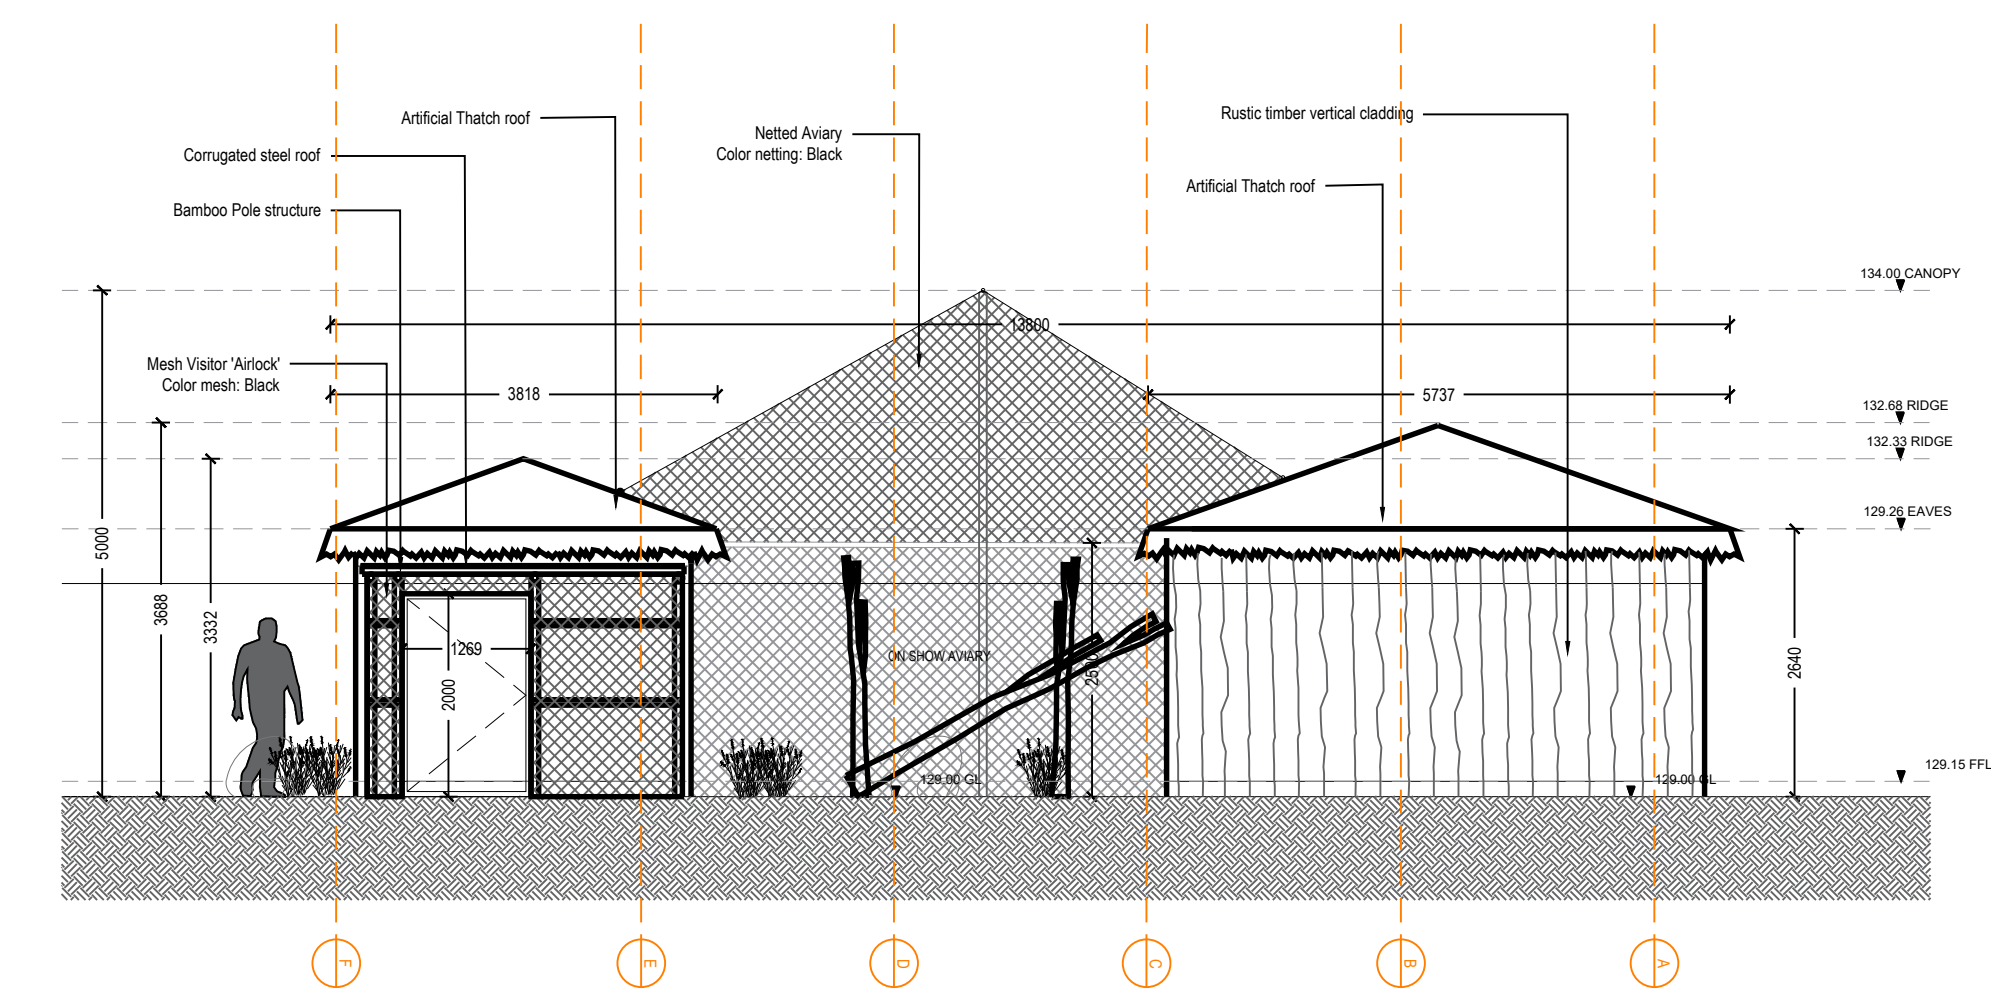

WEST ELEVATION

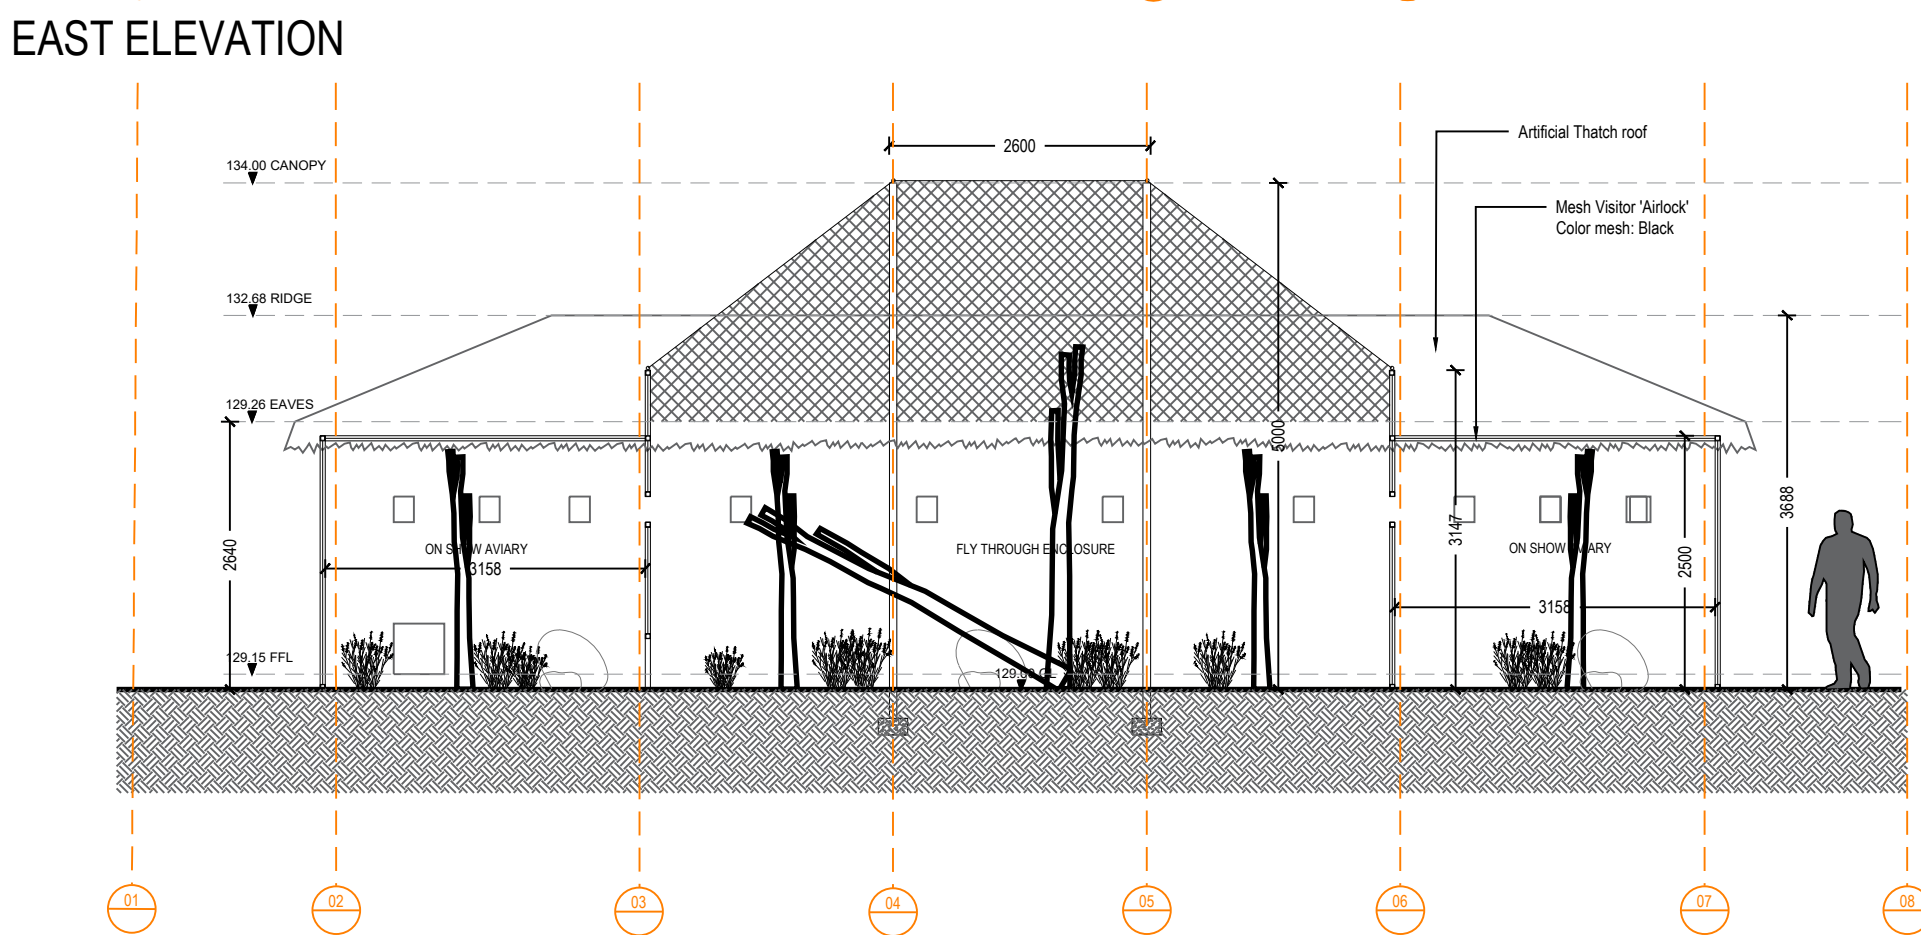



SECTION A:A

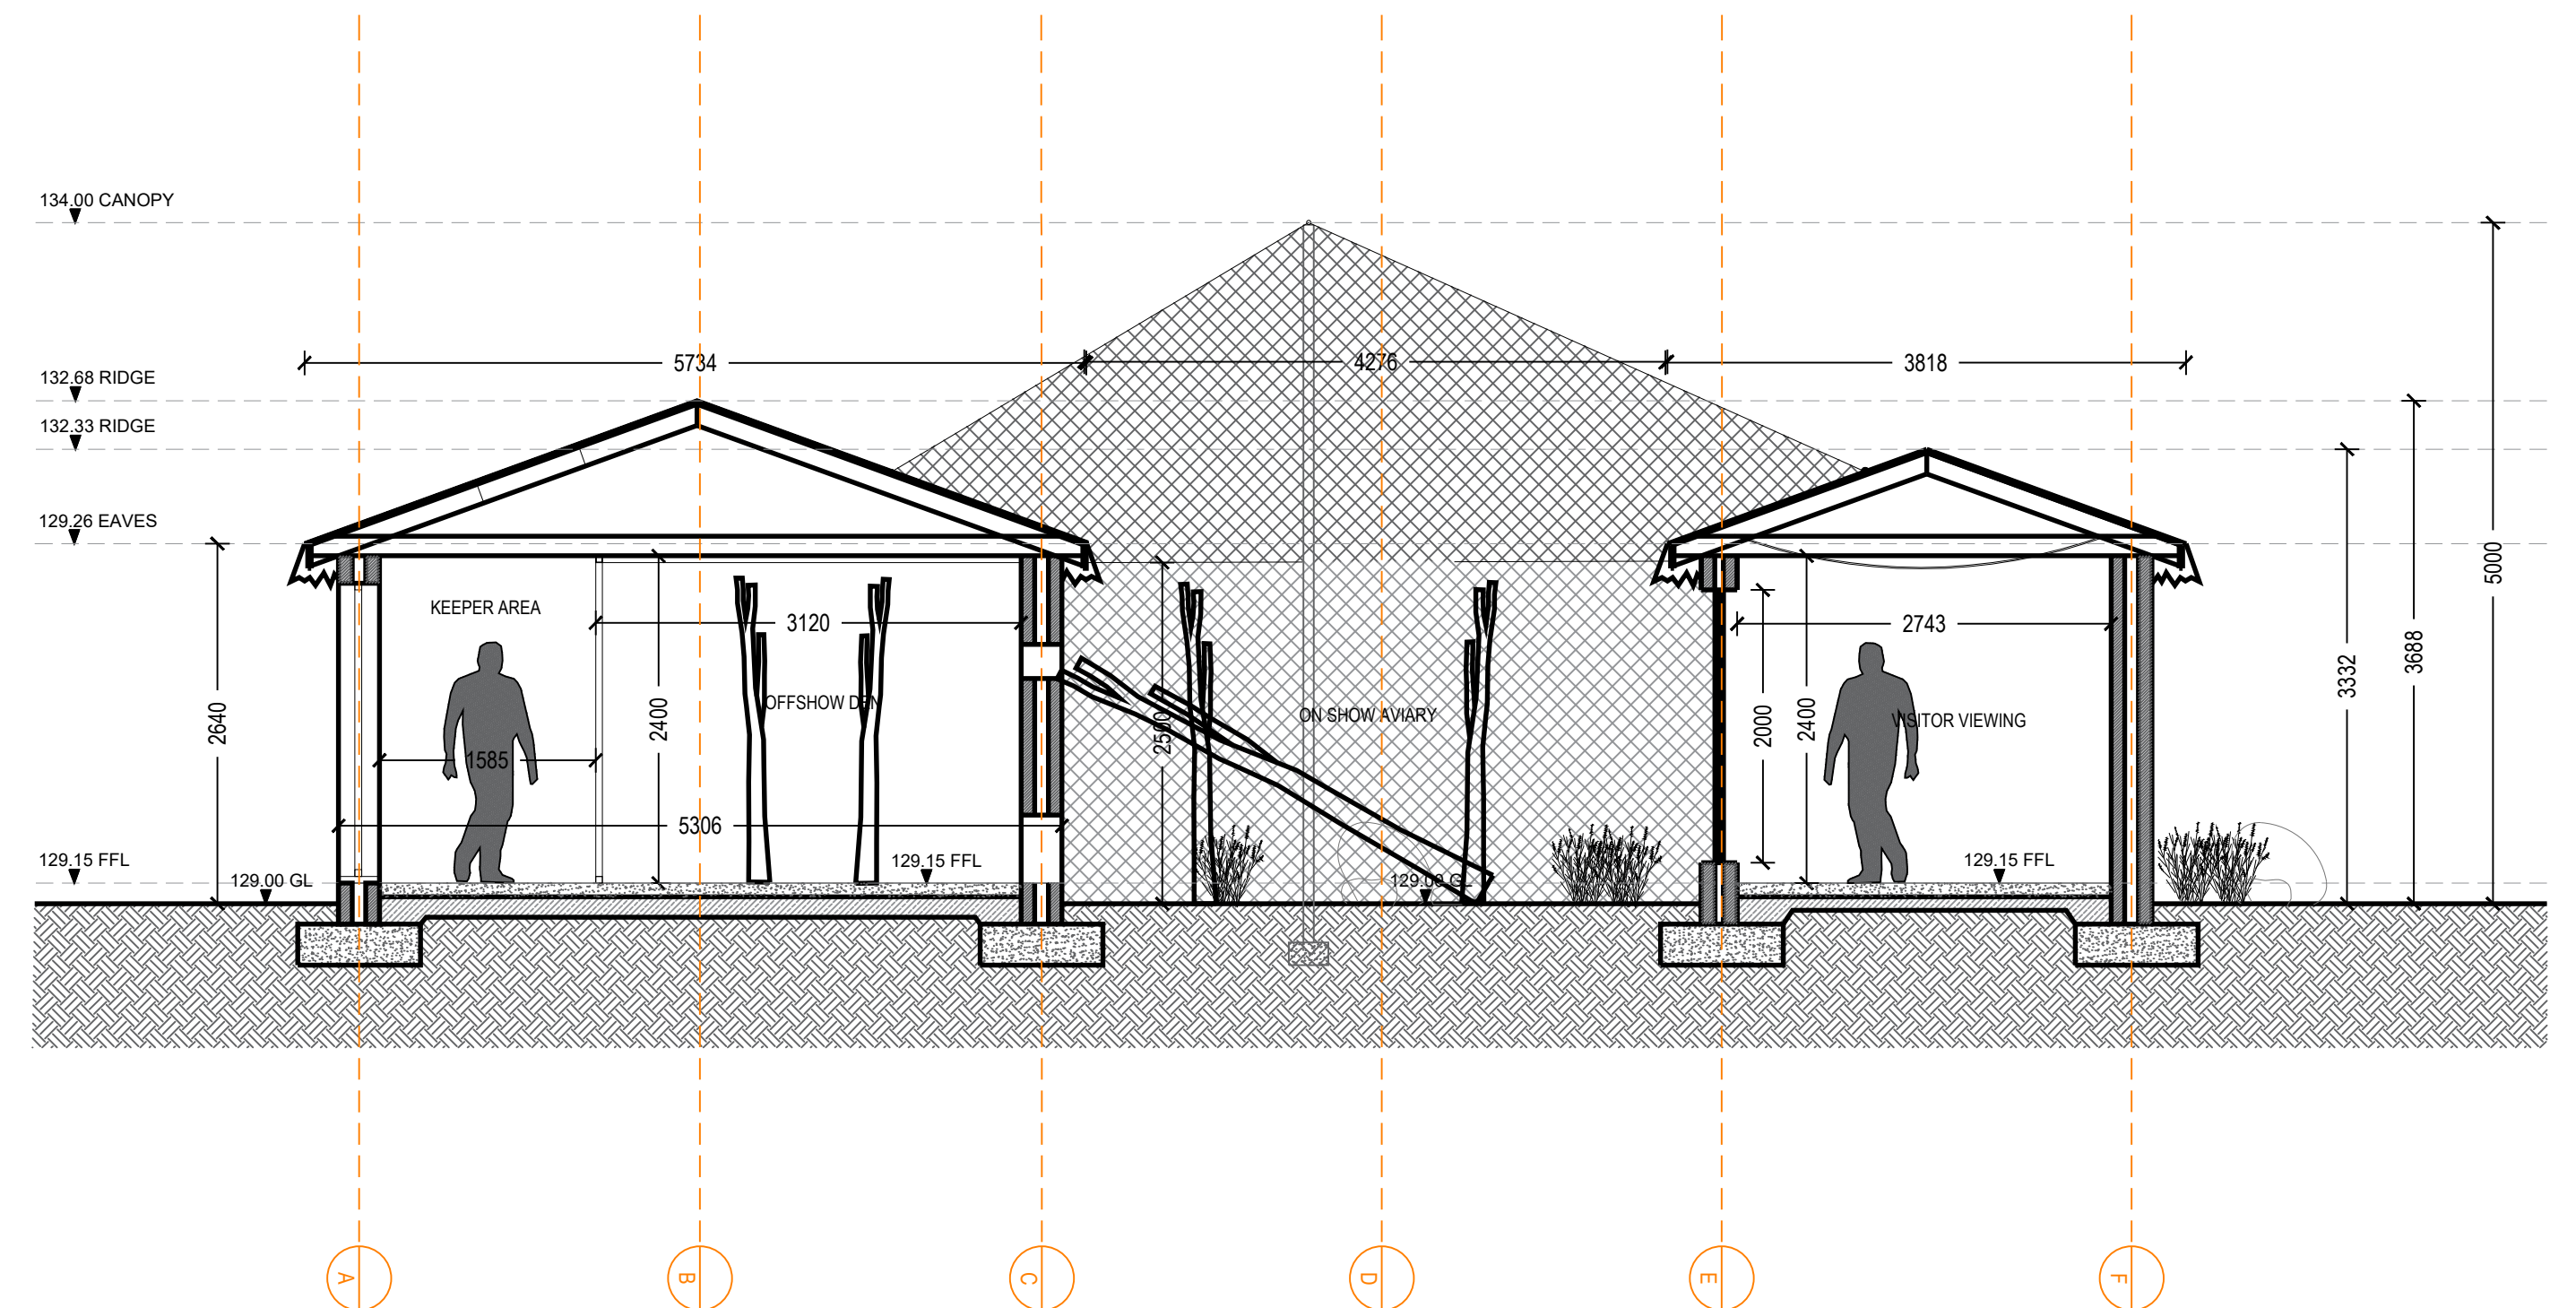

SECTION B:B

rev	details	by	date	rev	details	by	date
00	ISSUE FOR PLANNING	JM	25.09.2023				
01	FINAL ISSUE FOR PLANNING	JM	29.09.2023				
02	FINAL ISSUE FOR PLANNING (Names omitted)	JM	04.10.2023				

- Notes
- All dimensions to be checked onsite.
 - This drawing to be read in conjunction with all other drawings and specifications.

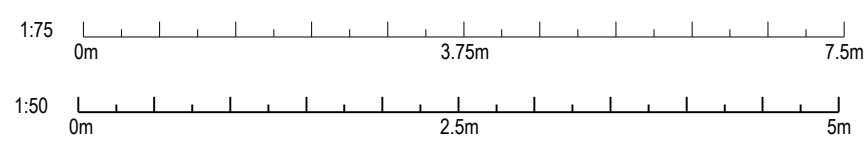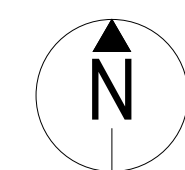

Project title
NSCC ORANGUTAN FACILITY

Drawing title
BIRD AVIARY
ELEVATIONS & SECTIONS

Drawing number
P22009-00-001-DZ-0146-02

Revision
FOR PLANNING

Drawing Status
FOR PLANNING

Date
20.09.2023

Scale
1:50 / 1:75 @ A1

Drawn
ZW

Checked
JM

tz Twycross Zoo
IN THE HEART OF CONSERVATION

DEARADH ZU
700 - LANDSCAPE - DESIGN
P: 07710 08799 E: jonathan.mcdougall@dearadhzu.com