
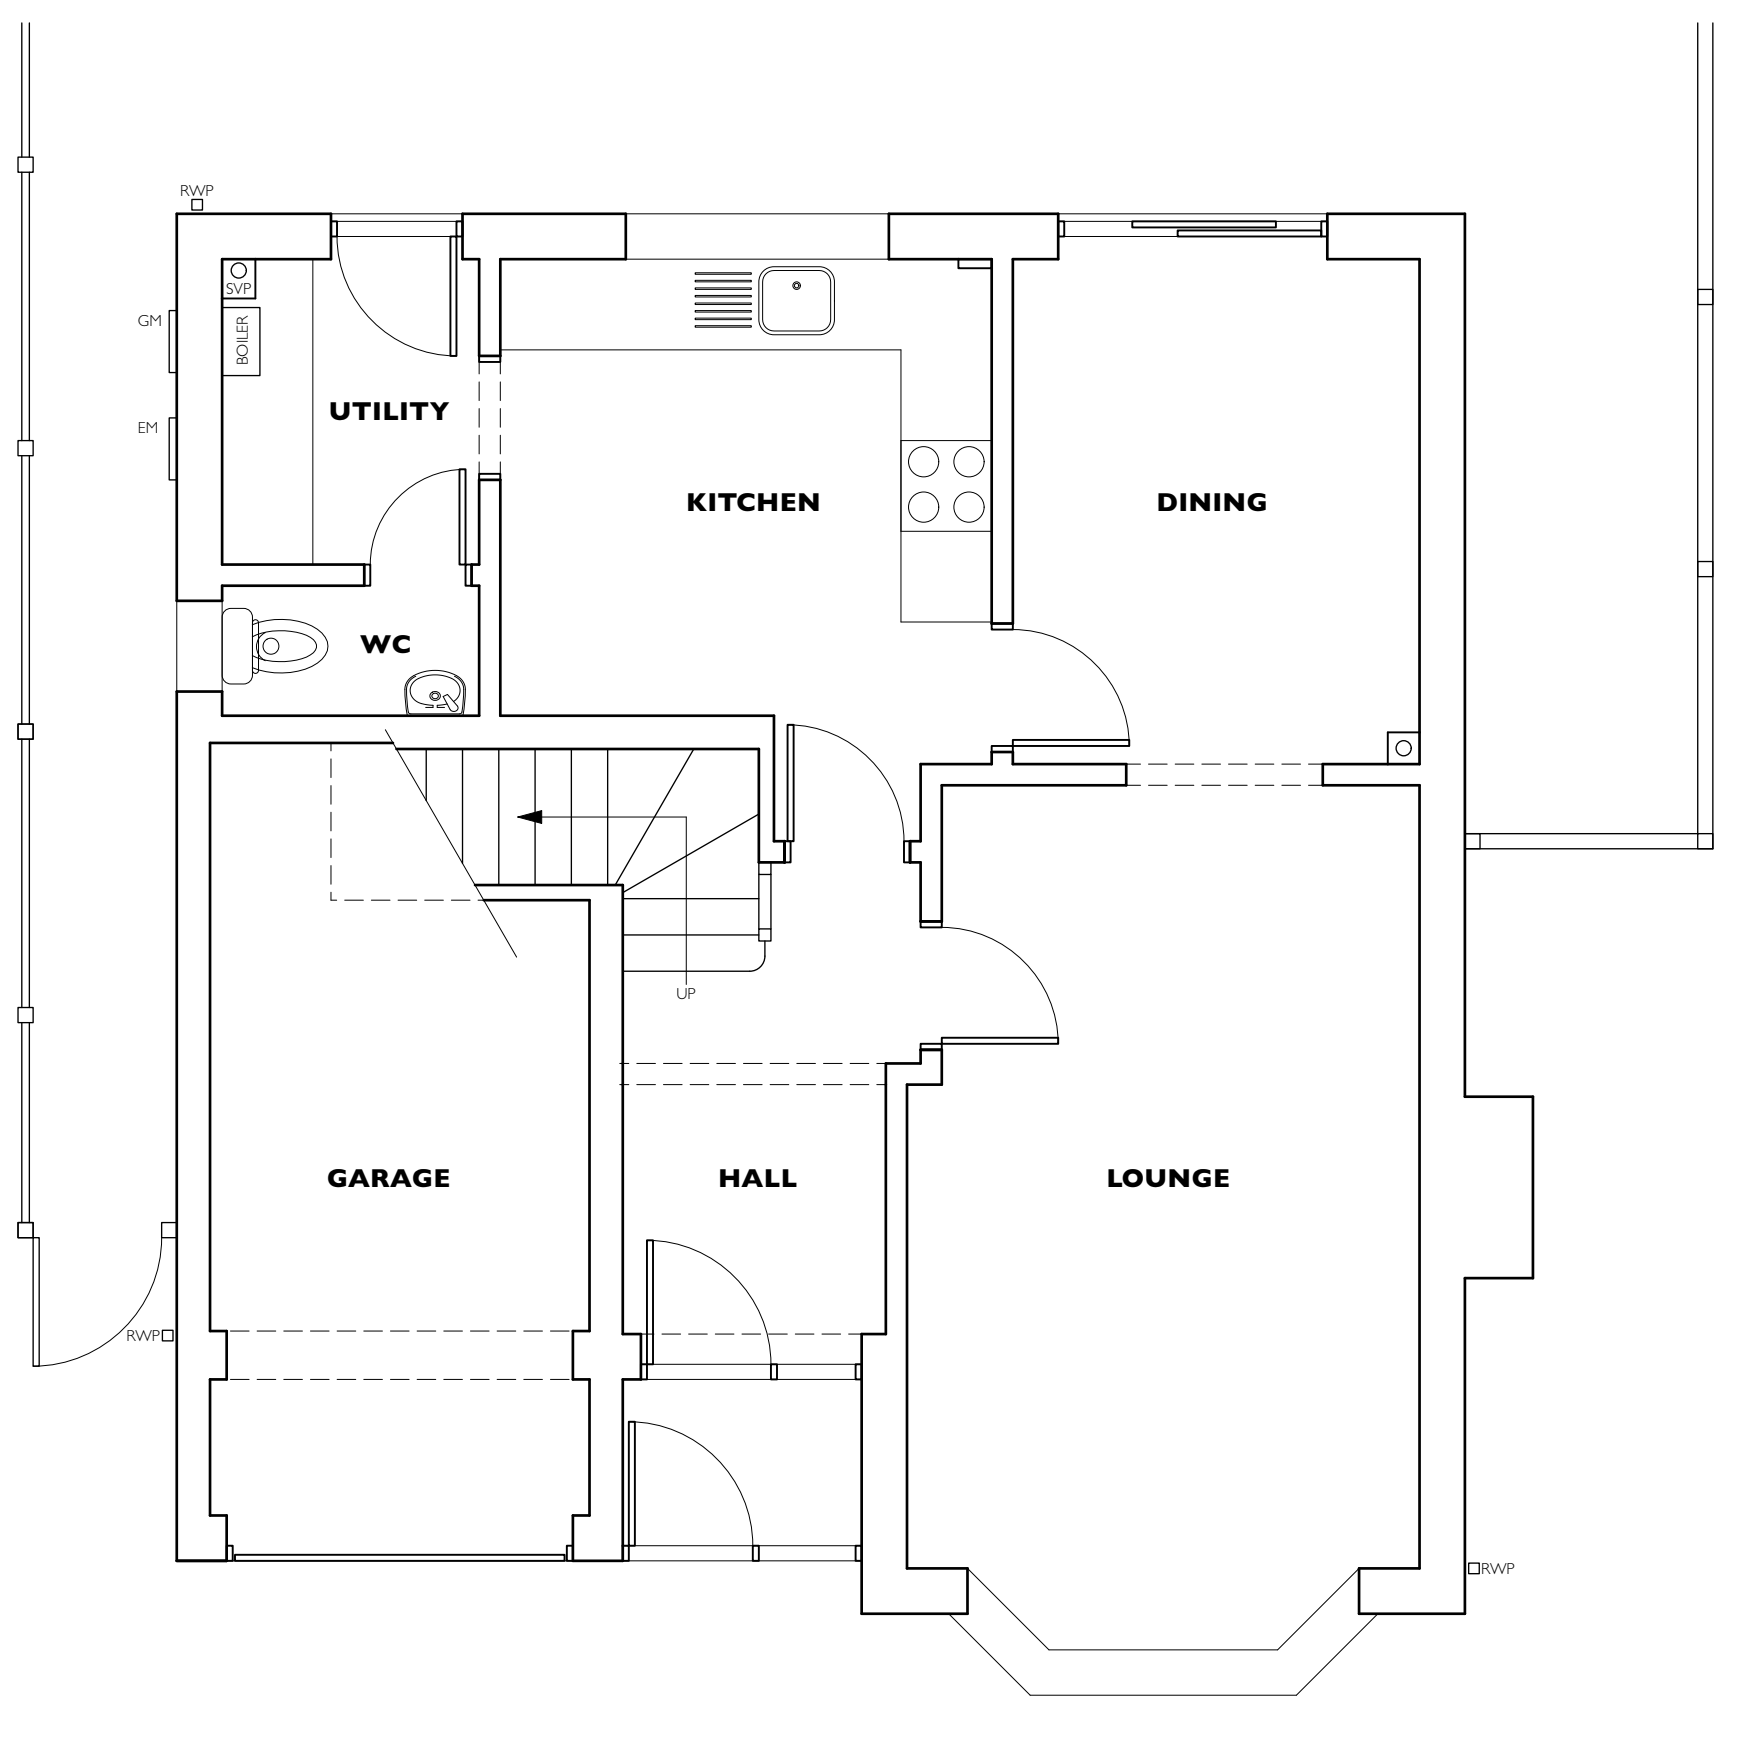


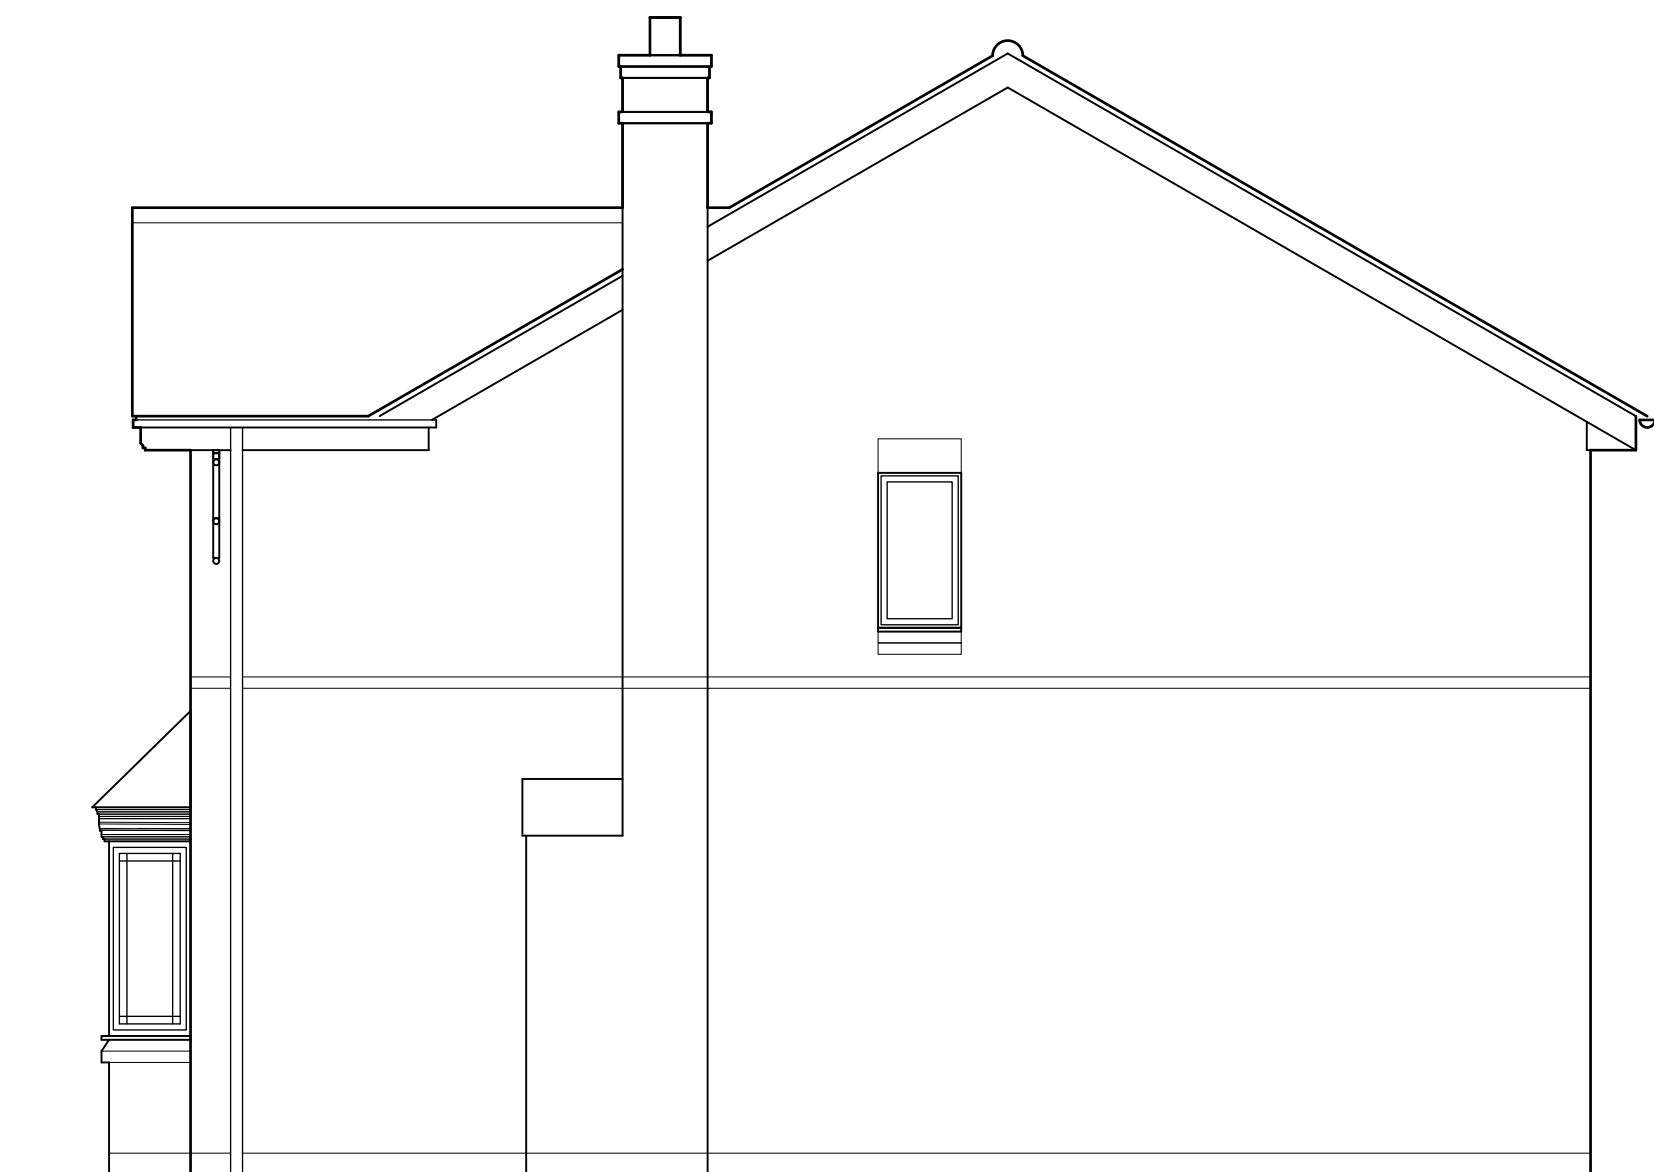

REVISIONS					
DRAWING TITLE	EXISTING GROUND FLOOR PLAN & ELEVATIONS		PETER THOMPSON ARCHITECTURAL SERVICES		
PROJECT TITLE	PROPOSED SIDE & REAR EXTENSION 20 BRIARMEAD, BURBAGE, LEICS LE10 2PD				
DRAWING NUMBER	23051-01		T 01455 284921 E MAIL@PETERTHOMPSONADT.CO.UK W PETERTHOMPSONADT.CO.UK PROVIDENCE HOUSE #9 LEICESTER RD BIRCHTON ASTLEY LEICESTERSHIRE LE14 6QE		
SCALE	A1:1:50 A3:1:100		Figure dimensions must be taken in preference to scaled dimensions and any discrepancies or errors are to be referred to PTHADT Contractors, sub-contractors and suppliers must verify all dimensions on site before commencing work or producing any workshop drawings. Copyright Reserved©		
DATE	28.11.2023		0 1m 2m 3m 4m 5m		