




PROPOSED FRONT ELEVATION




PROPOSED SIDE ELEVATION

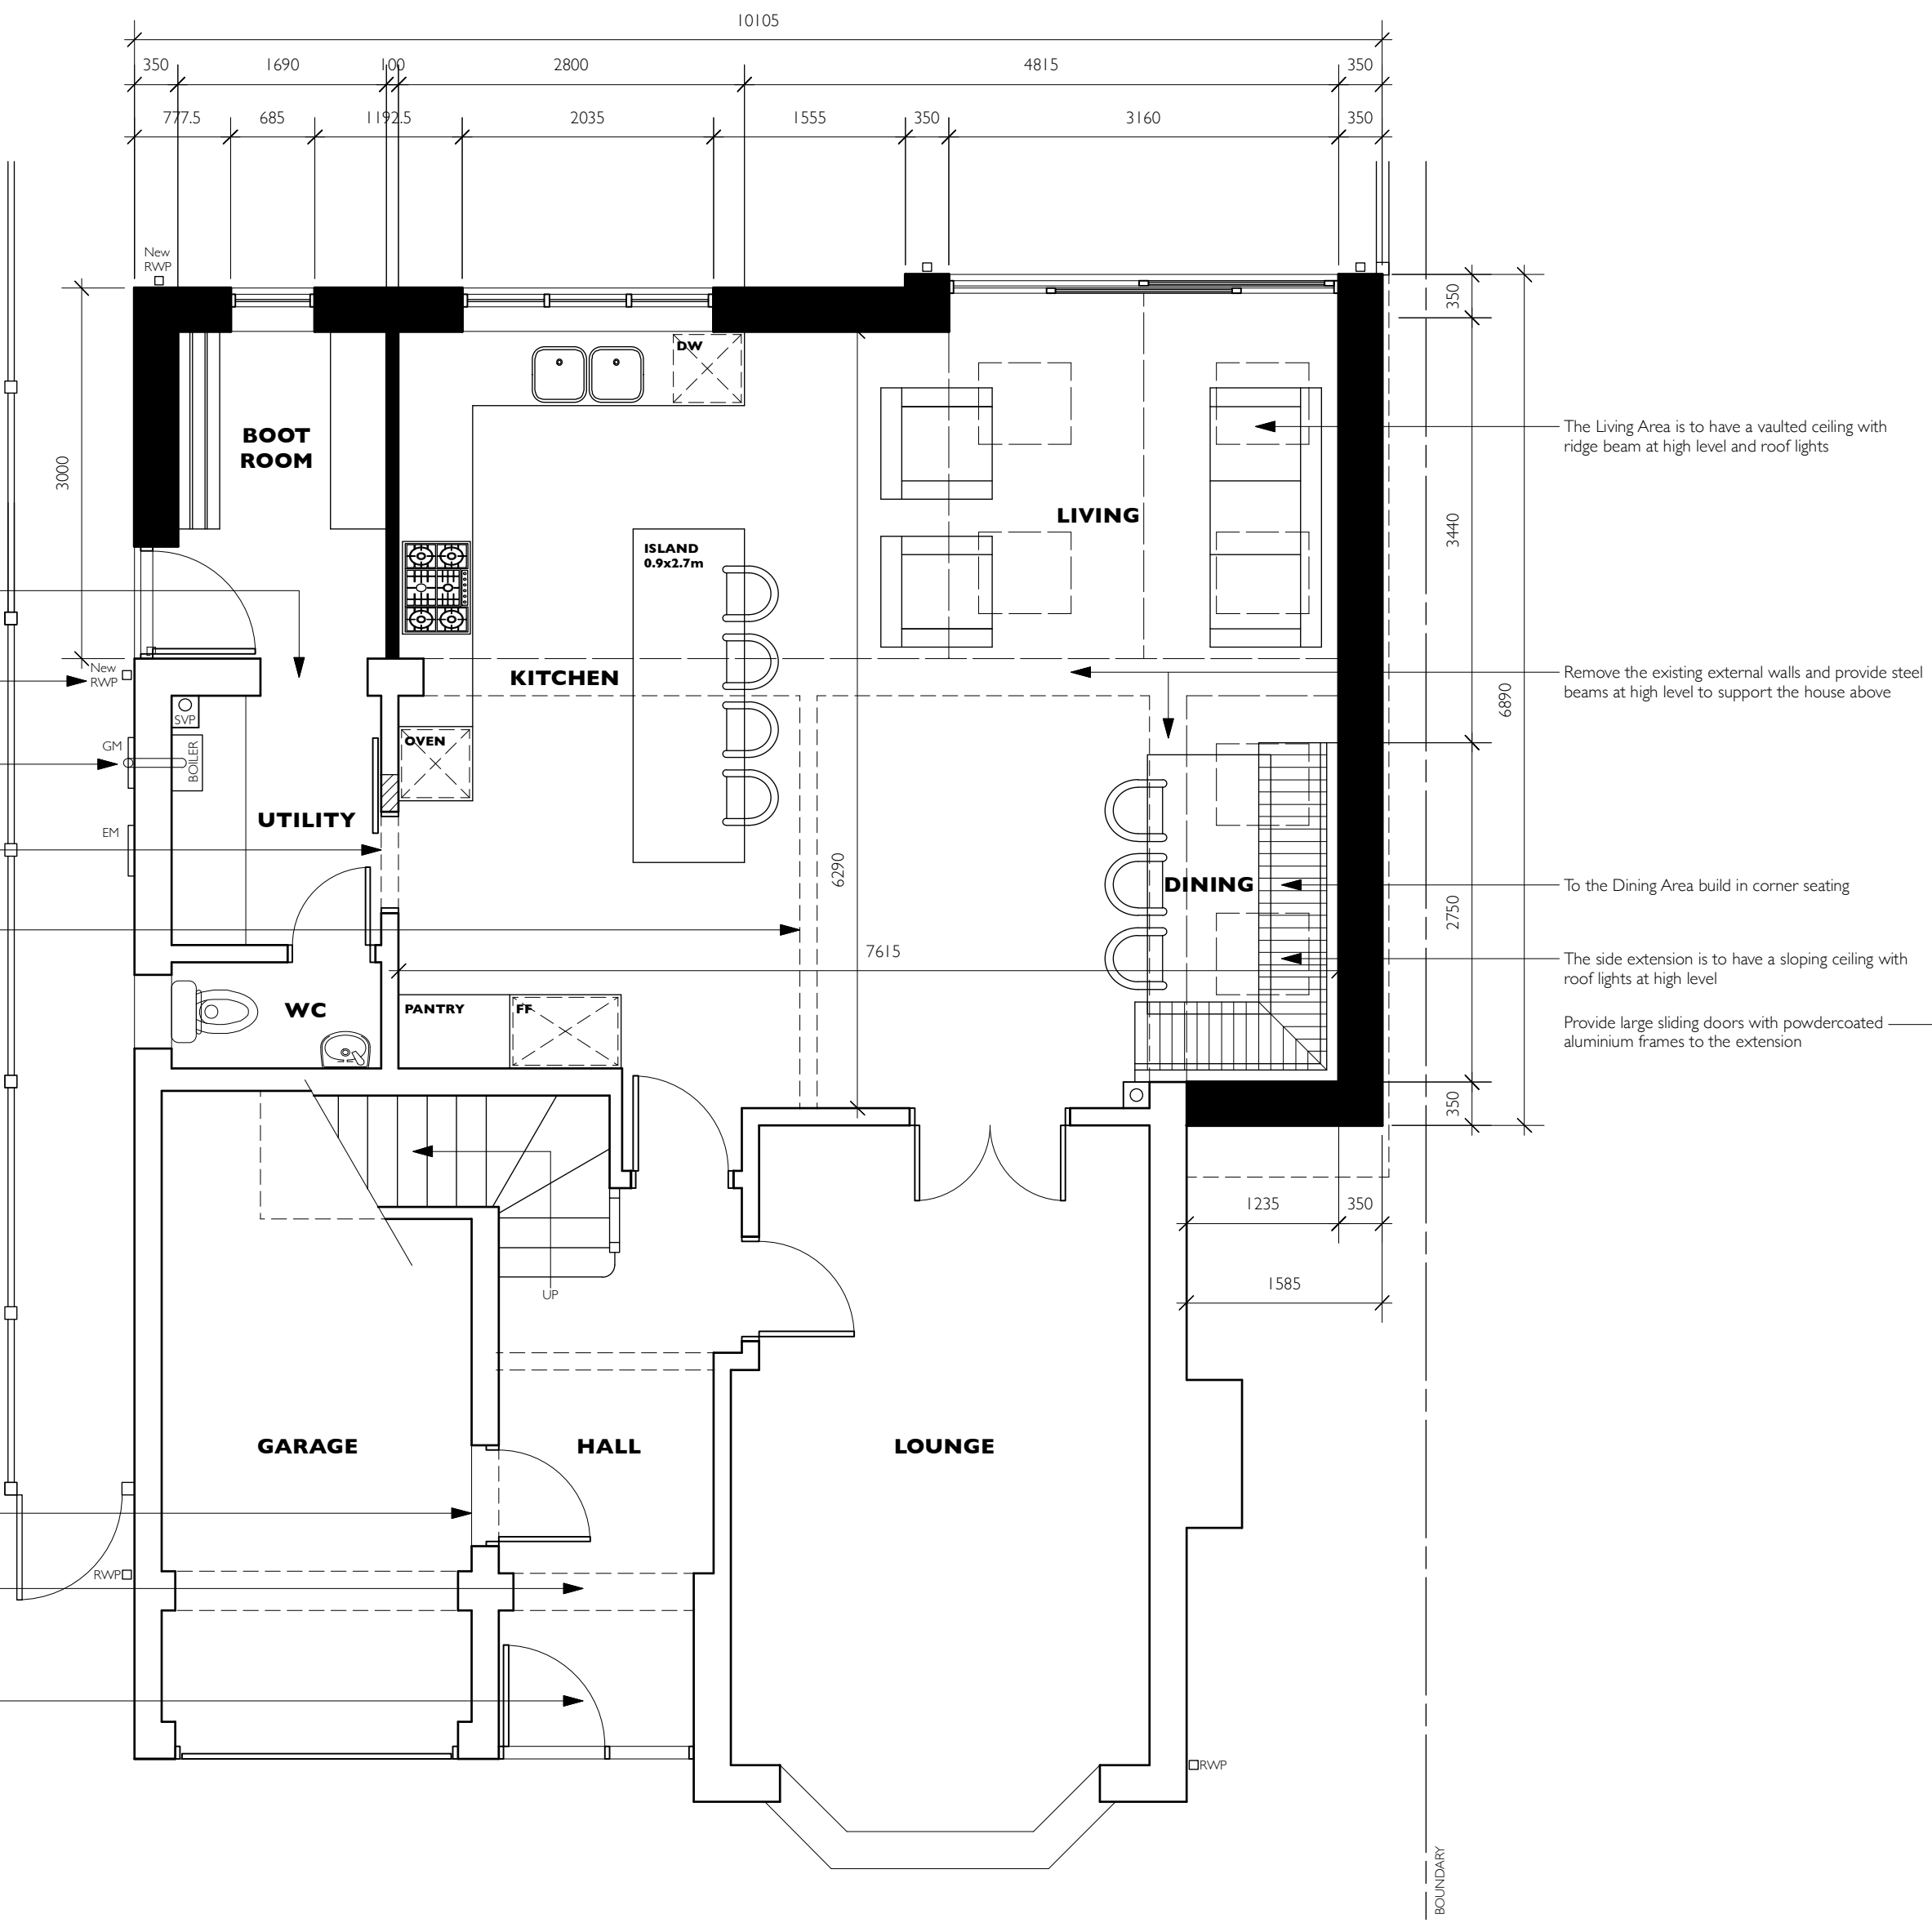

PROPOSED GROUND FLOOR PLAN



PROPOSED REAR ELEVATION

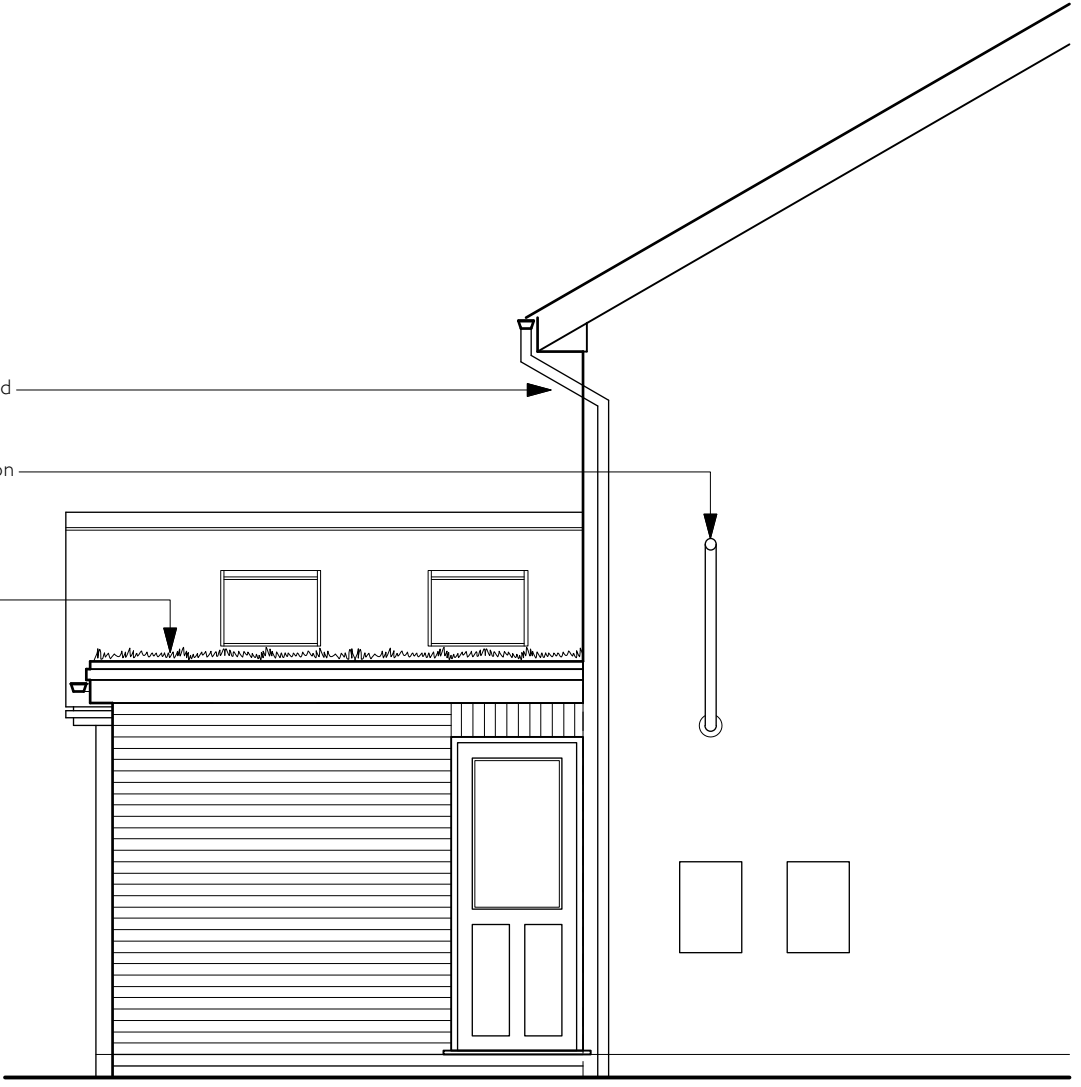

PROPOSED SIDE ELEVATION

REVISIONS				
DRAWING TITLE	PROPOSED GROUND FLOOR PLAN & ELEVATIONS PLANNING DRAWING		PETER THOMPSON ARCHITECTURAL SERVICES	
PROJECT TITLE	PROPOSED SIDE & REAR EXTENSION 20 BRIARMEAD, BURBAGE, LEICS LE10 2PB		T 01455 284921 E MAIL@PETERTHOMPSONADT.CO.UK W PETERTHOMPSONADT.CO.UK A PROVIDENCE HOUSE 49 LEICESTER RD BOURGHTON ASTLEY LEICESTERSHIRE LE19 6QE	
DRAWING NUMBER	23051-04		Figured dimensions must be taken in preference to scaled dimensions and any discrepancies or errors are to be referred to PTADT. Contractors, sub-contractors and suppliers must verify all dimensions on site before commencing work or producing any workshop drawings. Copyright Reserved 2024	
SCALE	A1:1:50 A3:1:100	DATE	22.01.2024	SCALE BAR AT 1:50
				0 1m 2m 3m 4m 5m