


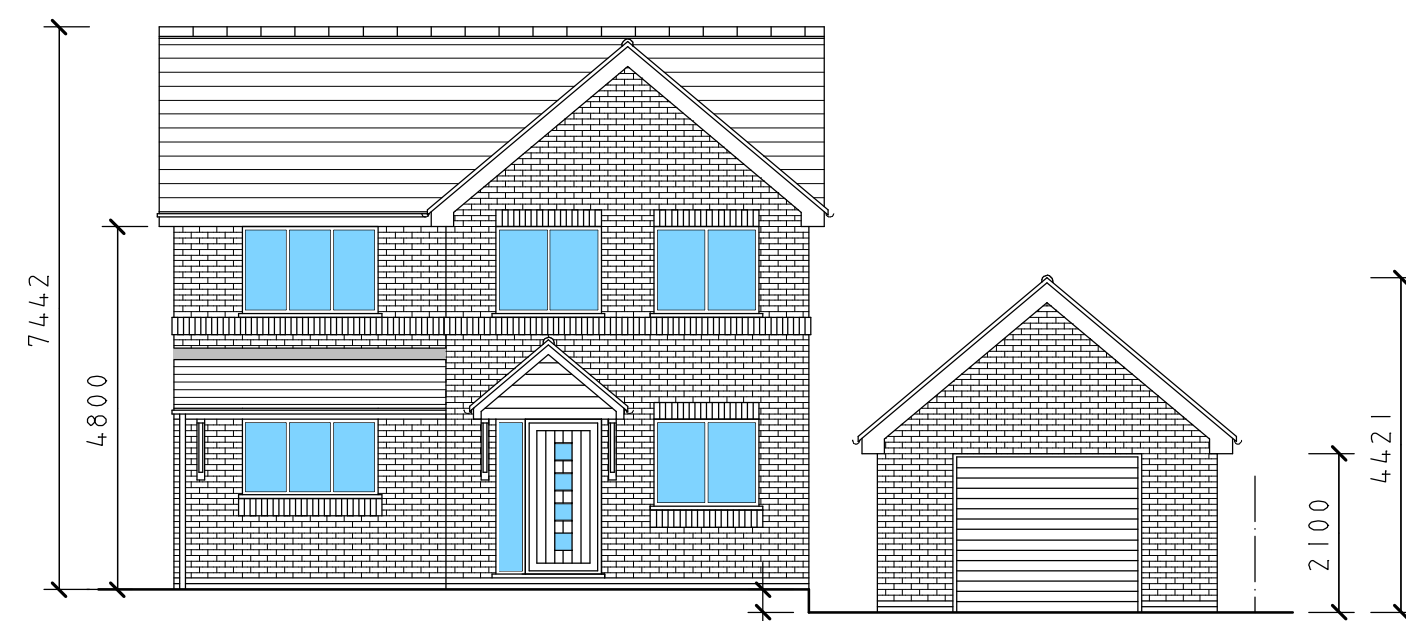


Front Elevation




Rear Elevation




Elevation To Boundary

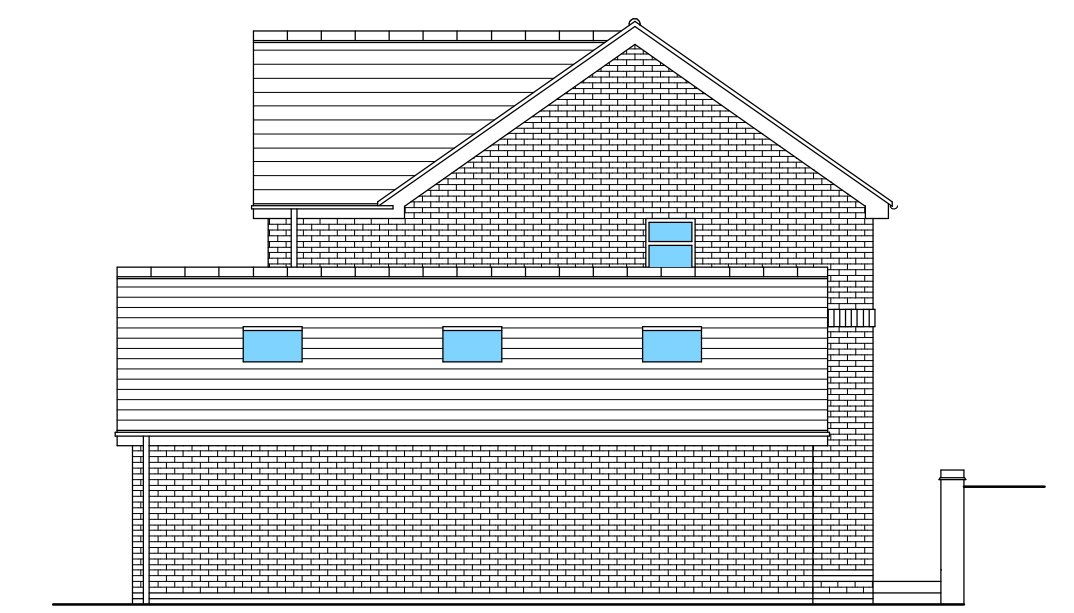


Elevation To
No 1 Convent Drive

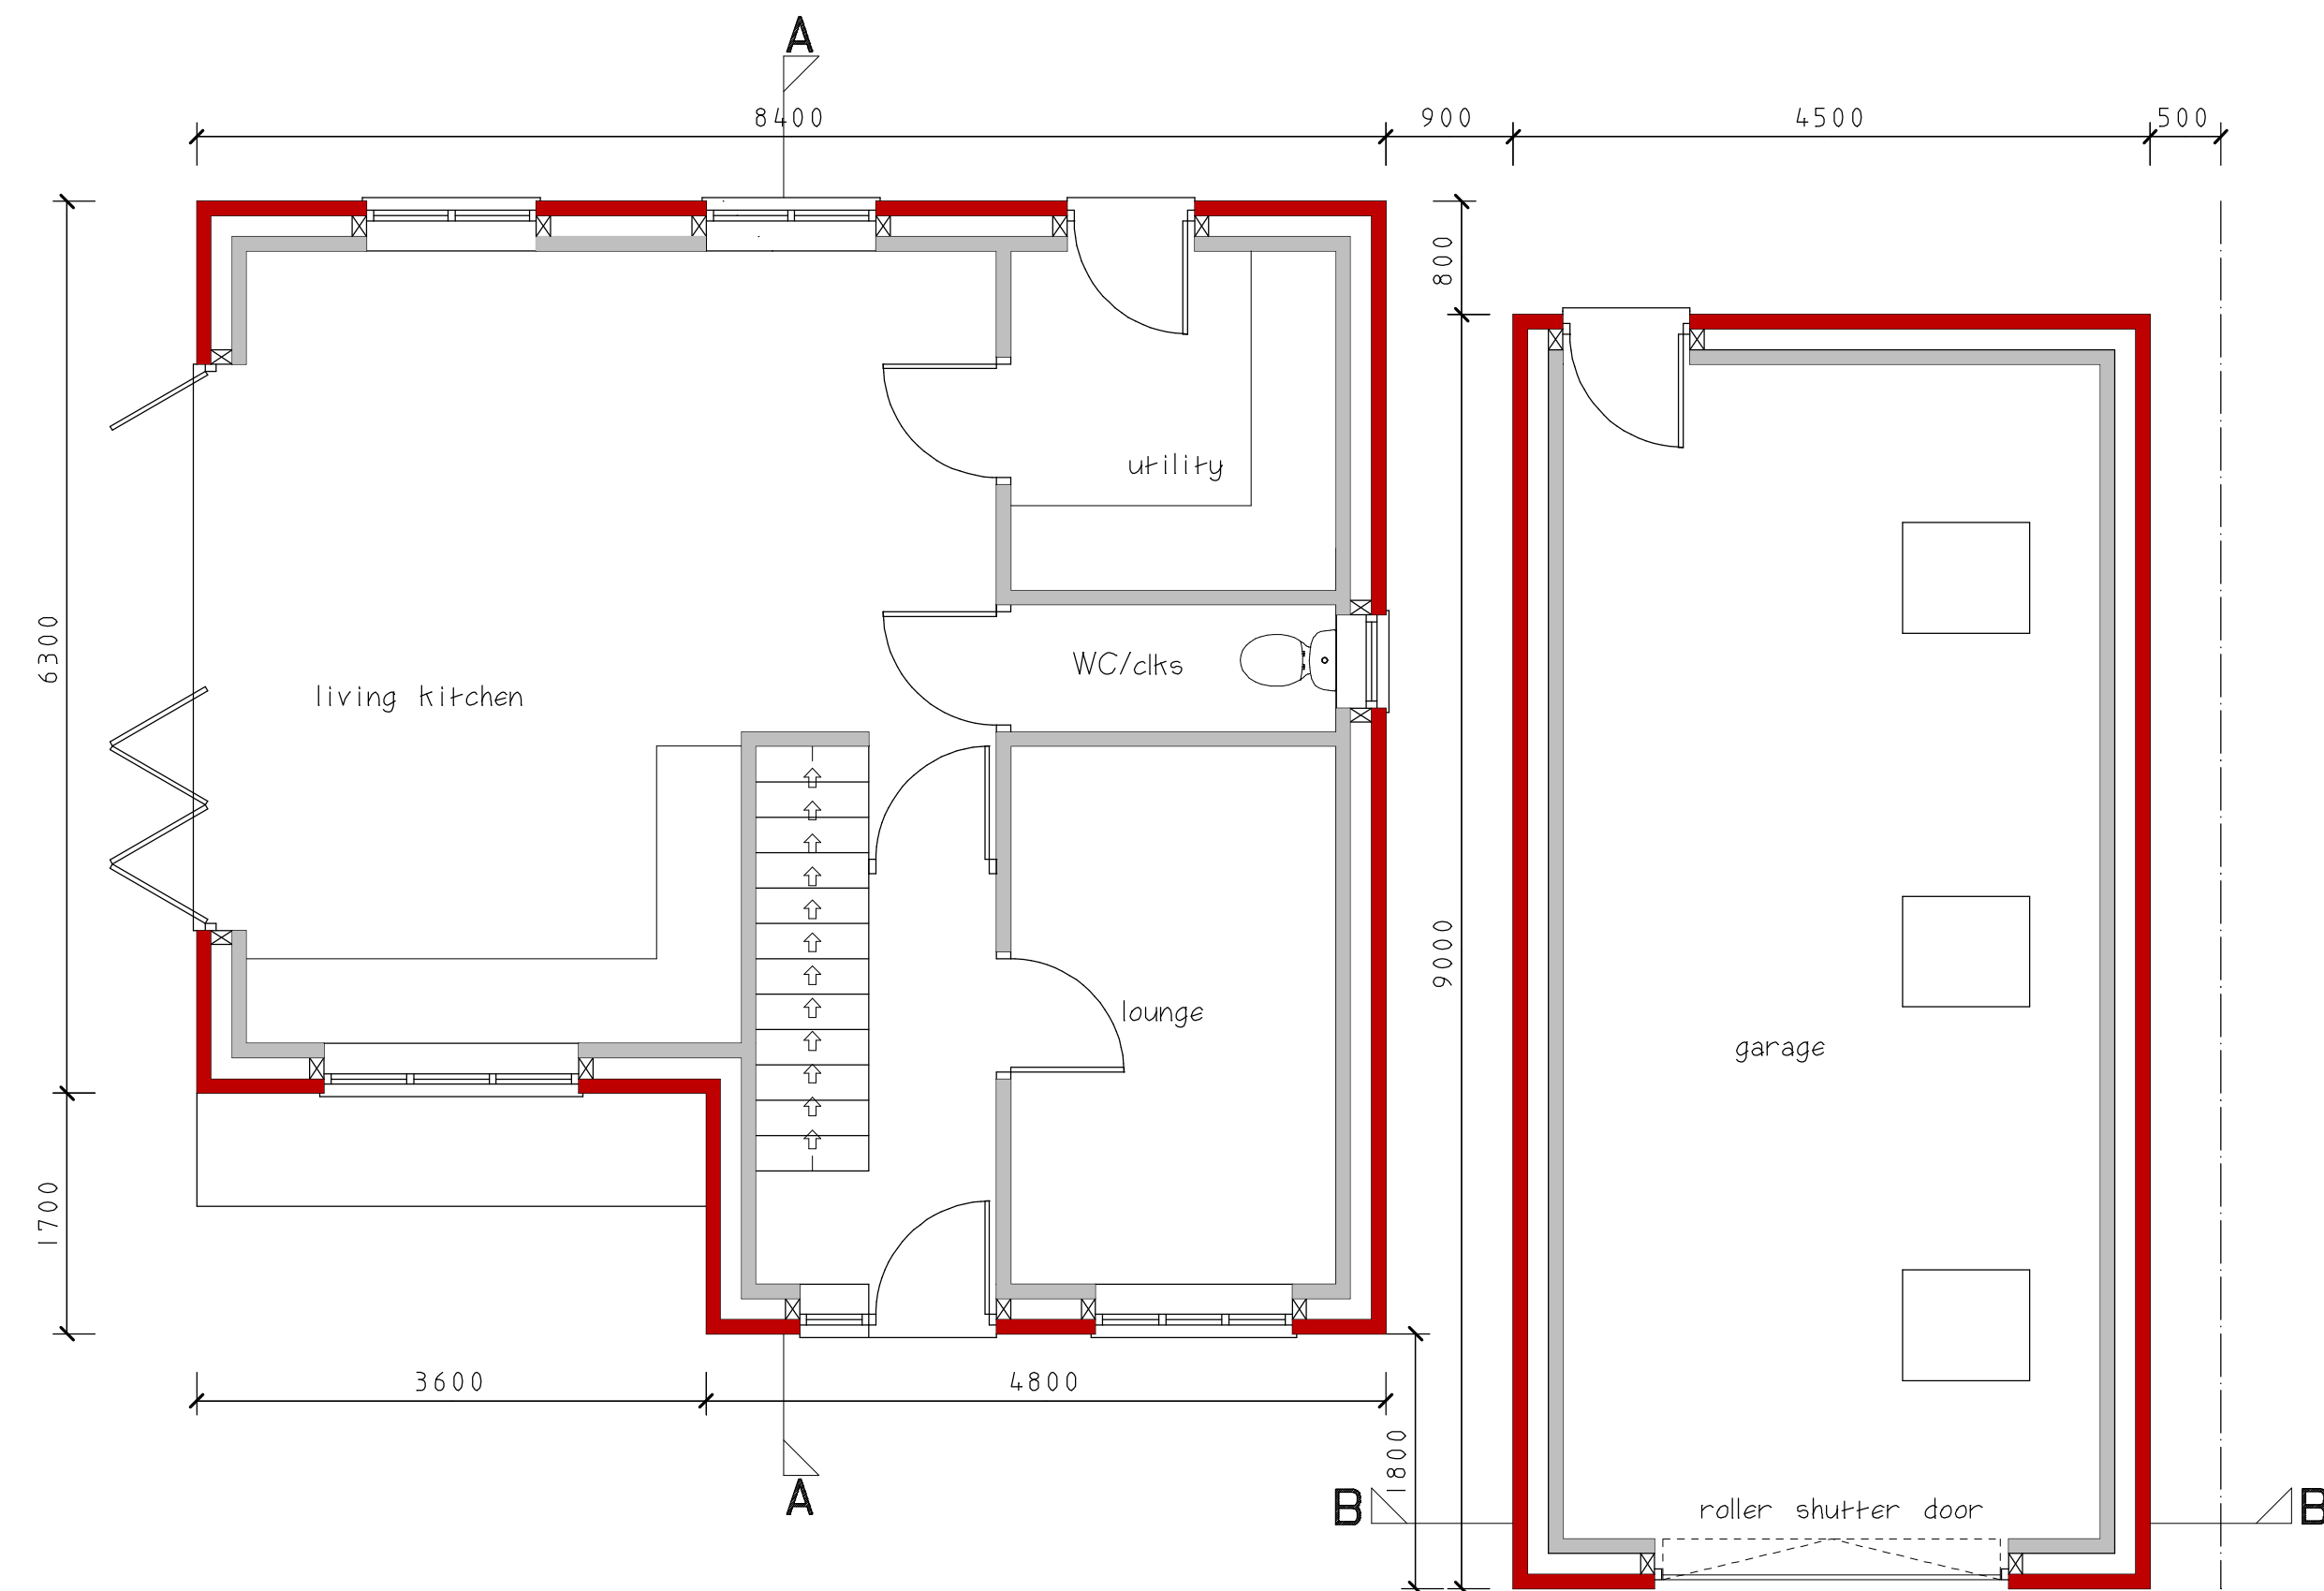


Ground Floor Plan

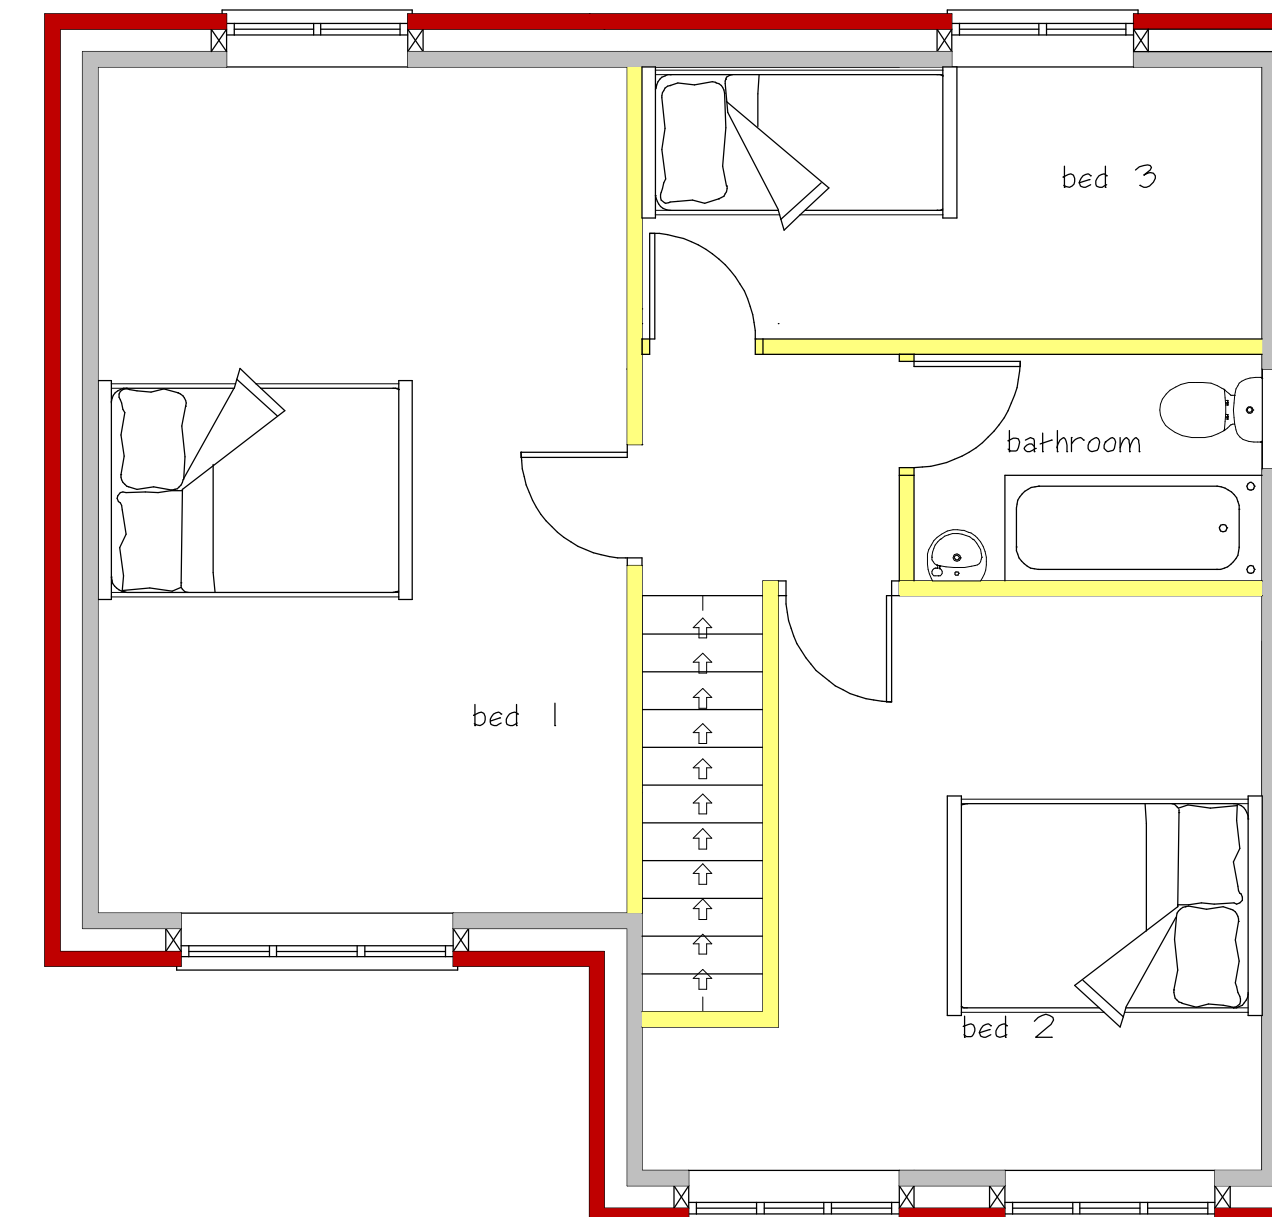

First Floor Plan

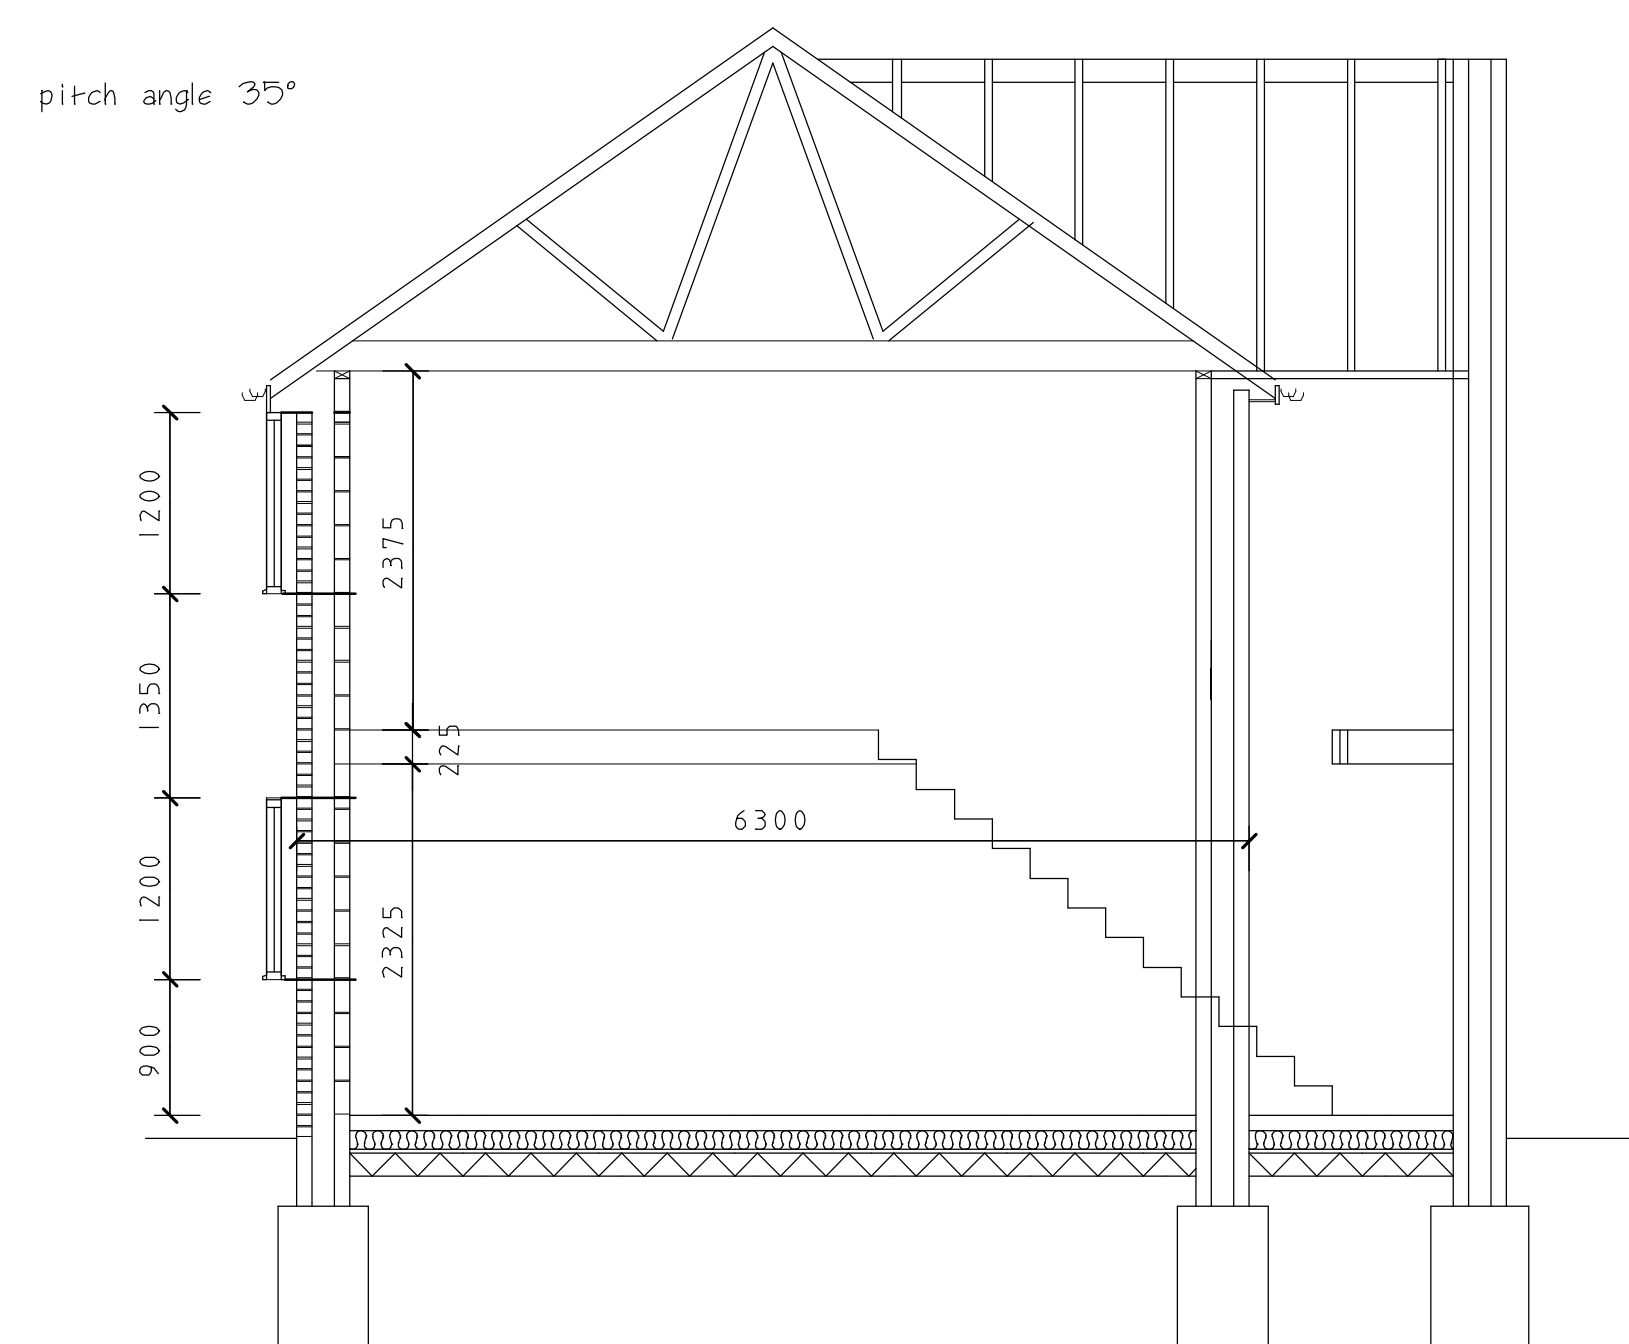

Section AA

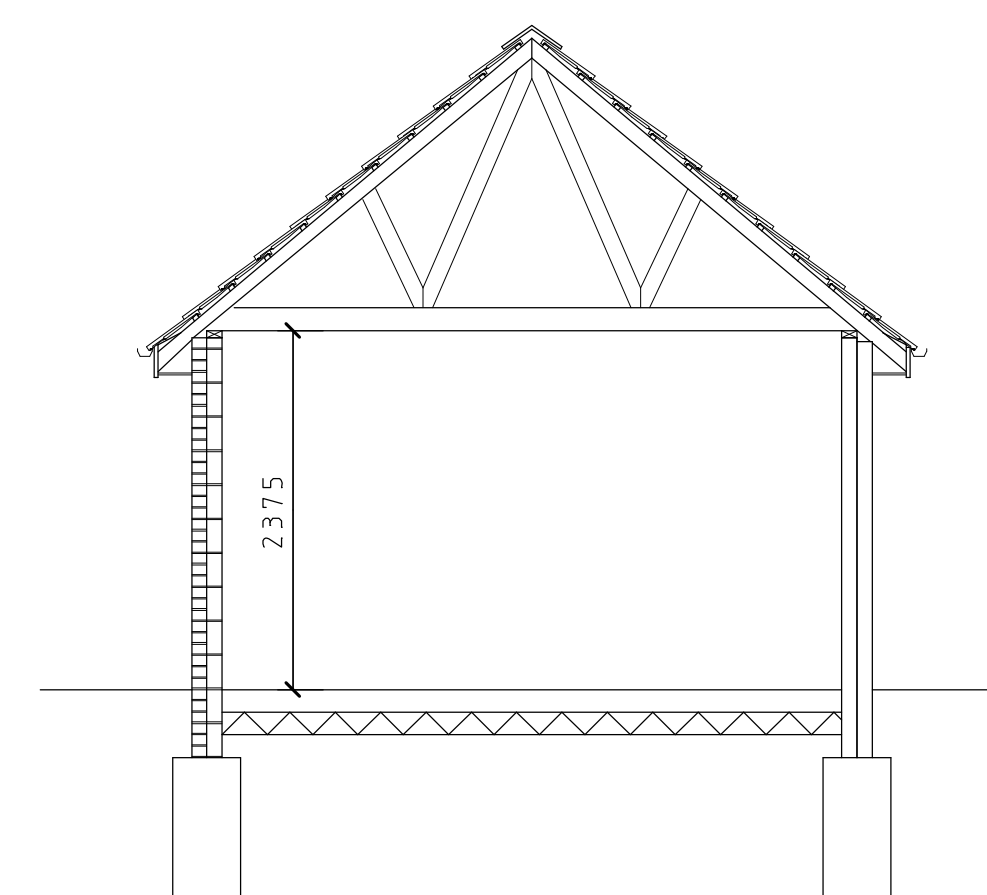

Section BB

AMENDED PLAN

REV-A 02/01/2024

Second Storey Removed
Roof Pitch Reduced From 40° To 35°

CLIENT
Paul Cheater

JOB TITLE
**Land To The Rear Of
Convent Lodge
Convent Drive
Stoke Golding
Nuneaton
CV13 6JF**

DRAWING TITLE
**Proposed
New Dwelling
And Garage**

SCALE	SHEET	DATE	DRAWN BY
1:50 & 1:100	A1	March 2023	A Moore

ANDREW MOORE
ARCHITECTURAL SERVICES
Tel: 07973397765
Email: andrewmoore@workmail.com

DRG NO	SHEET NO
1597 REV-A	1