


Witherley Memorial
Playing Field

aproximate positions of
hedgerows and trees outside of
application site shown

Post Office Lane

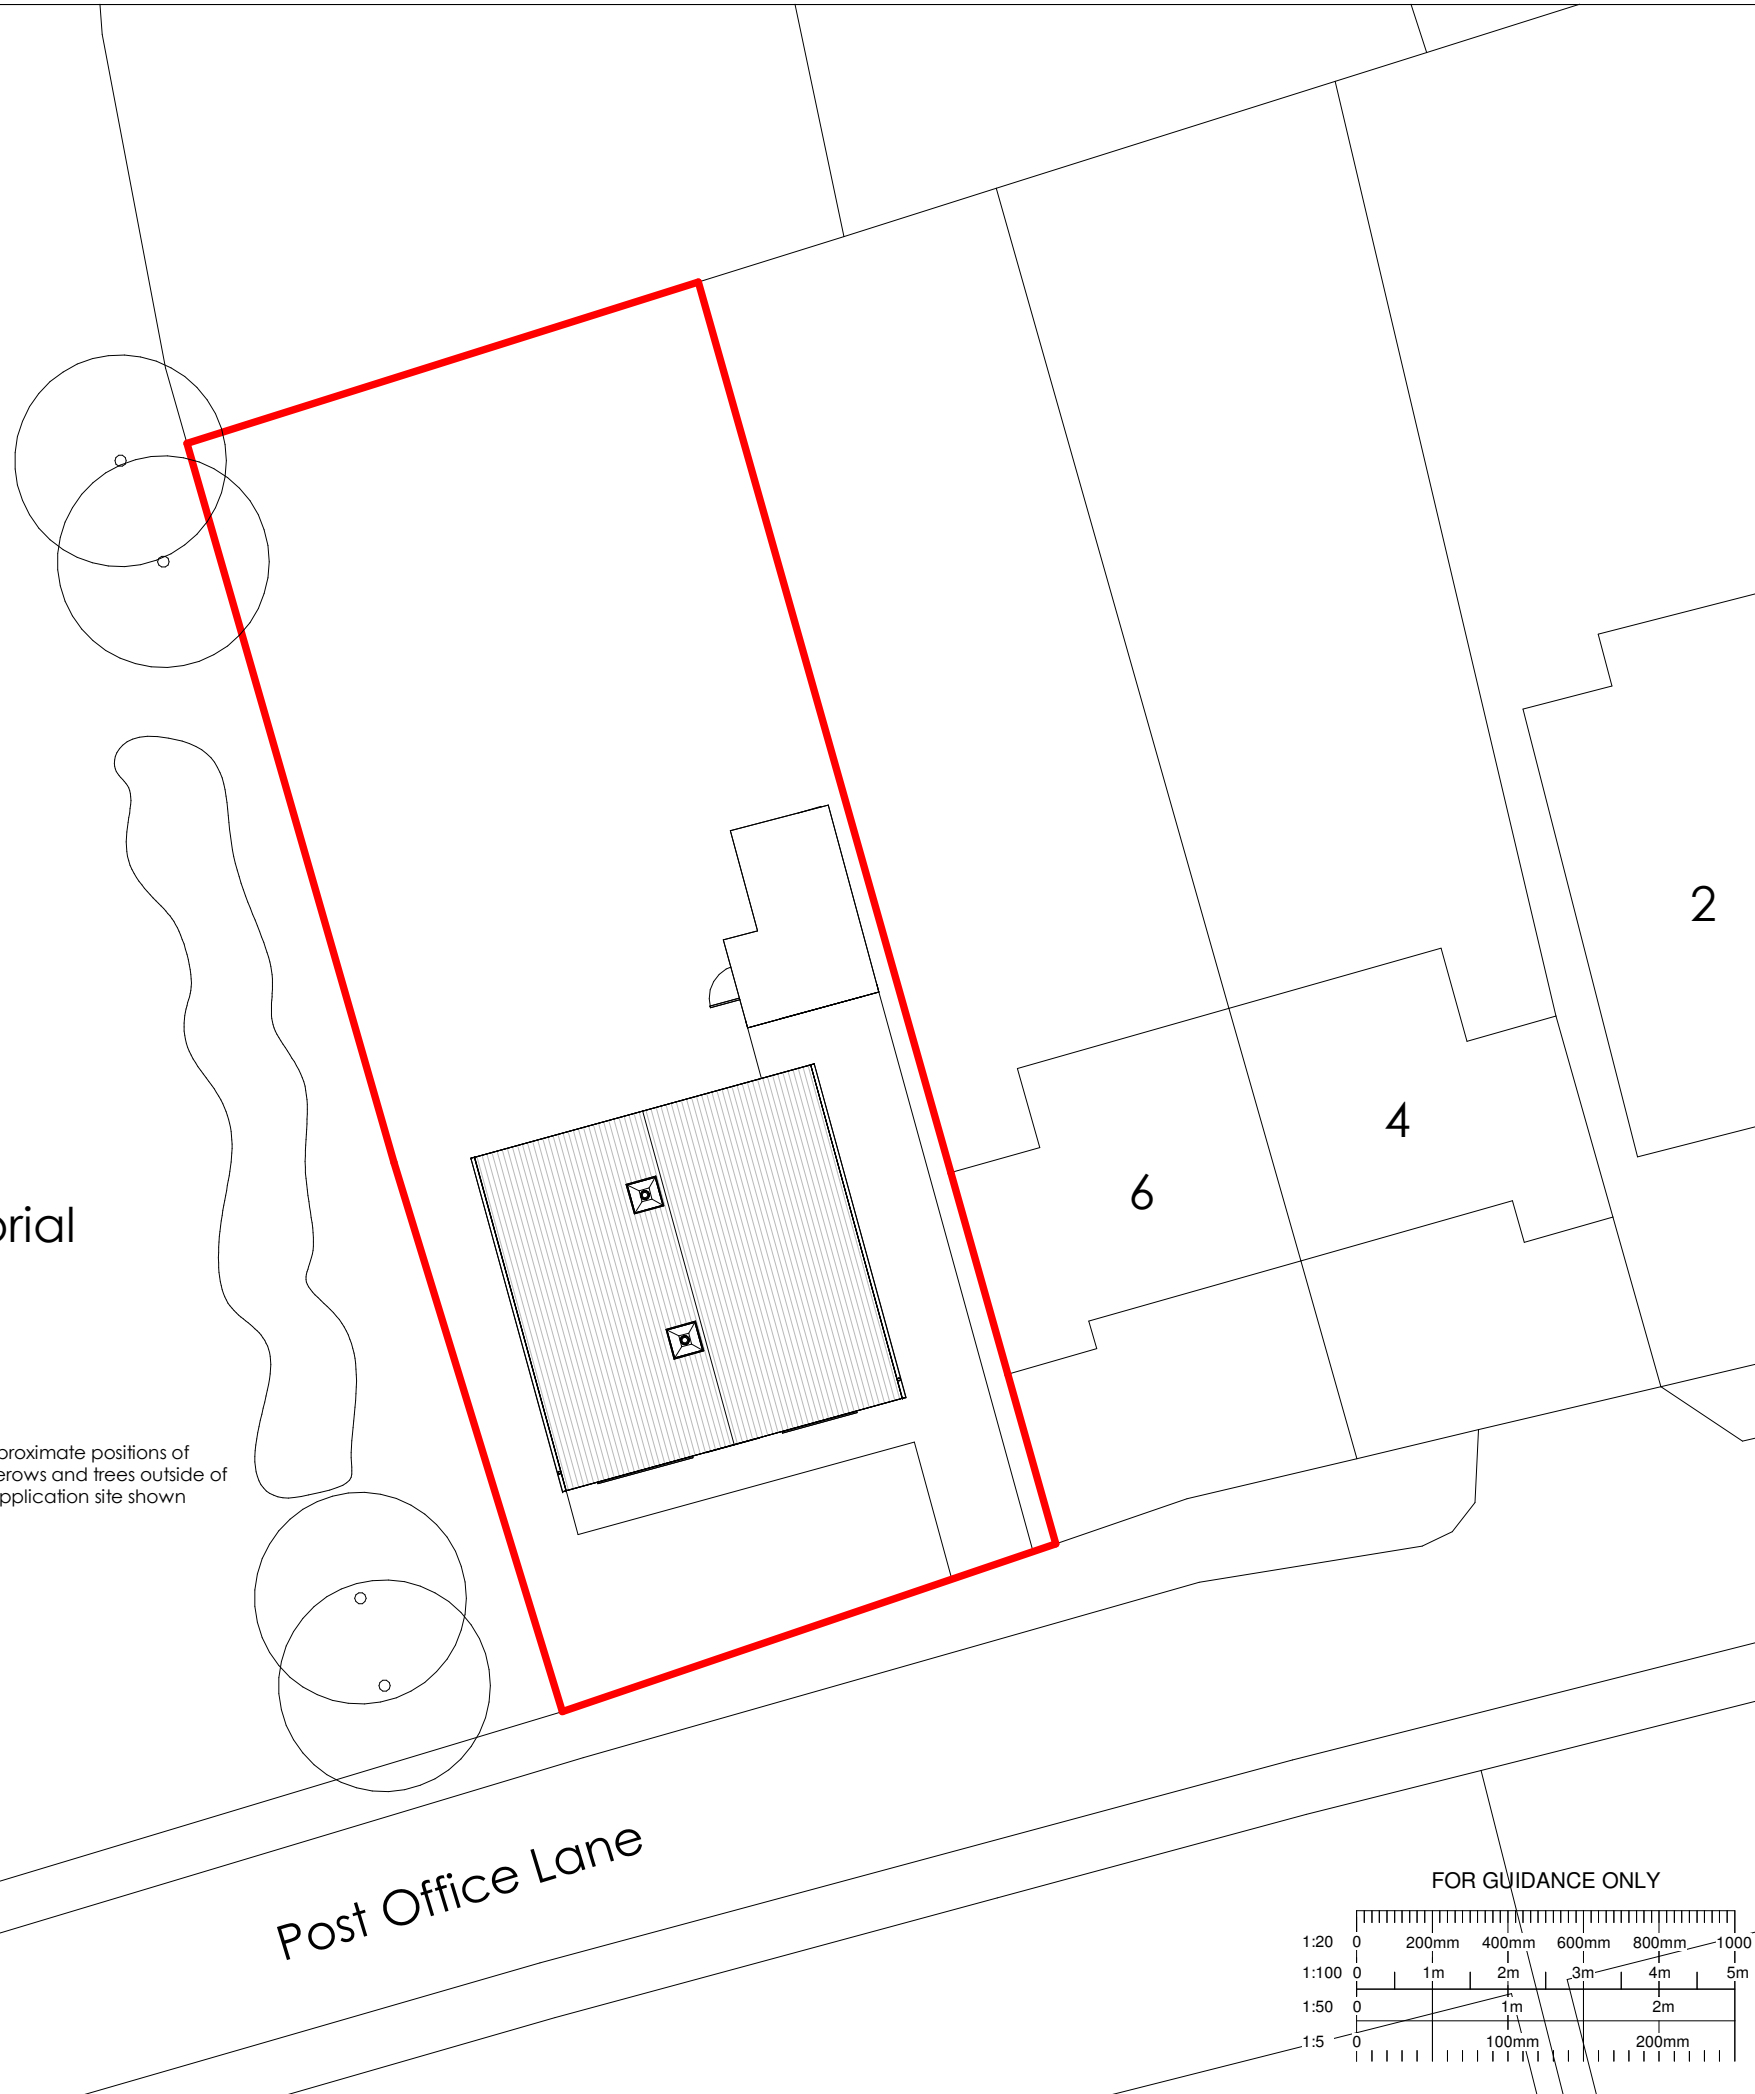

Notes :

A3

REV		DETAILS		DATE		DRN/CHK	
bhb architects				LICHFIELD 01543 254357 CHELTENHAM 01242 521608			
mail@bhbarchitects.co.uk				RIBA Chartered Practice			
8 Post Office Lane, Witherley						DRAWING NO. 4327 - 02	
Existing Site Plan						REV	
Mr Butterworth						DATE Jun '25	
PLANNING				DRN MB	CHK MC	SCALE 1 : 200 @ A3	
				The copyright of this drawing and design is vested in the Architect and must not be copied or reproduced without written consent. All dimensions given are to be verified on site by the responsible contractor.			

