


Witherley Memorial
Playing Field

approximate positions of hedgerows
and trees outside of application
site shown

Post Office Lane


ALL BOUNDARIES TO BE CONFIRMED ON
SITE BY LAND OWNERS PRIOR TO
CONSTRUCTION

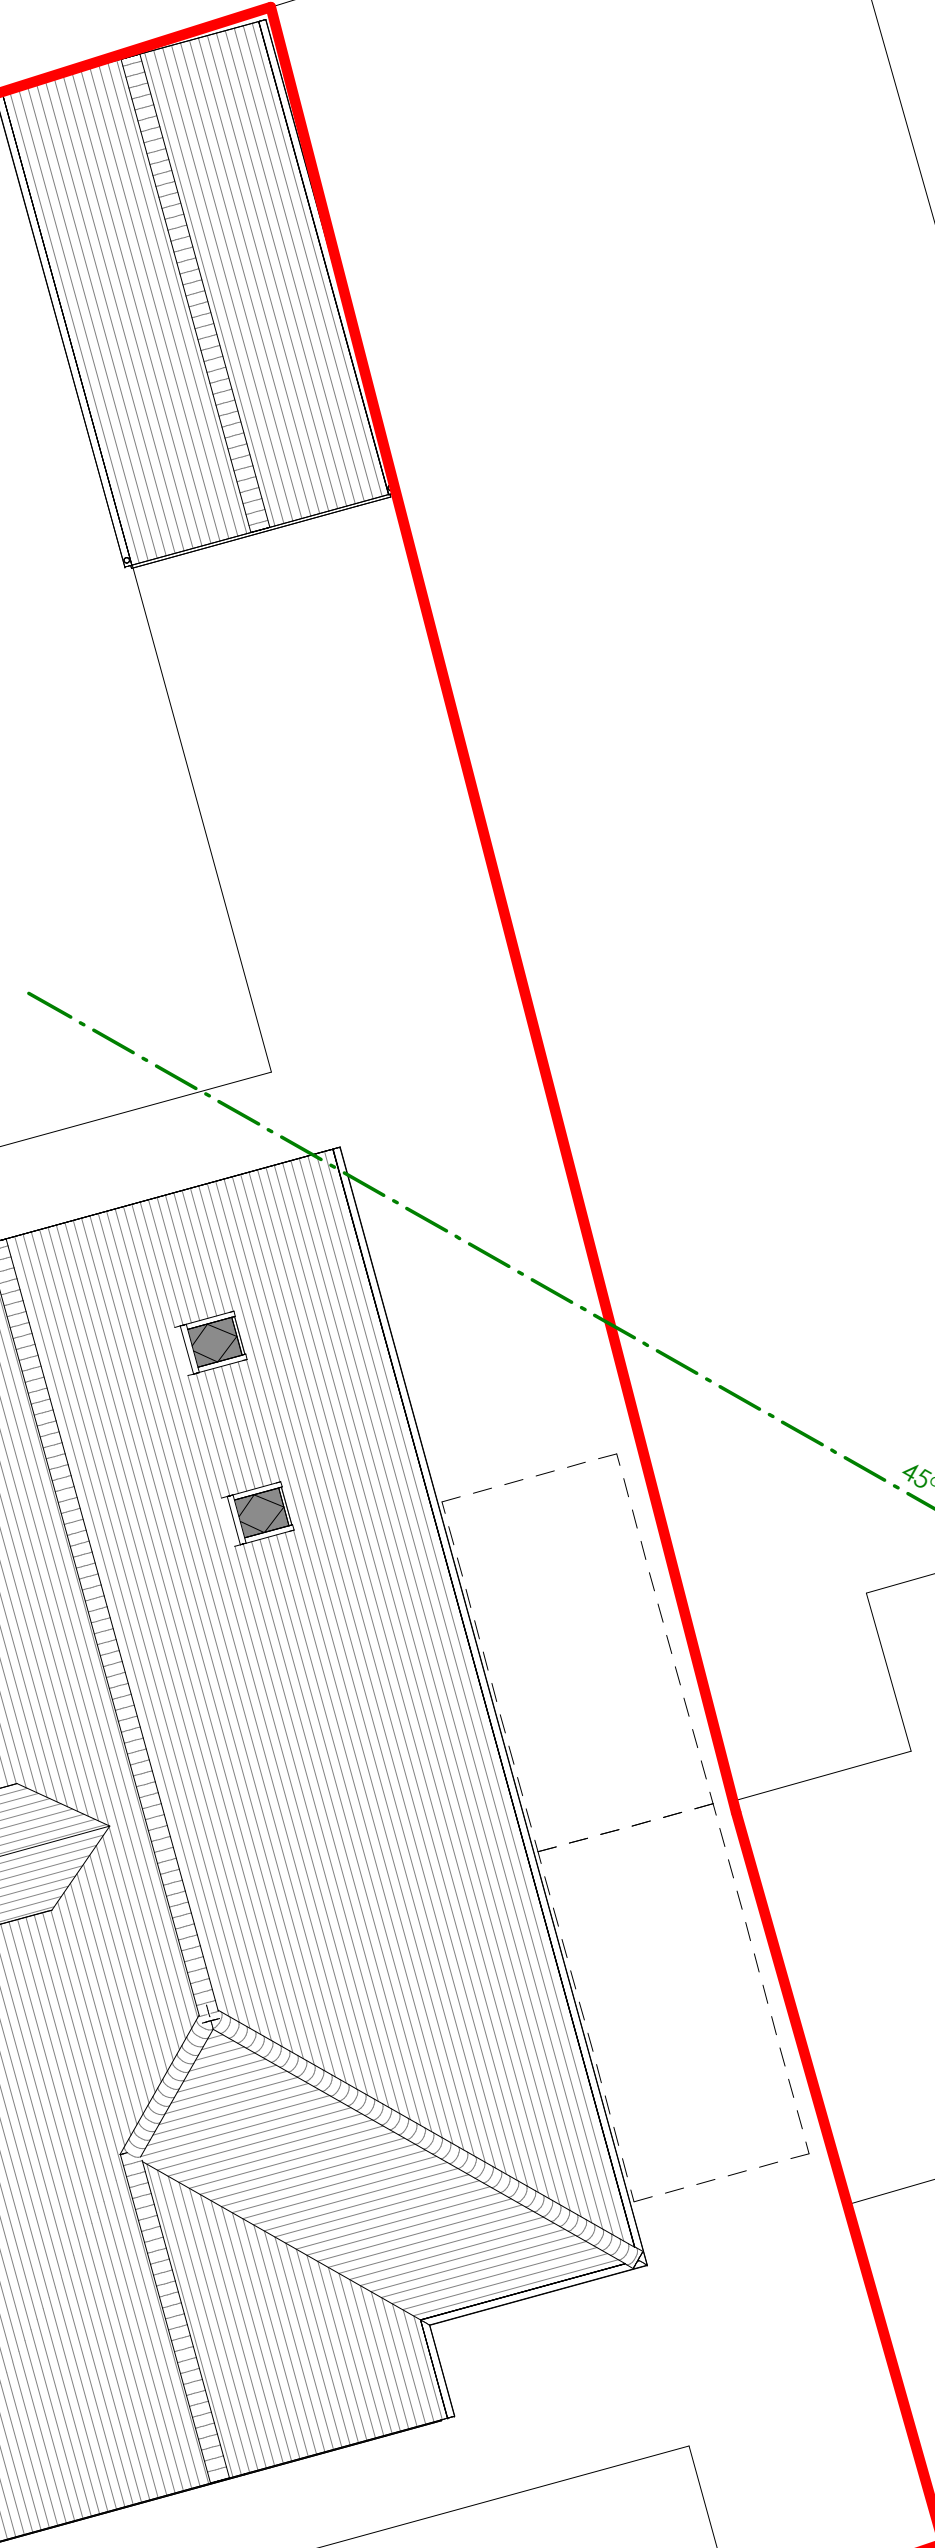

6

4

2

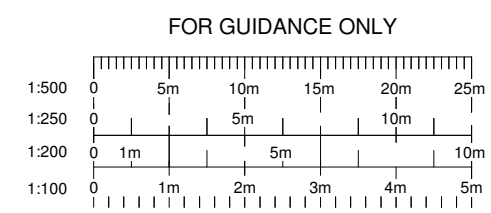

Notes :

A1

REV		DETAILS		DATE		DRN/CHK	
bhb architects mail@bhbarchitects.co.uk				RBA Chartered Practice LICHFIELD 01543 254327 CHELLENHAM 01242 521608			
8 Post Office Lane, Witherley				DRAWING NO.		4327 - 10	
Proposed Site Plan				REV		DATE	
Mr Butterworth				Jun '25			
PLANNING		DRN	CHK	SCALE			
MB		MC	1 : 100 @ A1				
ISO 9001 REGISTERED FIRM		ISO 14001 REGISTERED FIRM		The copyright of this drawing and design is vested in the Architect and must not be copied or reproduced without written consent. All dimensions given are to be verified on site by the responsible contractor. Do not scale drawing for purposes of construction.			
		Green REGISTER PROFESSIONAL					