






Proposed Front Elevation
1 : 50

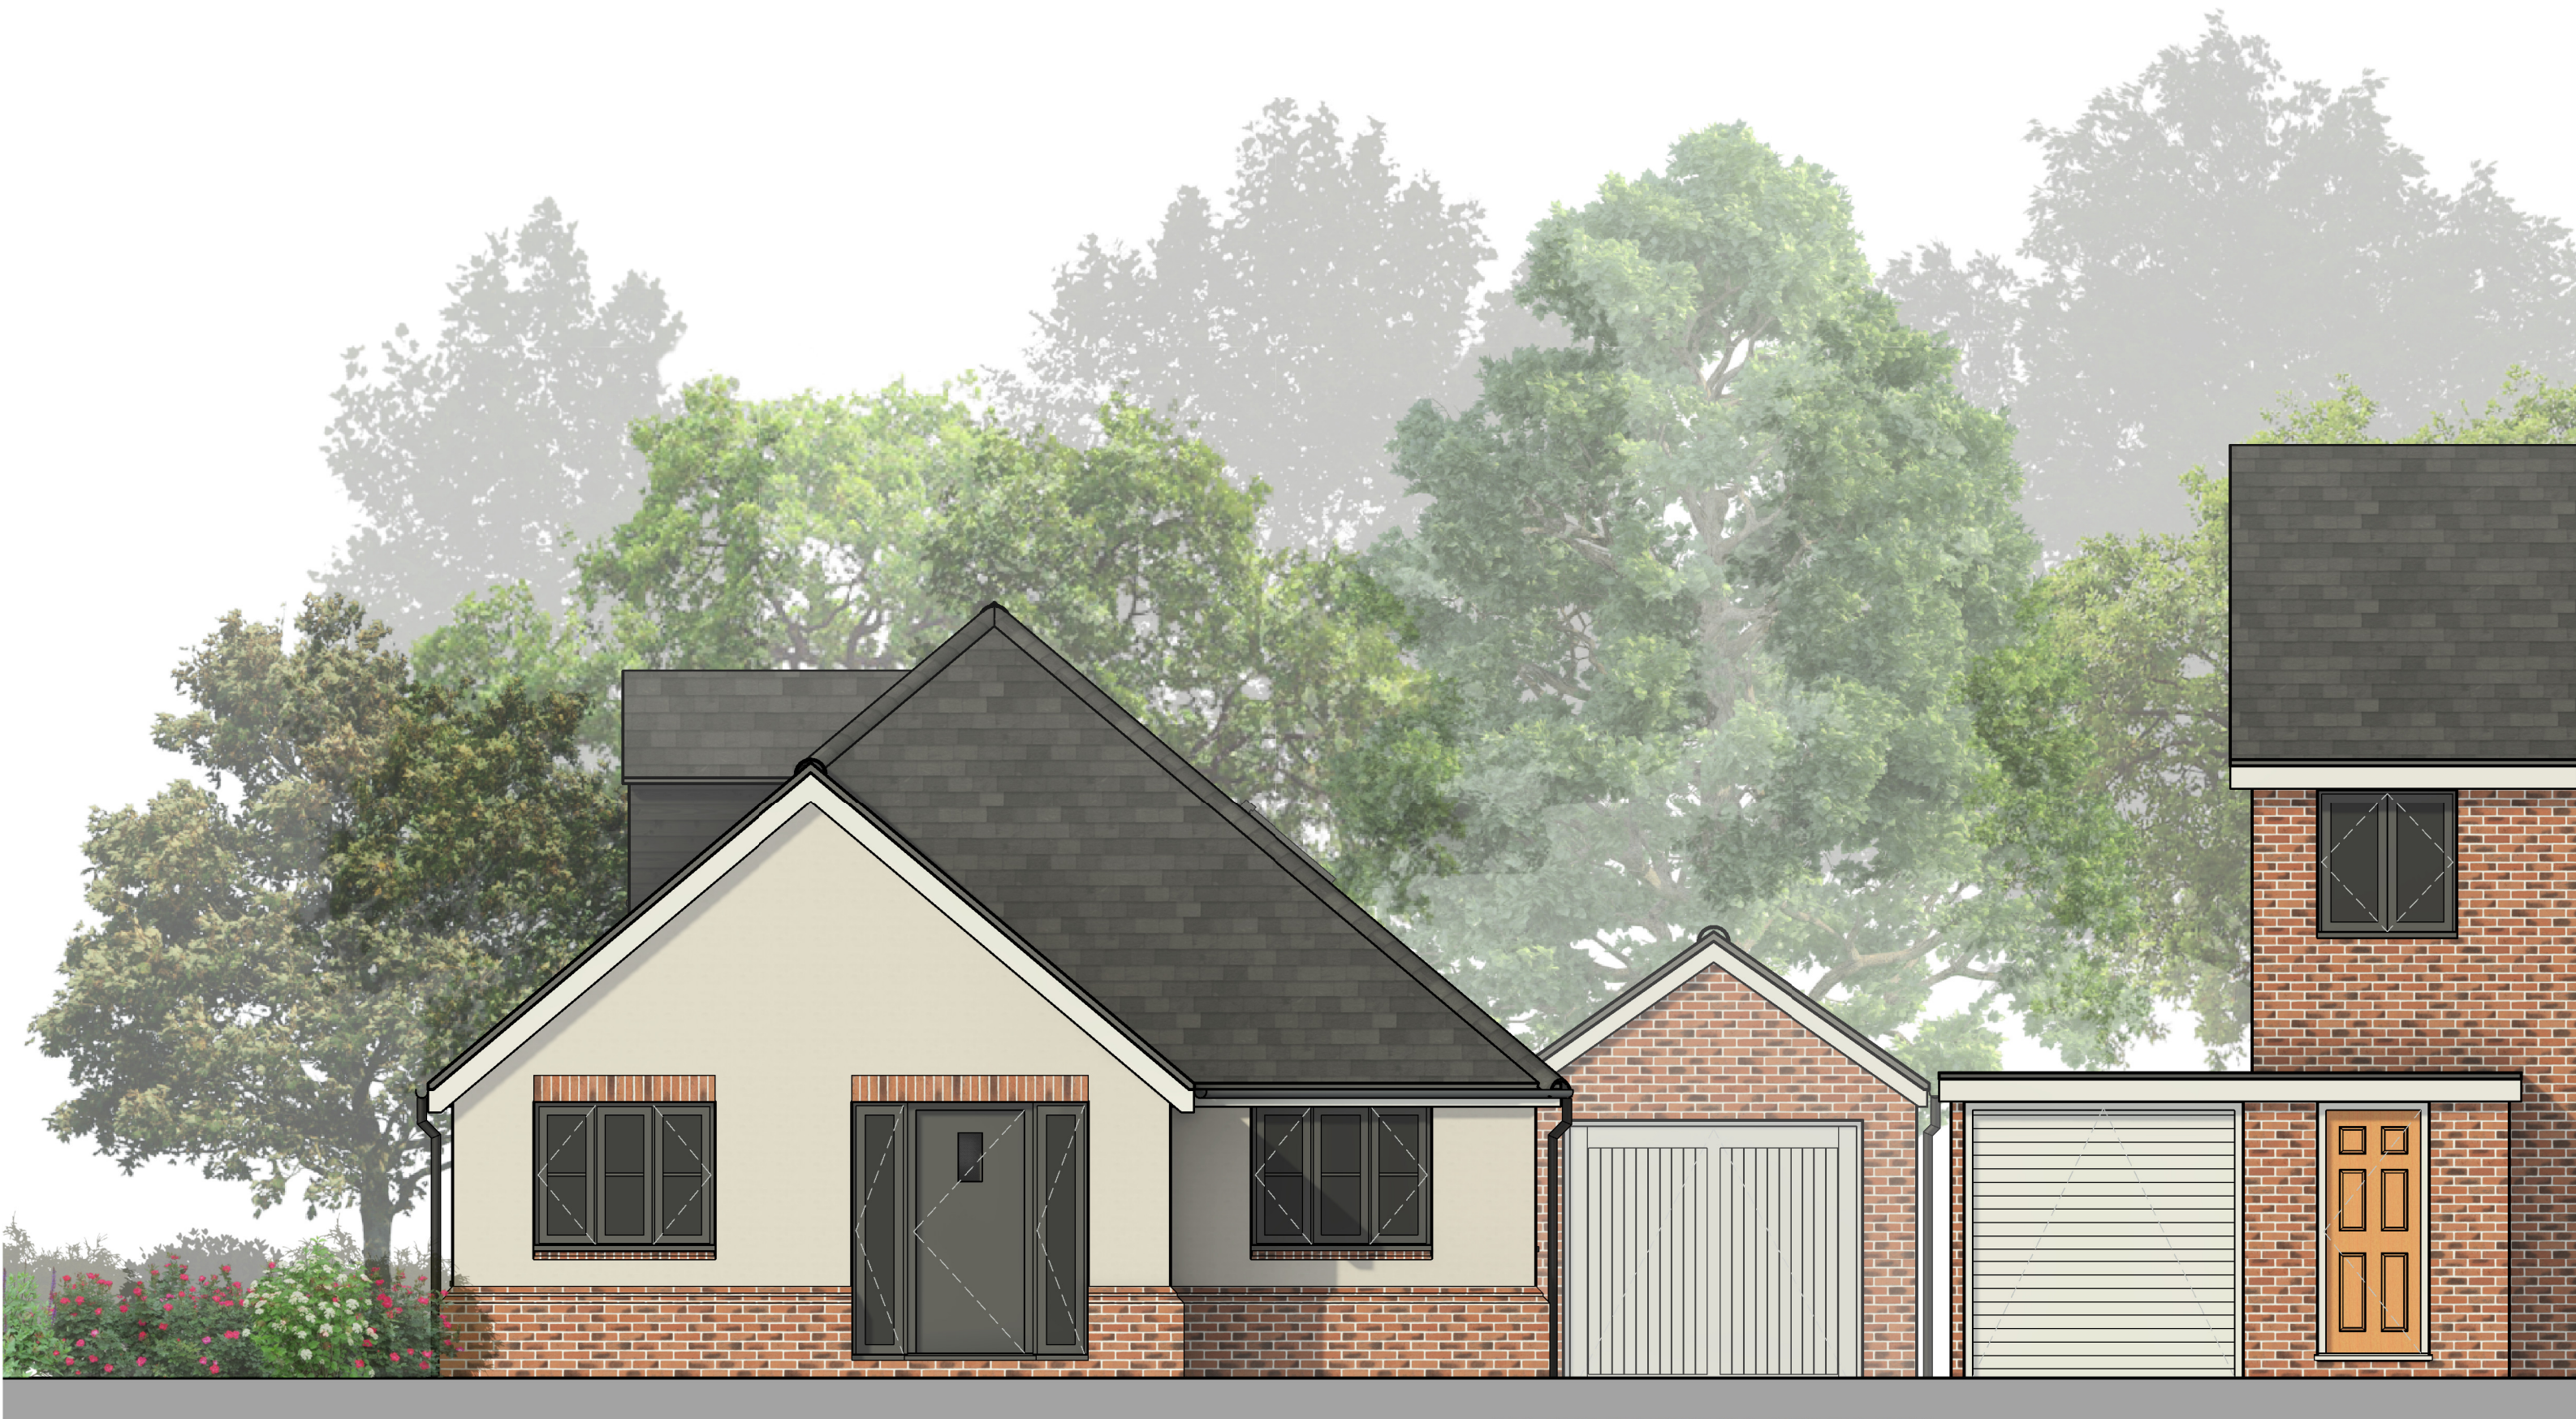


Proposed Rear Elevation
1 : 50

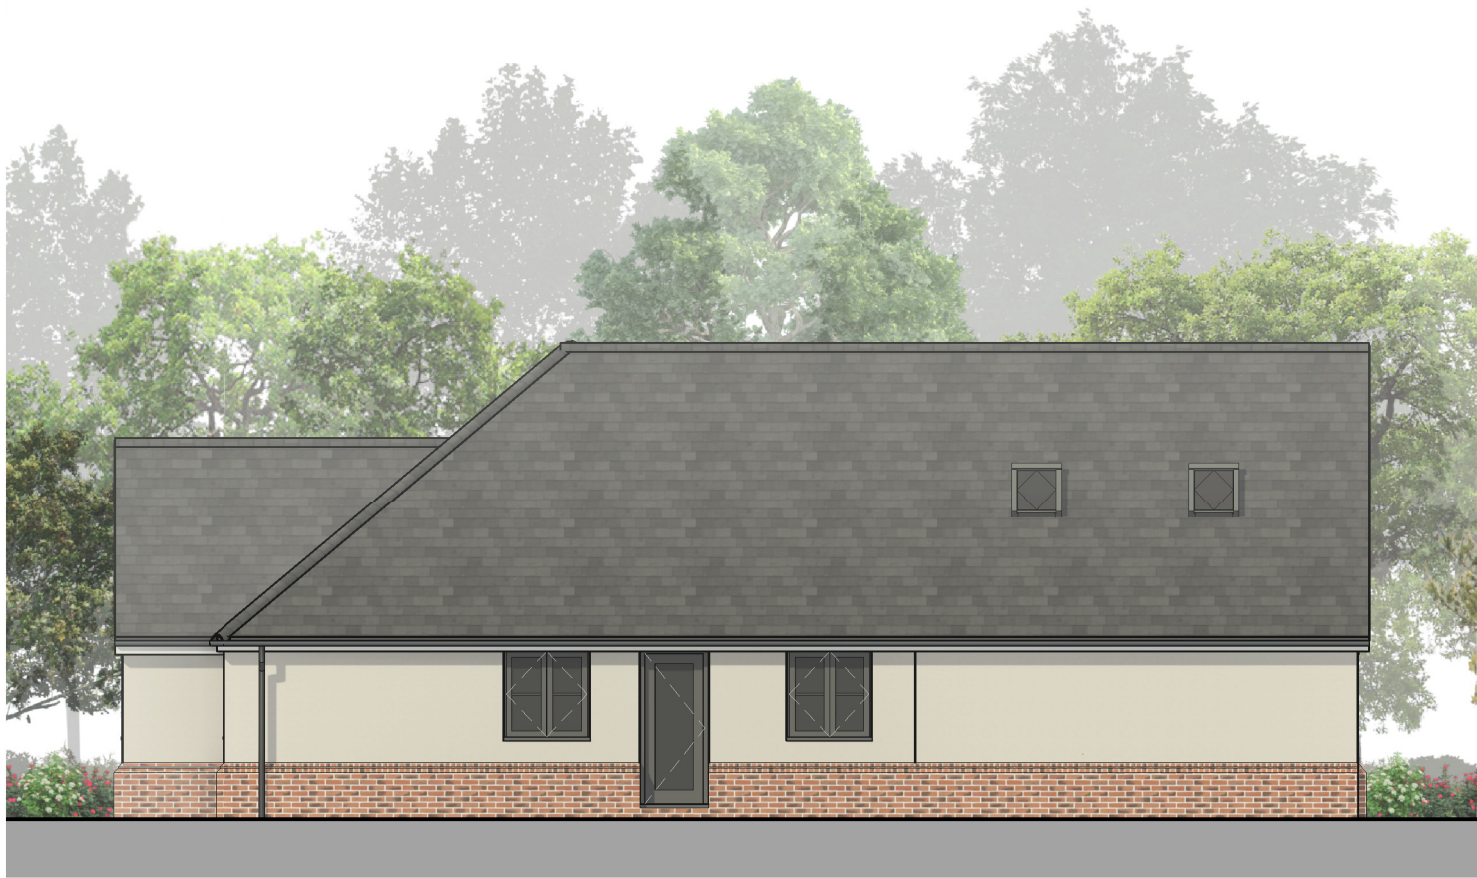

Proposed Side Elevation (Right)
1 : 100

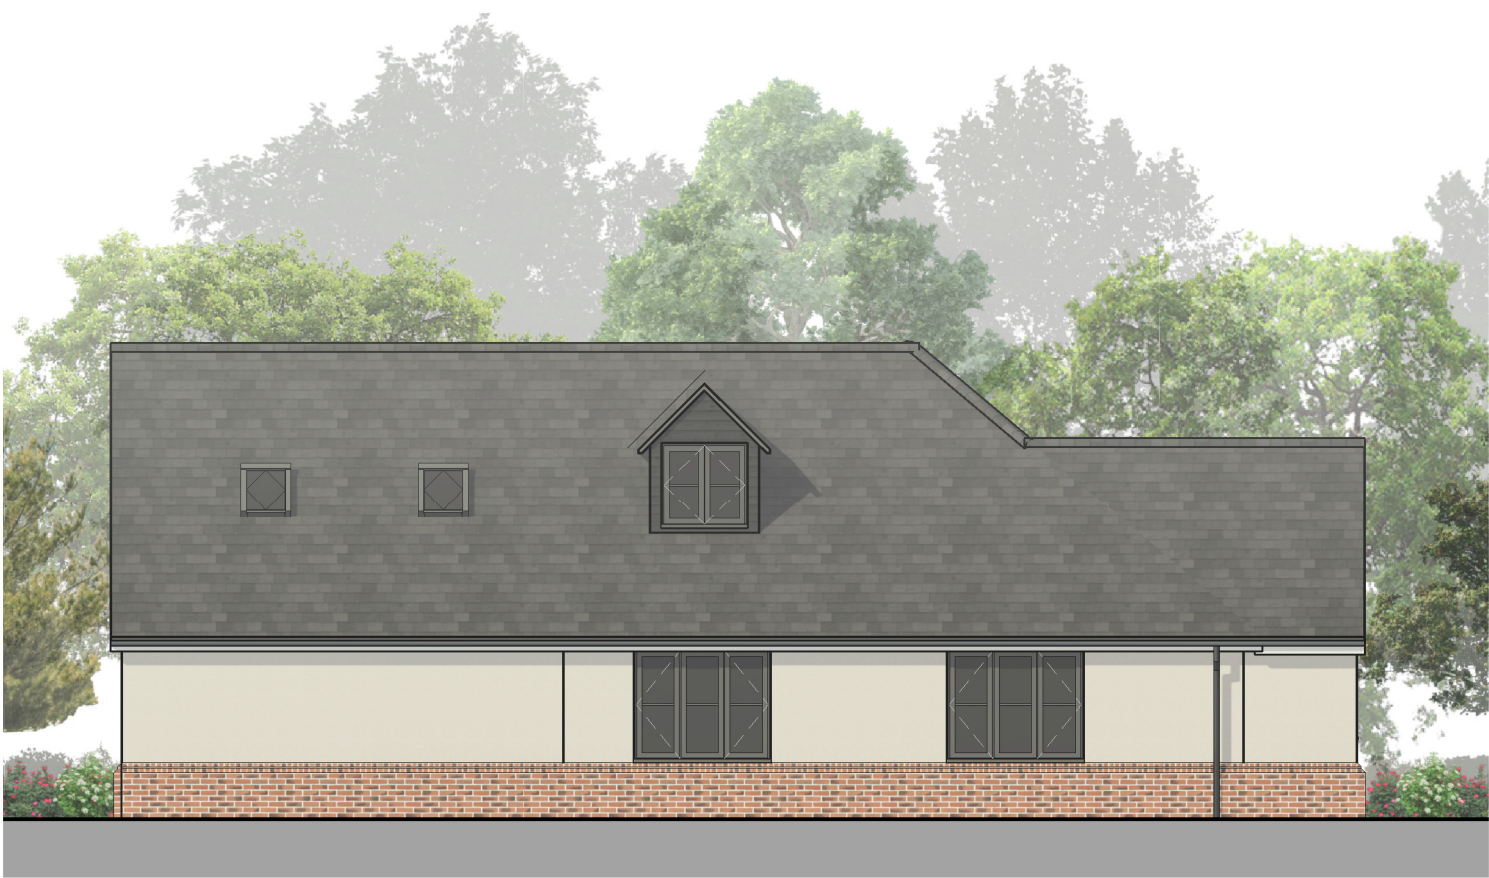

Proposed Side Elevation (Left)
1 : 100

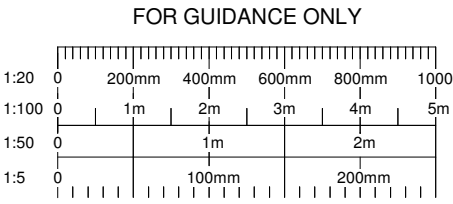

REV		DETAILS	DATE		DRN/CHK
bhb architects		LICHFIELD 01242 254327		CHELTENHAM 01242 521608	
8 Post Office Lane, Witherley		DRAWING NO.		4327 - 12	
Mr Butterworth		REV		DATE	
PLANNING		DRN	CHK	SCALE	
MB		MC	As indicated @ A1		
The copyright of this drawing and design is vested in the Architect and must not be copied or reproduced without written consent. All dimensions given are to be verified on site by the responsible contractor.		Green REGISTER		PROFESSIONAL	