

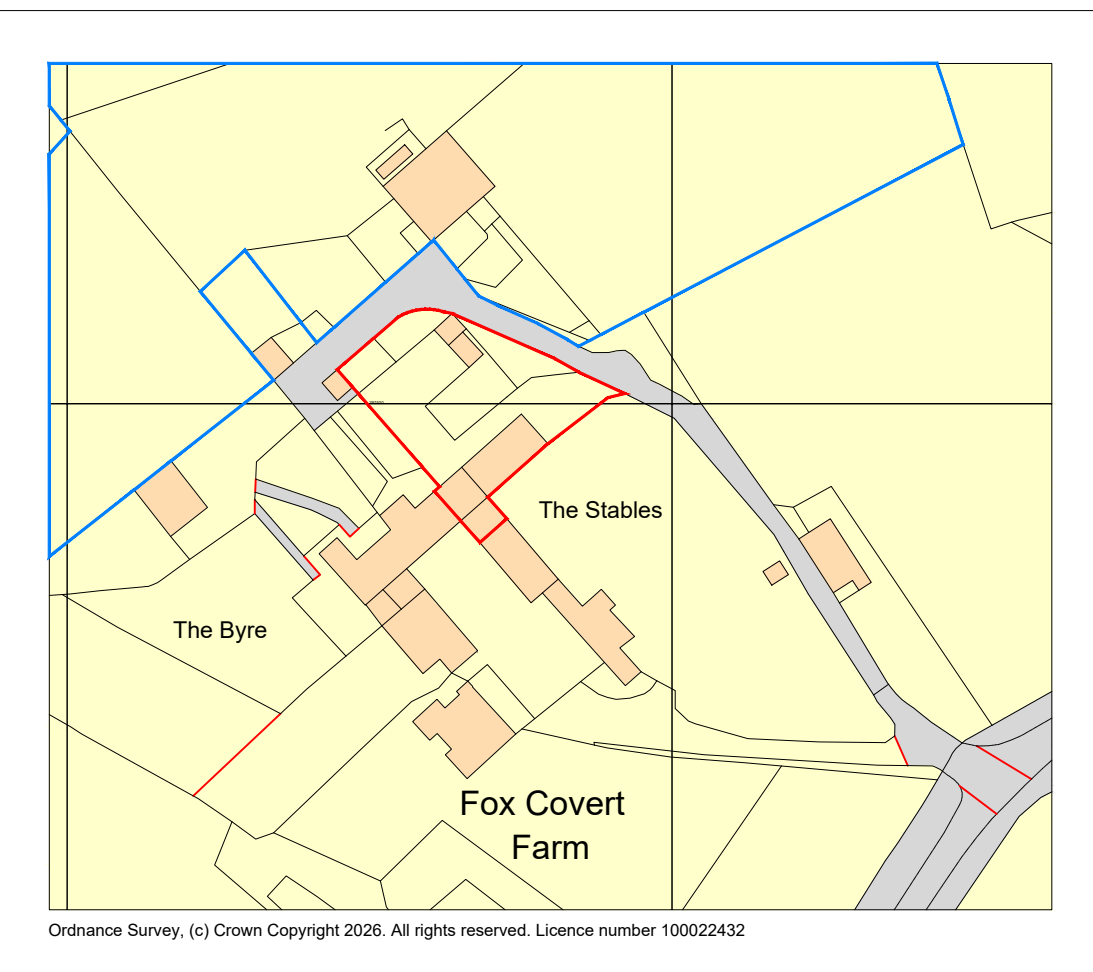
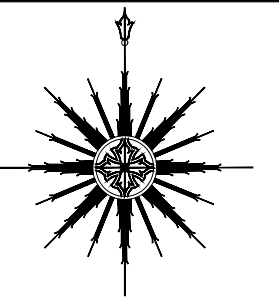



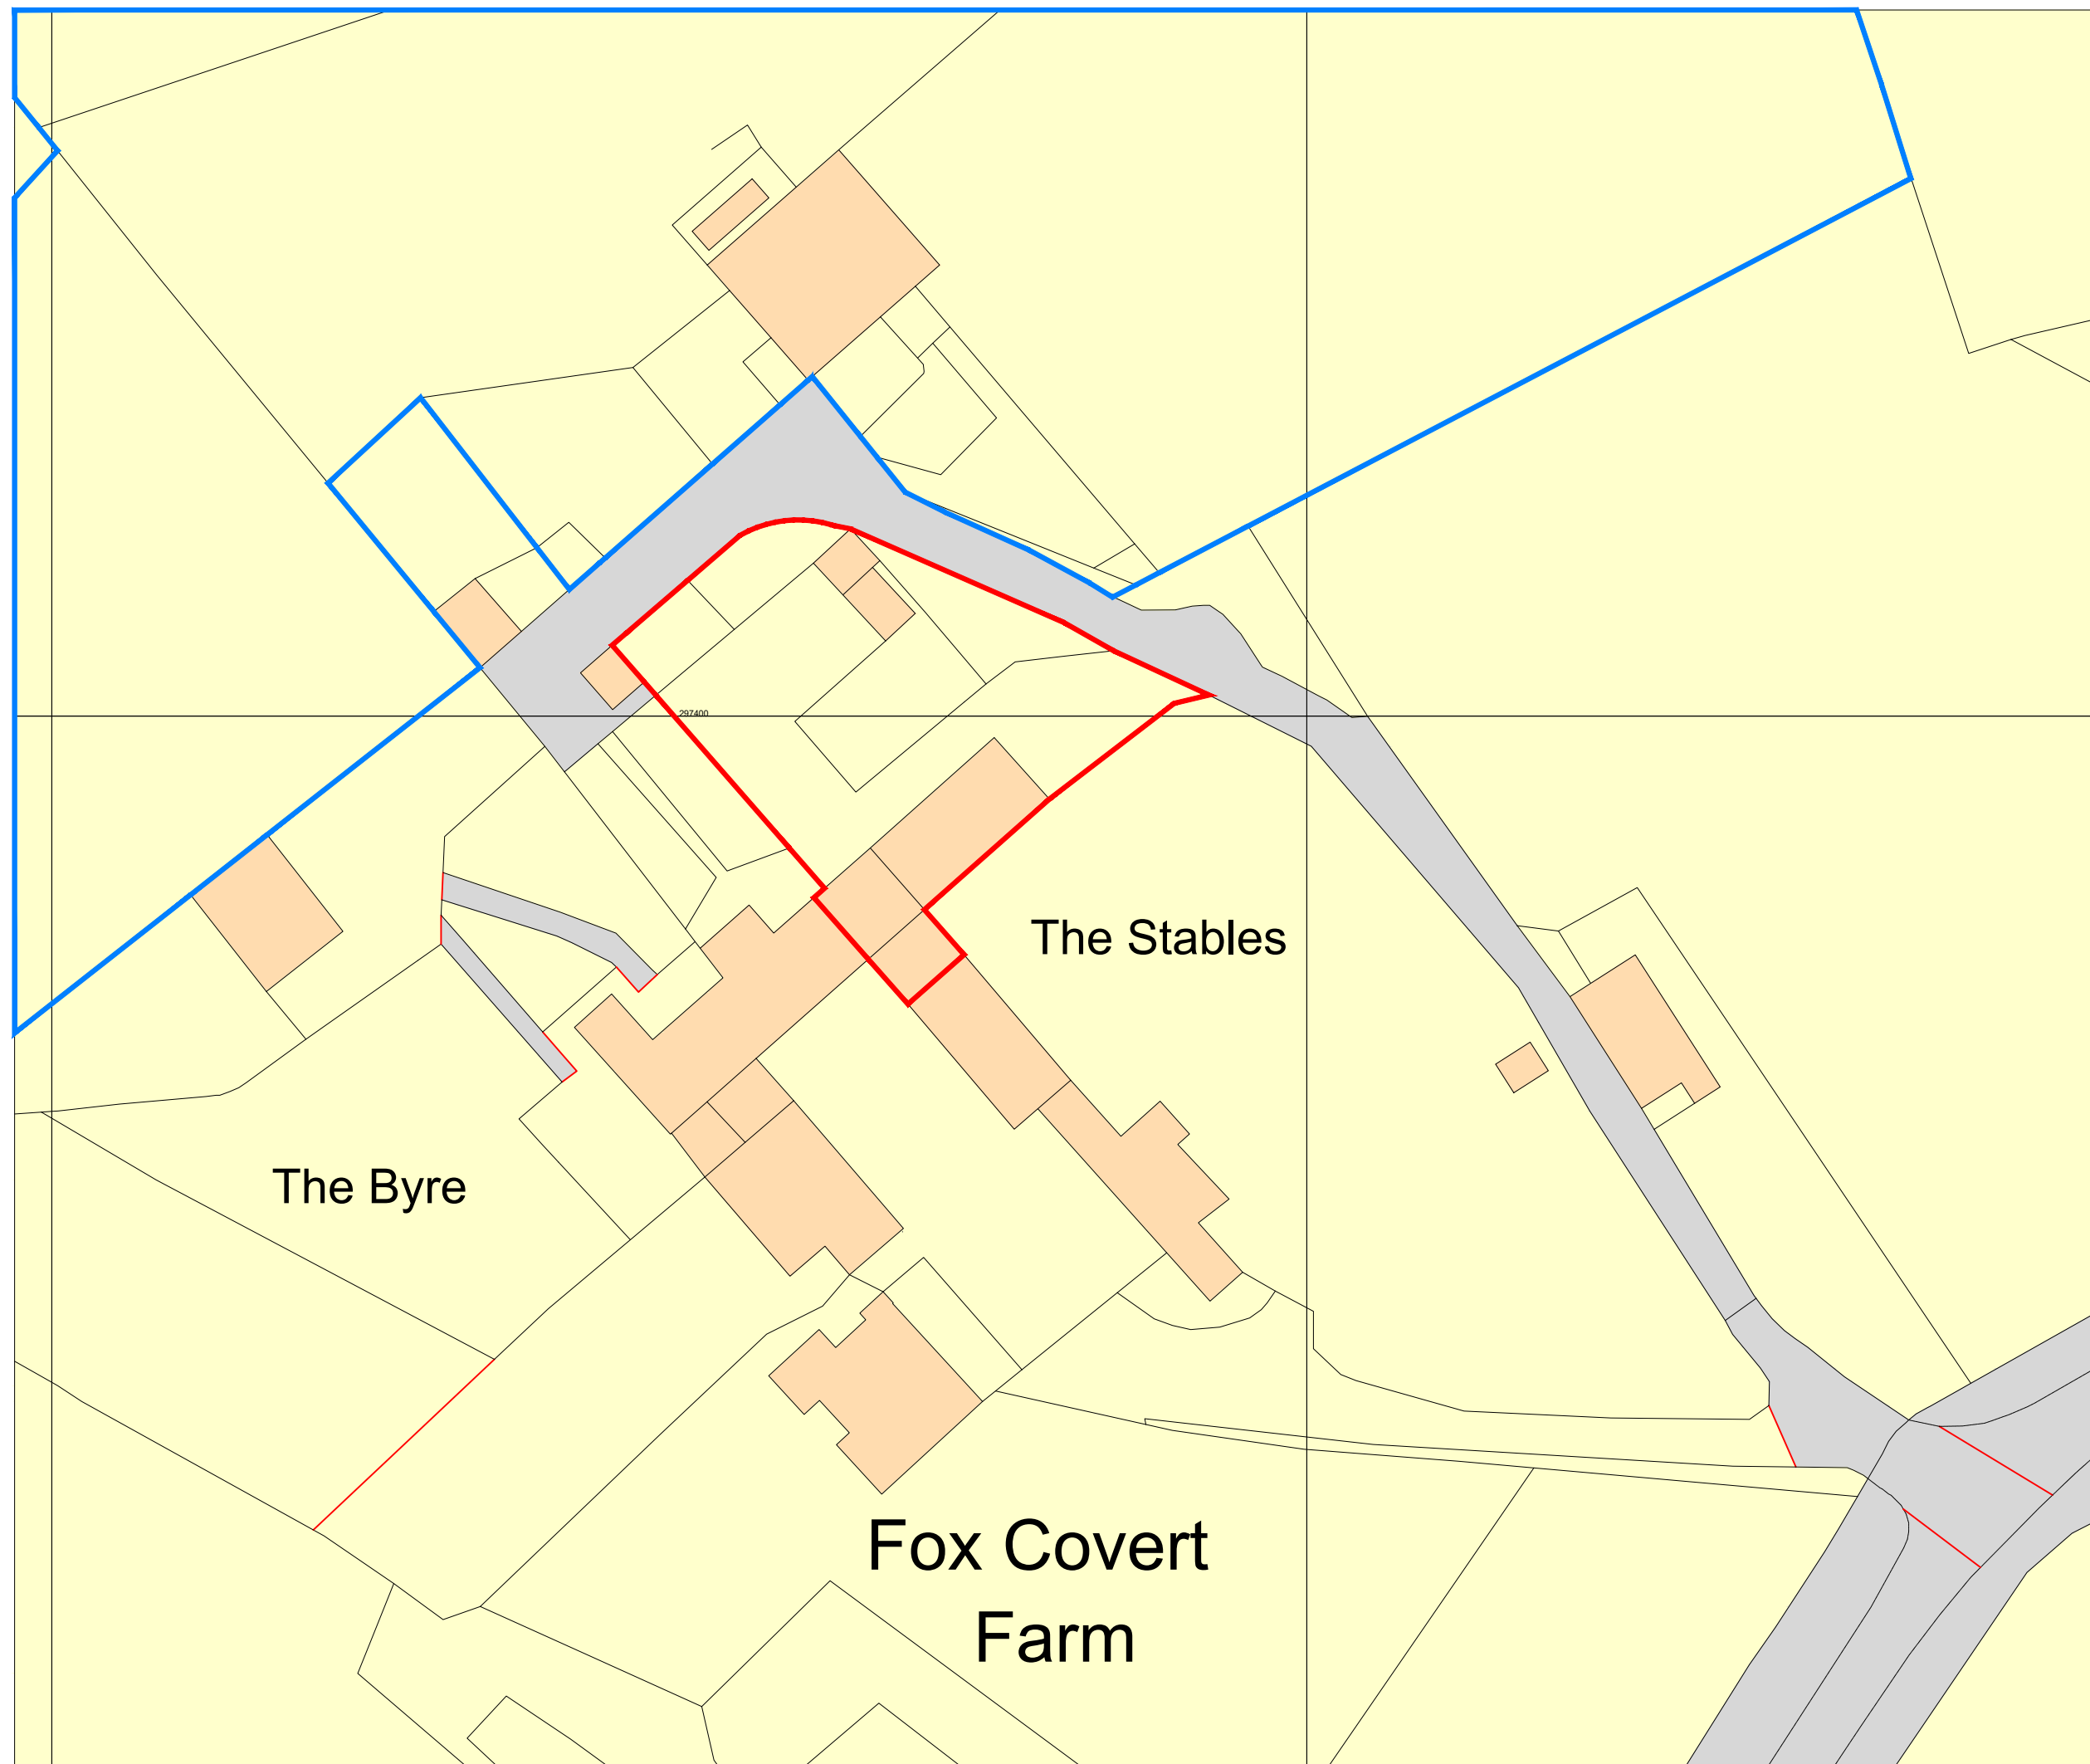


Location Plan Scale 1:1250

 


Ordnance Survey, (c) Crown Copyright 2026. All rights reserved. Licence number 100022432

Location Plan Scale 1:500

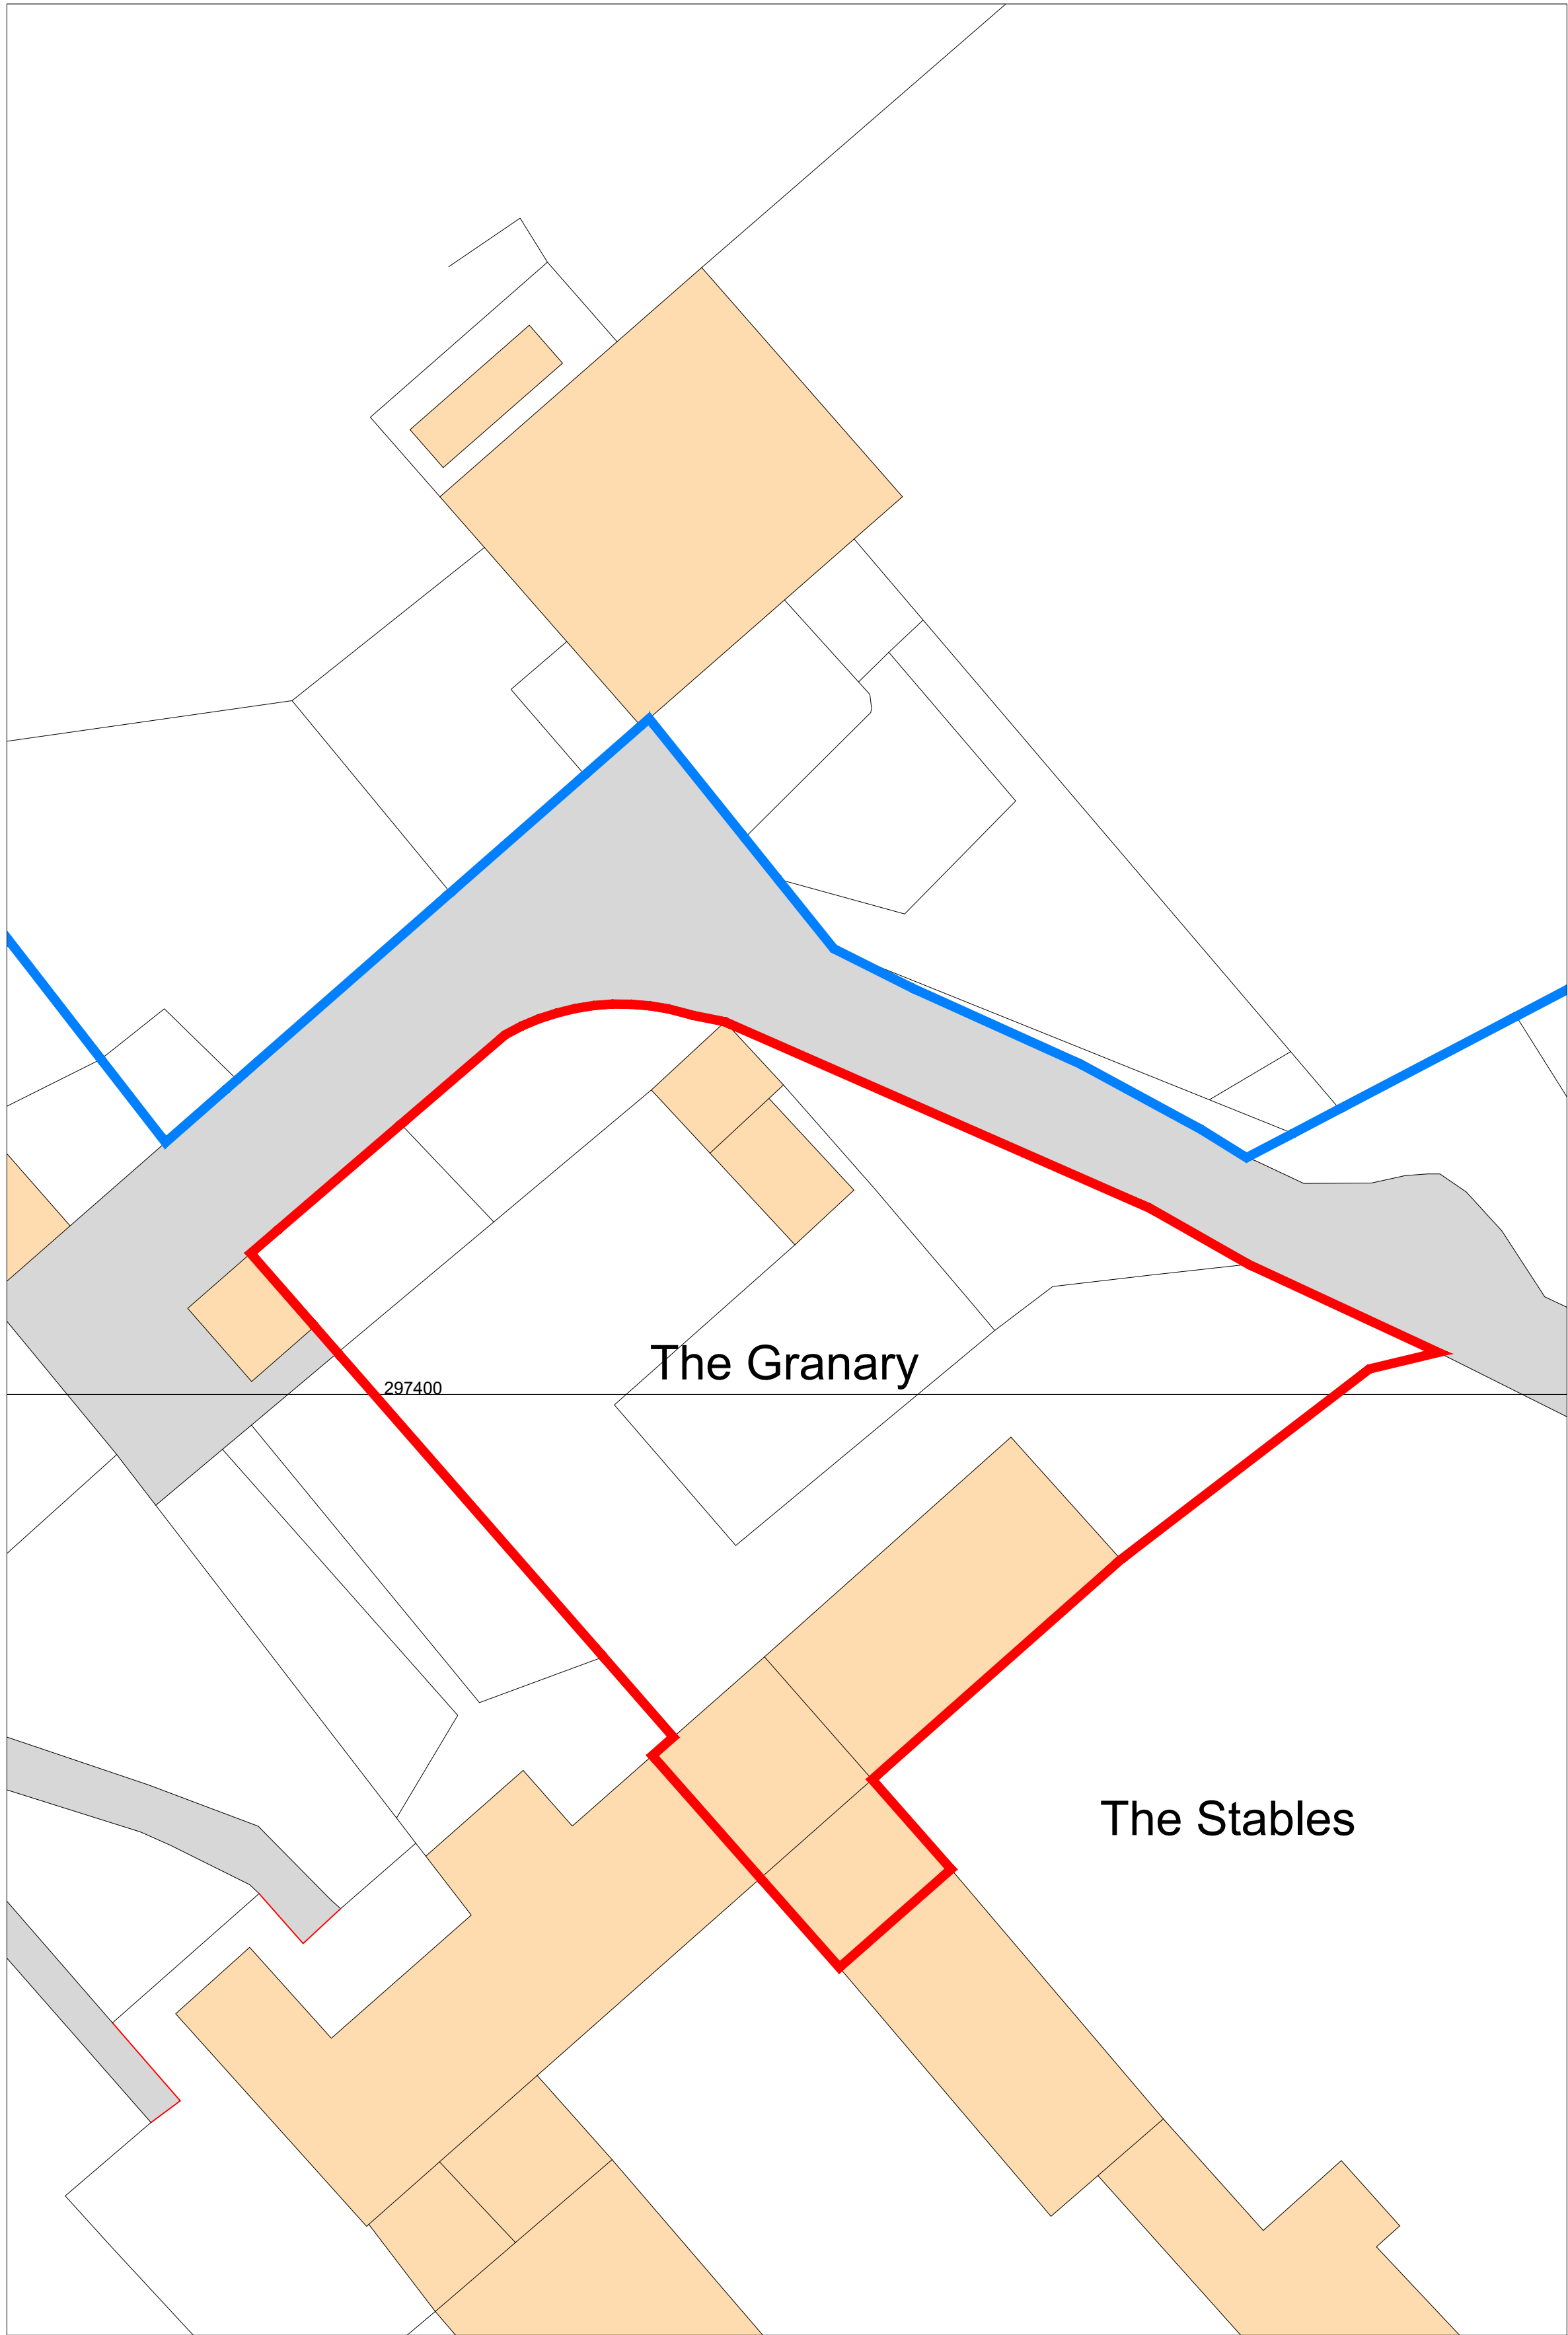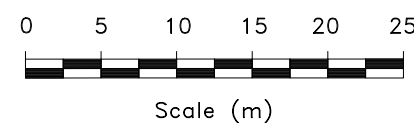

Existing Site Plan Scale 1:200

 

CLIENT:
Mr Ben Clements
The Granary
Fox Covert Farm
Upton Lane
Stoke Golding
Nuneaton CV13 6EU

PROJECT:
New Garage Outbuilding at
The Granary

DRAWING: 1349.BC.26.001

ISSUE: A

DATE: MAR 2026

SCALE: 1:500, 1:1250 & 1:200 (A1)

PLANNING APPLICATION:

LOCATION PLANS

