

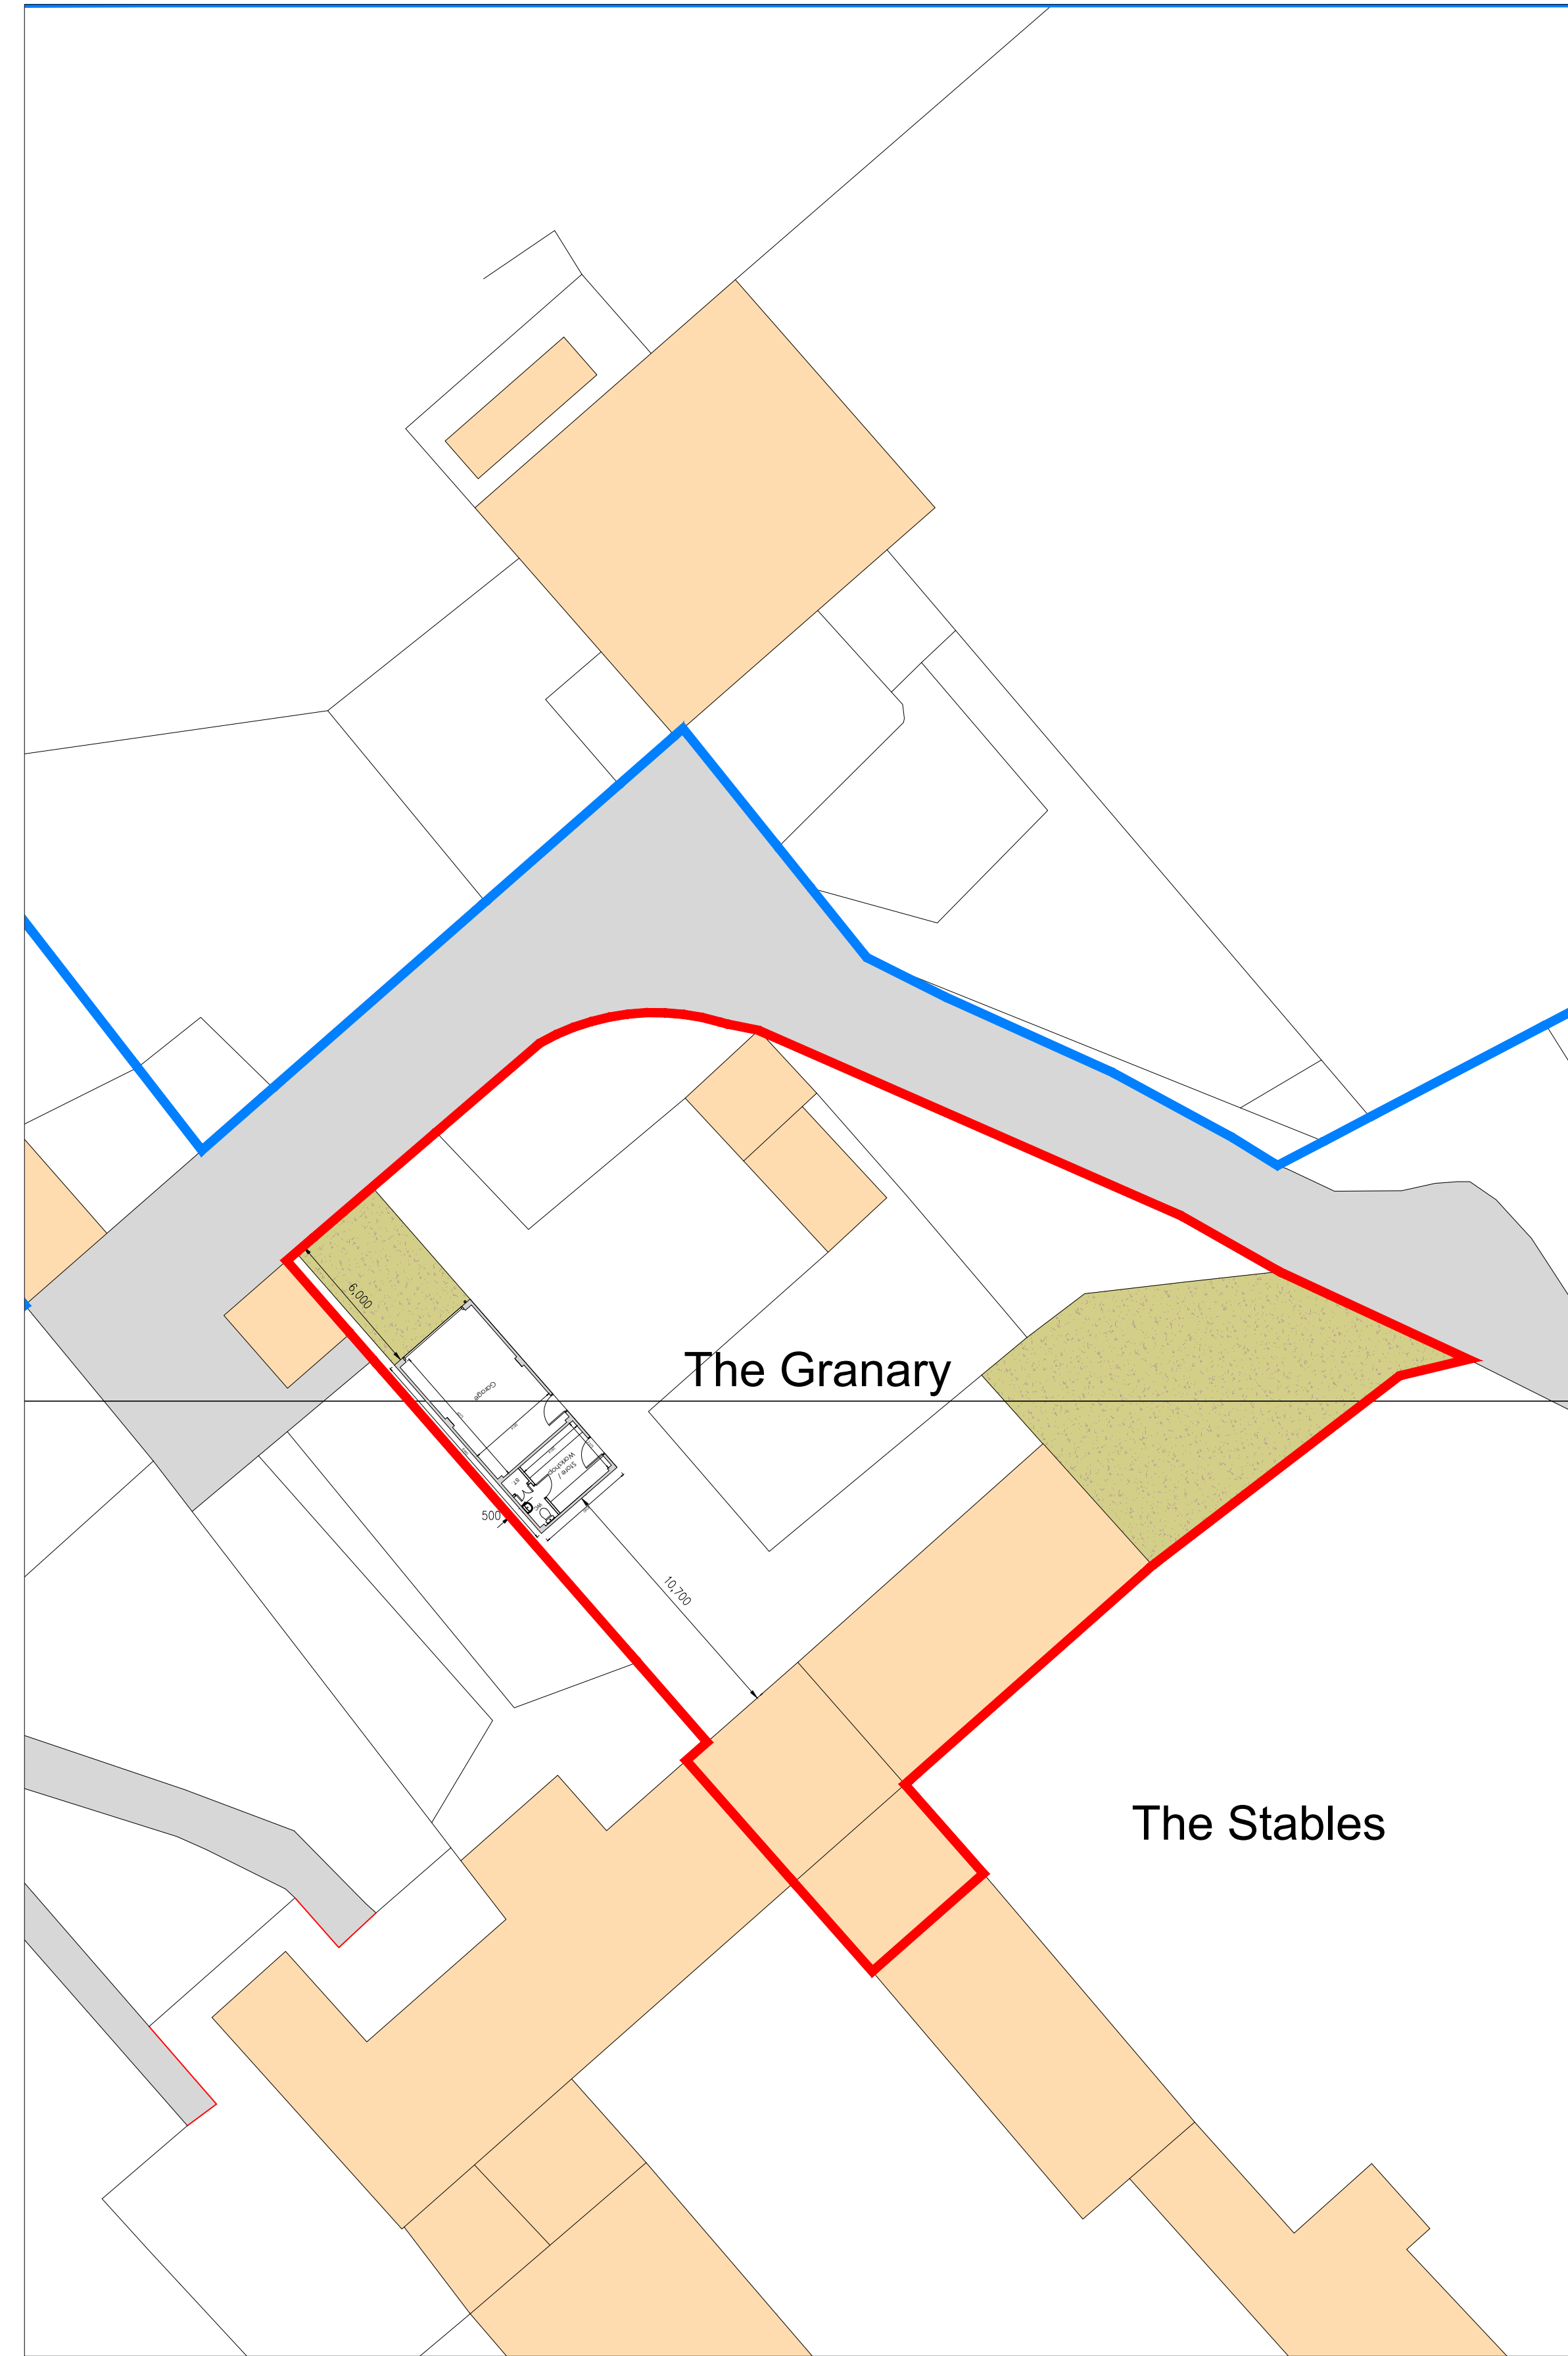
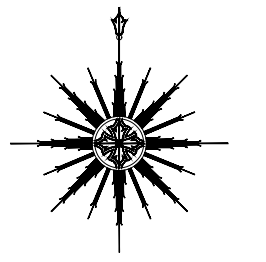


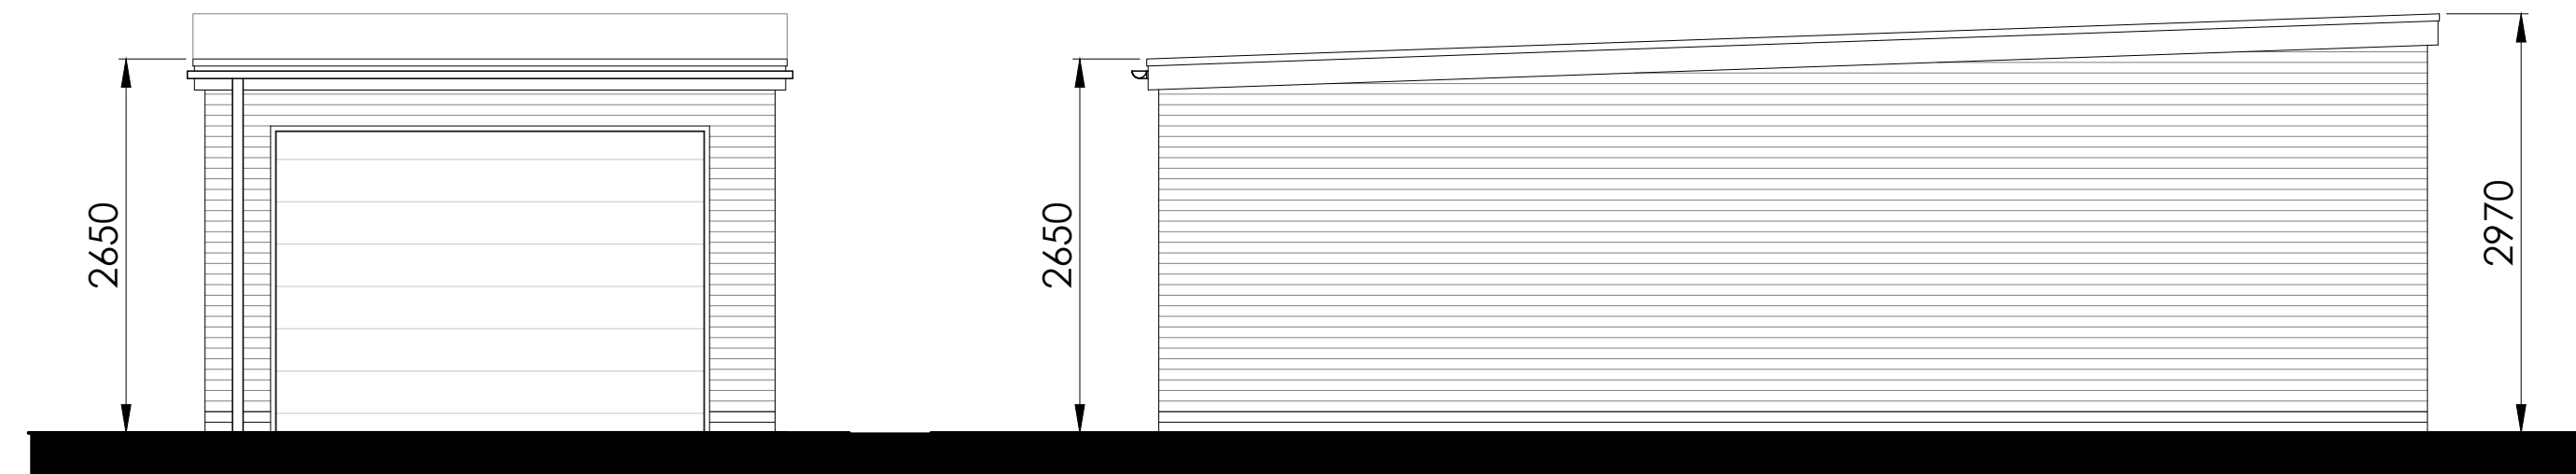


Proposed Site Plan - Scale 1:200

 


FRONT ELEVATION SCALE 1:50

SIDE ELEVATION SCALE 1:50

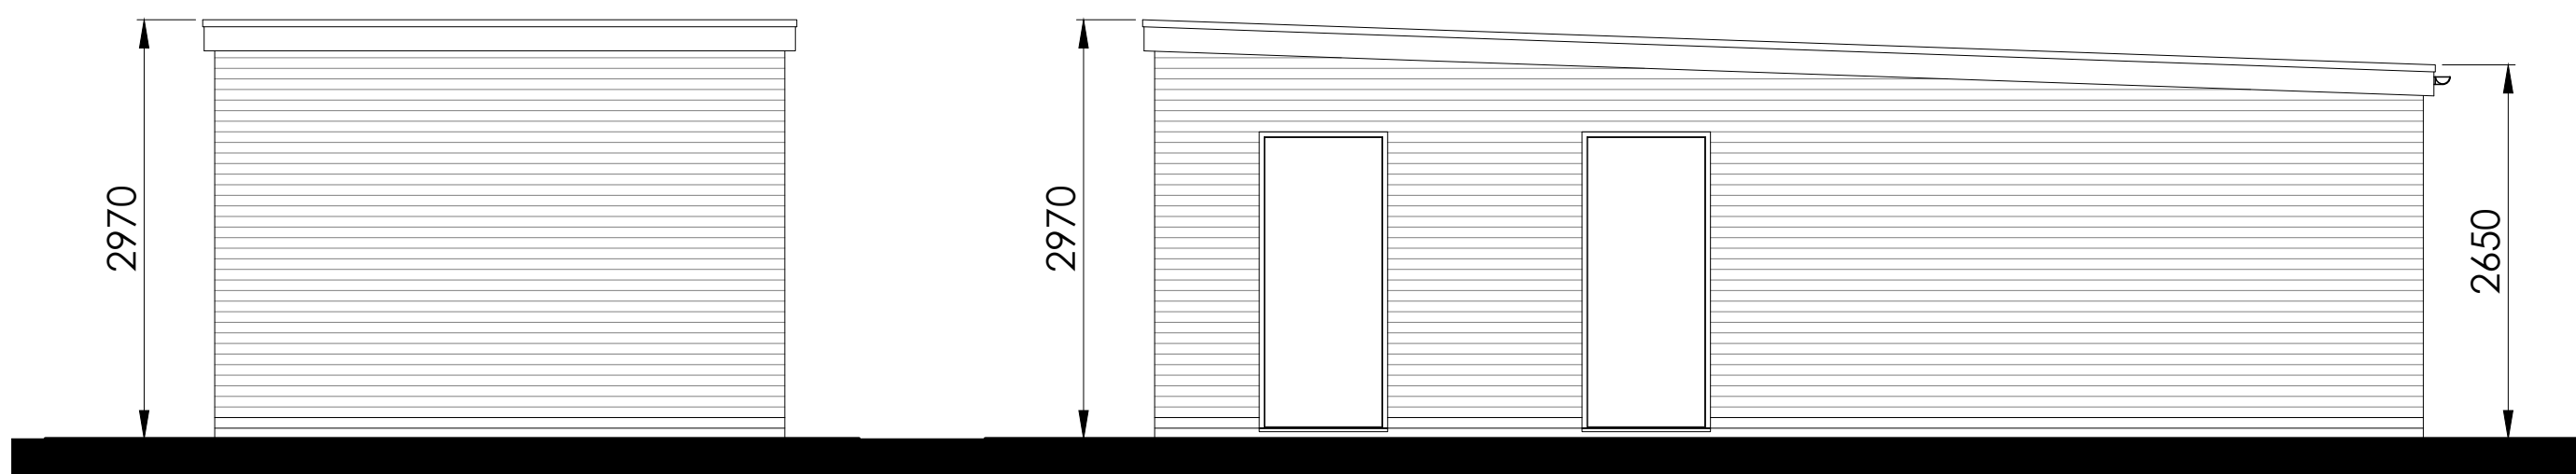


REAR ELEVATION SCALE 1:50

SIDE ELEVATION SCALE 1:50

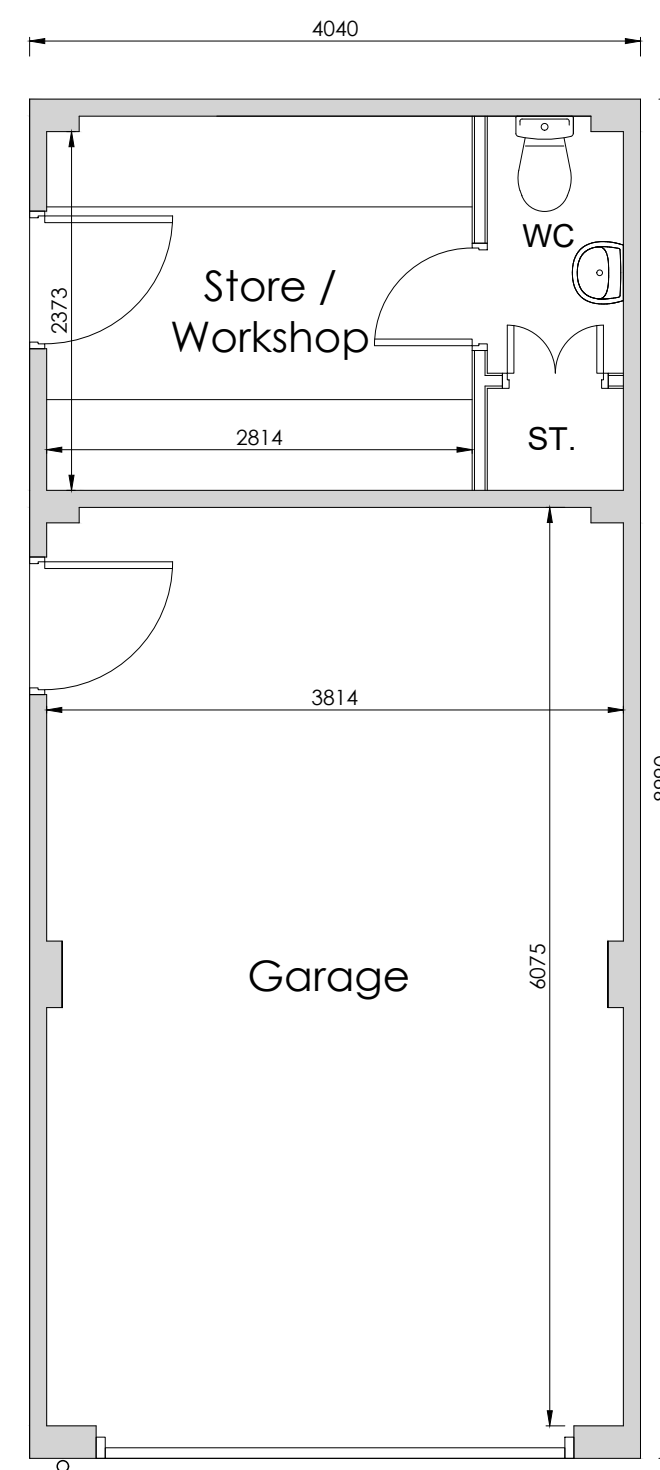

GARAGE PLAN SCALE 1:50

 

ROOF PLAN SCALE 1:50

CLIENT:
Mr Ben Clements
The Granary
Fox Covert Farm
Upton Lane
Stoke Golding
Nuneaton CV13 6EU

PROJECT:
New Garage Outbuilding at
The Granary

DRAWING: 1349.BC.26.002

ISSUE: A

DATE: MAR 2026

SCALE: 1:200 & 1:50 (A1 Sheet)

PLANNING APPLICATION:

PROPOSED SITE PLAN & GARAGE

