



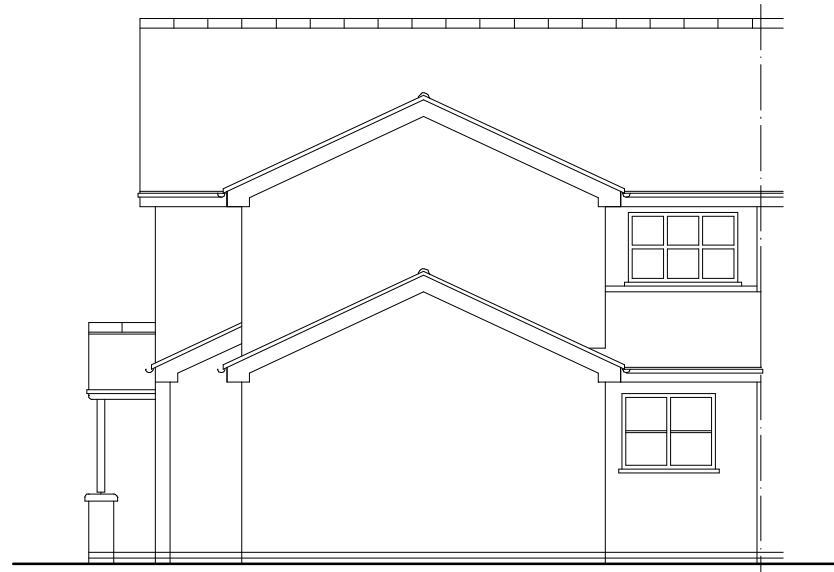

Existing Side View To
3 Sandy Crescent

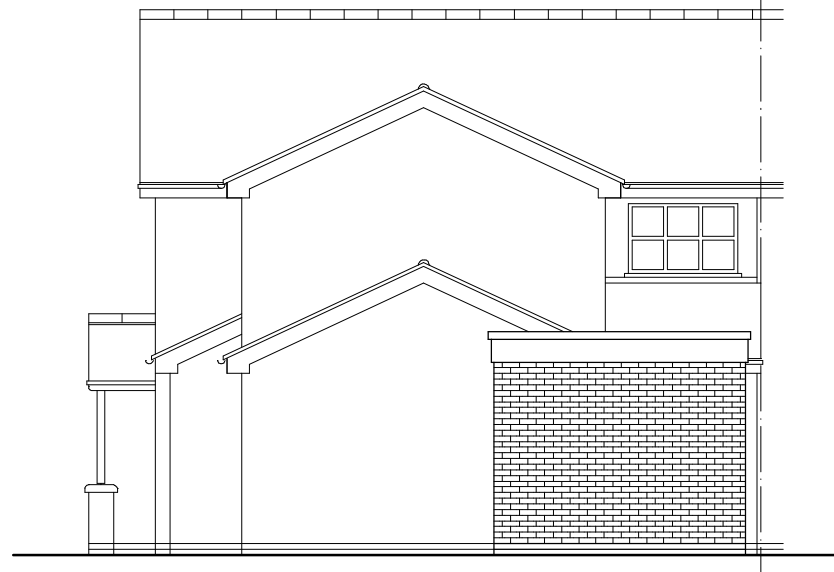


Proposed Side View To
3 Sandy Crescent




Existing Elevation
To Sandy Crescent




Proposed Elevation
To Sandy Crescent

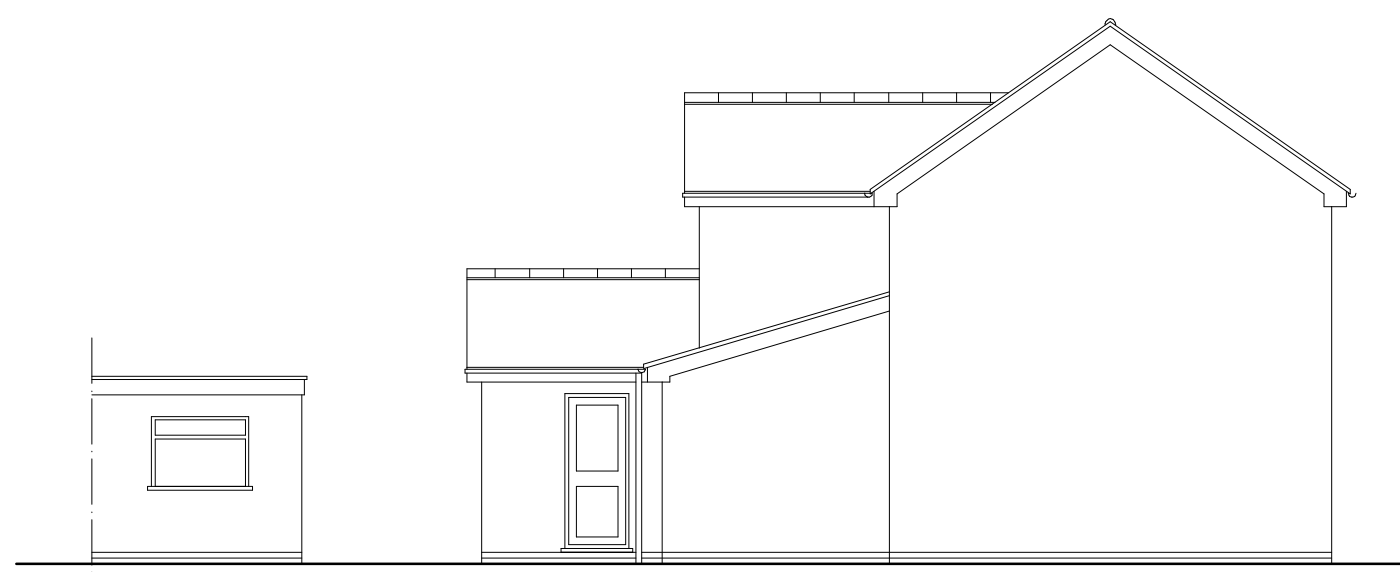


Existing Rear Elevation To
42 Westray Drive

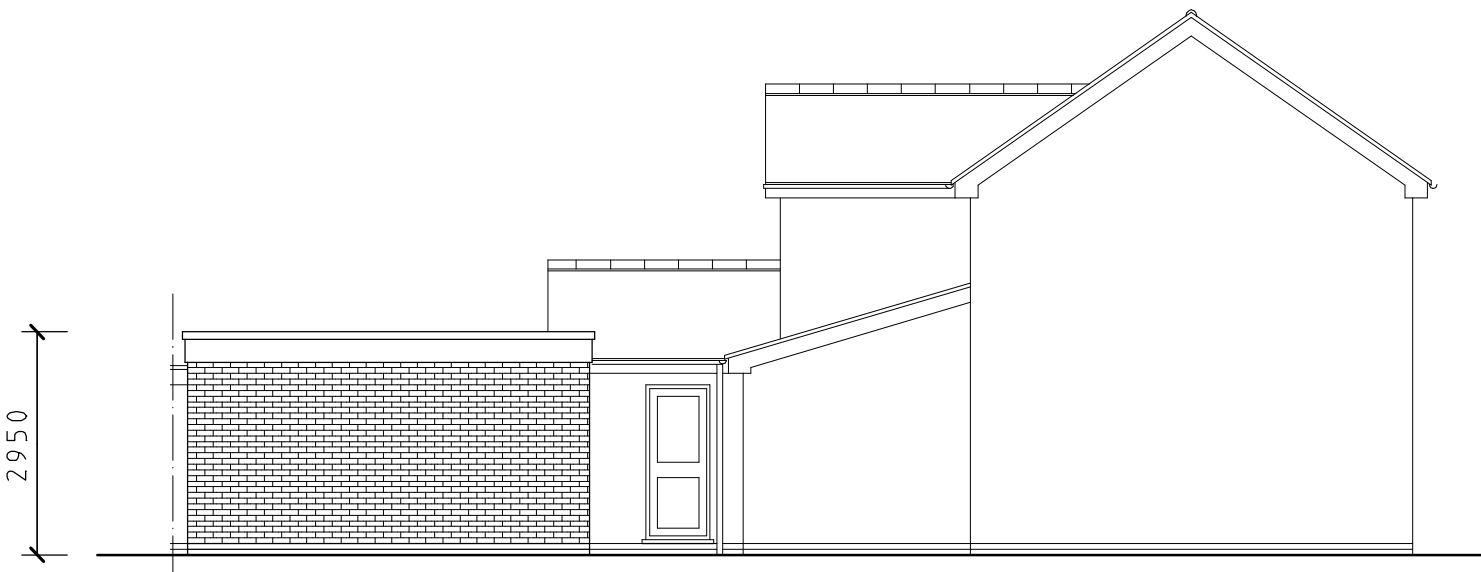


Proposed Rear Elevation To
42 Westray Drive

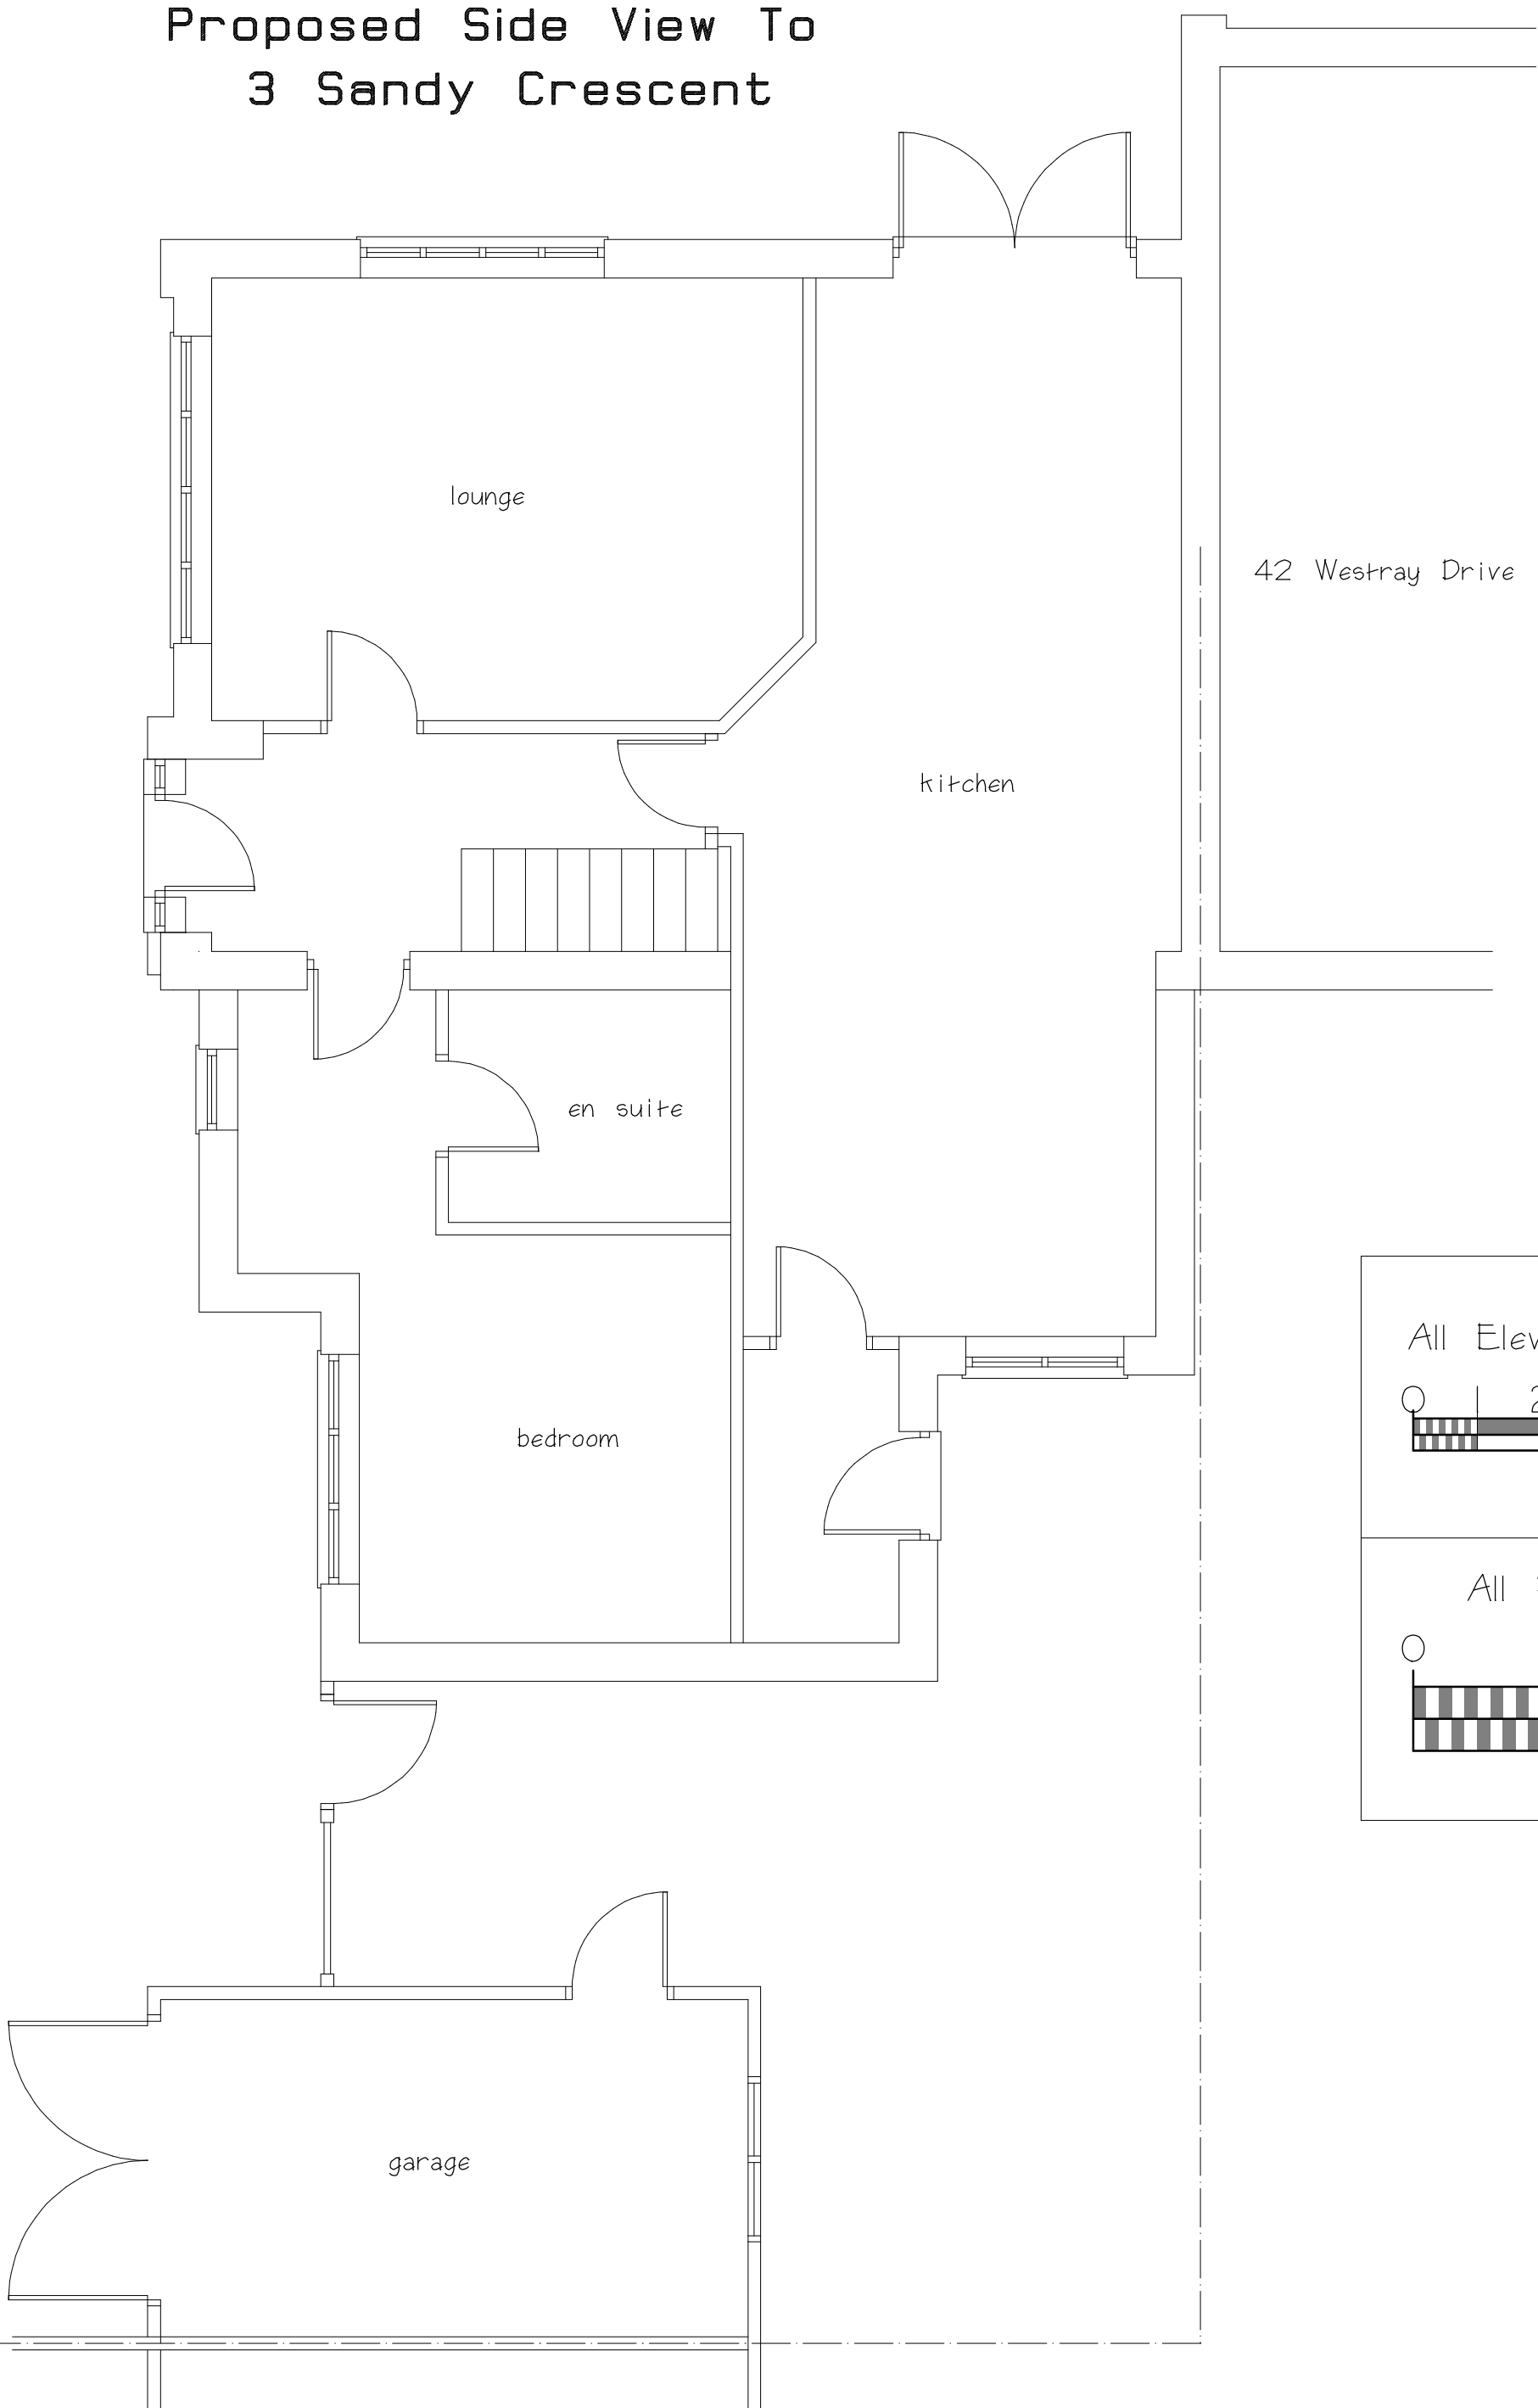

Existing Ground Floor Plan

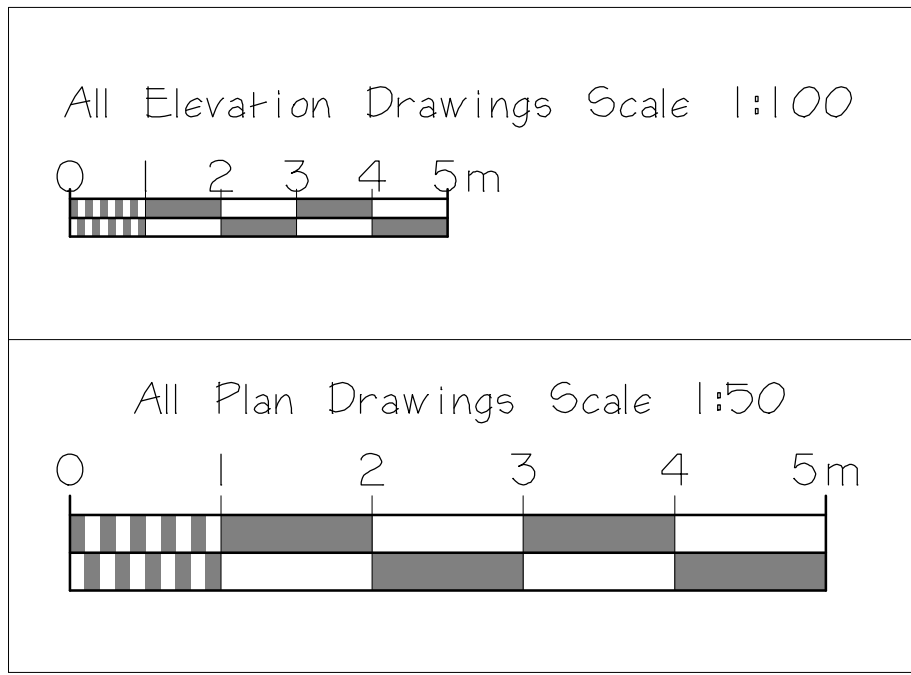

Scale Bars

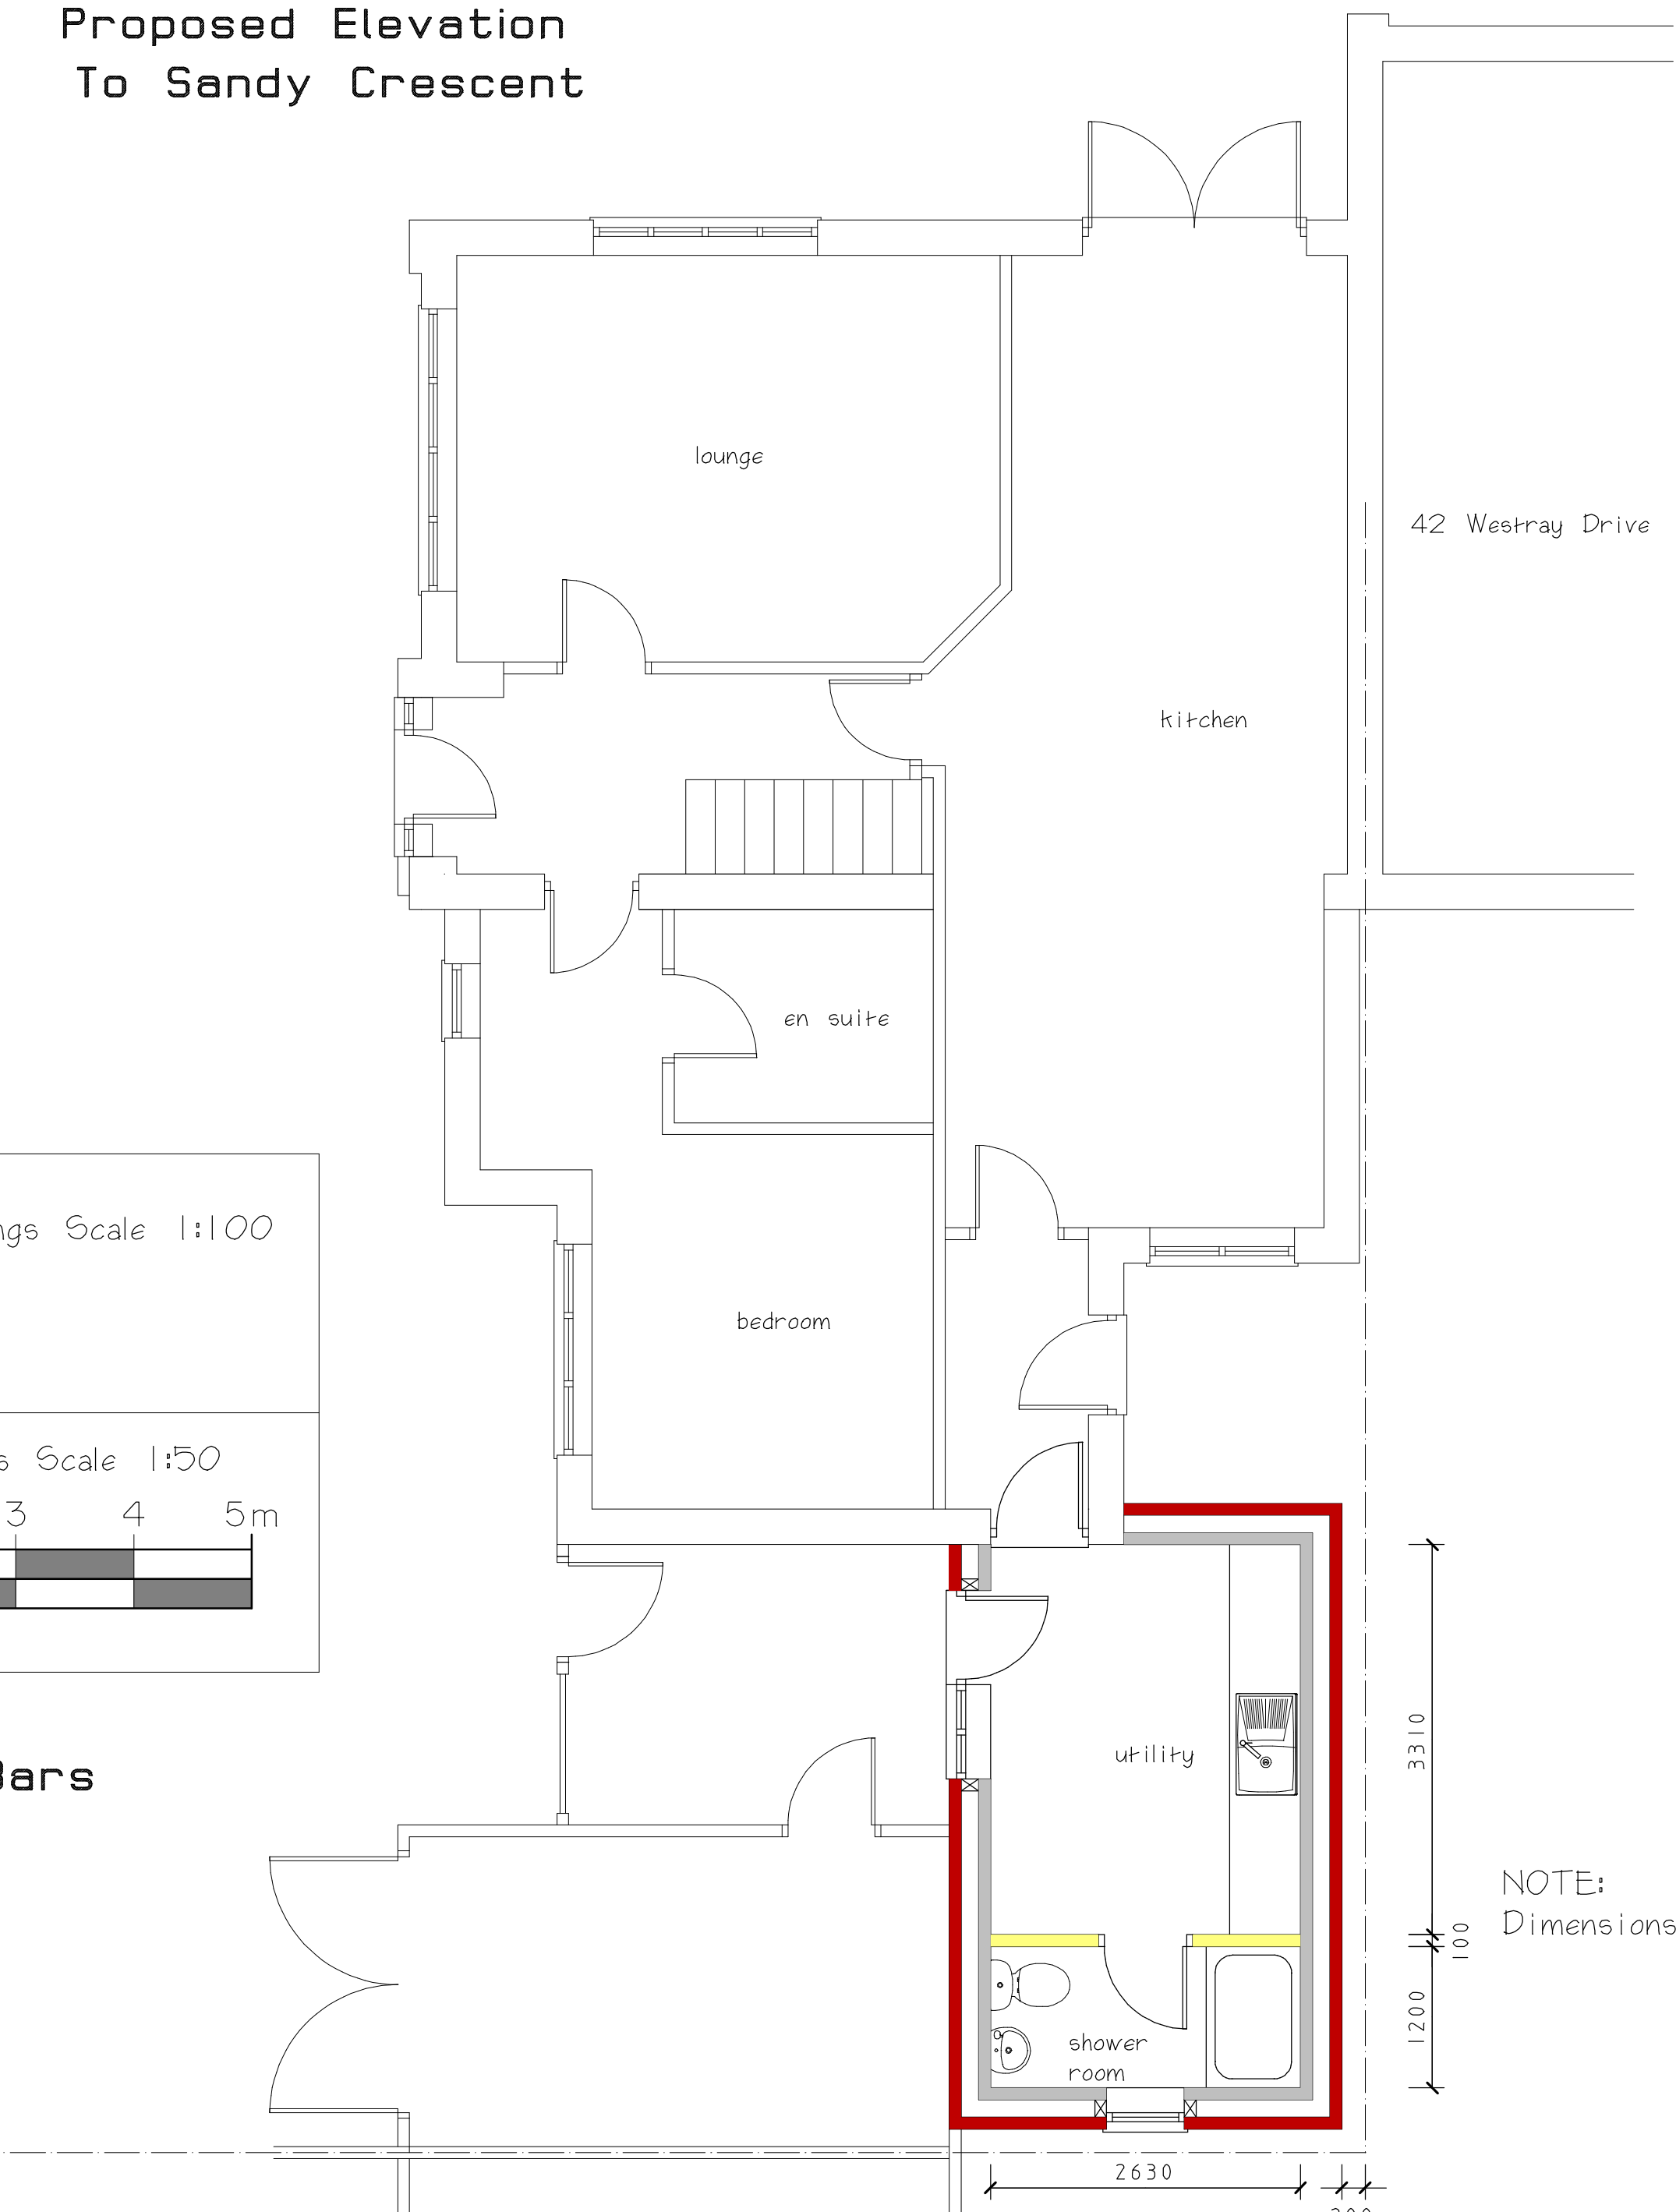

Proposed Ground Floor Plan

Drawings prepared for the purpose of Planning Permission and/or Building Regulations approval.

All dimensions are to be checked on site before works commence.

Actual boundary lines to be confirmed on site between parties concerned prior to start of work and no part of the new construction can project over the boundary.

Underground services have not been surveyed and therefore need to be located exactly prior to start of work

CLIENT

Steven guy

JOB TITLE

**1 Sandy Crescent
Hinckley
Leicester
LE10 0TG**

DRAWING TITLE

**Proposed Extension
To The Rear Of
SemiDetached House**

SCALE	SHEET	DATE	DRAWN BY
1:50 & 1:100	A1	Nov 2024	A Moore

ANDREW MOORE
ARCHITECTURAL SERVICES
Tel; 07973397765
Email;andrewmoore@workmail.com

DRG NO	SHEET NO
1667	