



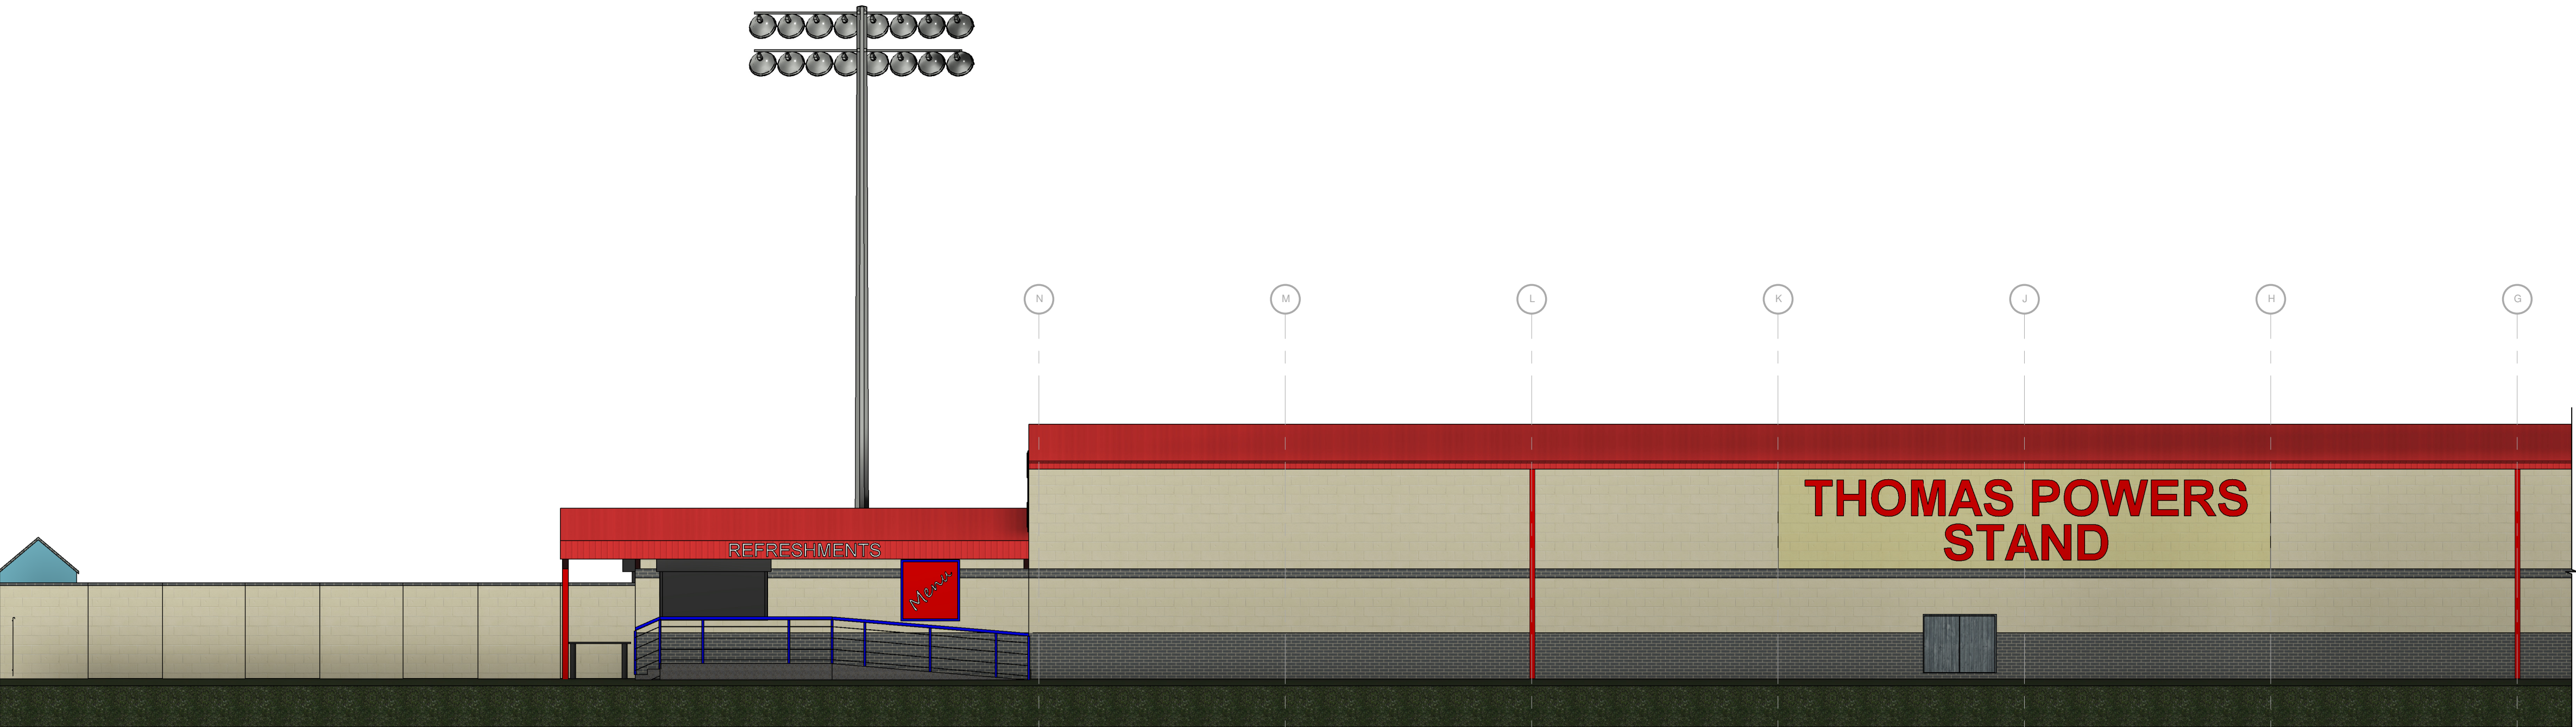


Rear Stand Elevation

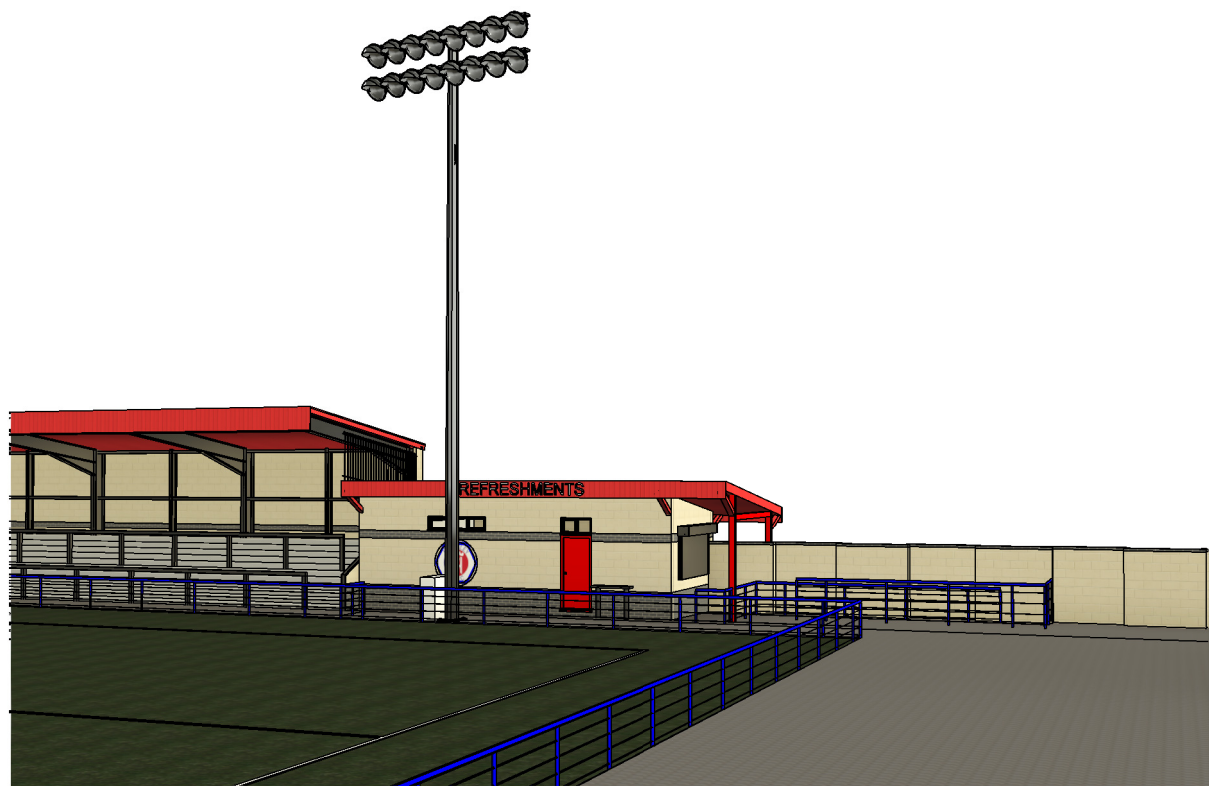


3D View



Main Pitch Elevation

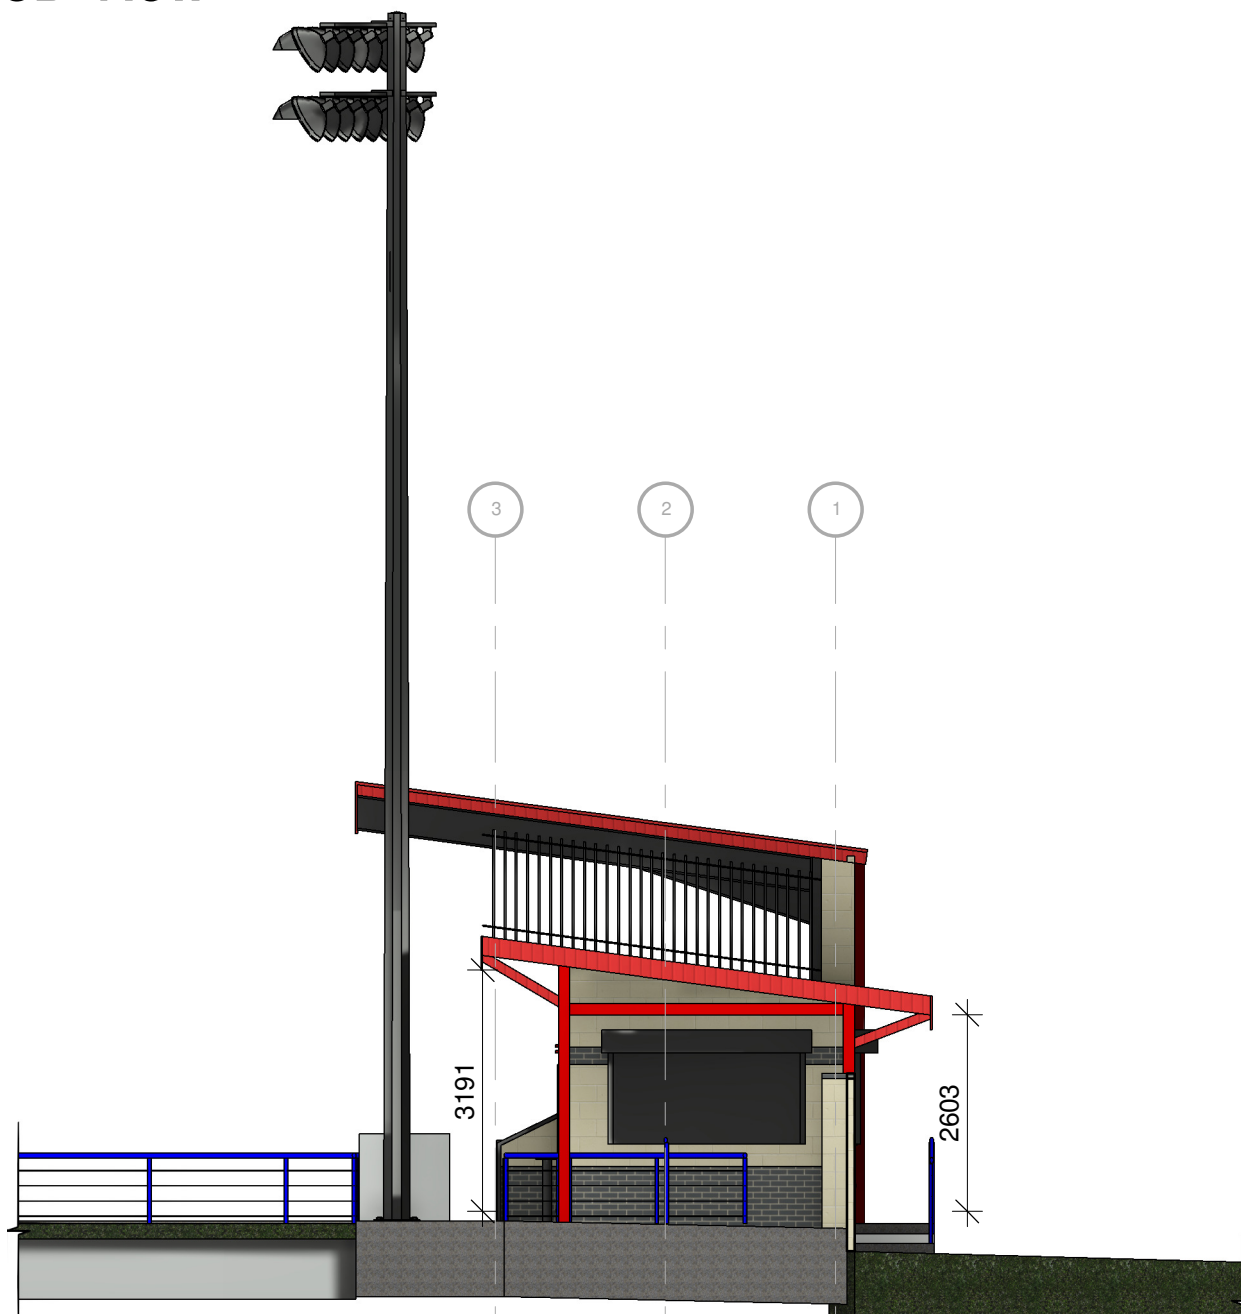

Side Stand Elevation

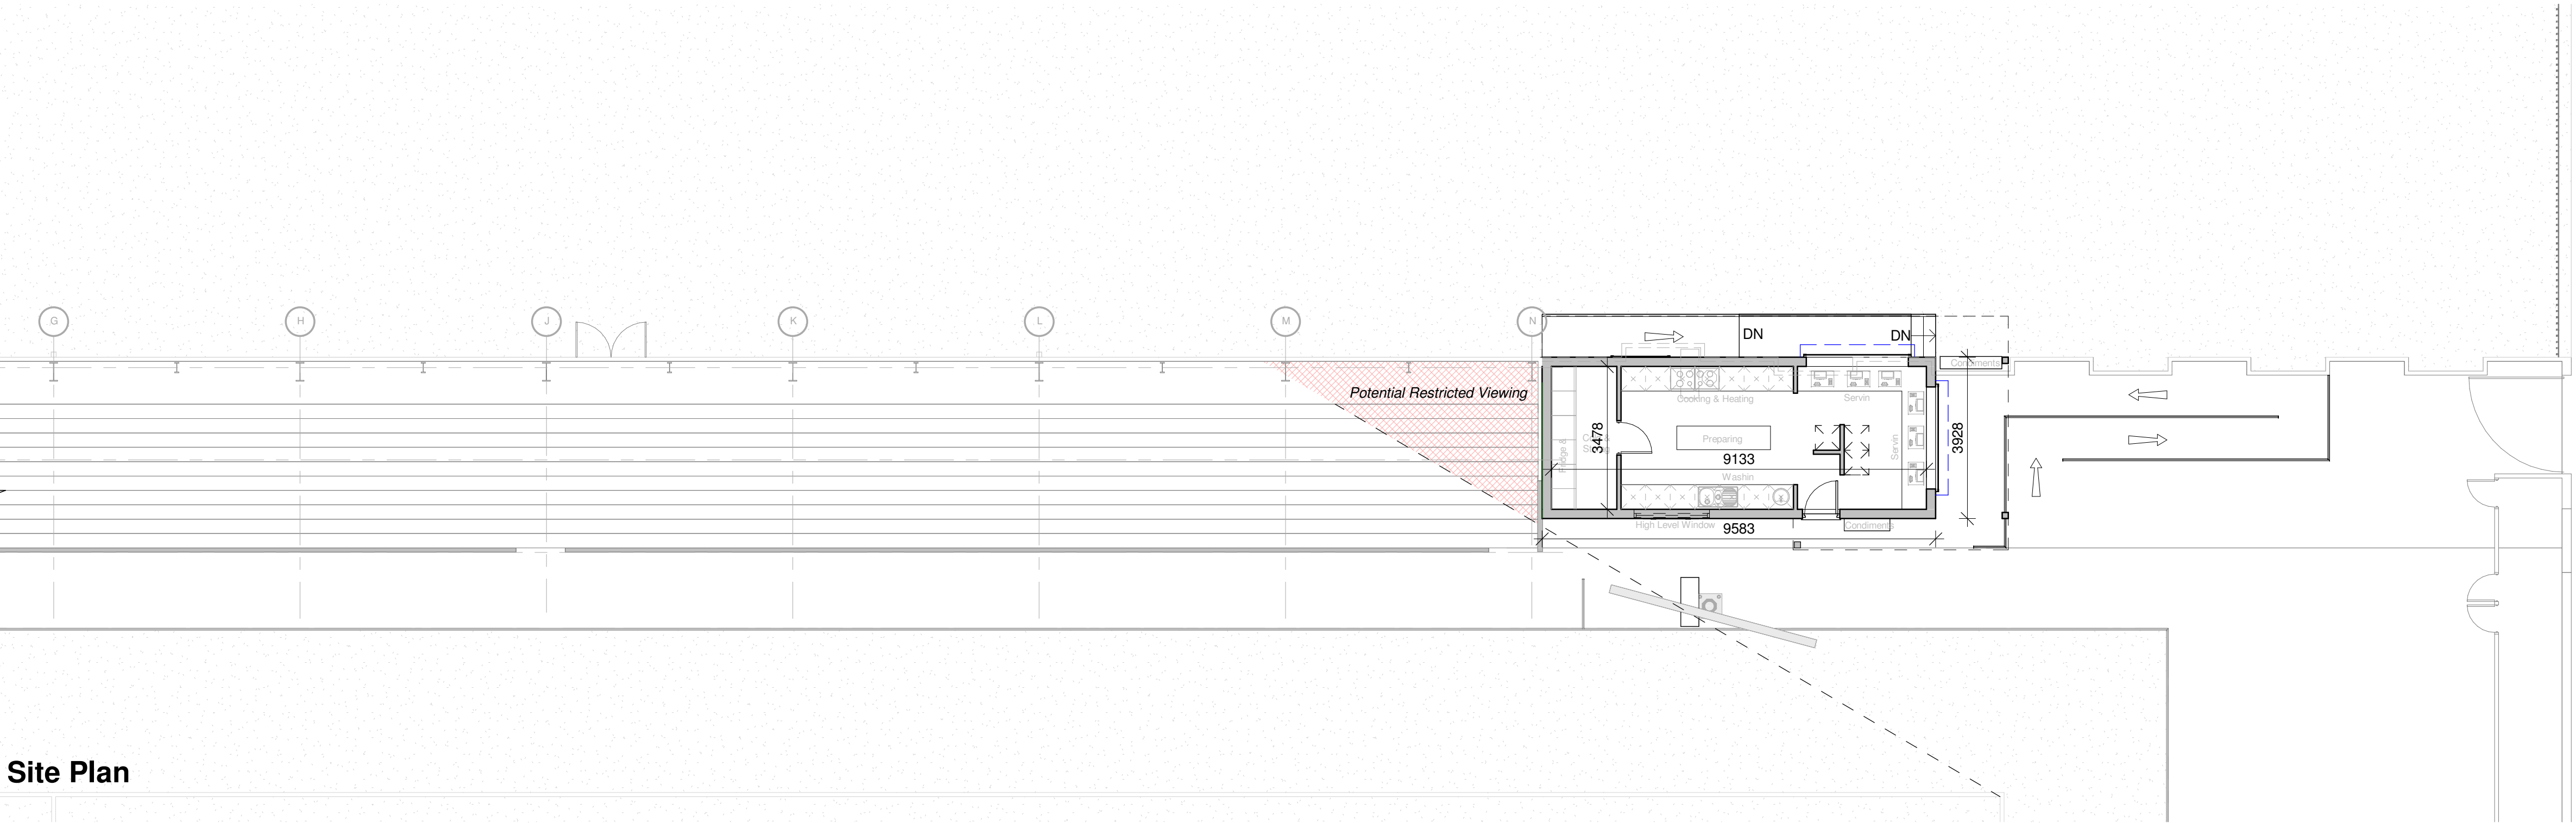

Site Plan



3D View

|   |      
|---|------|-----------------------------------------------------------------------------------------|-----|---|--|---|--|---|--|-----------------------|--|---|---------|---|--|---|--|-------------|--|----|--|--|-----|--|--|--|--|
|   |      | 1                                                                                       |     | 2 |  | 3 |  | 4 |  | 5                     |  | 6   |         | 7 |  | 8 |  | 9           |  | 10 |  |  |     |  |  |  |  |
| Client   |      | <b>Hinckley LRFC</b>                                                                    |     |   |  |   |  |   |  |                       |  | <div><div>hayward</div><div>ARCHITECTS LTD</div><div>19 Station Road<br/>Hinckley<br/>Leicestershire<br/>LE10 1AW</div><div>Tel: 01455 635 665<br/>Fax: 01455 616 971<br/>www.hayward-architects.co.uk</div></div> |         |   |  |   |  |             |  |    |  |  |     |  |  |  |  |
| Project Title   |      | <b>Proposed Food Outlet<br/>Hinckley Leicester Road FC<br/>Leicester Road, Hinckley</b> |     |   
| Drawing Title   |      | <b>Proposed Plans &amp; Elevations - Scheme 02</b>                                      |     |   
| Scale   | Date | 02/2023                                                                                 |     |   |  |   |  |   |  |                       |  | Sheet   | Job No. |   |  |   |  | Drawing No. |  |    |  |  |     |  |  |  |  |
| Author   | SS   | Checked by                                                                              | LJW |   |  |   |  |   |  |                       |  |   | A1      |   |  |   |  | 23/02       |  |    |  |  | 03B |  |  |  |  |
| <div><div>THE COPYRIGHT OF THIS DRAWING IS HELD BY HAYWARD ARCHITECTS LTD.</div><div>REPRODUCTION FOR OTHER PURPOSES OR BY ANY OTHER PERSON WITHOUT THE PRIOR WRITTEN PERMISSION OF THE COPYRIGHT HOLDER, OR NOT BEING FOR PUBLICATION AND ONLY FOR THE PURPOSES AS TO BE USED</div></div> |      |                                                                                         
| Status   |      |                                                                                         |     |   |  |   |  |   |  | <b>Planning Stage</b> |  |   |         |   |  |   |  |             |  |    |  |  |     |  |  |  |  |