




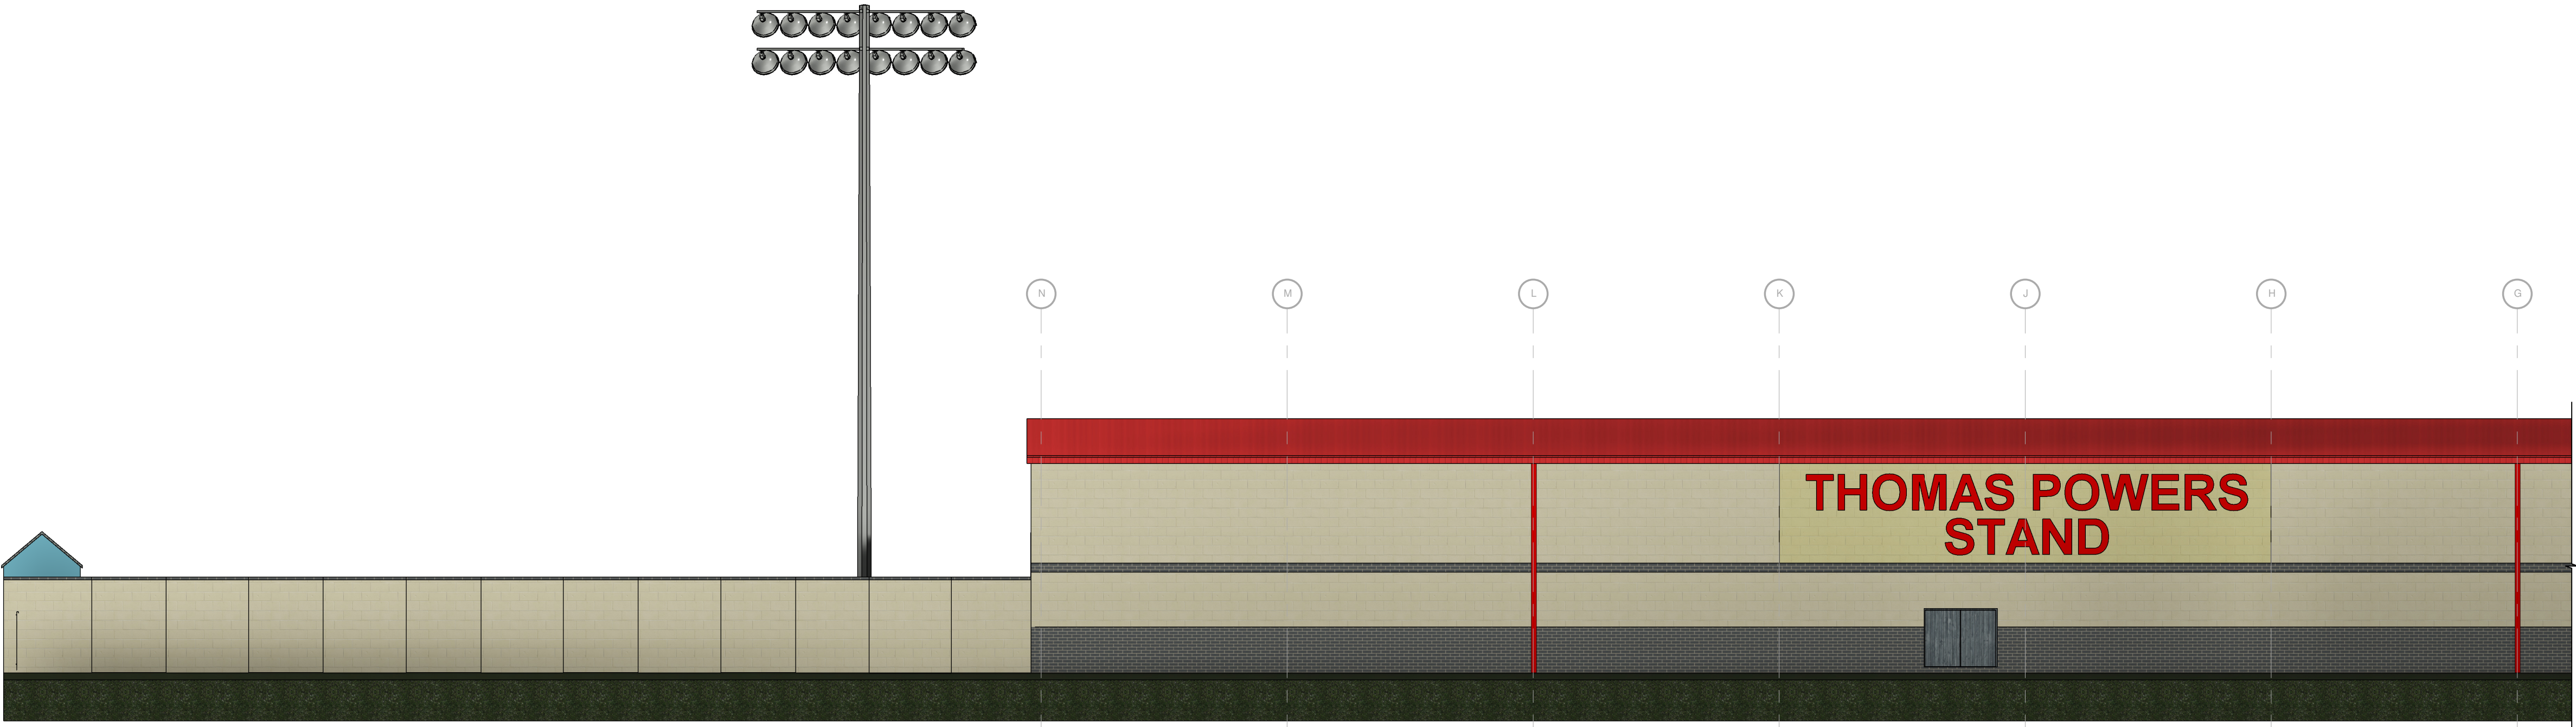

Rear Stand Elevation

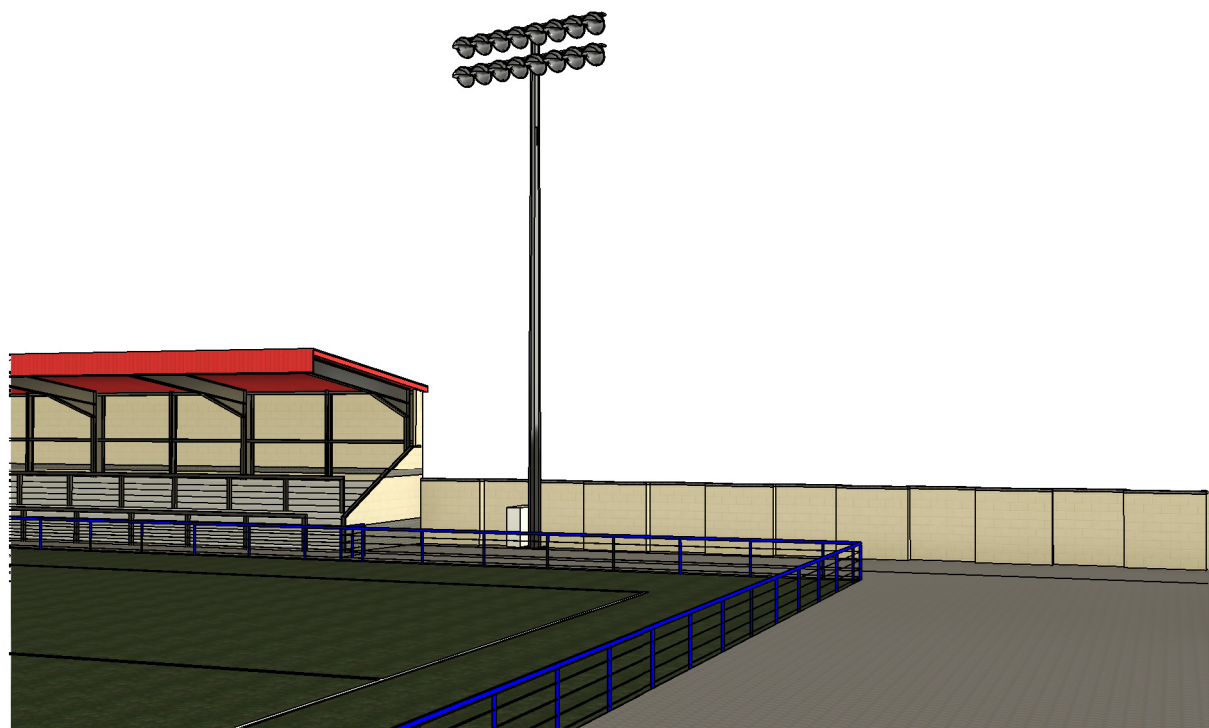


3D View

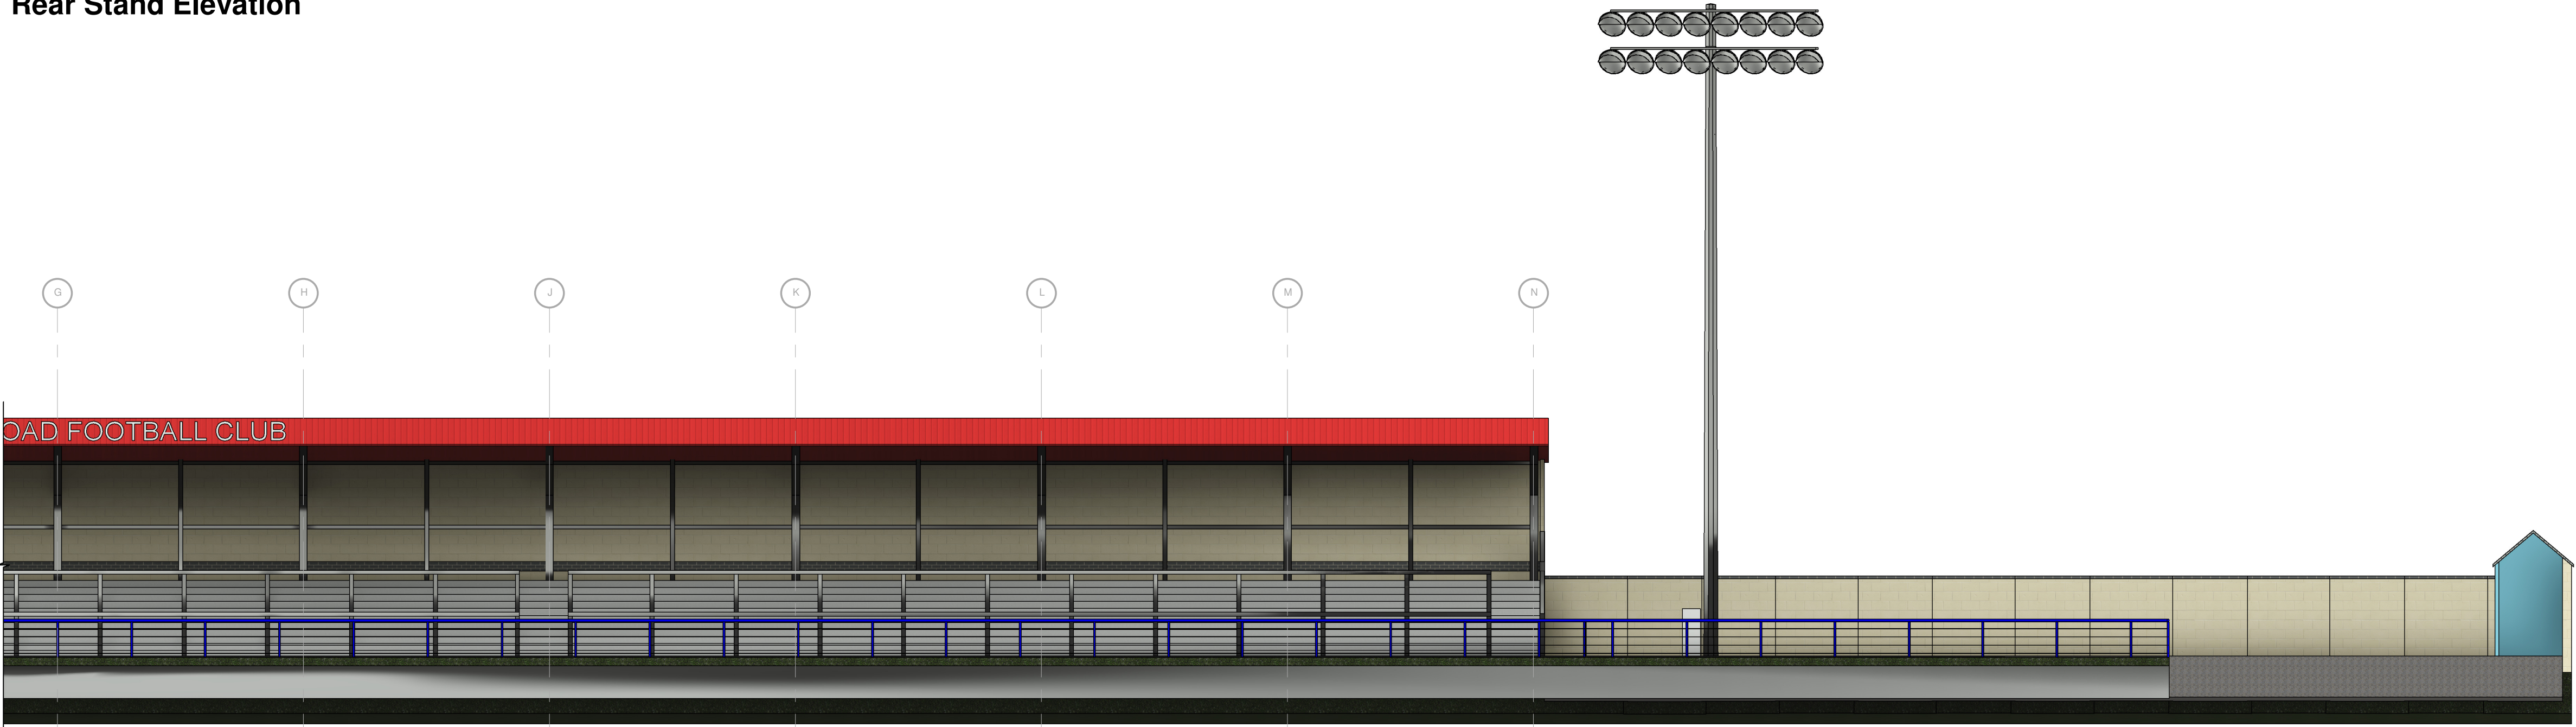

Main Pitch Elevation



Side Stand Elevation

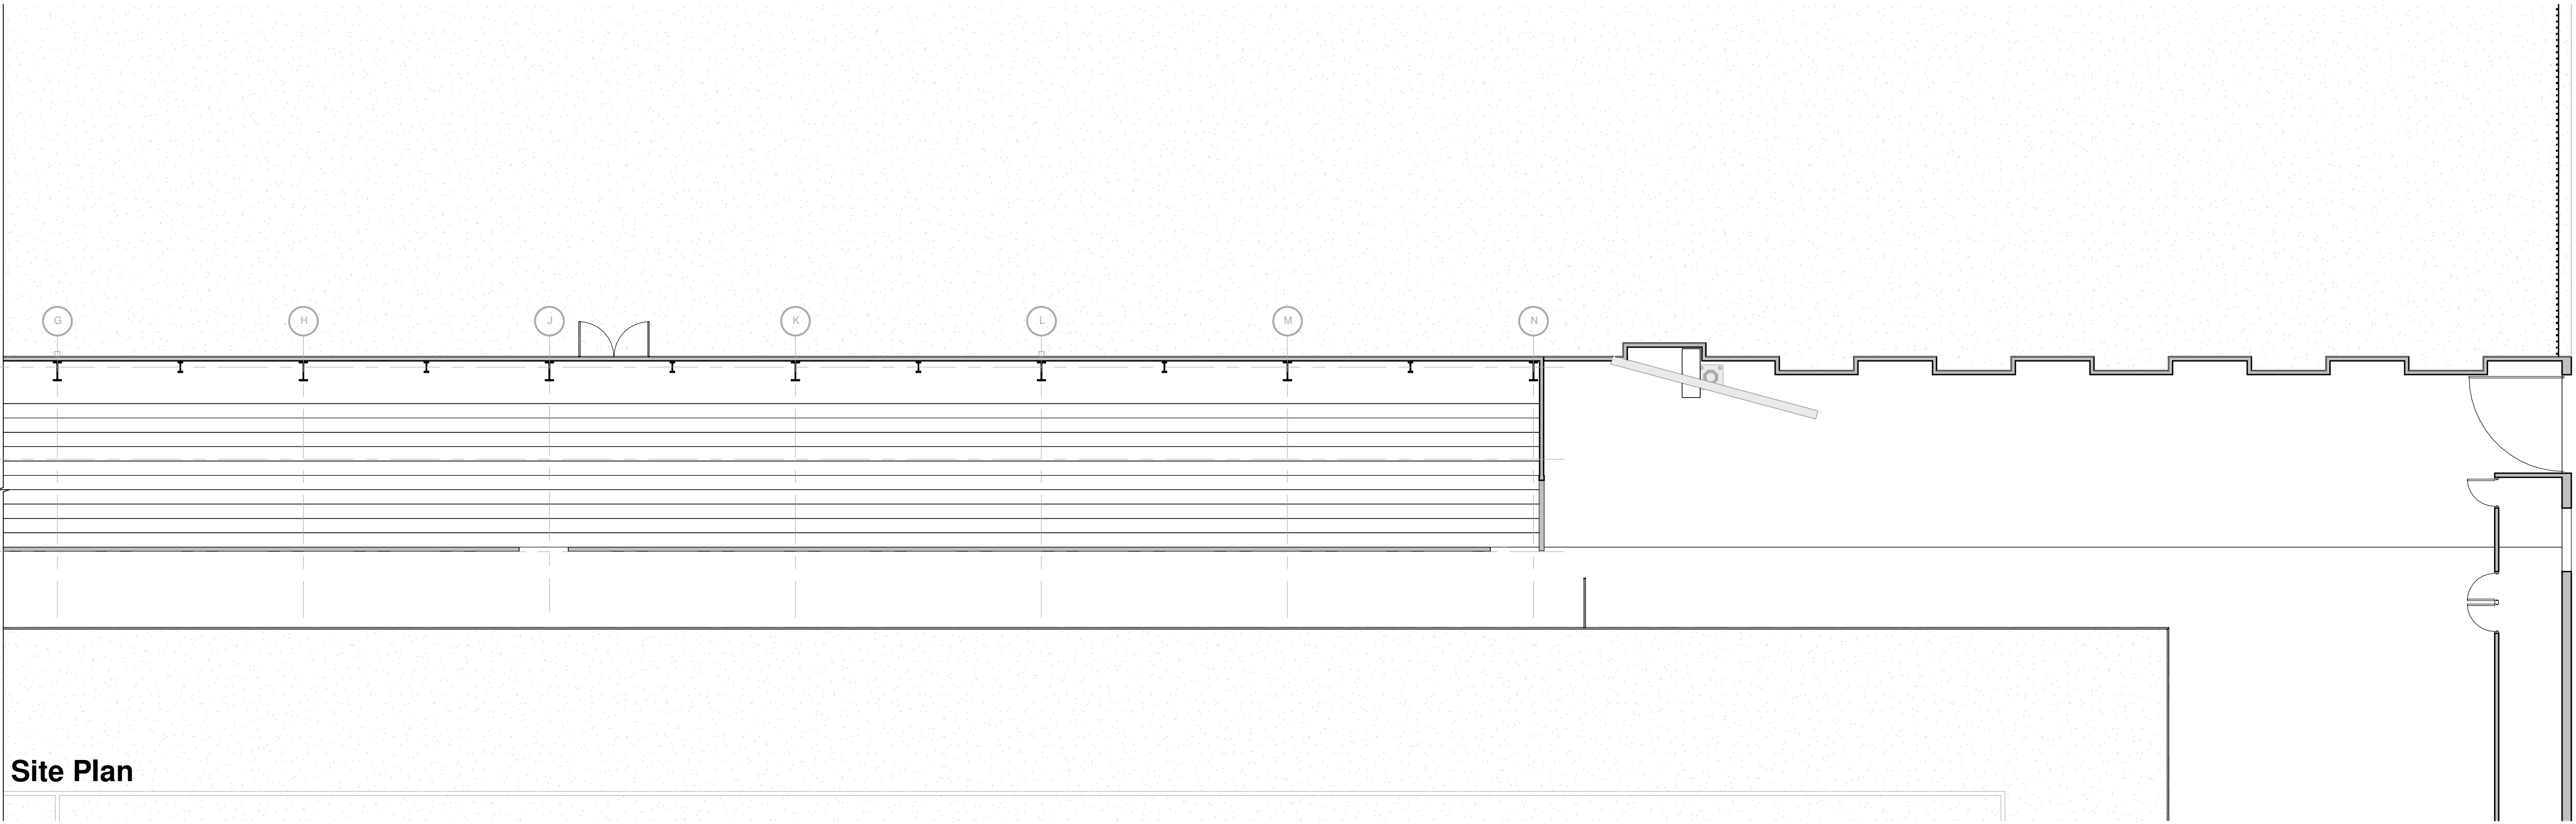

Site Plan

Client

Hinckley LRFC

Project Title

Proposed Food Outlet
Hinckley Leicester Road FC
Leicester Road, Hinckley

Drawing Title

Existing Plans & Elevations

Scale

1:100

Date

02/2023

Author

SS

Checked by

LJW

Sheet

A1

Job No.

23/02

Drawing No.

01

Status

Planning Stage

hayward

ARCHITECTS LTD

19 Station Road
Hinckley
Leicestershire
LE10 1AW

Tel: 01455 635 665
Fax: 01455 618 971
www.hayward-architects.co.uk