



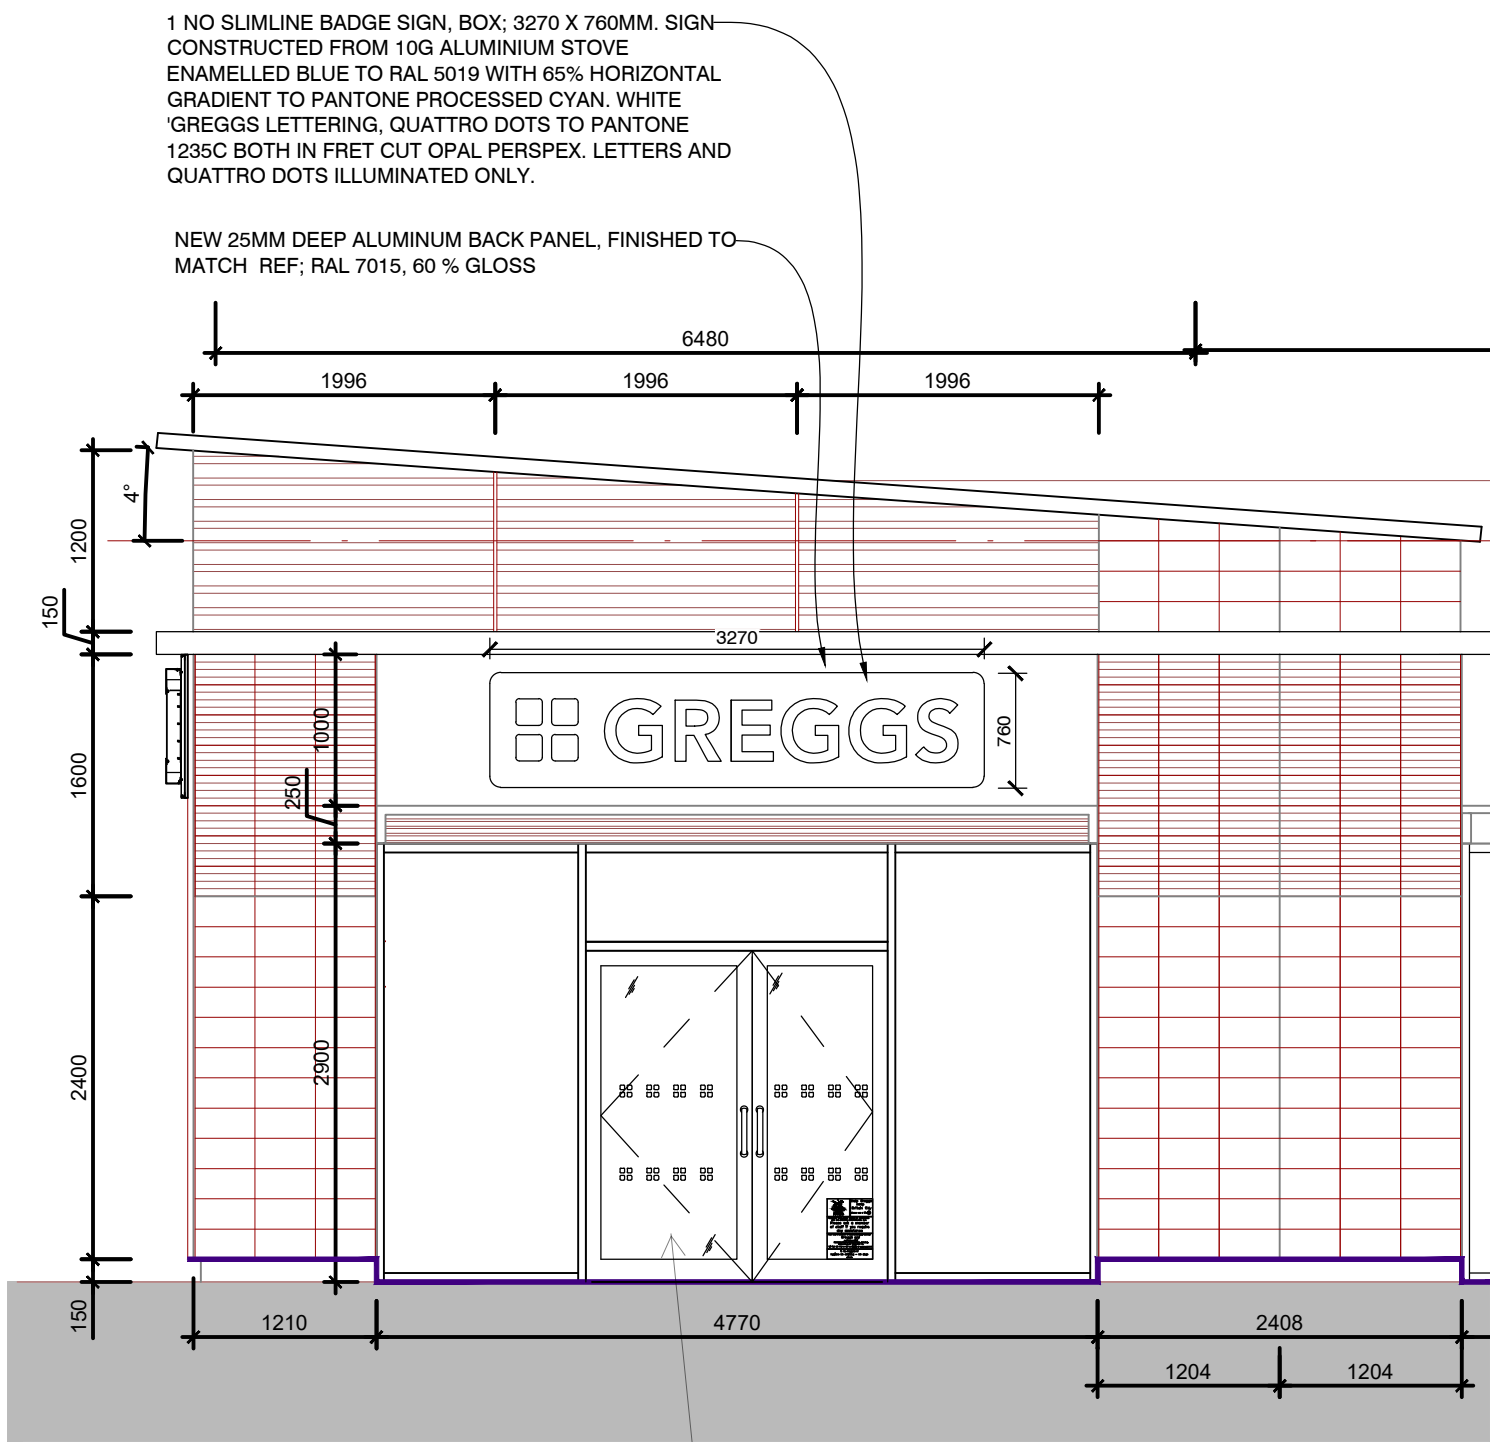


PROPOSED FRONT ELEVATION
1:50

New manual swing central doors to be flush glazed 100 x 45 mm aluminium sections, finished iron grey to match RAL 7011 (60% gloss). All glazing works to be in accordance with safety glass BS6206.

2NO AC CONDENSERS (DOUBLE UNITS) AT GROUND LEVEL ON FEET WITH SECURITY GATE

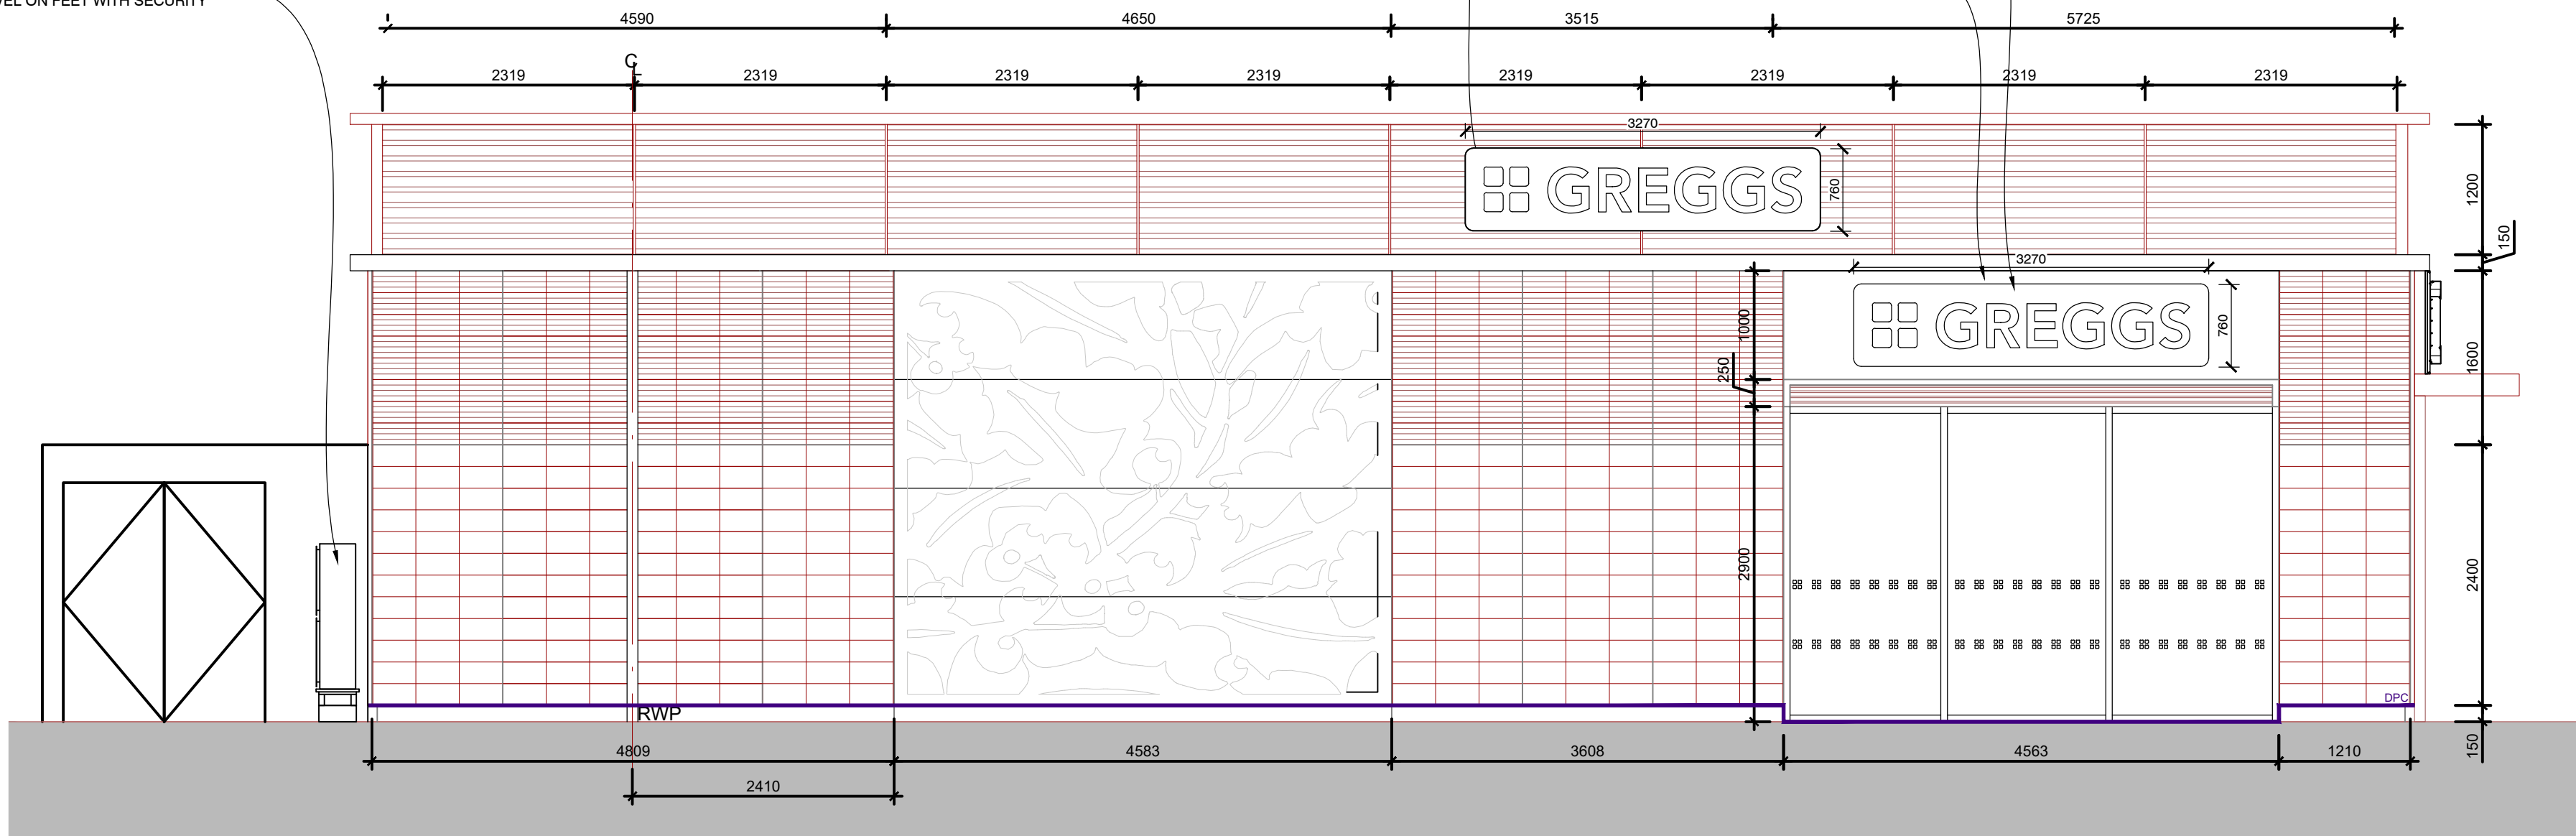

PROPOSED SIDE ELEVATION
1:50

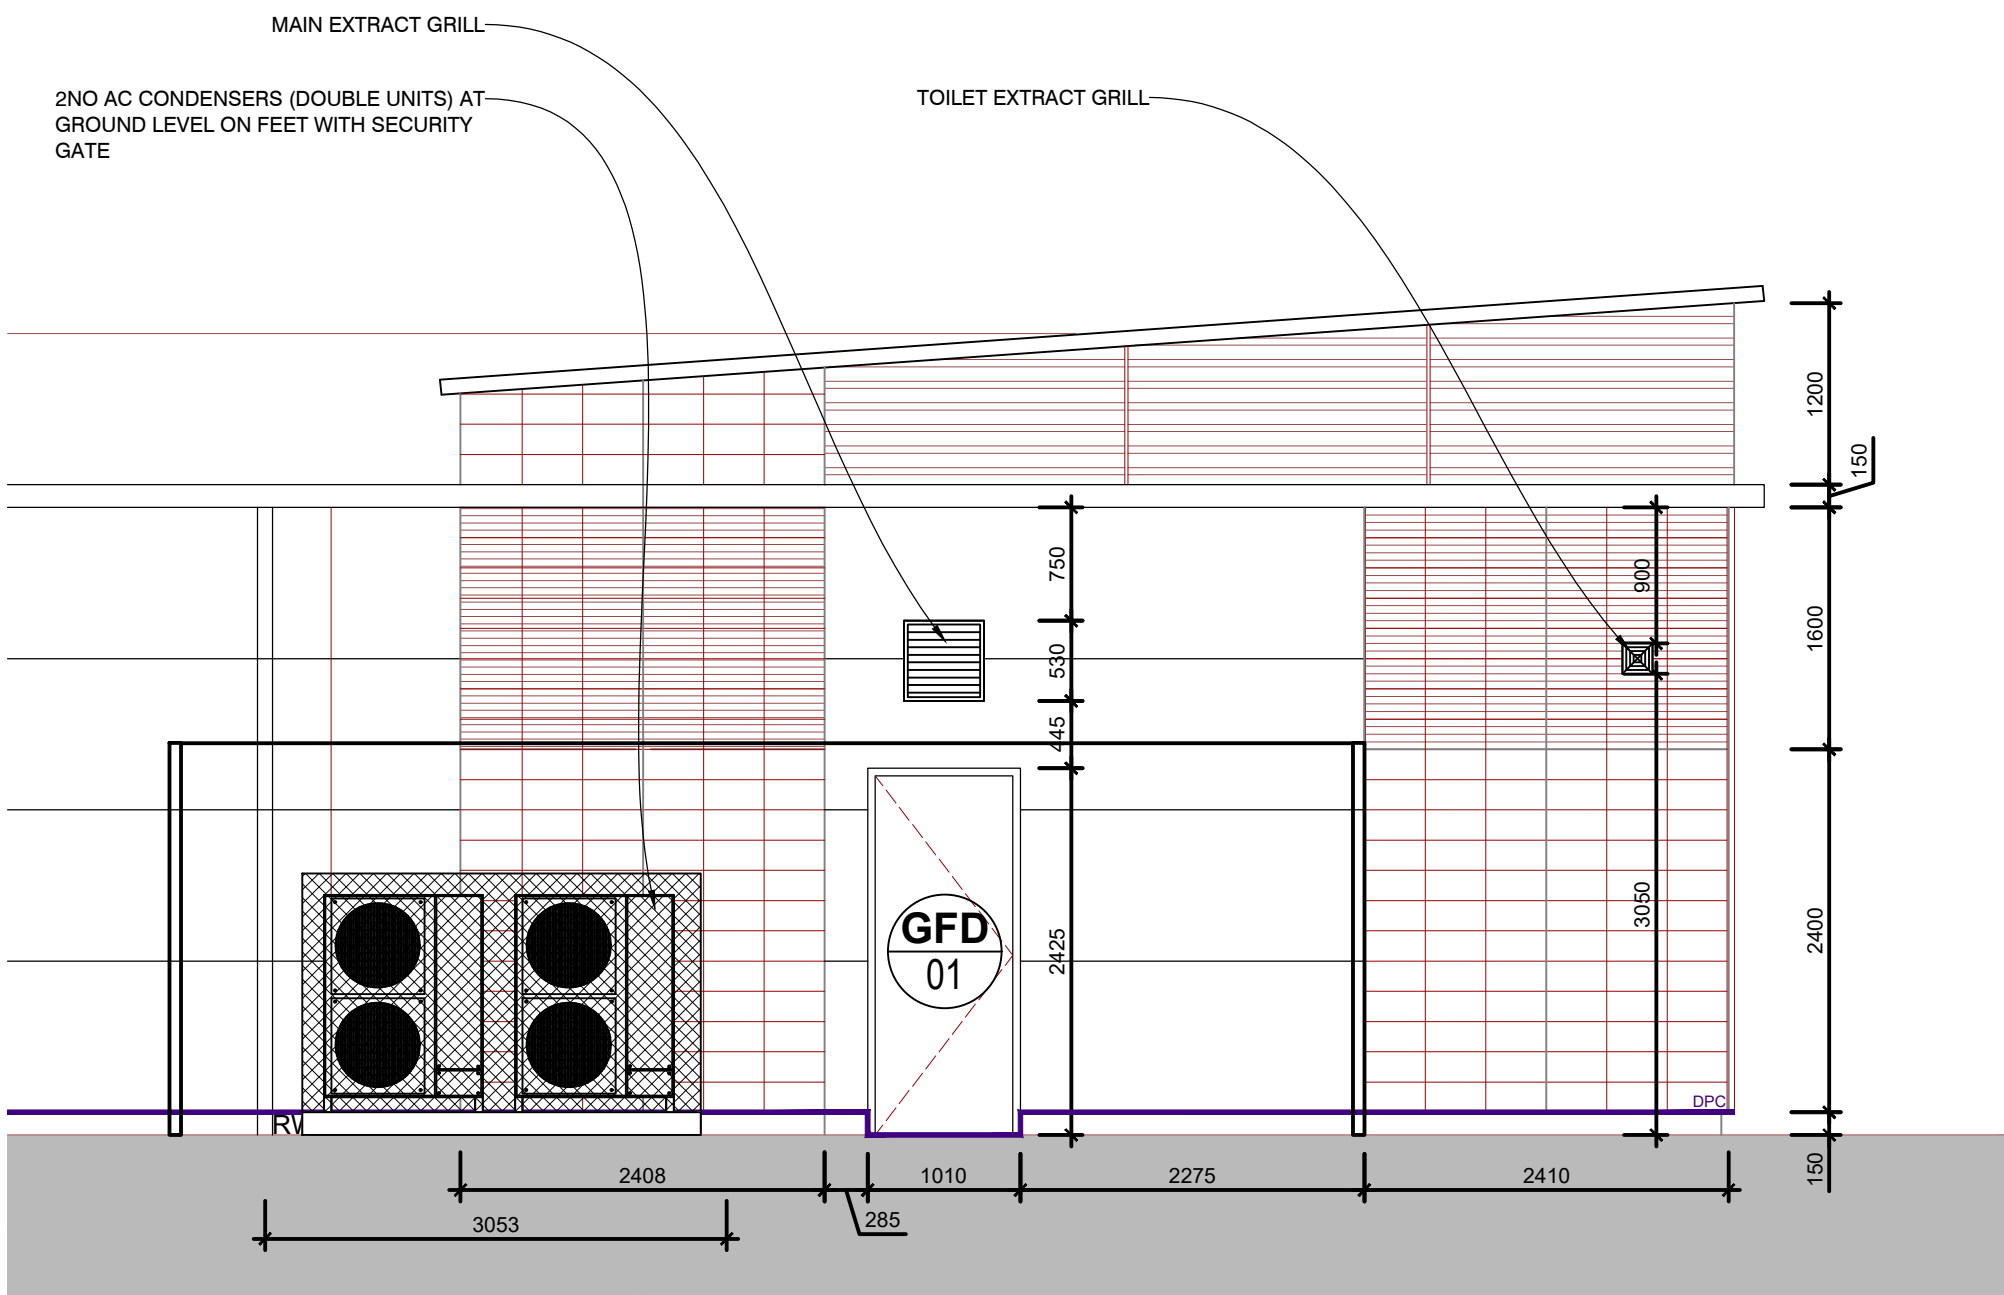

PROPOSED REAR ELEVATION
1:50

A	SHOP FRONT DOOR AMENDED	24/03/23	CS
REV	DESCRIPTION	DATE	NAME
GREGGS GREGGS Plc (CENTRAL) MAINSTREAM WAY SALTLEY BIRMINGHAM B7 4SN Tel: (0121) 605 1122			
Shop S Number & Name S6216 Hinckley Fieldfare Road			
Title PLANNING - PROPOSED ELEVATIONS			
Site Address Unit 2 24 Fieldfare Road, Normanton Way Hinckley LE10			
Gross Building Area 108 Sq m		Gross Sales Area 35.7 Sq m	
Drawing No. RCEN/S6216/02P		(SHEET 1 OF 1)	Rev. A
Date 10/03/23		Scale 1:50	@ A1
Drawn by CS	Scale Bar		
Issued 24-Mar-23	0 500 1000 1500 2000 2500mm SCALE 1:50		