




PLANNING APPLICATION

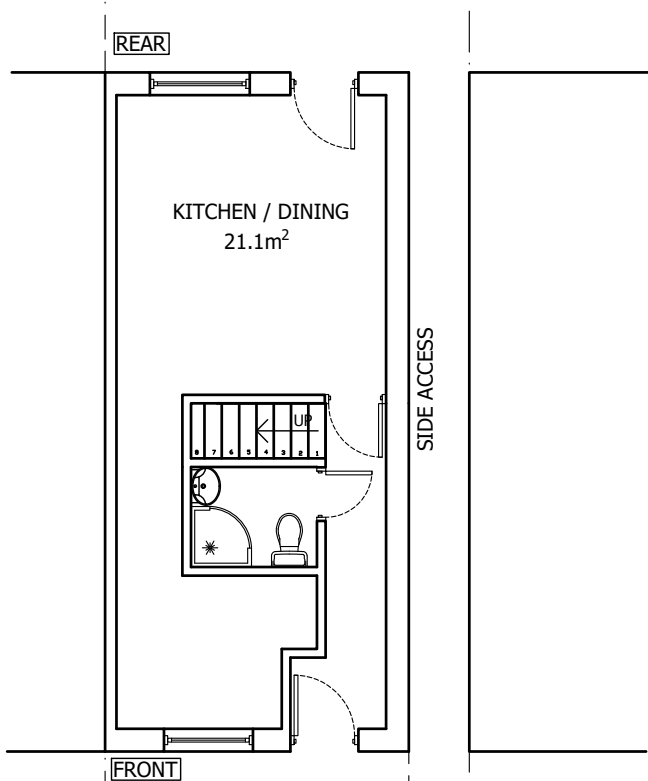


EXISTING GROUND FLOOR PLAN
SCALE 1:100

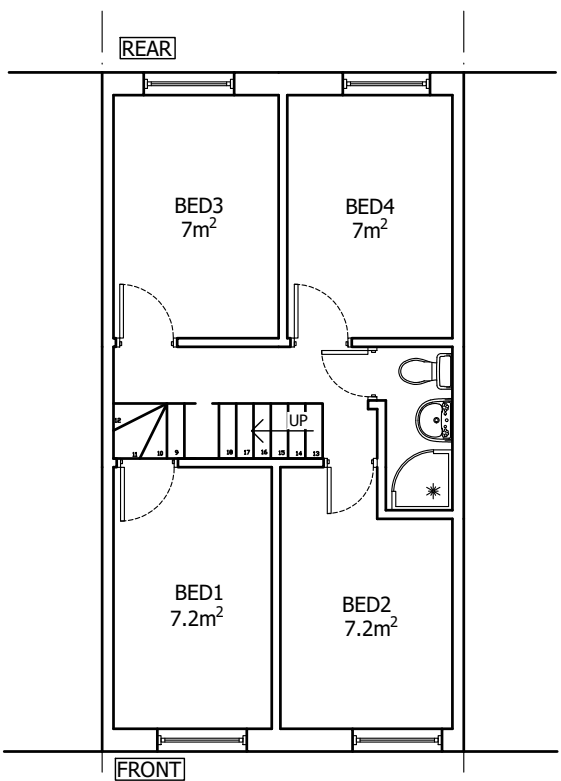


EXISTING FIRST FLOOR PLAN
SCALE 1:100

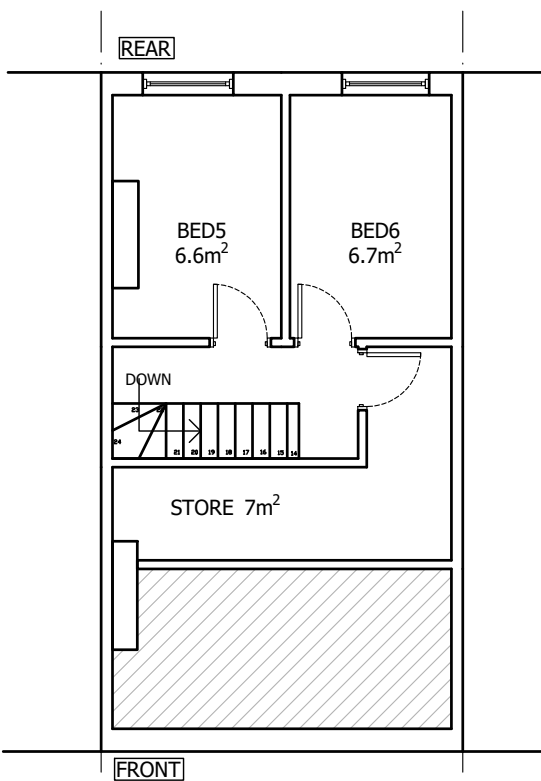


EXISTING SECOND FLOOR PLAN
SCALE 1:100

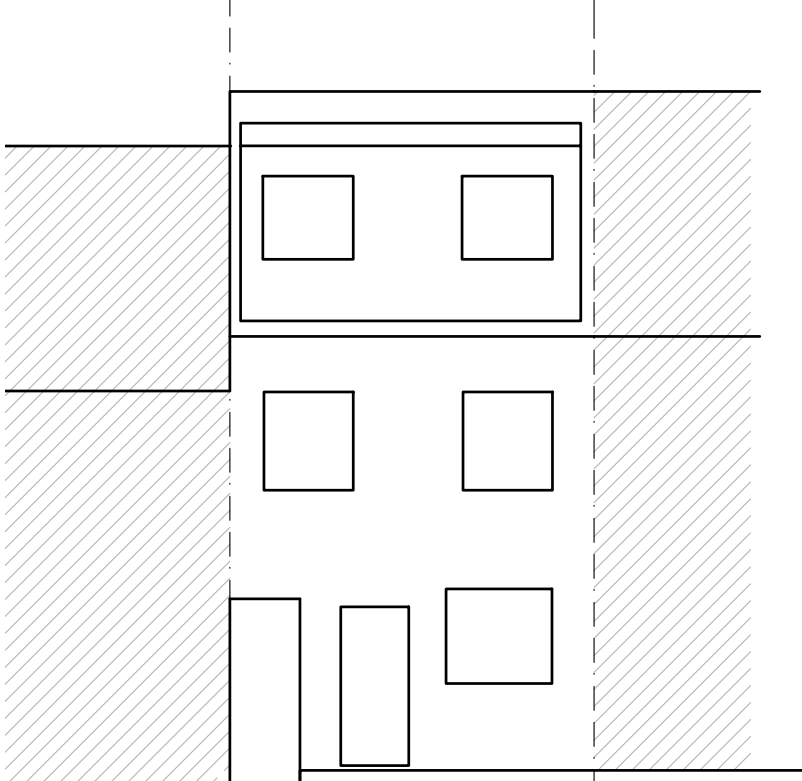


EXISTING REAR ELEVATION
SCALE 1:100

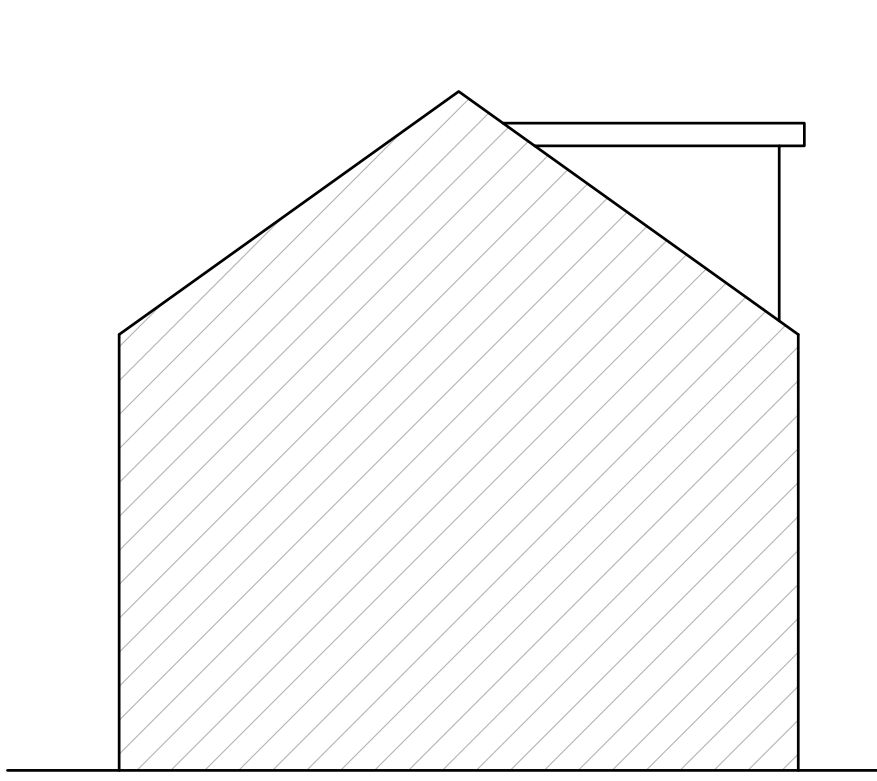


EXISTING SIDE ELEVATION
SCALE 1:100

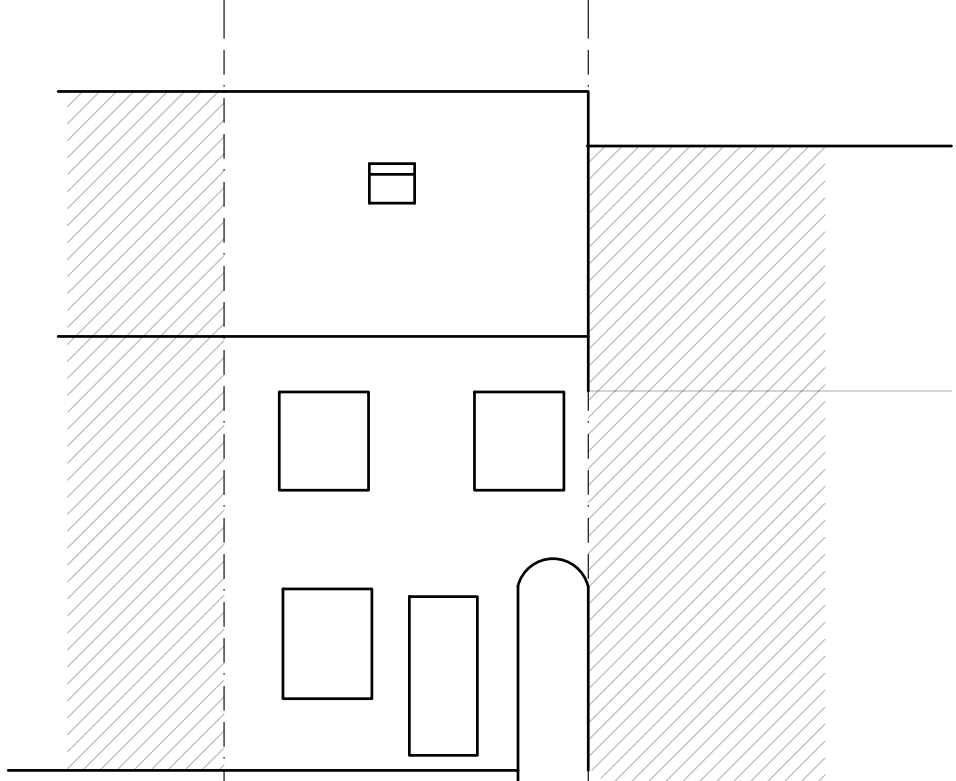


EXISTING FRONT ELEVATION
SCALE 1:100

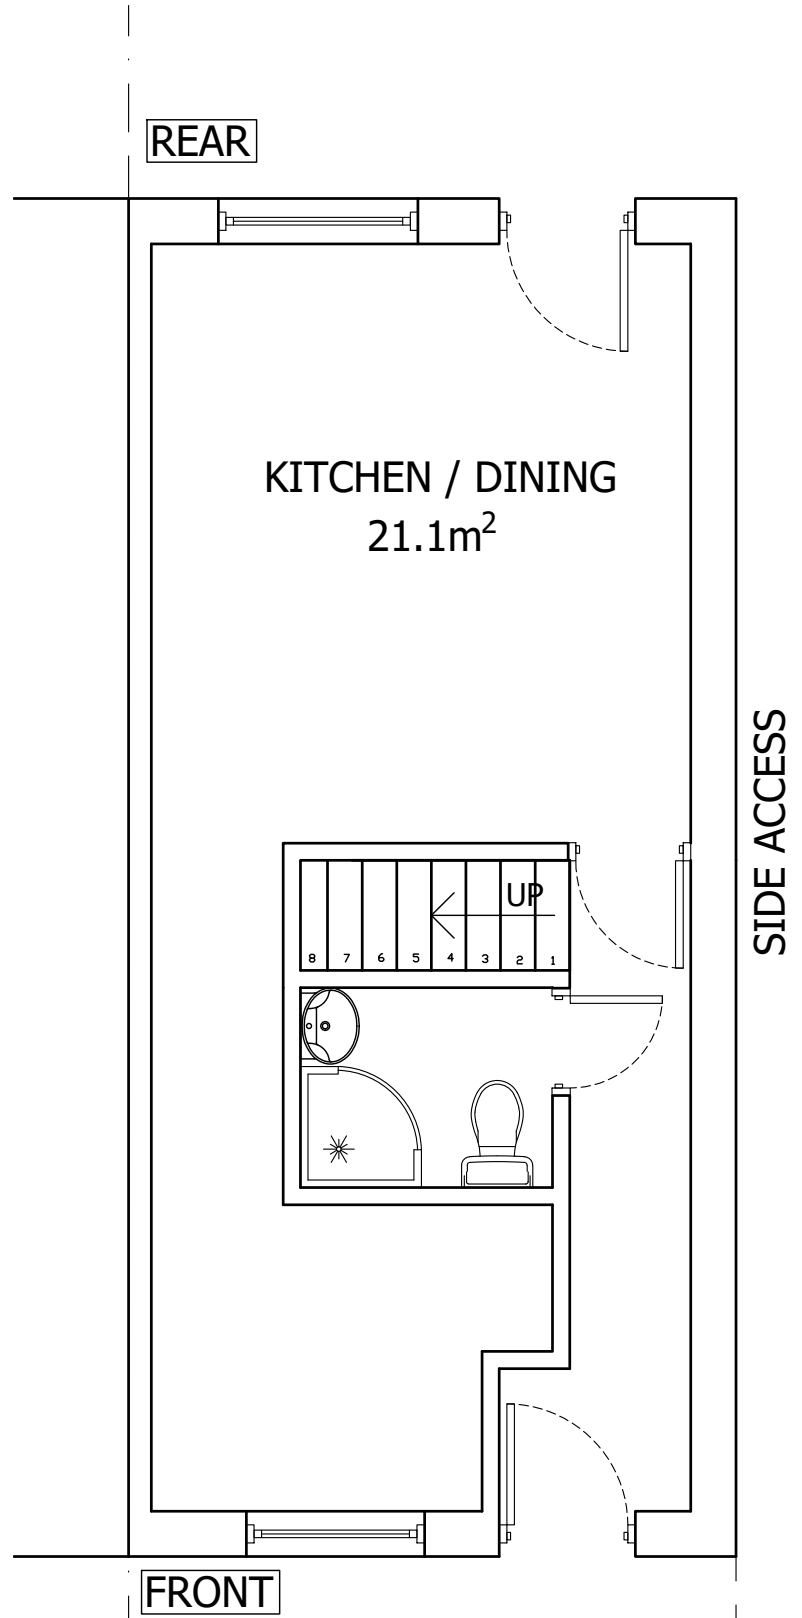


PROPOSED GROUND FLOOR PLAN
SCALE 1:50

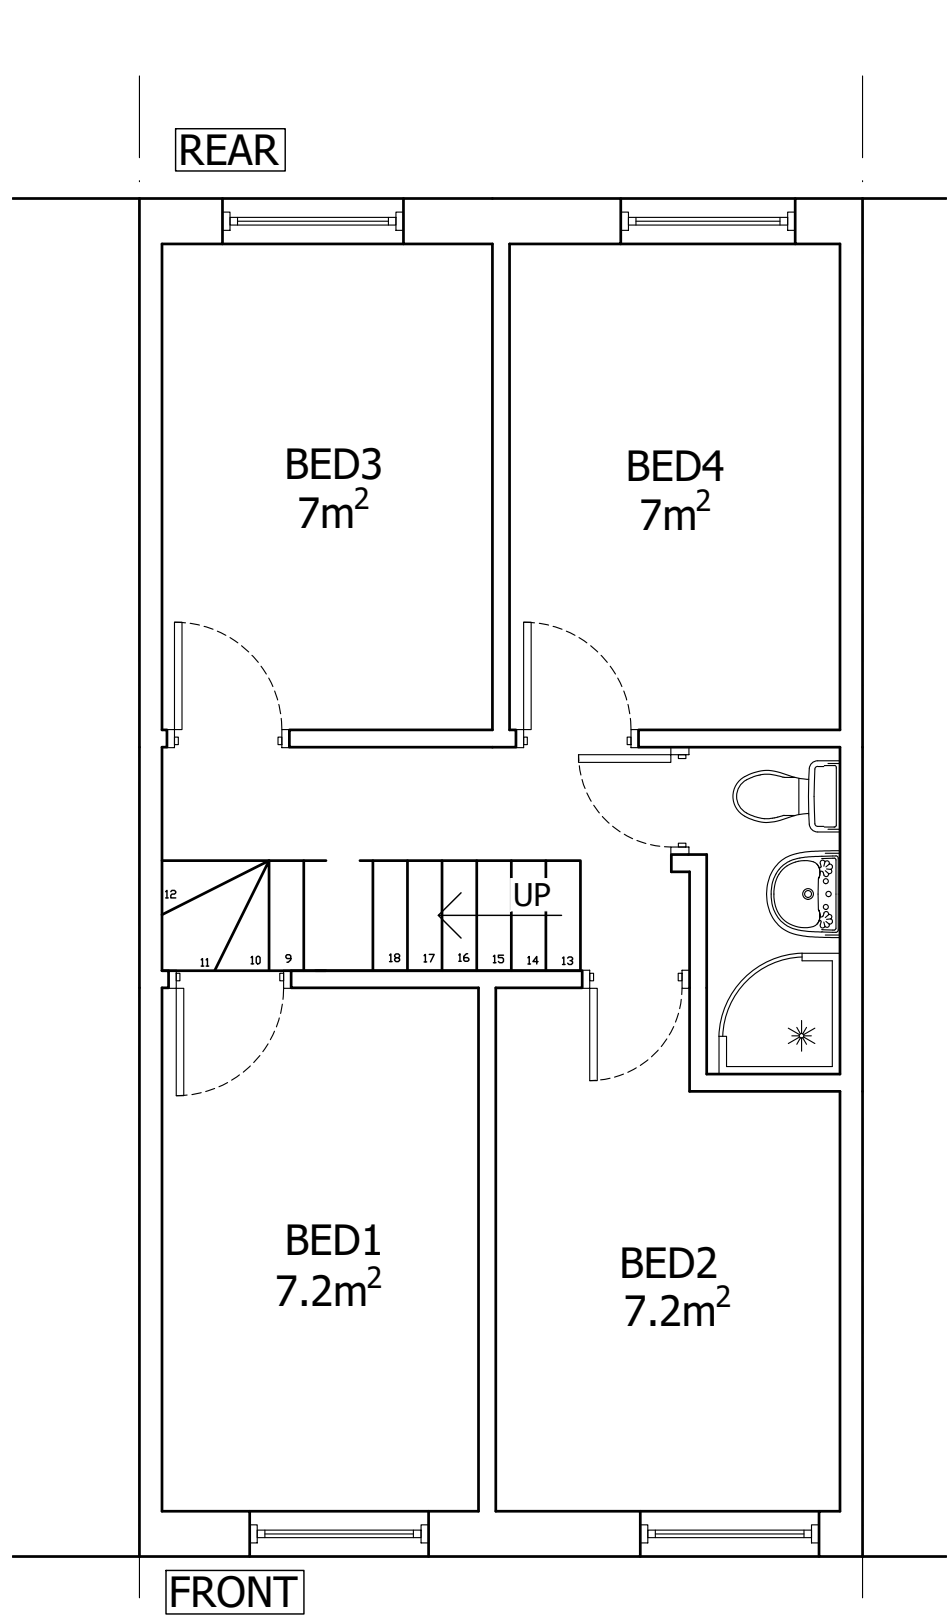


PROPOSED FIRST FLOOR PLAN
SCALE 1:50

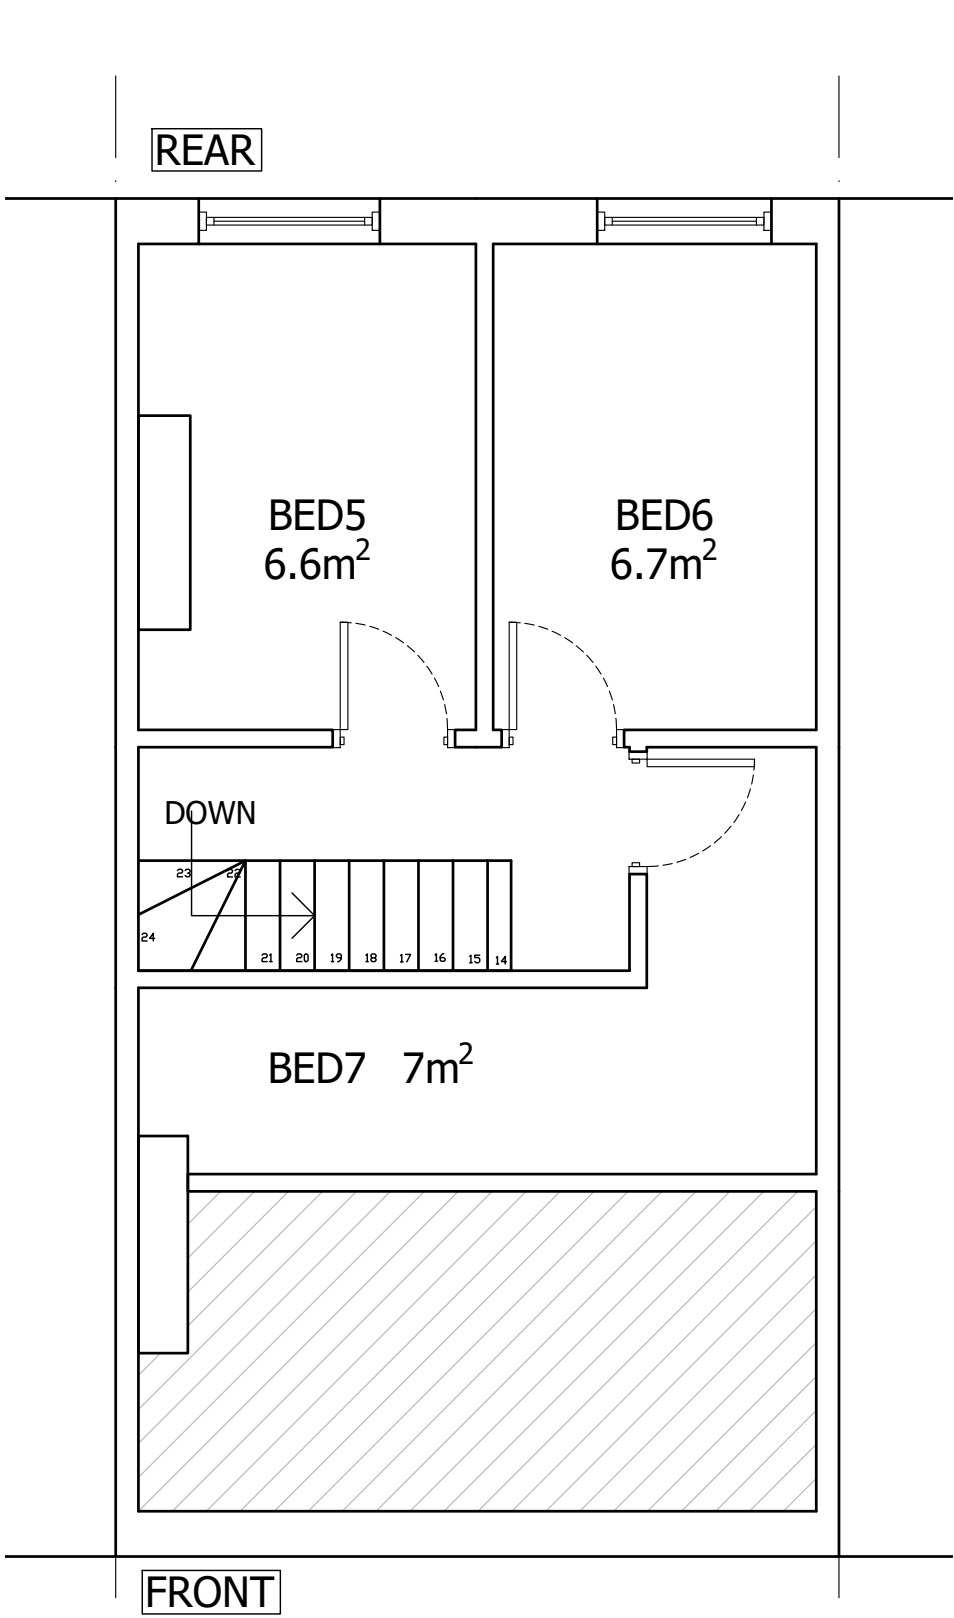

PROPOSED SECOND FLOOR PLAN
SCALE 1:50

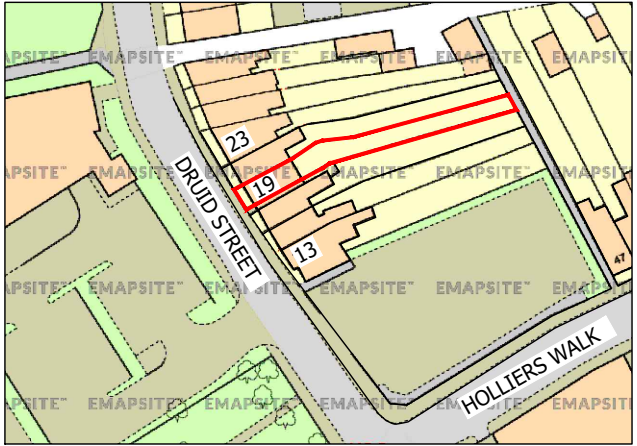


EXISTING AREA LOCATION
(SCALE 1:1250)

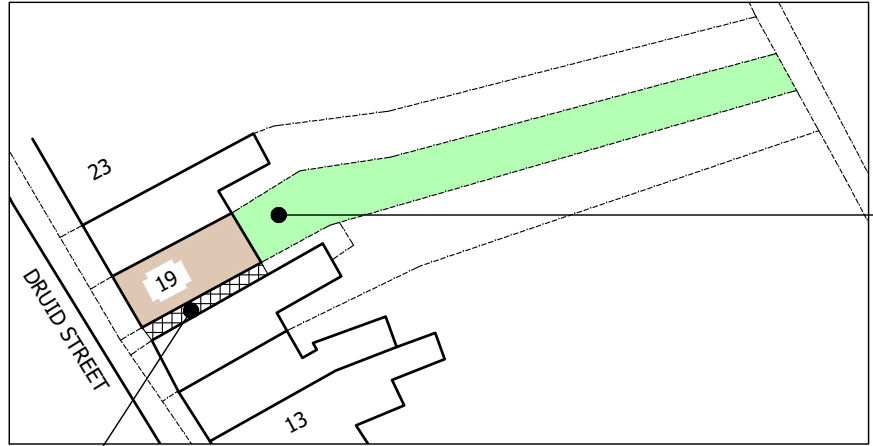


PROPOSED SITE LOCATION
(SCALE 1:500)


PROPOSED BIN STORE
AND 7-SPACE SHEFFIELD
STAND BIKE PARKING

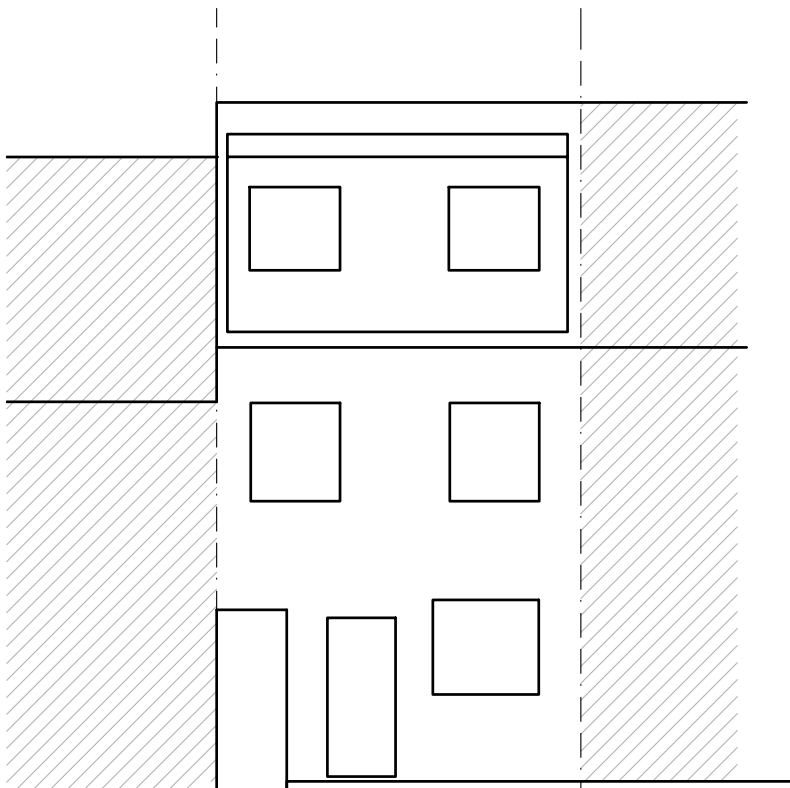


PROPOSED REAR ELEVATION
SCALE 1:100

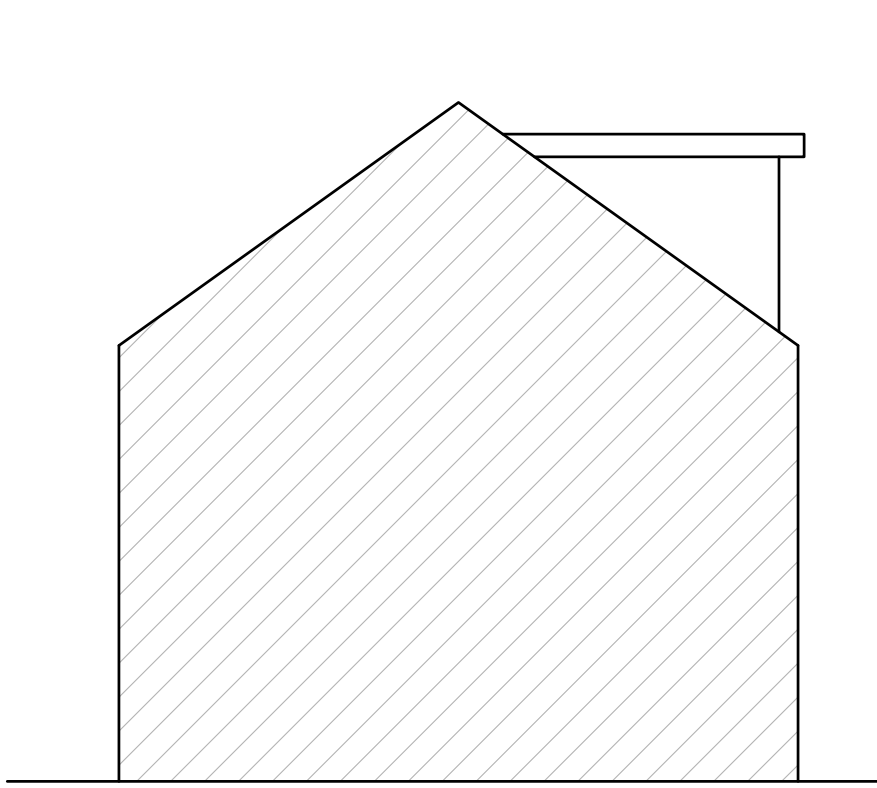

PROPOSED SIDE ELEVATION
SCALE 1:100

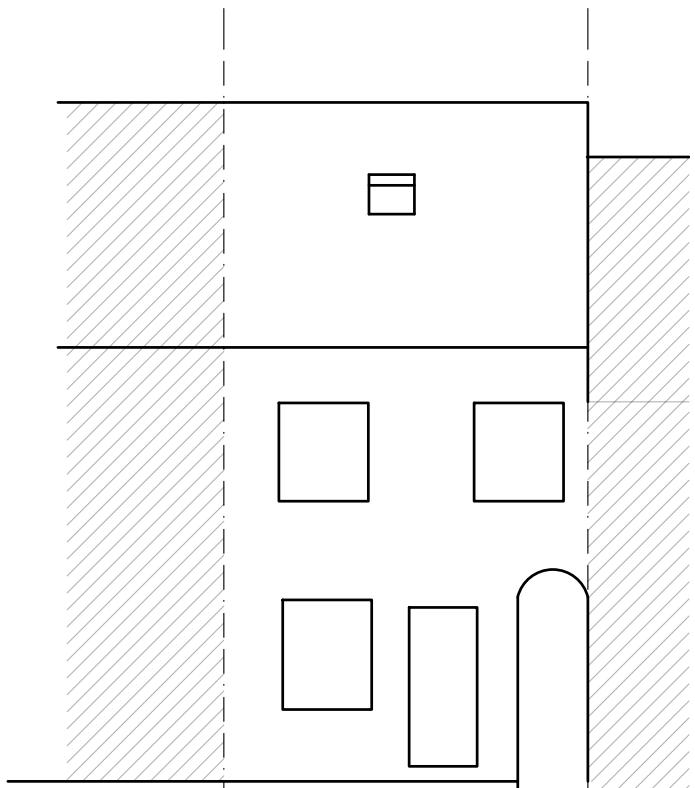

PROPOSED FRONT ELEVATION
SCALE 1:100

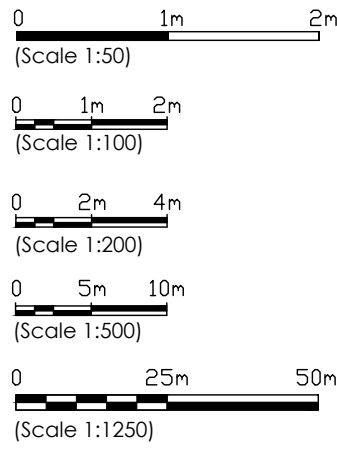

 UDDIN DESIGN RESPONSE BUILDING PLANNING 3 Memory Building, Holyhead Road, Wolverston, West Midlands WS10 7PY Tel: 01926 773443 Email: info@uddin.design.uk		Client		19 Druid Street Hinckley Leicestershire LE10 1QG		
		Project		Change of use from 6 bed HMO (for 6 persons) use class C4 to 7 Bed HMO (for 7 persons) use class sui-generis		
		Drawing Number:		Scale: 1:100(UNO)	Date: 29/11/25	Revision
		25/106/P02		Drawn: SU	Paper Size: A1	.
REV	DETAILS	DATE	SHEET	1 OFF 1		