


PREVIOUSLY APPROVED ELEVATIONS (DH200VE)



FRONT ELEVATION
Scale 1:100

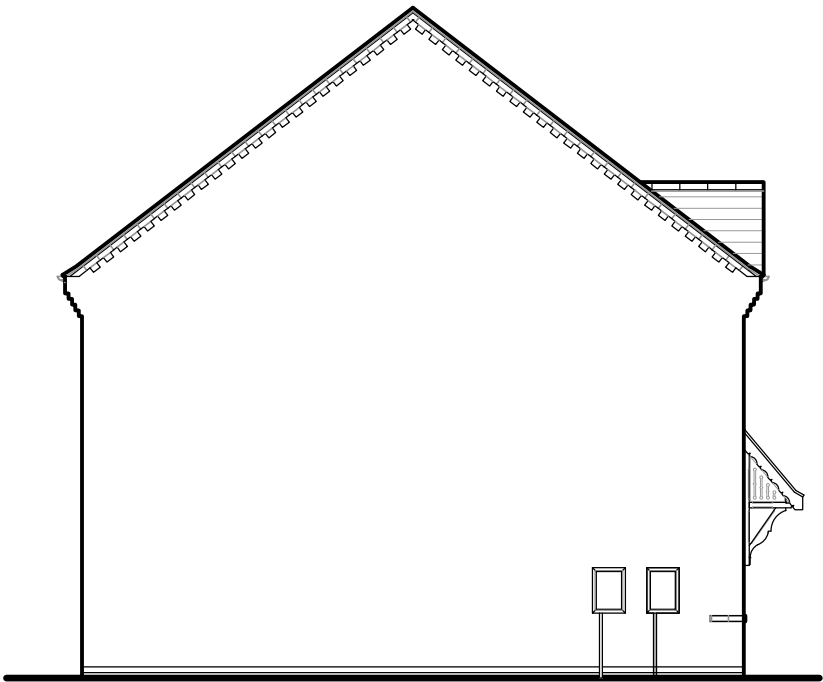


SIDE ELEVATION
Scale 1:100




REAR ELEVATION
Scale 1:100

PROPOSED ELEVATIONS (DH260BE)

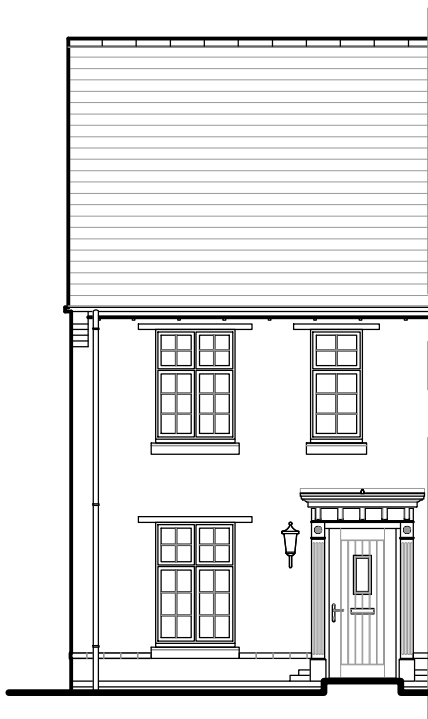


FRONT ELEVATION
Scale 1:100

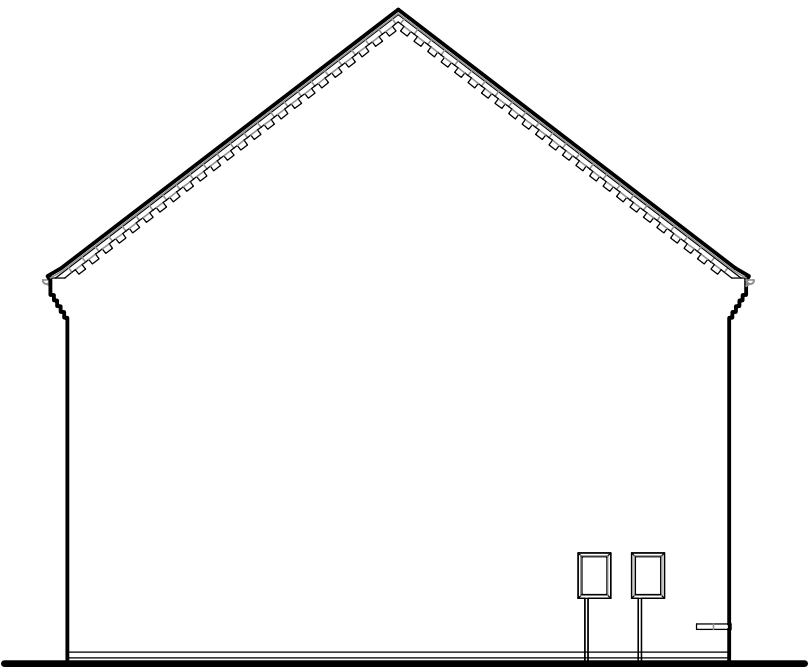

SIDE ELEVATION
Scale 1:100



REAR ELEVATION
Scale 1:100

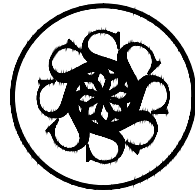 DAVIDSONS	
Notes: Number of PV panels and PV orientations are indicative only.	
Rev: -	
Drawing Number: 1186_141-144	Description: Comparison of Elevations (Plots 141-144)
Scale: 1:100	Date: 27/08/2025 Drawn: SW