


PREVIOUSLY APPROVED ELEVATIONS (DH302VE)



FRONT ELEVATION

Scale 1:100

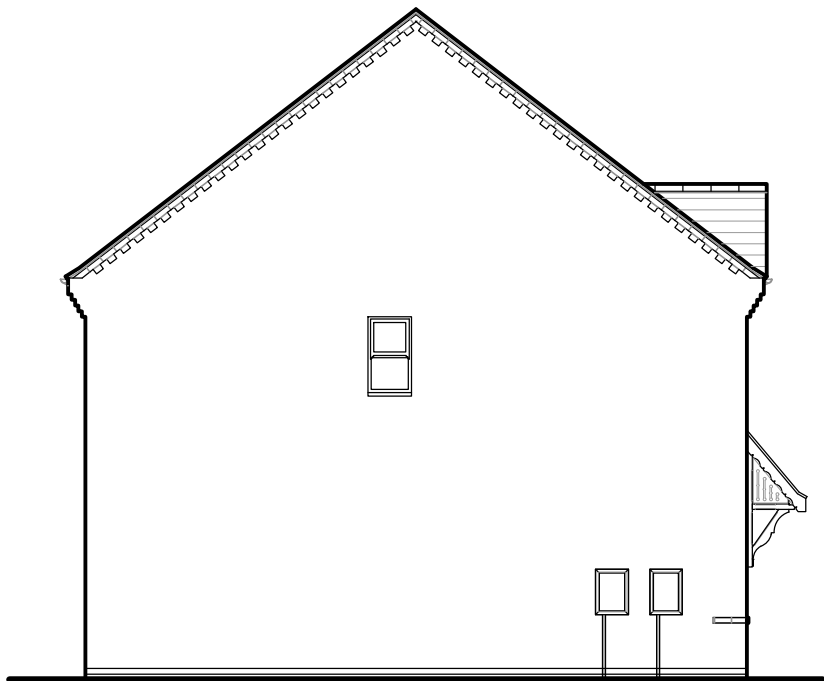

SIDE ELEVATION

Scale 1:100



REAR ELEVATION


Scale 1:100

PROPOSED ELEVATIONS (DH360BRE)



FRONT ELEVATION

Scale 1:100

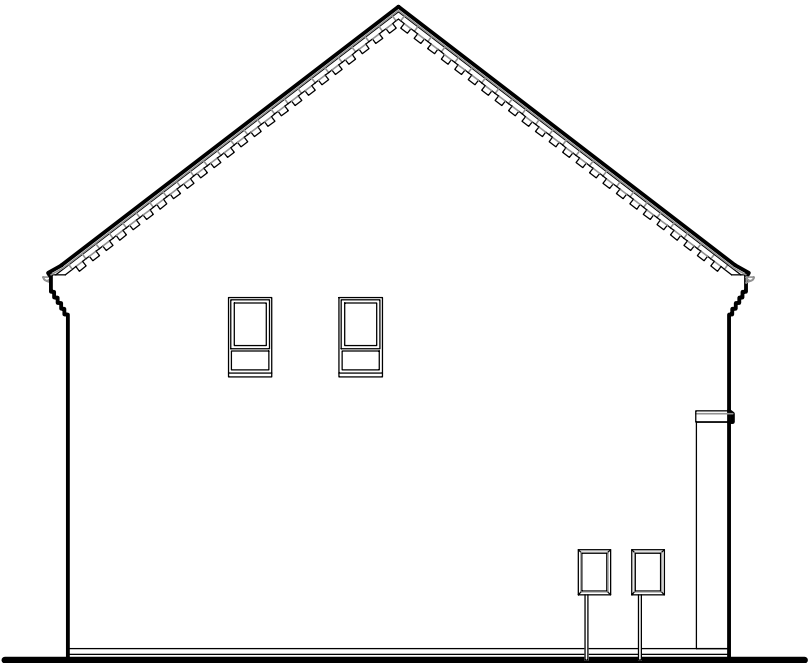

SIDE ELEVATION

Scale 1:100



REAR ELEVATION

Scale 1:100

Drawing Number: 1186_145-146

Description: Comparison of Elevations (Plot 145-146)

Scale: 1:100


Date: 27/08/2025

Drawn: SW

Rev:

-

Notes:
Number of PV panels and PV orientations are indicative only.

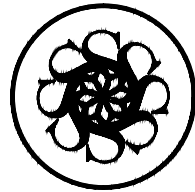

DAVIDSONS