





Existing Ground Floor Plan
scale 1:50@A3

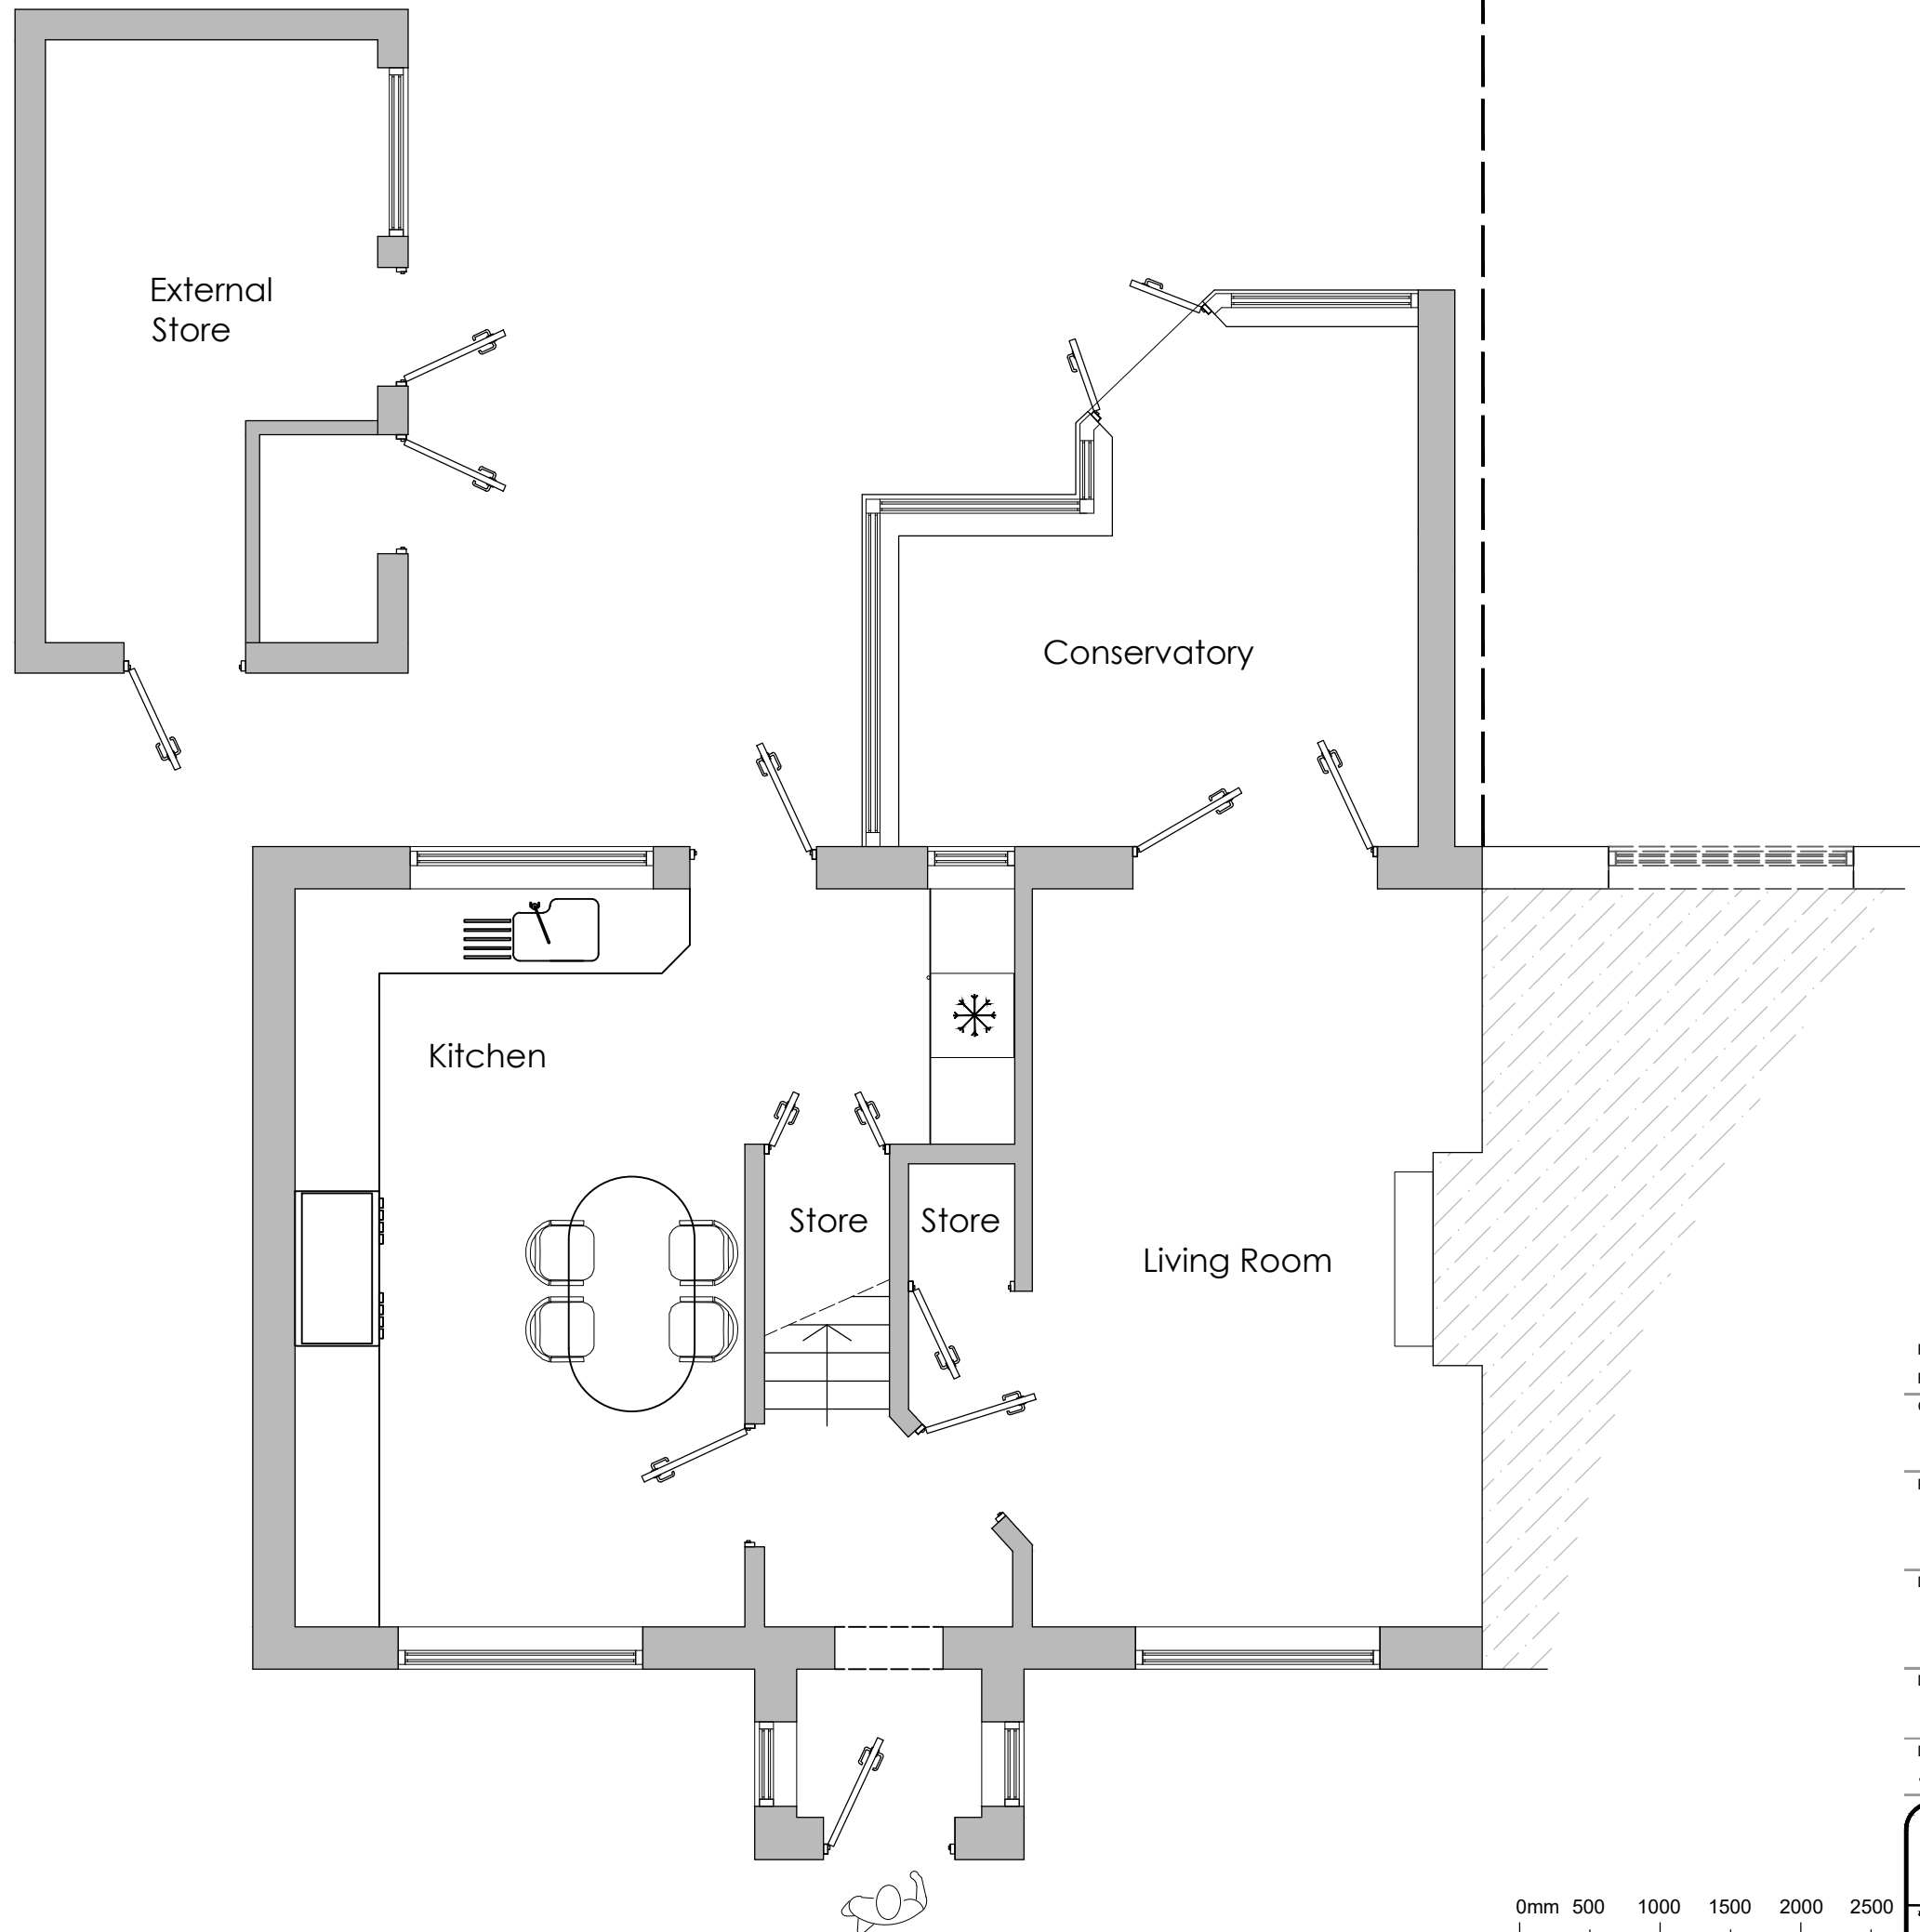

 

Rev	Date	Note
Revisions		

Client:	McManus - Thomson
Project:	1 Church Field, Congerstone, Nuneaton, Warwickshire, CV13 6NA
Drawing title:	Existing Ground Floor Plan
Drawing number:	PL231-200
Date:	June 2023
Scale:	1:50@A3



Justin M Jones RIBA
Chartered Architect
116 Gillway Lane
Tamworth
Staffordshire
B79 8PW
T: 07872 688728
Justin@jmmjarchitecture.com
www.JMJarchitecture.com

A3

The drawing and the building works depicted are the copyright of JMJ Architecture and may not be reproduced except by written permission of JMJ Architecture. Do not scale from this drawing when using this for construction purposes. Use figured dimensions only.
© JMJ Architecture 2019