
 


Proposed Ground Floor Plan
scale 1:50@A3

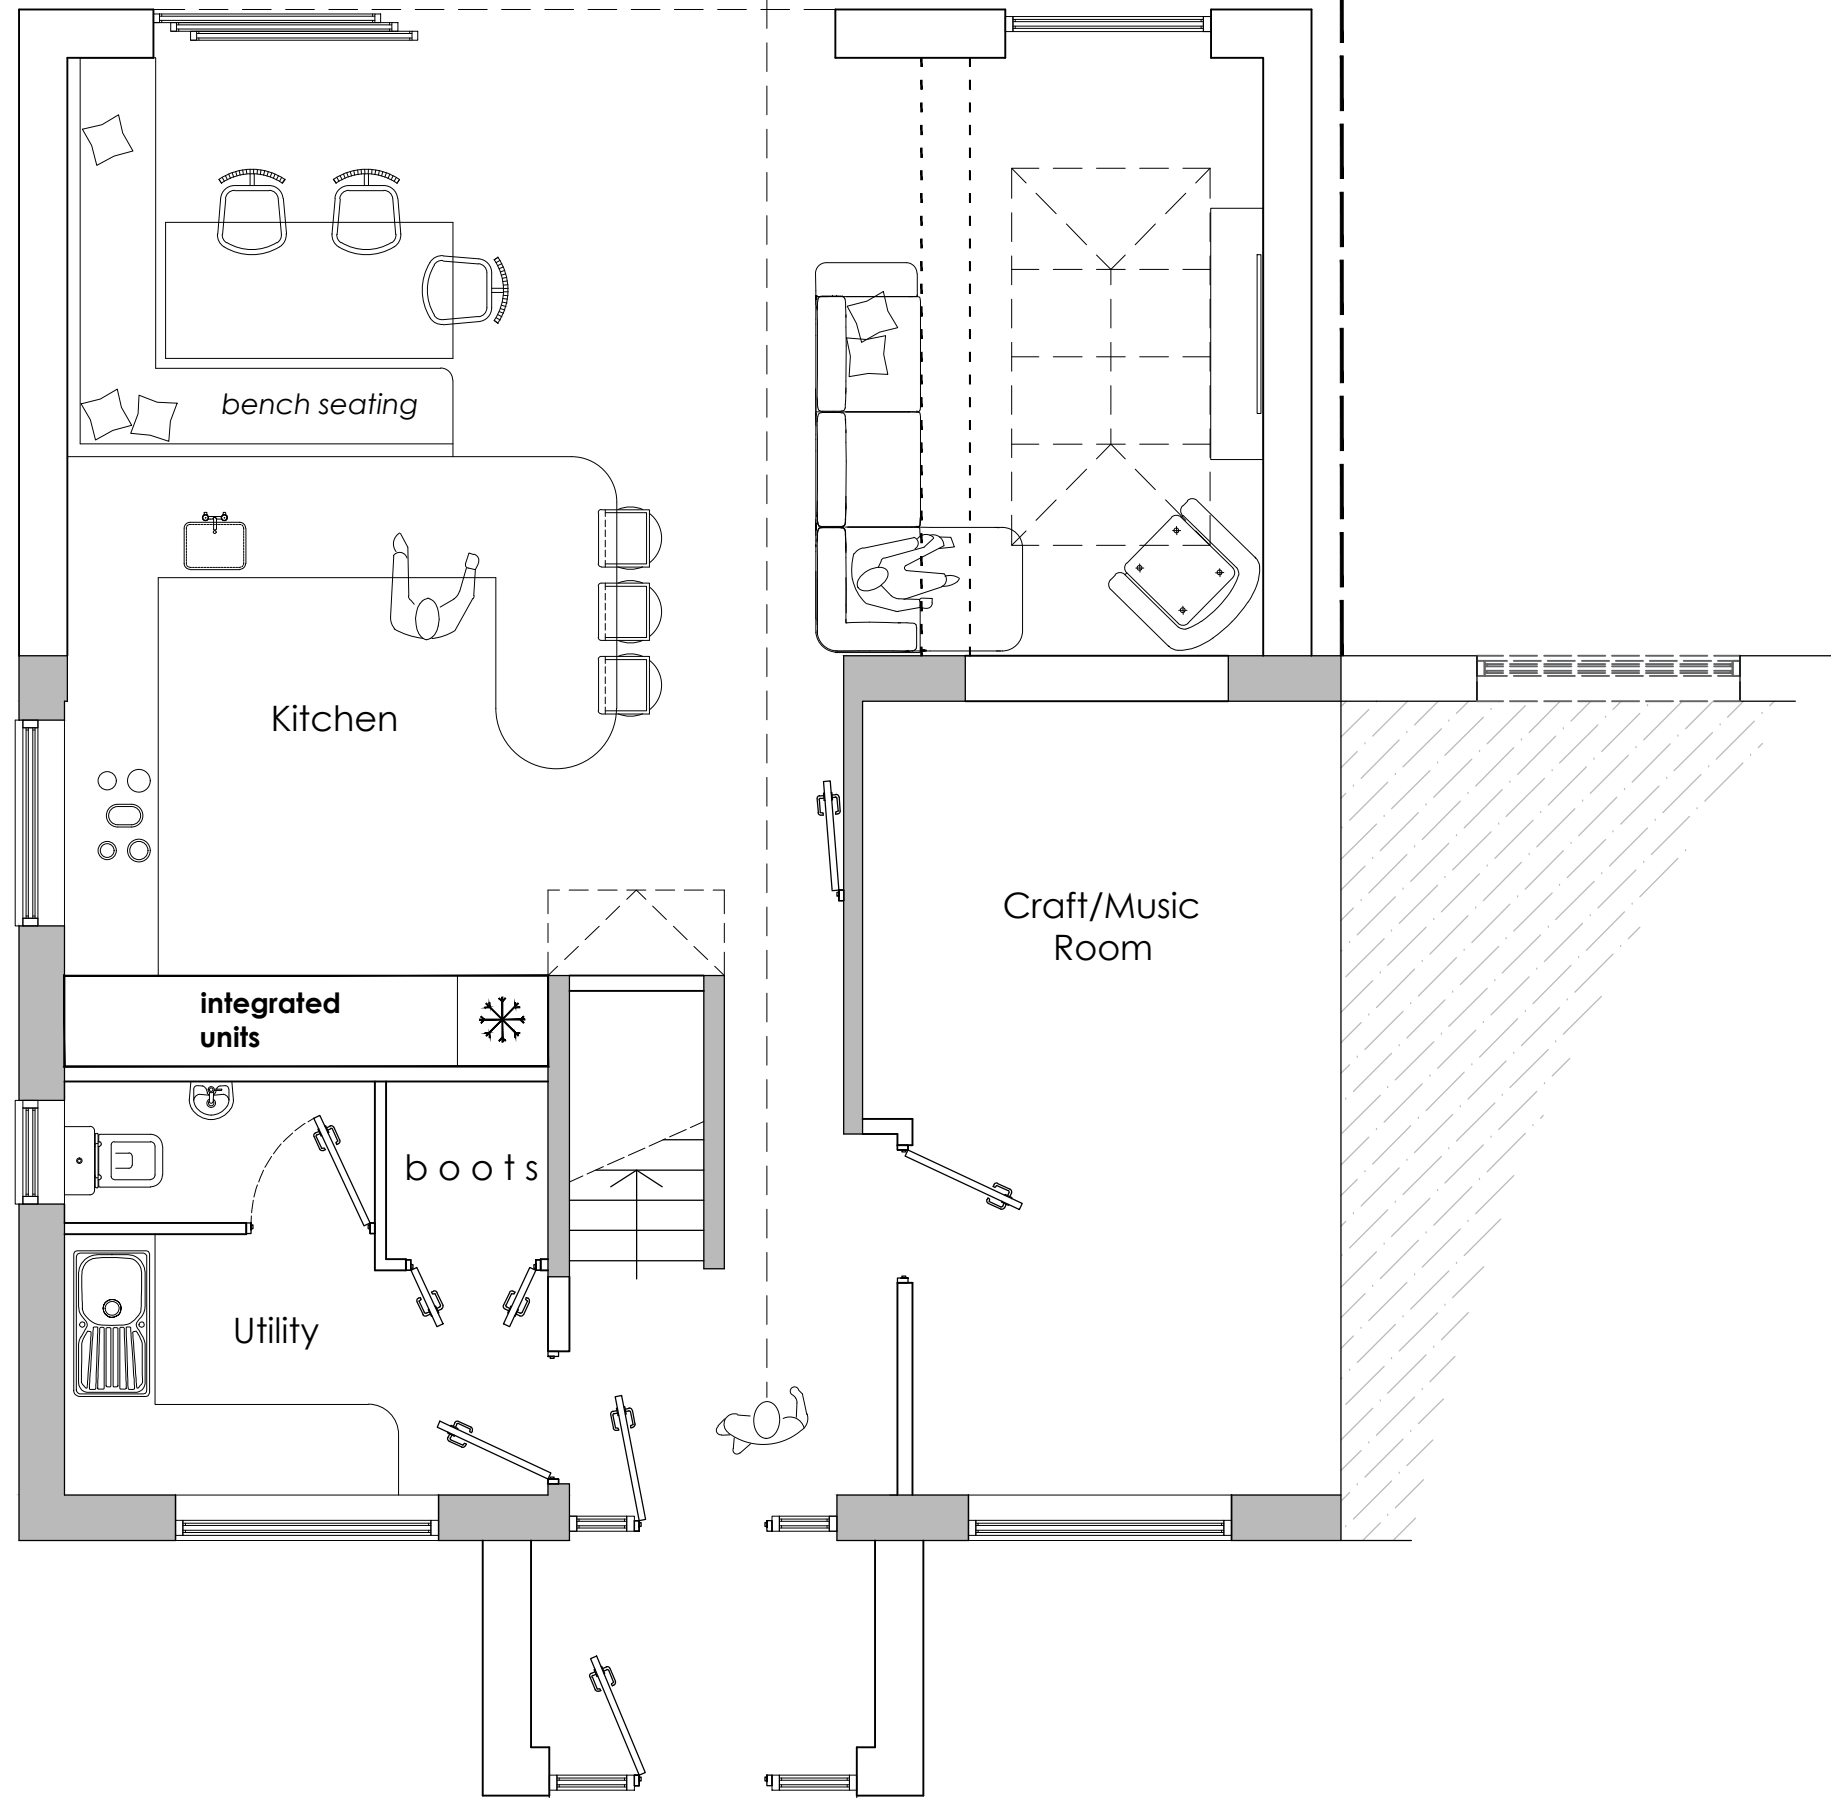

Rev	Date	Note
Revisions		
Client:		
McManus - Thomson		
Project:		
1 Church Field, Congerstone, Nuneaton, Warwickshire, CV13 6NA		
Drawing title:		
Proposed Ground Floor Plan		
Drawing number:		Revision:
PL231-202		D
Date:		Scale:
June 2023		1:50@A3
		
Justin M Jones RIBA Chartered Architect 116 Gillway Lane Tamworth Staffordshire B79 8PW T: 07872 688728 Justin@jmaarchitecture.com www.JMJarchitecture.com		

This drawing and the building works depicted are the copyright of JMU Architecture and may not be reproduced except by written permission of JMU Architecture. Do not scale from this drawing when using this for construction purposes. Use figured dimensions only.
© JMU Architecture 2019