



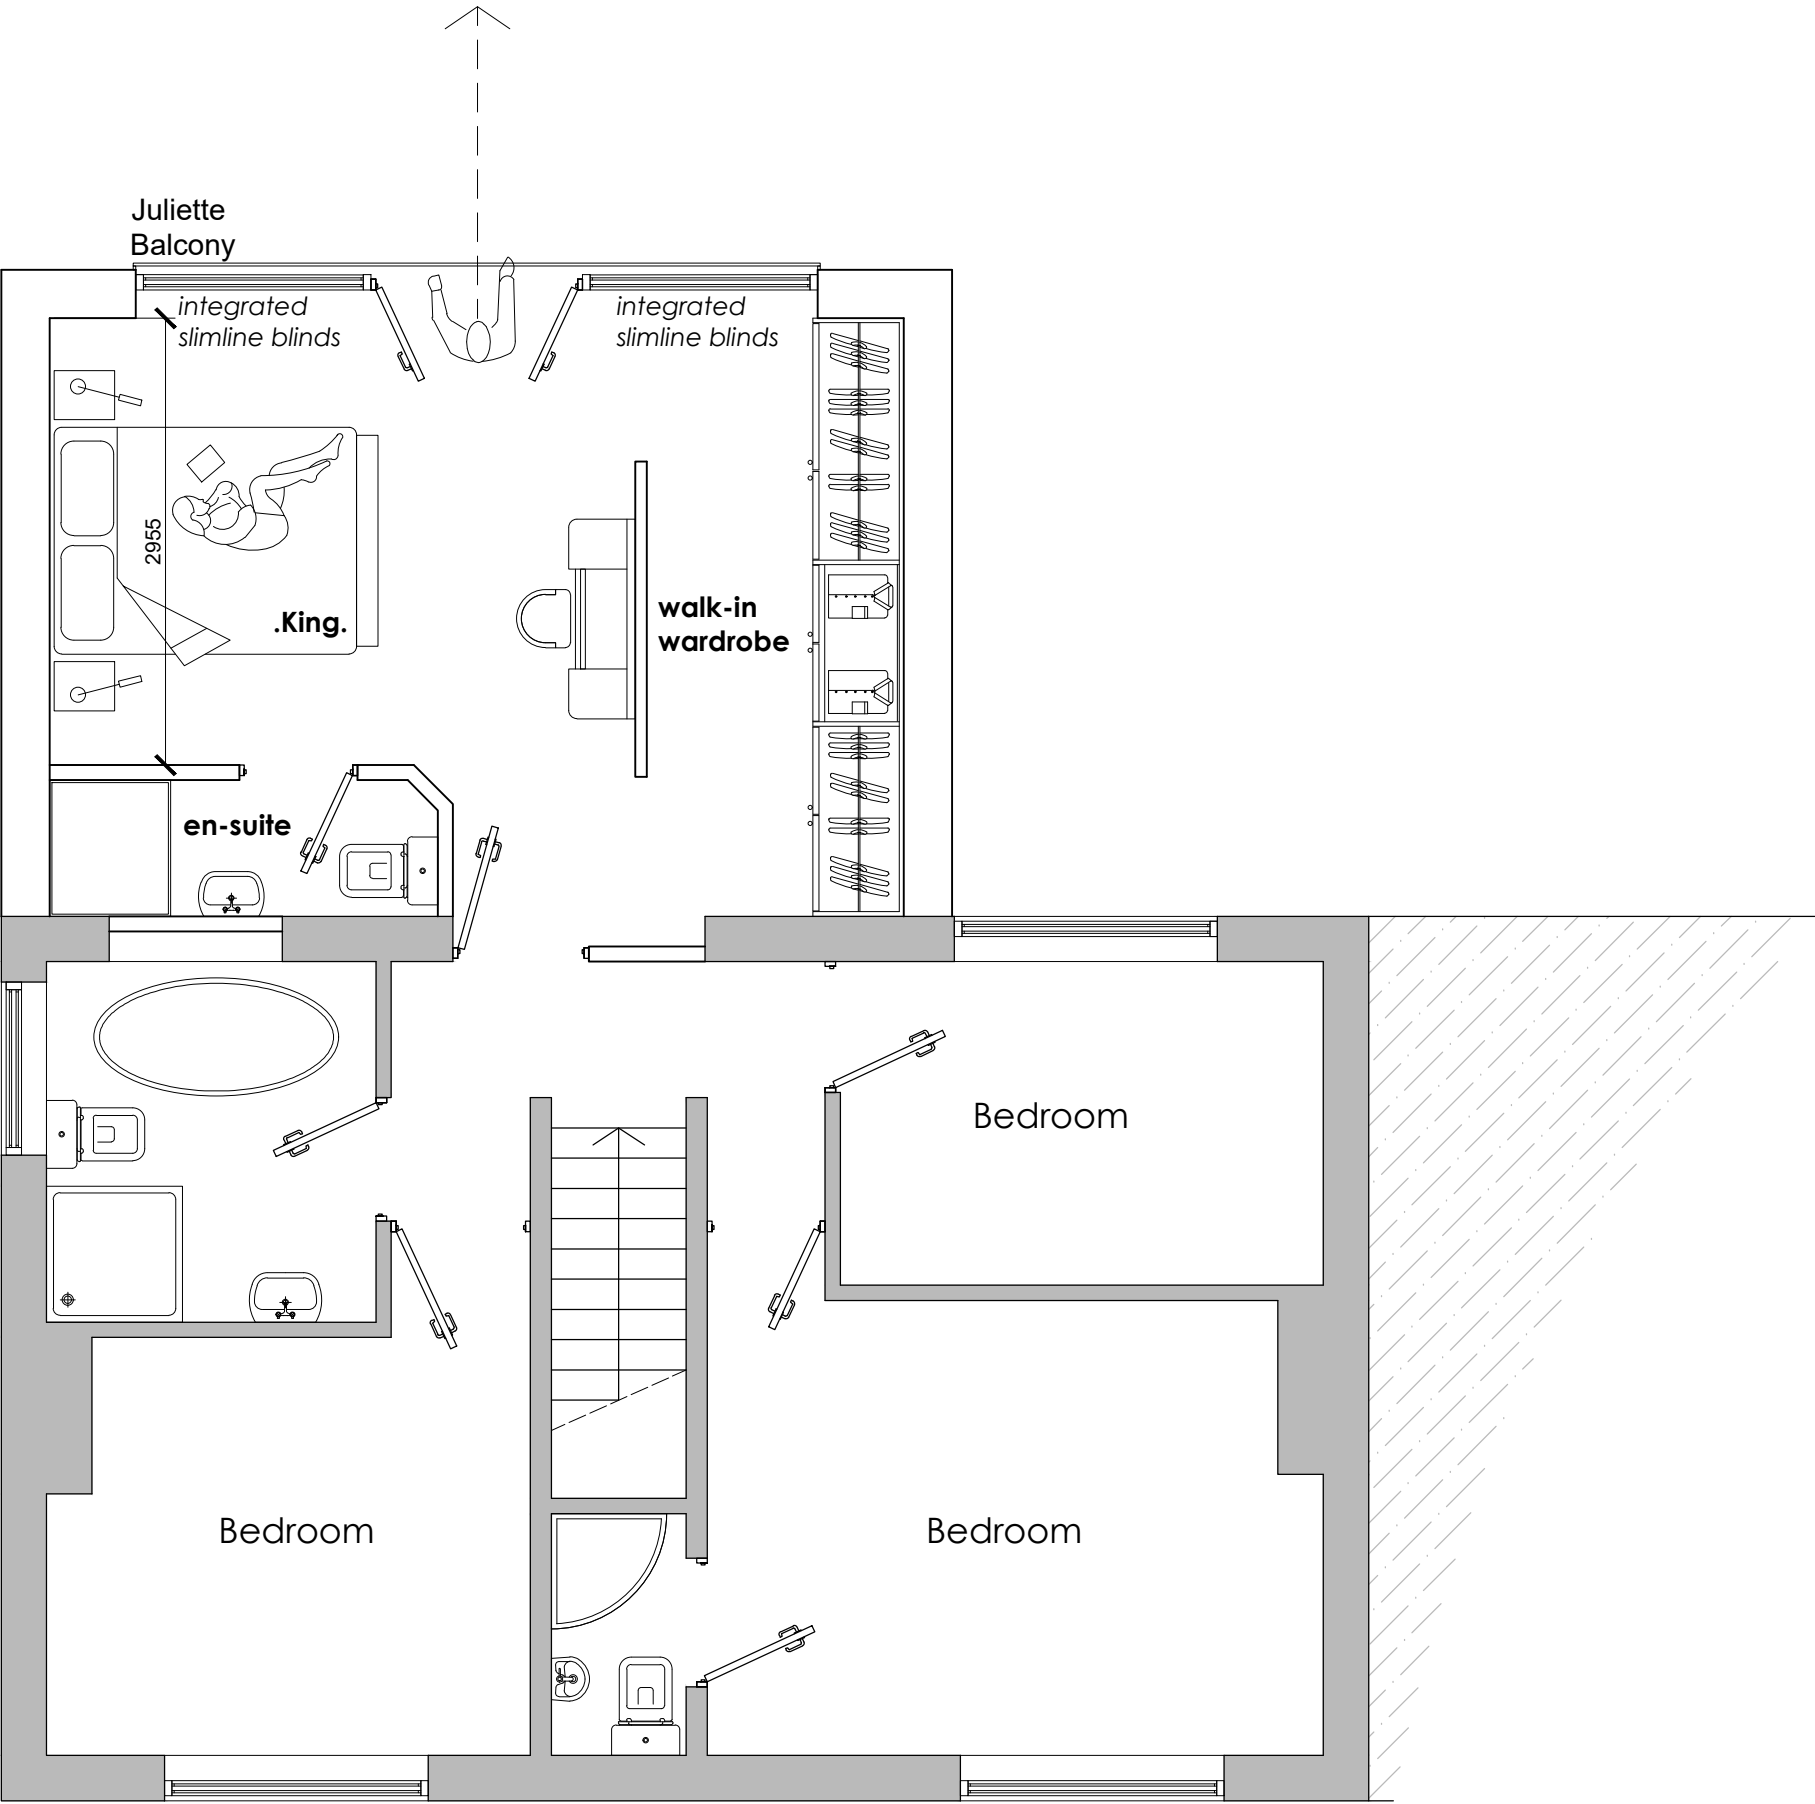

Proposed First Floor Plan
scale 1:50@A3

 

Rev Date Note

Revisions

Client:

McManus - Thomson

Project:

1 Church Field, Congerstone,
Nuneaton, Warwickshire, CV13 6NA

Drawing title:

Proposed First Floor Plan

Drawing number:

PL231-203

Date:

June 2023

Revision:

B

Scale:

1:50@A3

JMU

architecture

Justin M Jones RIBA

Chartered Architect

116 Gillway Lane

Tamworth

Staffordshire

B79 8PW

T: 07872 688728

Justin@jmaarchitecture.com

www.JMJarchitecture.com

This drawing and the building works depicted are the copyright of JMU Architecture and may not be reproduced except by written permission of JMU Architecture. Do not scale from this drawing when using it for construction purposes. Use figured dimensions only.

© JMU Architecture 2019

A3