



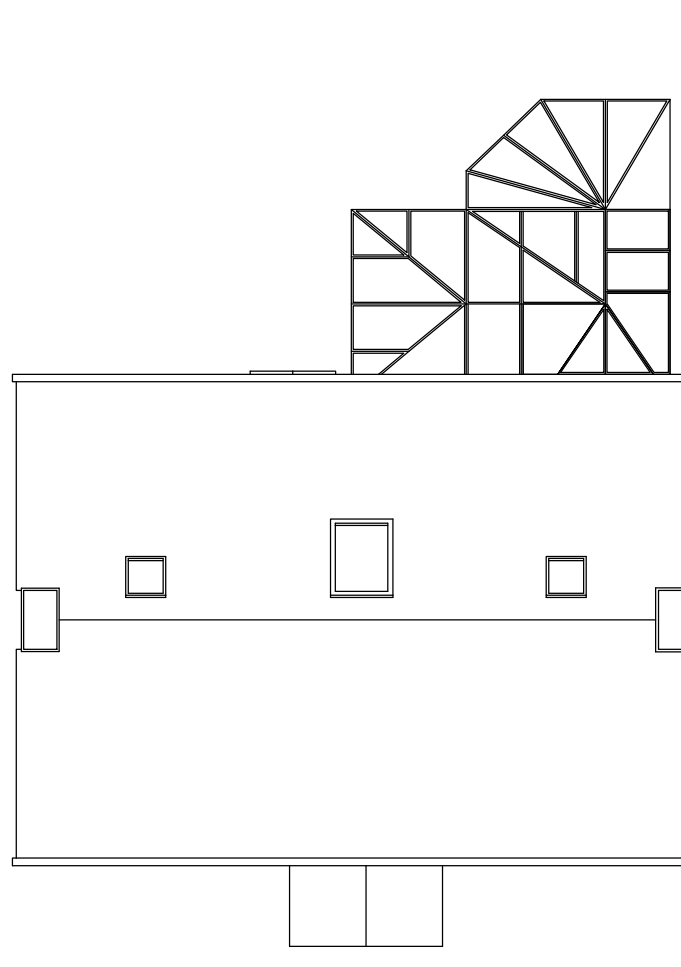

Existing Roof Plan
scale 1:100@A3

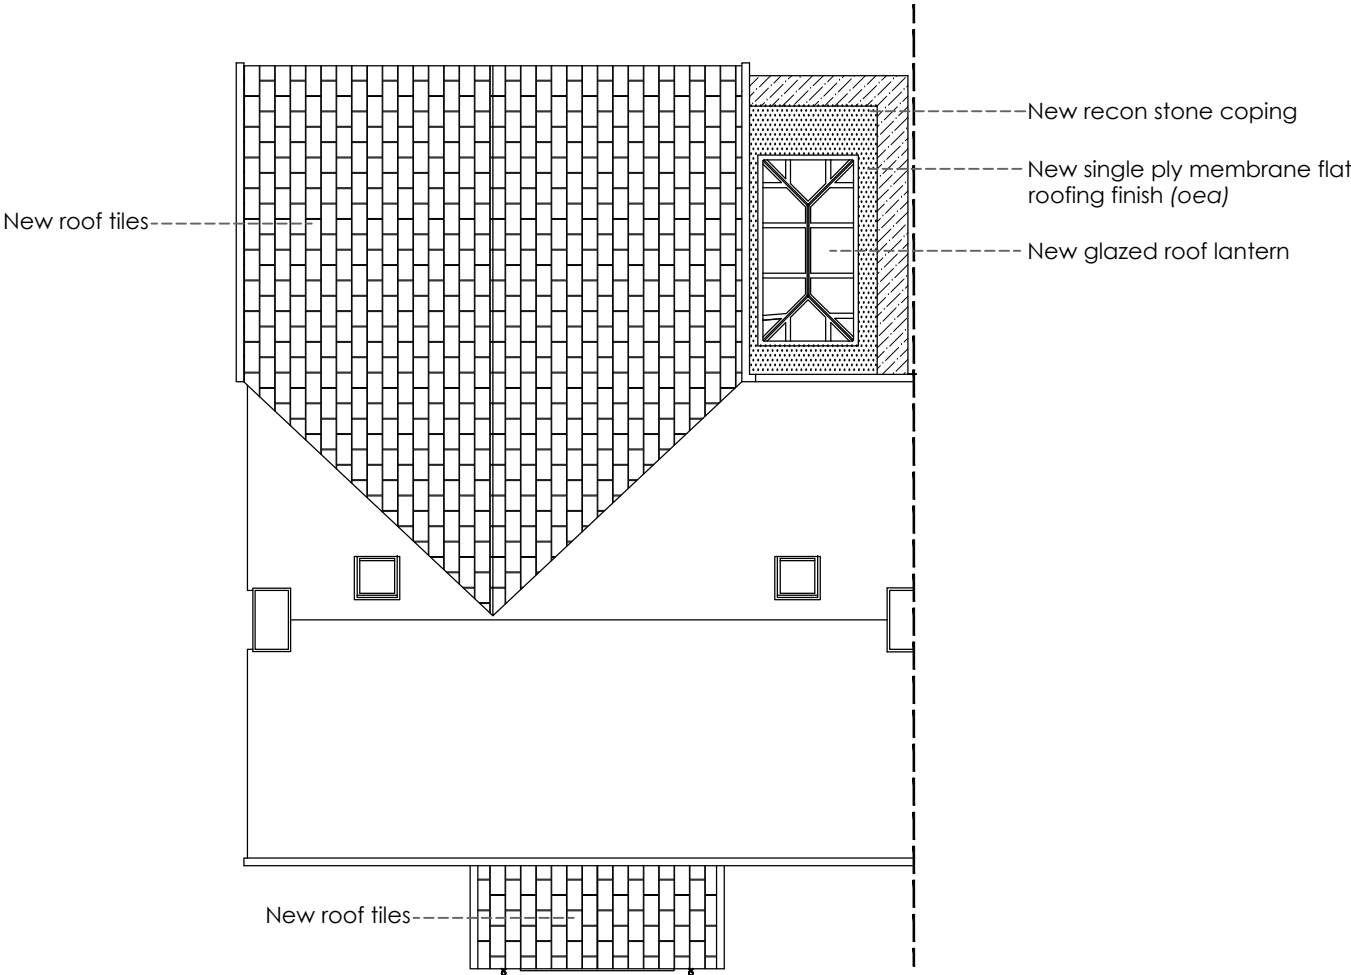

Proposed Roof Plan
scale 1:100@A3



Rev	Date	Note
Revisions		
Client:		
McManus - Thomson		
Project:		
1 Church Field, Congerstone, Nuneaton, Warwickshire, CV13 6NA		
Drawing title:		
Existing and Proposed Roof Plans		
Drawing number:		Revision:
PL231-204		B
Date:		Scale:
September 2023		1:100@A3



1:100 Scale Bar



Justin M Jones RIBA
Chartered Architect
116 Gillway Lane
Tamworth
Staffordshire
B79 8PW
T: 07872 688728
Justin@jmmjarchitecture.com
www.JMJarchitecture.com

This drawing and the building works depicted are the copyright of JMU Architecture and may not be reproduced except by written permission of JMU Architecture. No part of this drawing may be reproduced or transmitted in any form or by any means electronic, mechanical, photocopying, recording, or by any information storage and retrieval system, without prior written permission from JMU Architecture. Do not scale from this drawing when using this for construction purposes. Use figured dimensions only.
© JMU Architecture 2019