


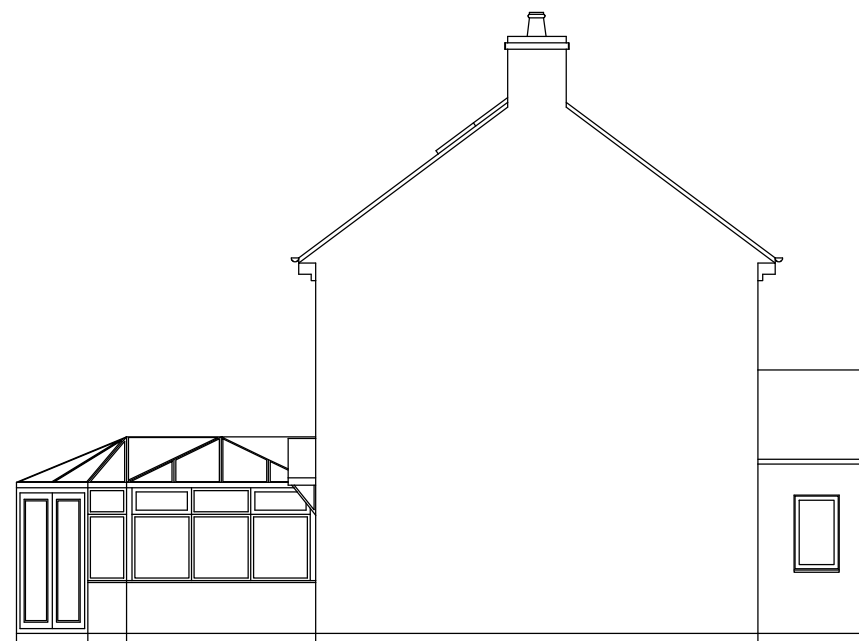


Existing East Elevation
scale 1:100@A3



Existing West Elevation
scale 1:100@A3



Existing South Elevation
scale 1:100@A3

 

1:100 Scale Bar

Rev	Date	Note
Revisions		
Client:		
McManus - Thomson		
Project:		
1 Church Field, Congerstone, Nuneaton, Warwickshire, CV13 6NA		
Drawing title:		
Existing Elevations		
Drawing number:		Revision:
PL231-300		
Date:	Scale:	
September 2023	1:100@A3	
 Justin M Jones RIBA Chartered Architect 116 Gillway Lane Tamworth Staffordshire B79 8PW T: 07872 688728 Justin@jmmjarchitecture.com www.JMJarchitecture.com		
The drawing and the building works depicted are the copyright of JMMJ Architecture and may not be reproduced except by written permission. This drawing must be read and checked against any specialist drawings and information provided. Do not scale from this drawing when using this for construction purposes. Use figured dimensions only.		