



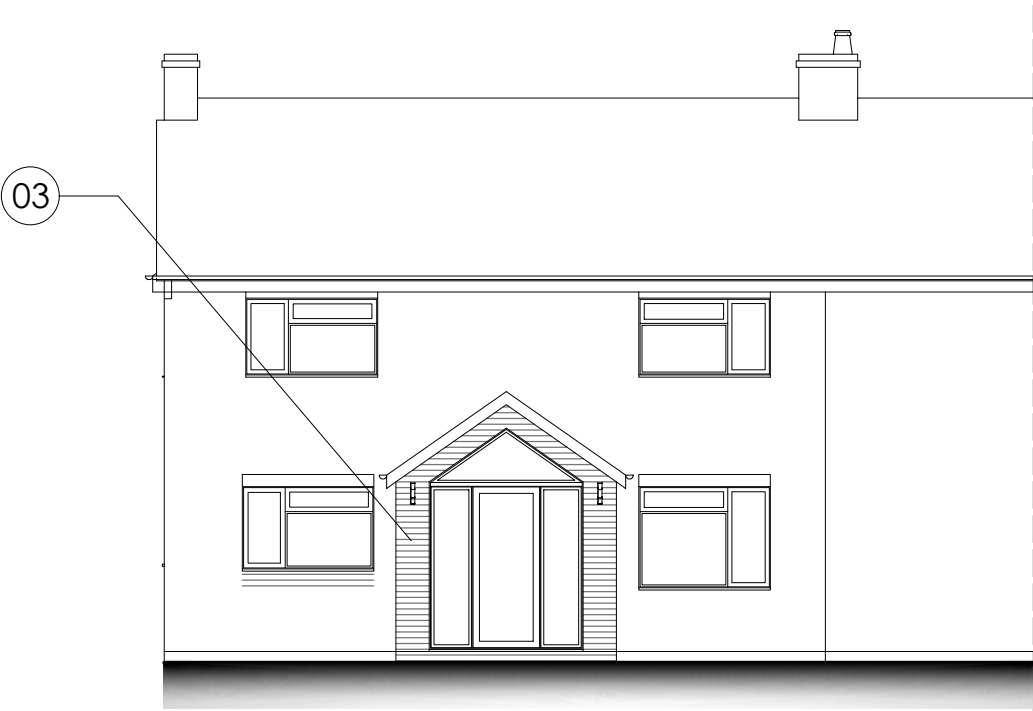


Proposed East Elevation
scale 1:100@A3



Proposed West Elevation
scale 1:100@A3

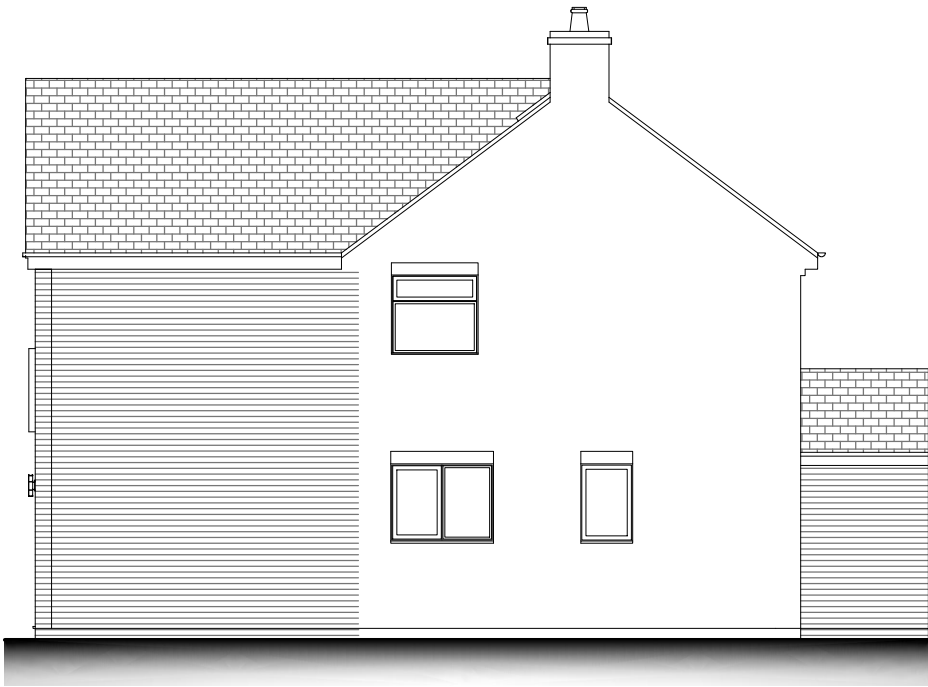

Proposed South Elevation
scale 1:100@A3

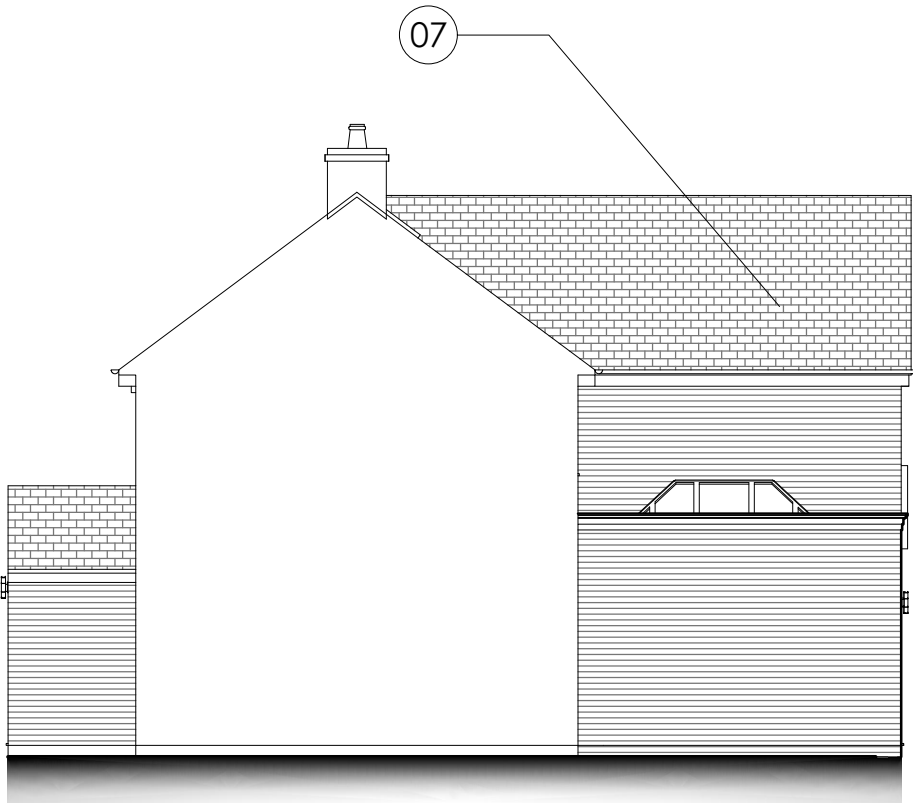

Proposed North Elevation
scale 1:100@A3

- KEY
- 01 Upvc barge boards, soffits and fascias
 - 02 Powder coated aluminium glazed gable by specialist
 - 03 Facing brickwork
 - 04 Glazed Juliette balcony
 - 05 Powder coated aluminium glazed roof lantern by specialist
 - 06 Reconstituted stone copings
 - 07 Roof tiles

Rev	Date	Note
Revisions		

Client:
McManus - Thomson

Project:
**1 Church Field, Congerstone,
Nuneaton, Warwickshire, CV13 6NA**

Drawing title:
Proposed Elevations

Drawing number:
PL231-301

Revision:
B


Date:
September 2023

Scale:
1:100@A3



Justin M Jones RIBA
Chartered Architect
116 Gillway Lane
Tamworth
Staffordshire
B79 8PW
T: 07872 688728
Justin@jmmarchitecture.com
www.JMJarchitecture.com

This drawing and the building works depicted are the copyright of JMJ Architecture and may not be reproduced except by written permission of JMJ Architecture. The drawing is for information only and does not constitute a contract. It is not to be used for any other purpose without the written permission of JMJ Architecture. Use of this drawing for any other purpose is at the user's risk. © JMJ Architecture 2019

 

1:100 Scale Bar