



Drawings are for L.A. approval only and do not constitute construction drawings.
All dimensions to be checked on site before works commence. Agent to be advised of any discrepancies.

Rear Elevation

 

SCALE: 1:100 @ A3

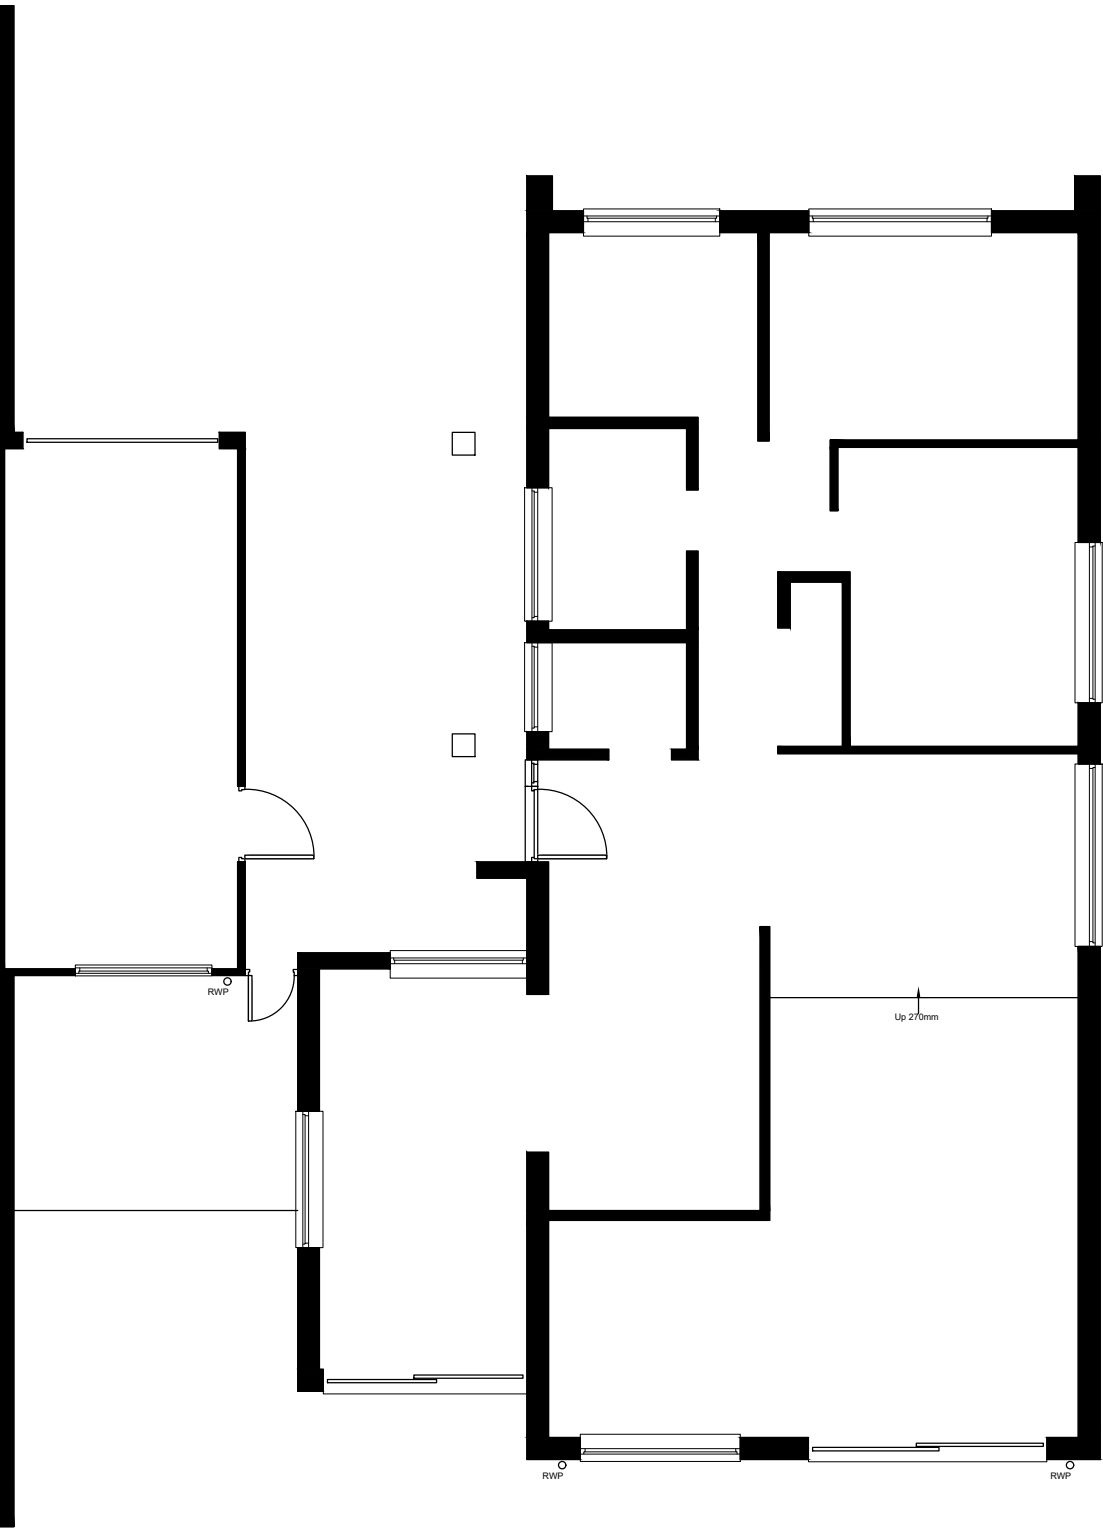

Revision Notes: -	
Client: The Dickensons	
Project: 18 Heath Lane, Earl Shilton. LE9 7PB	
Drawing Title: Existing Plan	
Drawing Number: Dickenson-001	Revision: -
Scale: 1:100@A3	Date: December 2023
Drawn By: lgb	Checked By: lgb

Existing Plan