



Drawings are for L.A. approval only and do not constitute construction drawings.
All dimensions to be checked on site before works commence. Agent to be advised of any discrepancies.




Side Elevation

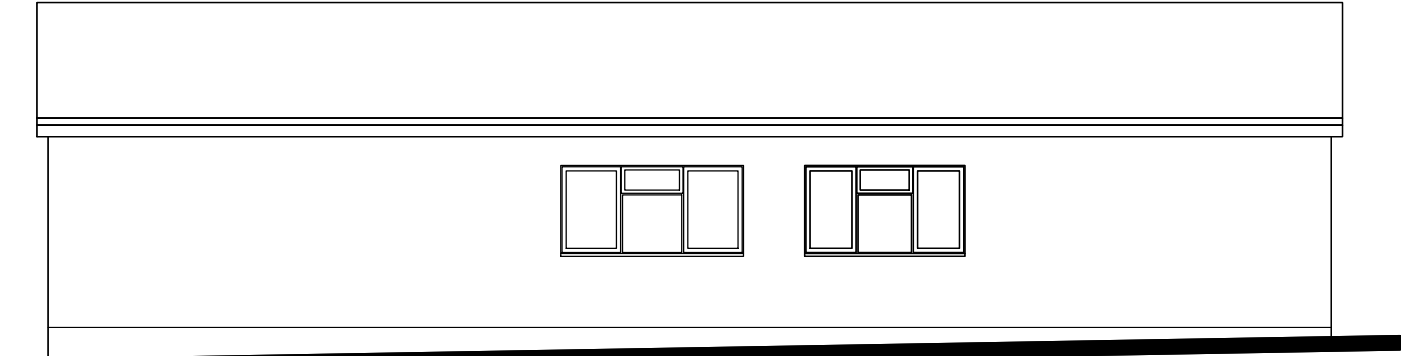

Rear Elevation

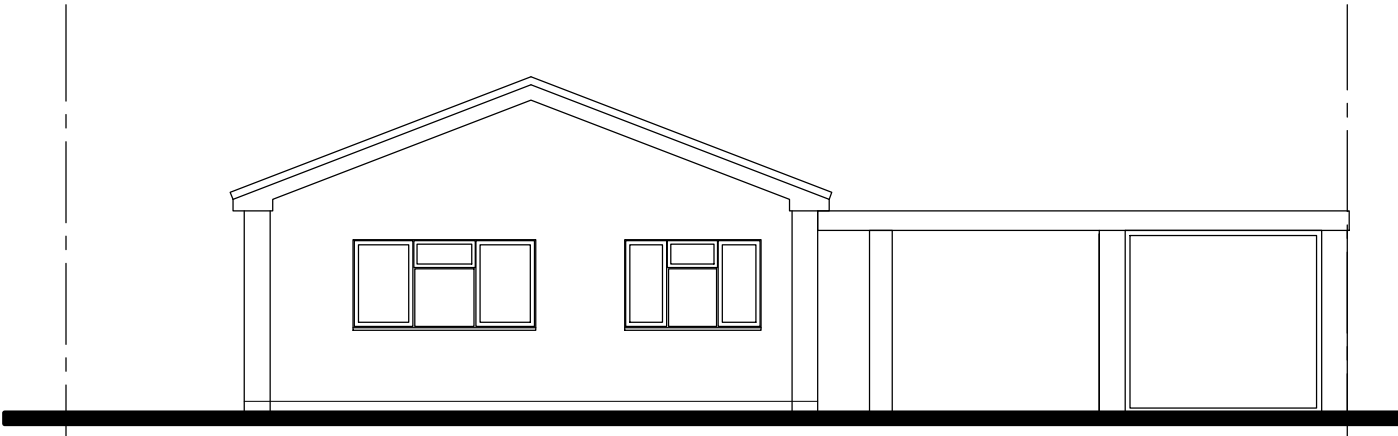

Front Elevation

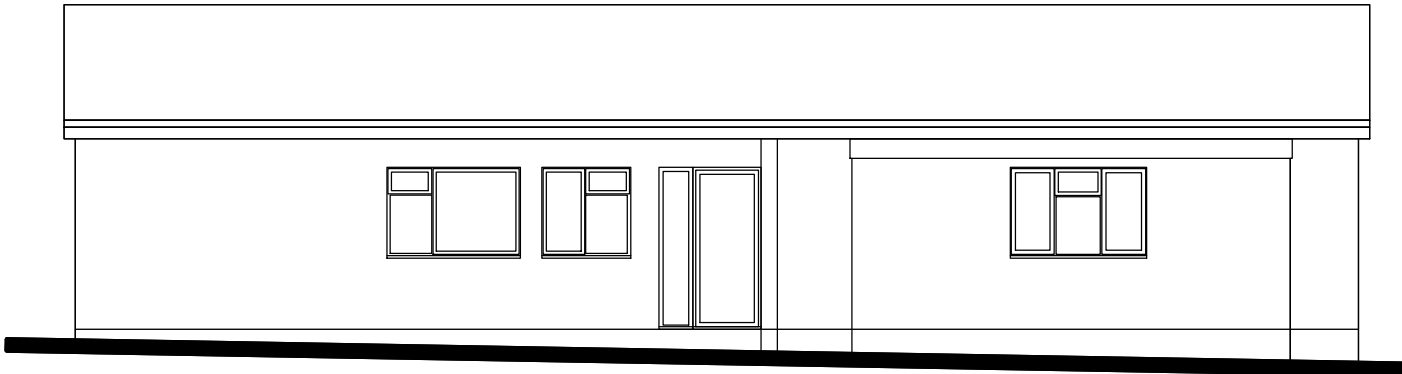

Side Elevation

Existing Elevations



SCALE: 1:100 @ A3



Revision Notes: Rev.A - 19.01.2024 - Drawings prepared for Planning Submission.	
Client: The Dickensons	
Project: 18 Heath Lane, Earl Shilton. LE9 7PB	
Drawing Title: Existing Elevations	
Drawing Number: Dickenson-002	Revision: A
Scale: 1:100@A3	Date: December 2023
Drawn By: lgb	Checked By: lgb