

Drawings are for L.A. approval only and do not constitute construction drawings. All dimensions to be checked on site before works commence. Agent to be advised of any discrepancies.

Drawings to be read in accordance with Structural Design Report.


LEGEND:

EXISTING WALL


NEW EXTERNAL WALL

NON-LOADBEARING STUD PARTITION


DENOTES WALL/ DOOR TO BE DEMOLISHED.

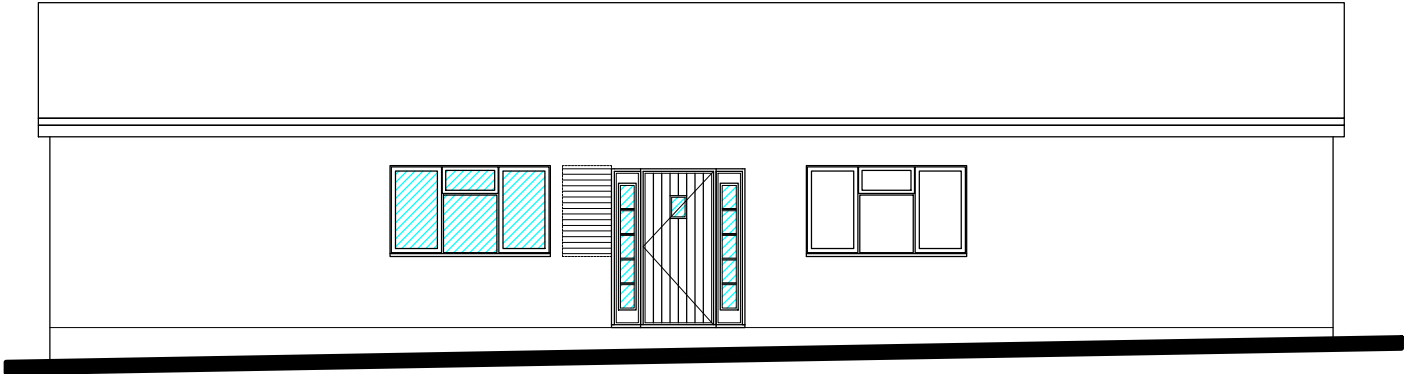

Side Elevation

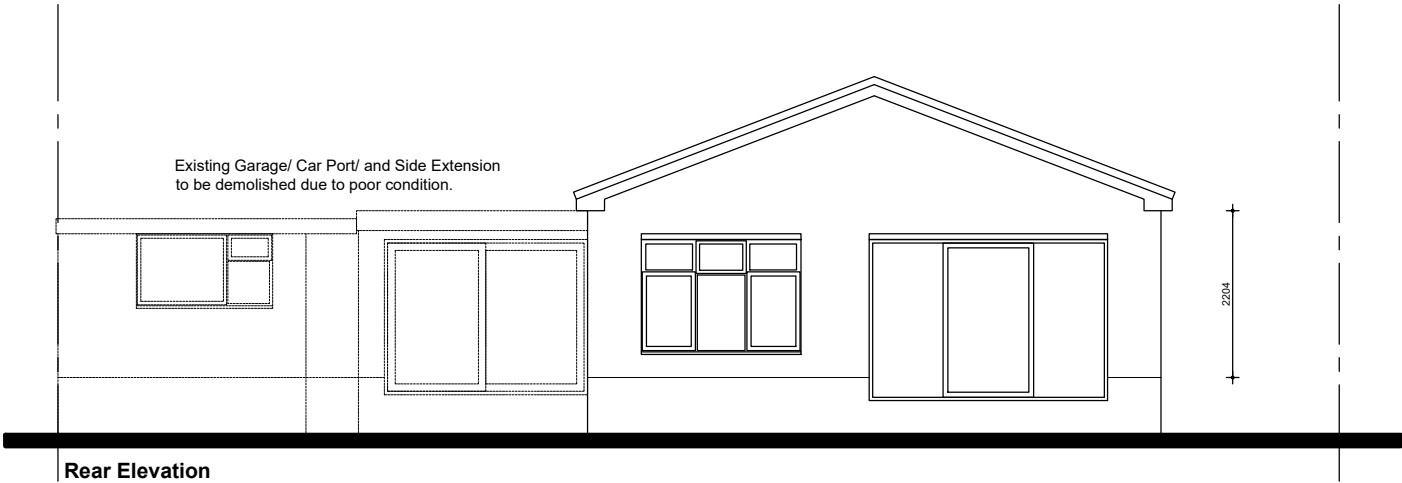


Rear Elevation

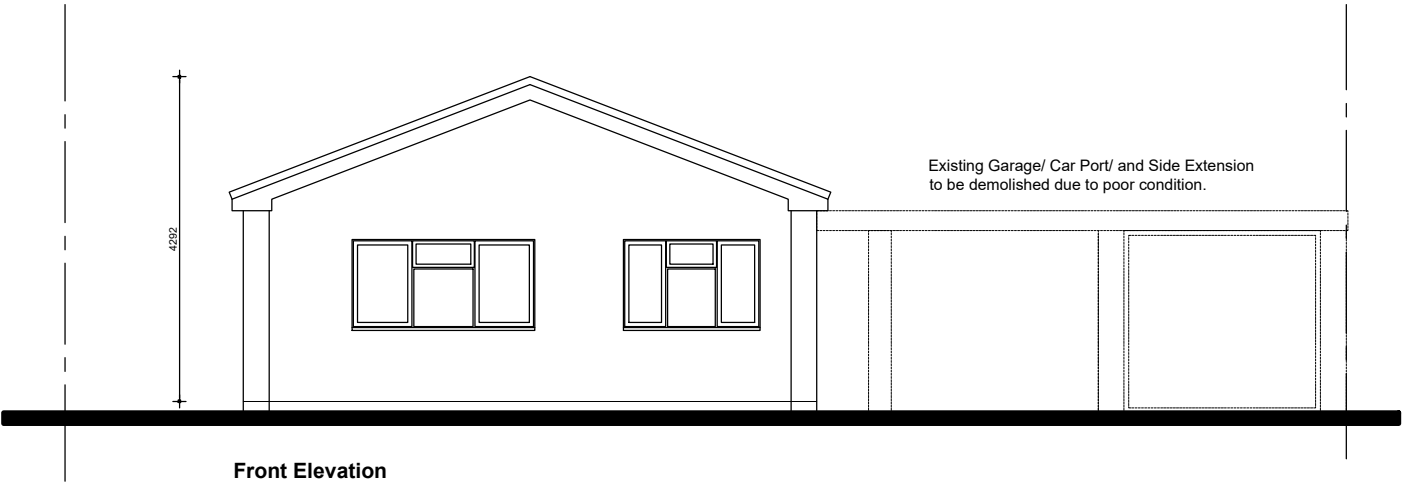

Front Elevation



SCALE: 1:100 @ A3

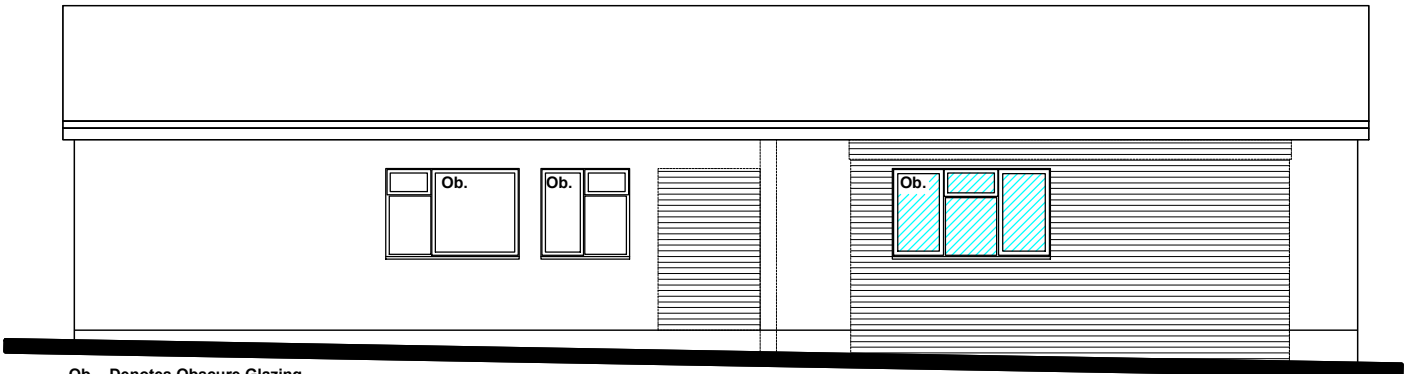

Ob. - Denotes Obscure Glazing.
Side Elevation



Revision Notes: Rev.A - 19.01.2024 - Key added and prepared for Planning Submission.	
Client: The Dickinsons	
Project: 18 Heath Lane, Earl Shilton. LE9 7PB.	
Drawing Title: Proposed Elevations	
Drawing Number: Dickinson-020	Revision: A
Scale: 1:100@A3	Date: December 2023
Drawn By: lgb	Checked By: lgb