




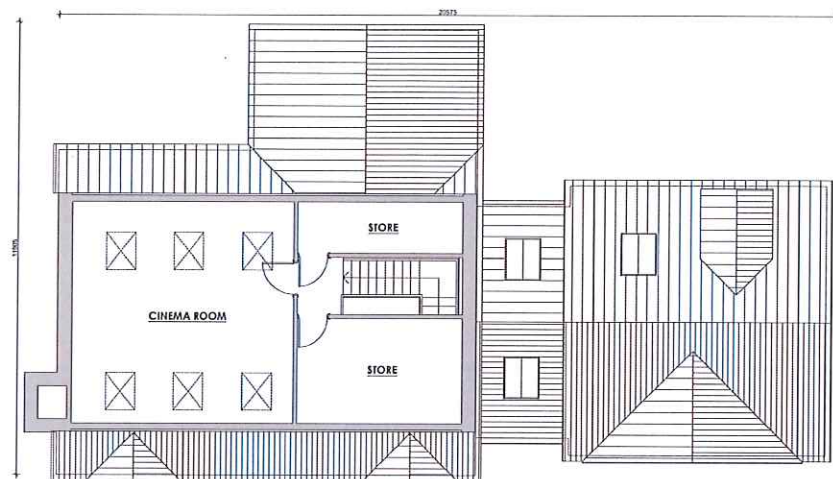

LOFT PLAN

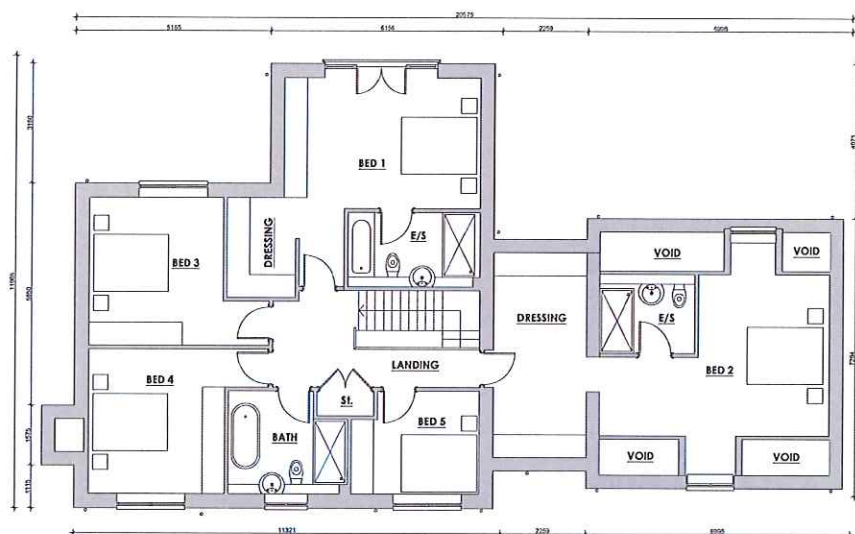

FIRST FLOOR PLAN

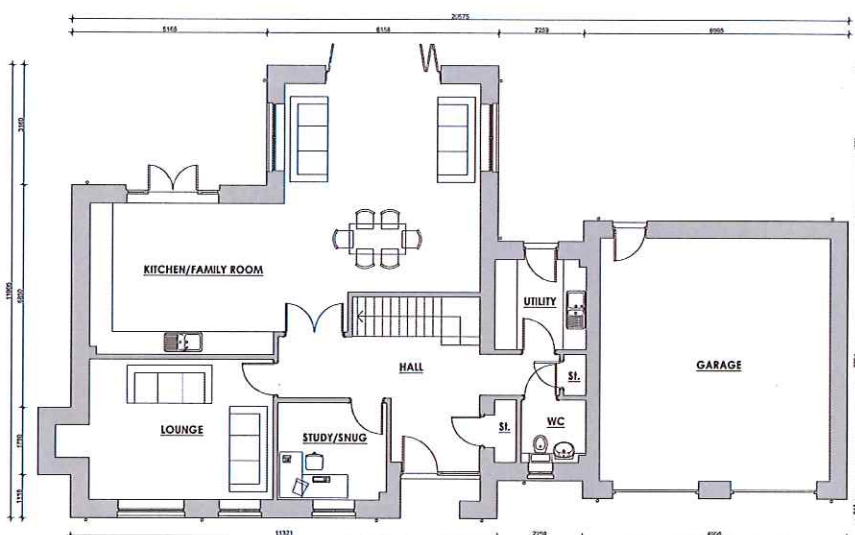


GROUND FLOOR PLAN



FRONT ELEVATION



REAR ELEVATION

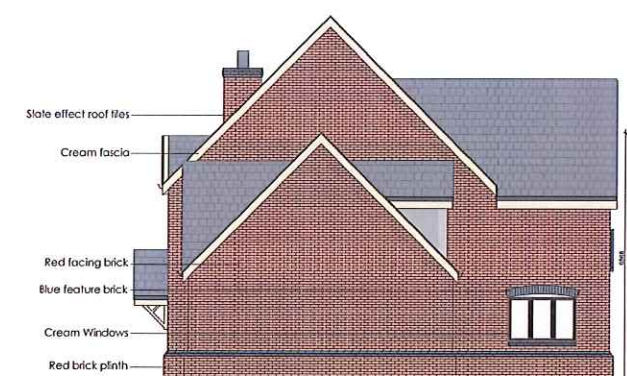

SIDE ELEVATION 1



SIDE ELEVATION 2

All soldier course headers changed to arched.


DRAFT



Plot 2


Client CARTWRIGHT HOMES		Project Title Proposed Residential Development Main Street Norton Juxta		Drawing Title Plot 2	
Size 1:100	Author CB	Date Aug 2023	Sheet A1	Job No. 21/132	Drawing No. 62
Approved [Signature]		Date Aug 2023		Status Planning	



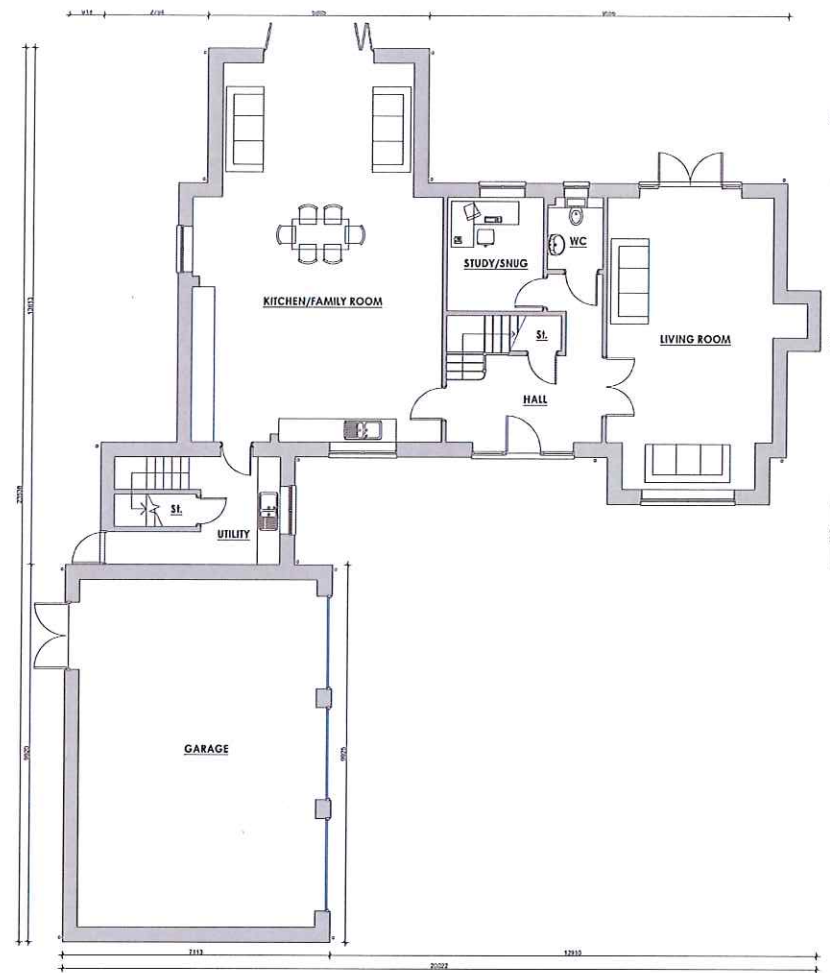


GROUND FLOOR PLAN

Number of rooflights increased from 3 to 6.

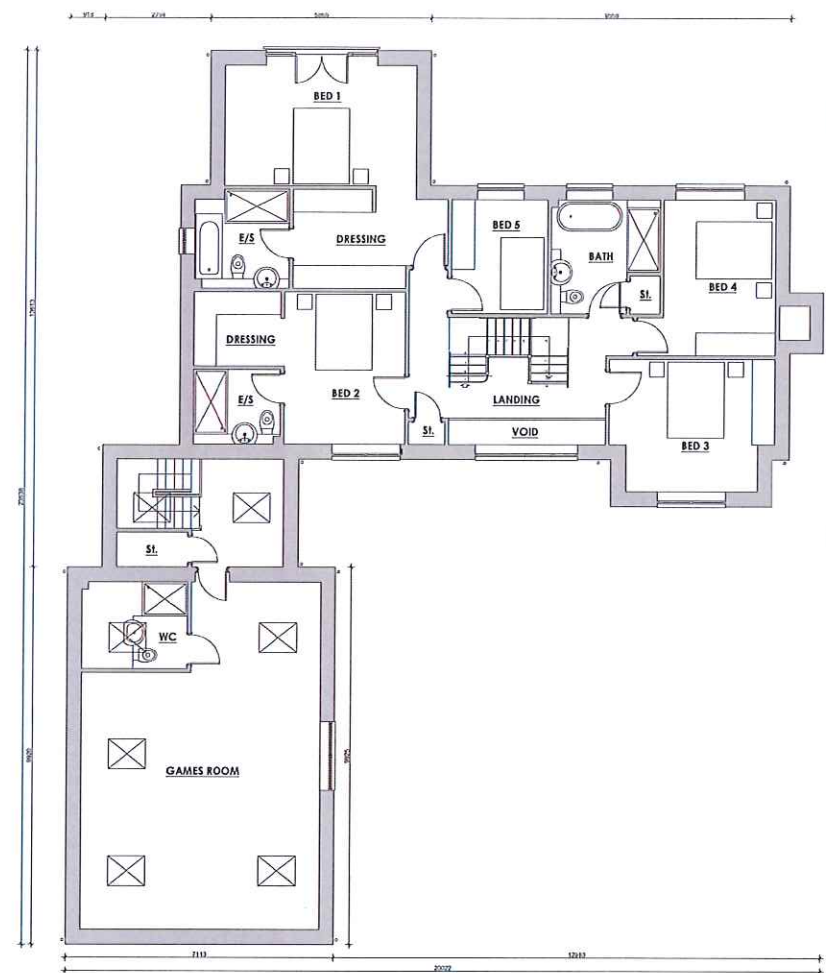

FIRST FLOOR PLAN

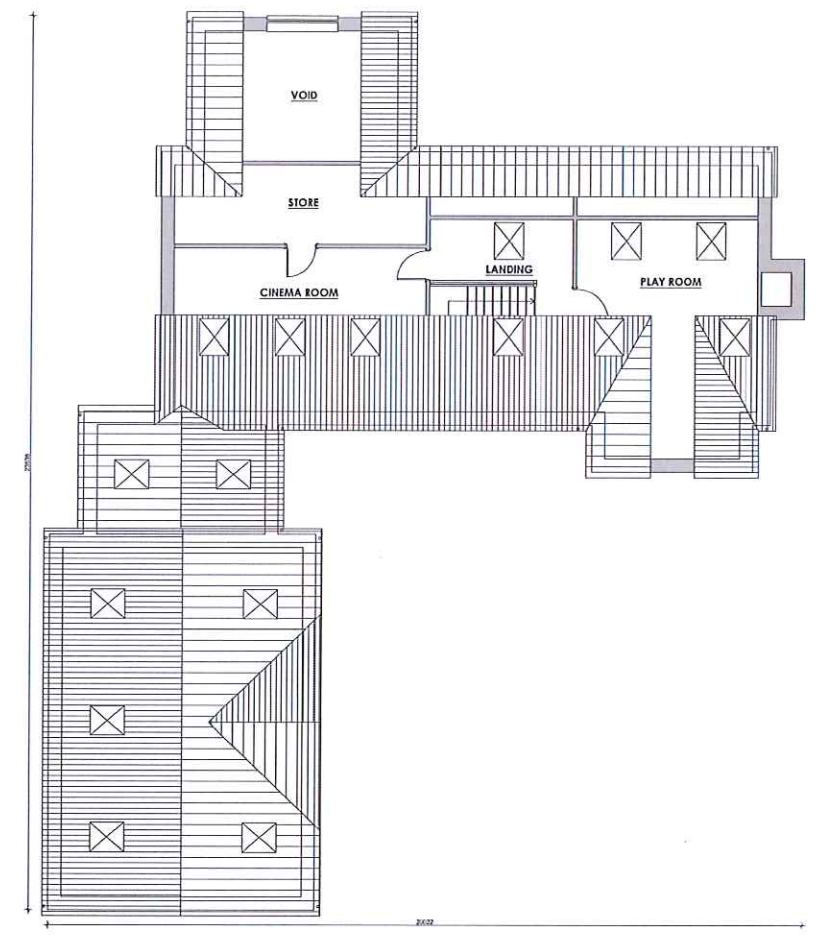

LOFT PLAN



FRONT ELEVATION



REAR ELEVATION



SIDE ELEVATION 1


Additional rooflights



SIDE ELEVATION 1

Additional rooflight


DRAFT

 


Plot 3

Client CARTWRIGHT HOMES		Project Title Proposed Residential Development		Drawing Title Plot 3	
Main Street Norton Juxta		Scale 1:100		Sheet A1	
Author CB		Date Aug 2023		Job No. 21/132	
The copyright of this drawing is held by Cartwright Homes Ltd. No part of this drawing may be reproduced without the written permission of the copyright holder. It is to be used for the purpose only for which it was prepared and no other use is permitted.		Drawing No. 63		Status Planning	


hayward
ARCHITECTS LTD
19 Station Road
Huckley
Leicestershire
LE10 1AW
Tel: 01455 635 665
Fax: 01455 618 971
www.hayward-architects.co.uk

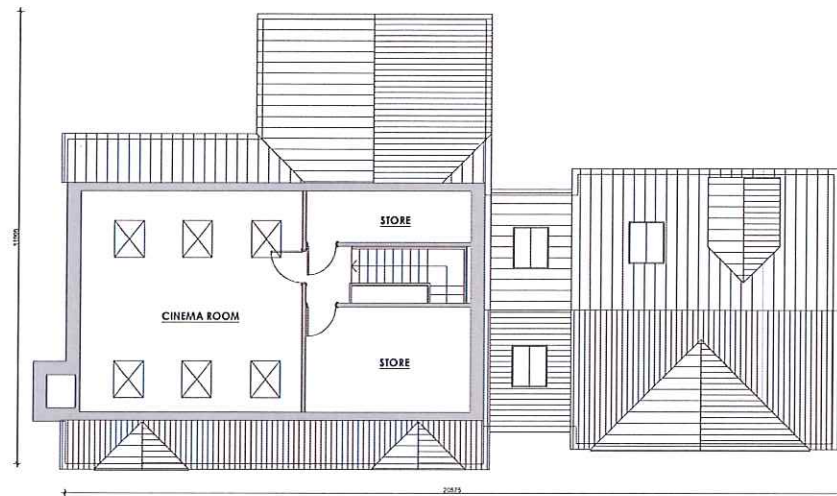

SECOND FLOOR PLAN

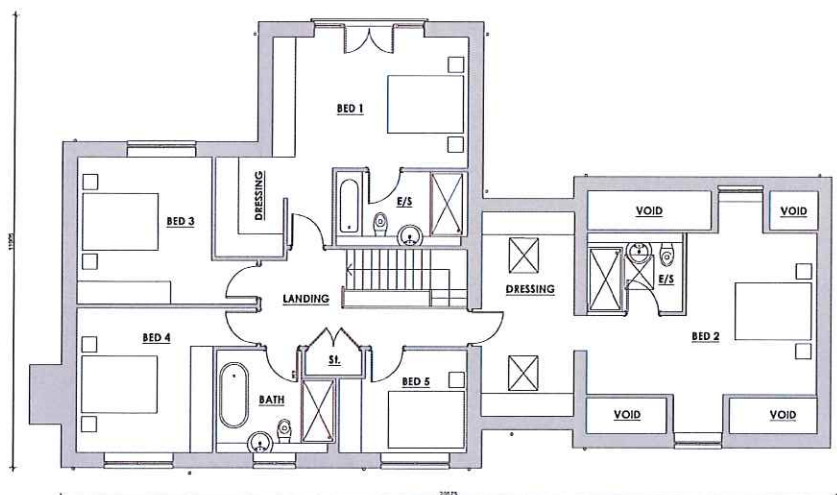

FIRST FLOOR PLAN

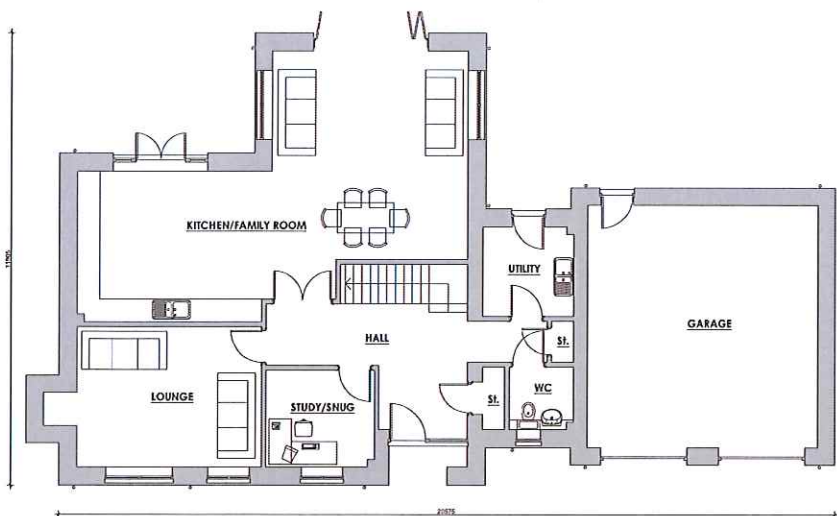


GROUND FLOOR PLAN




FRONT ELEVATION



REAR ELEVATION

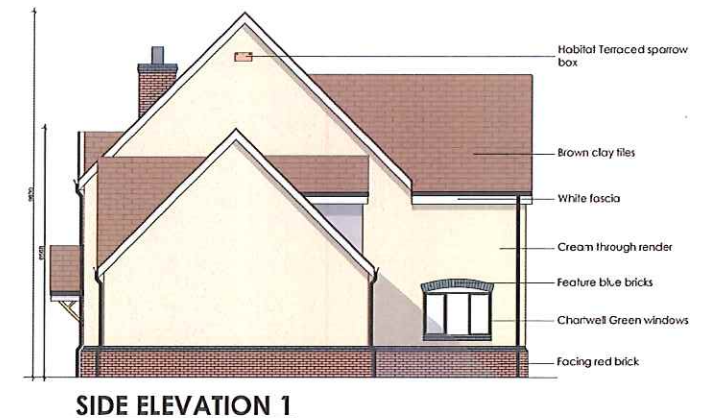

SIDE ELEVATION 1

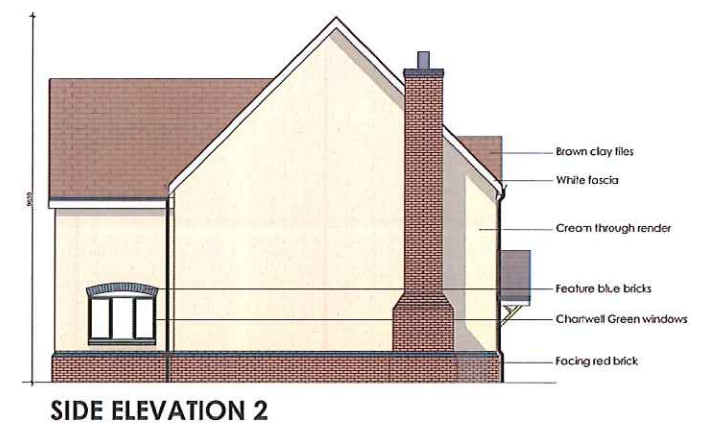

SIDE ELEVATION 2


All soldier course headers changed to arch. Arch headers added to front elevation




Plot 4

DRAFT

Client CARTWRIGHT HOMES				hayward ARCHITECTS LTD	
Project Title Proposed Residential Development Main Street Norton Juxta				19 Station Road Hinckley Leicestershire LE10 1AW Tel: 01455 635 665 Fax: 01455 618 971 www.hayward-architects.co.uk	
Drawing Title Plot 4				Job No.	Drawing No.
Scale 1:100	Author CB	Date Aug 2023	Sheet A1	21/132	64
Status Planning					

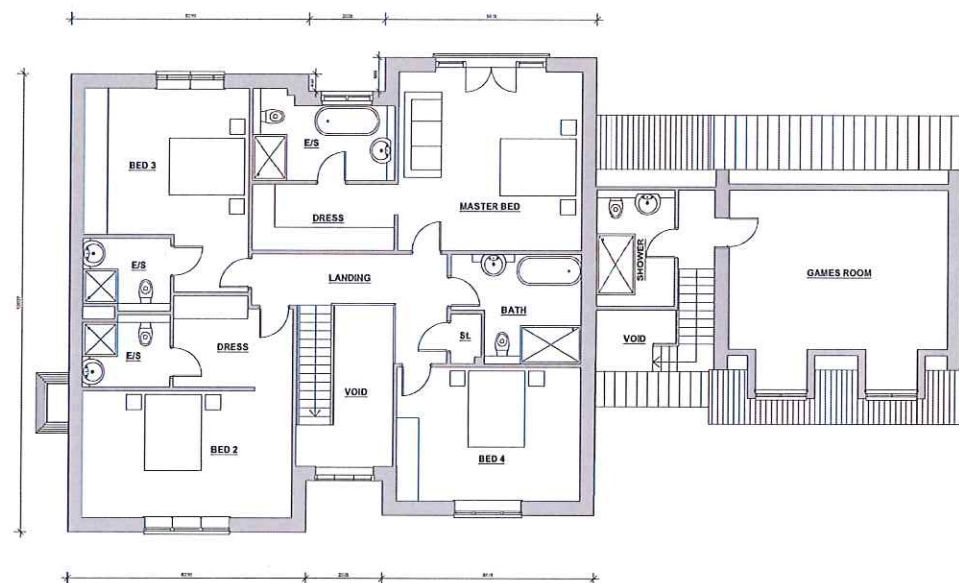


FIRST FLOOR PLAN

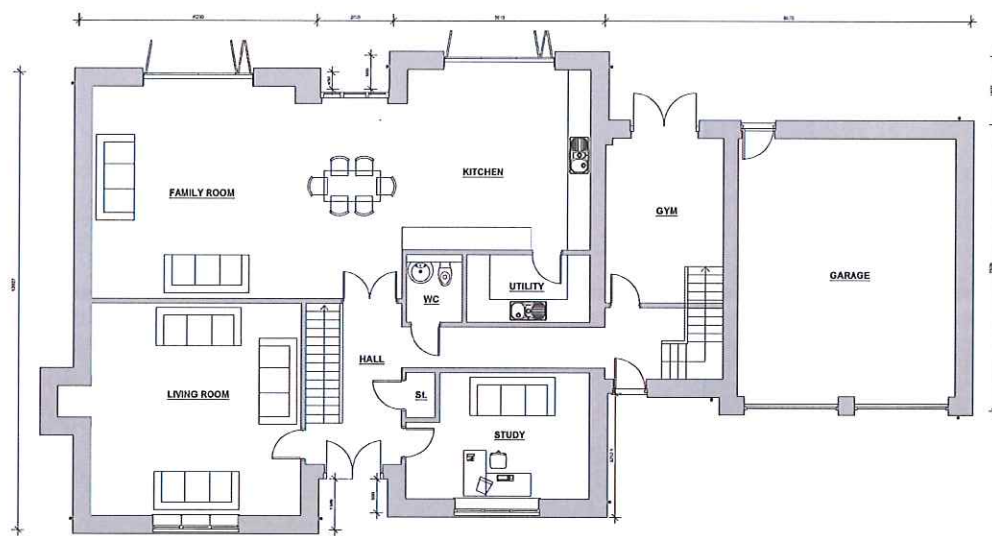

GROUND FLOOR PLAN




REAR ELEVATION

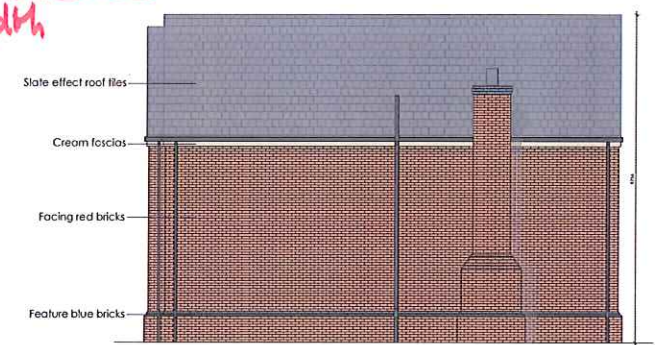

SIDE ELEVATION 2



FRONT ELEVATION

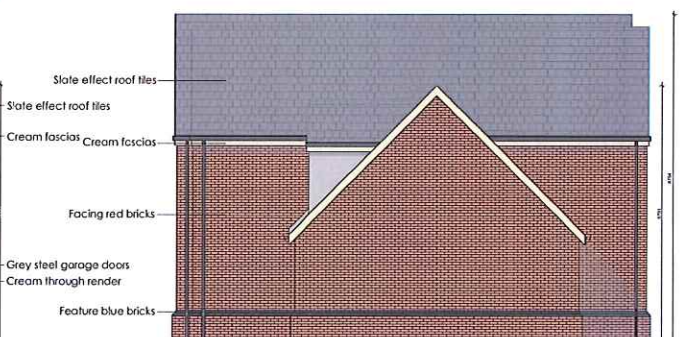

SIDE ELEVATION 1

Window removed.


All soldier course headers changed to arch.

DRAFT


Client: Cartwright Homes		Plot 5	
Project Title: Proposed development Main Street Norton Juxta		hayward ARCHITECTS LTD	
Drawing Title: Plot 5		A1	
Scale: 1/100	Date: Sept 23	Job No: 21/132	Drawing No: 65
Author: CB		Planning	




Plot 5

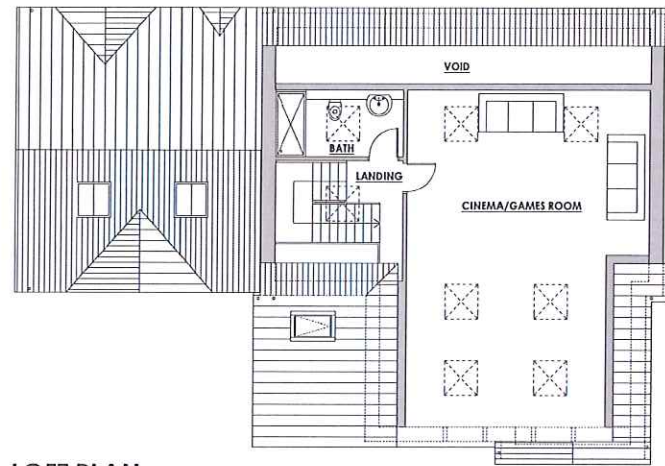


LOFT PLAN

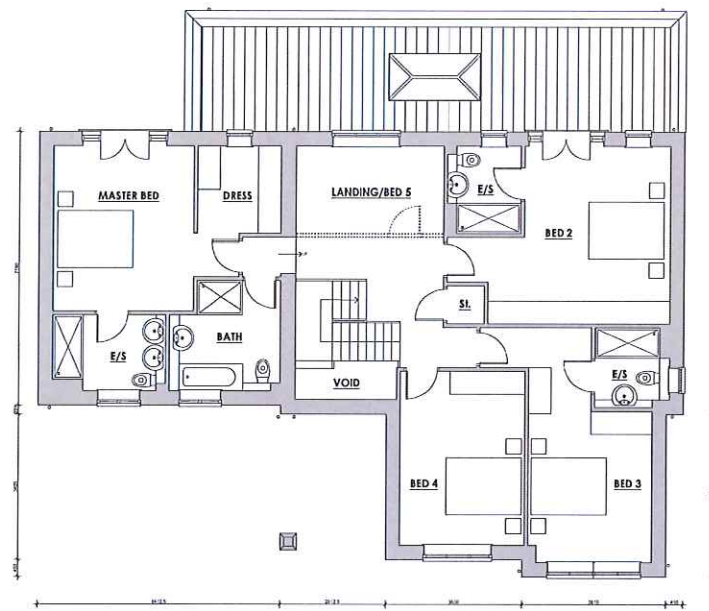


FIRST FLOOR PLAN

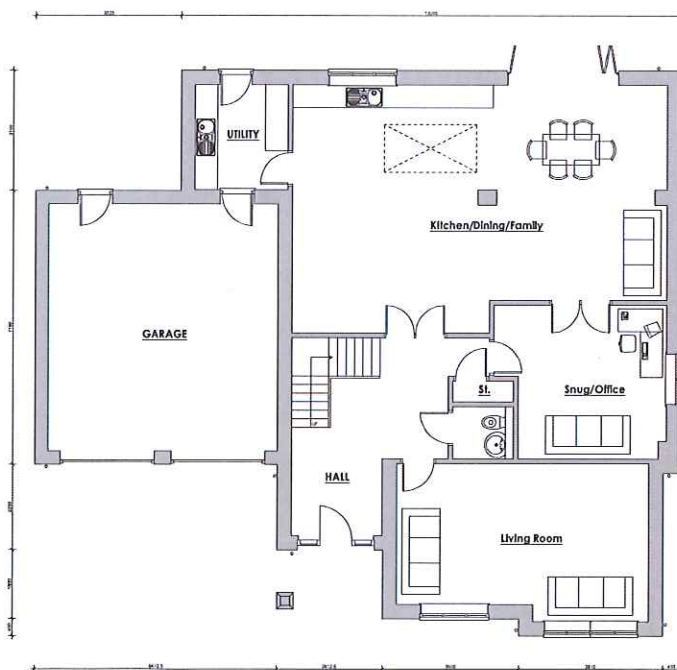

GROUND FLOOR PLAN

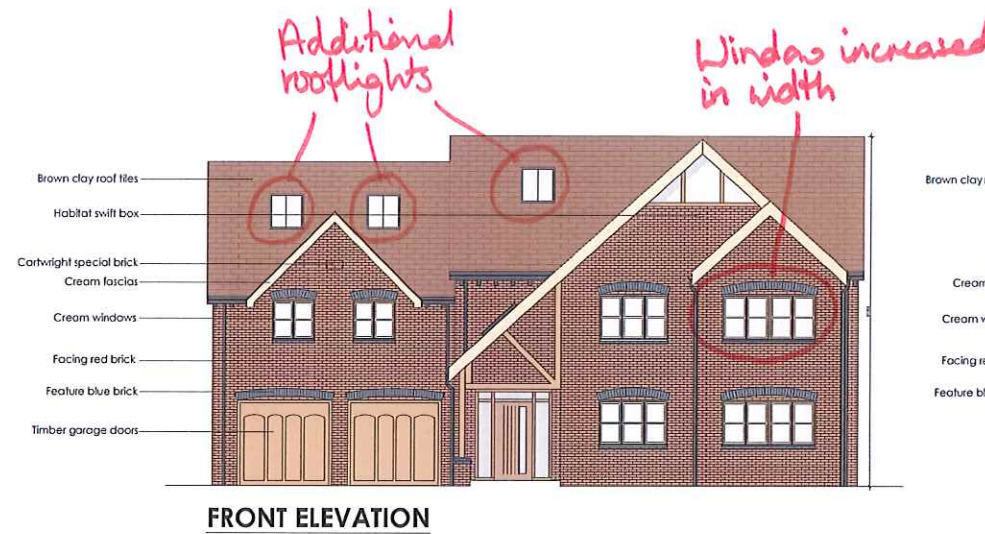


FRONT ELEVATION

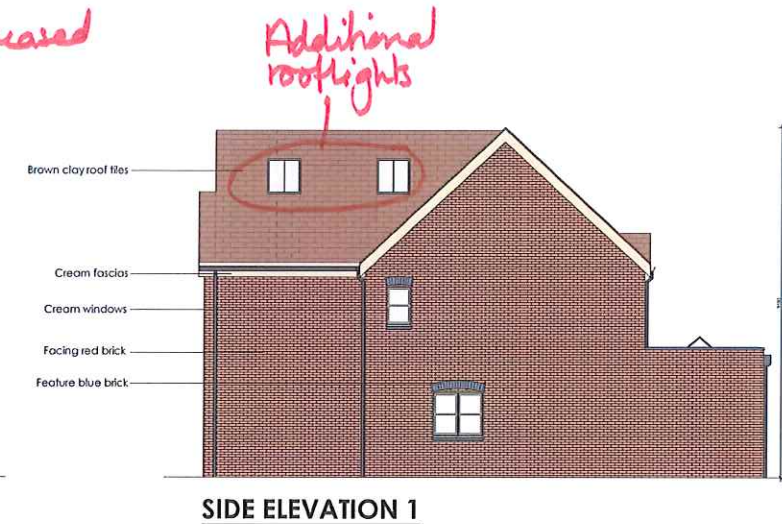

SIDE ELEVATION 1



REAR ELEVATION

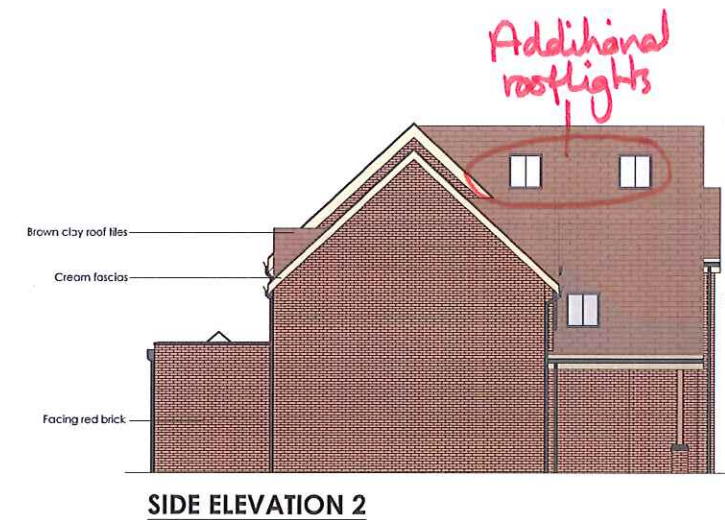

SIDE ELEVATION 2

All soldier course headers changed to arch.


DRAFT




Plot 6

hayward
ARCHITECTS LTD

Client	Cartwright Homes				
Project Title	Proposed development Main Street Norton Juxta				
Drawing Title	Plot 6				
Scale	1/100	Sheet	A1	Job No.	21/132
Author	CB	Date	Sept 23	Drawing No.	66
THE COPYRIGHT OF THIS DRAWING IS RESERVED BY THE ARCHITECTS. NO PART OF THIS DRAWING OR THE CONTENTS HEREOF SHALL BE REPRODUCED OR TRANSMITTED IN ANY FORM OR BY ANY MEANS, ELECTRONIC OR MECHANICAL, INCLUDING PHOTOCOPYING, RECORDING, OR BY ANY INFORMATION STORAGE AND RETRIEVAL SYSTEM, WITHOUT THE WRITTEN PERMISSION OF THE ARCHITECTS. UNLESS OTHERWISE SPECIFIED, ALL DIMENSIONS ARE IN METERS.					Planning

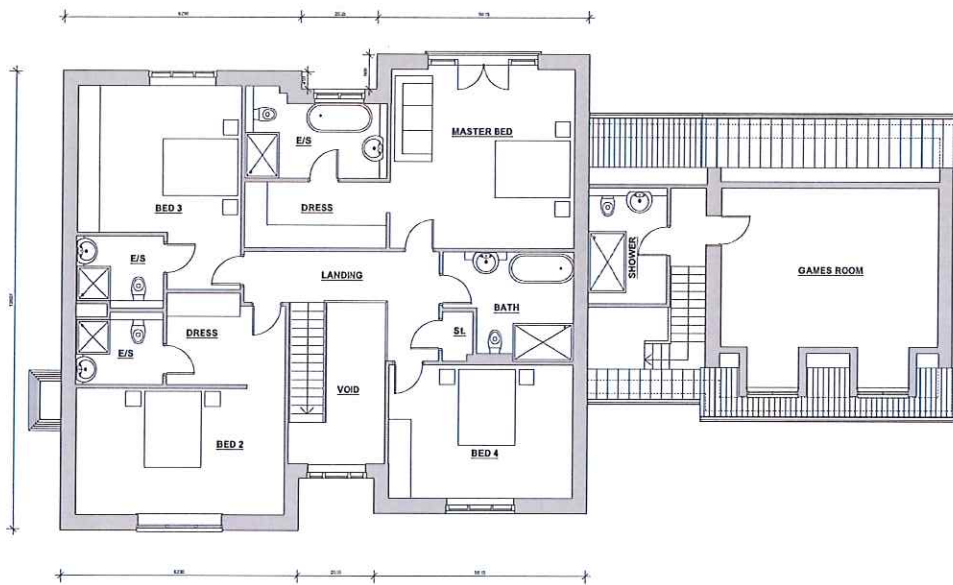


FIRST FLOOR PLAN

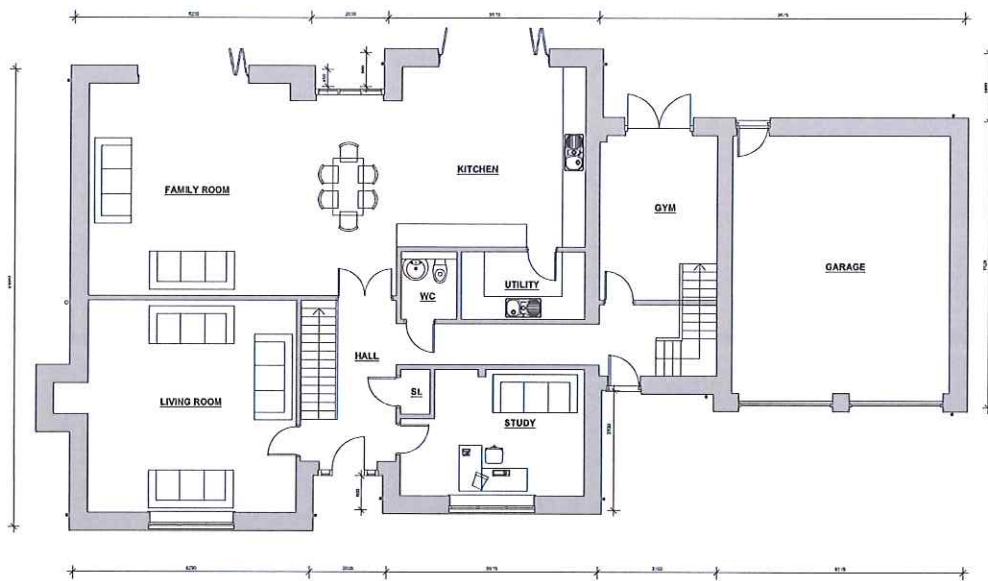


GROUND FLOOR PLAN




REAR ELEVATION

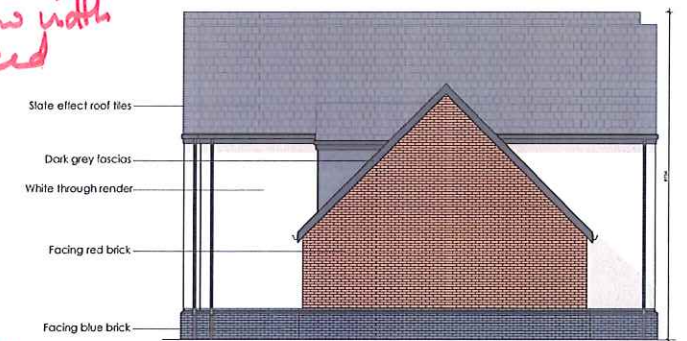

SIDE ELEVATION 1

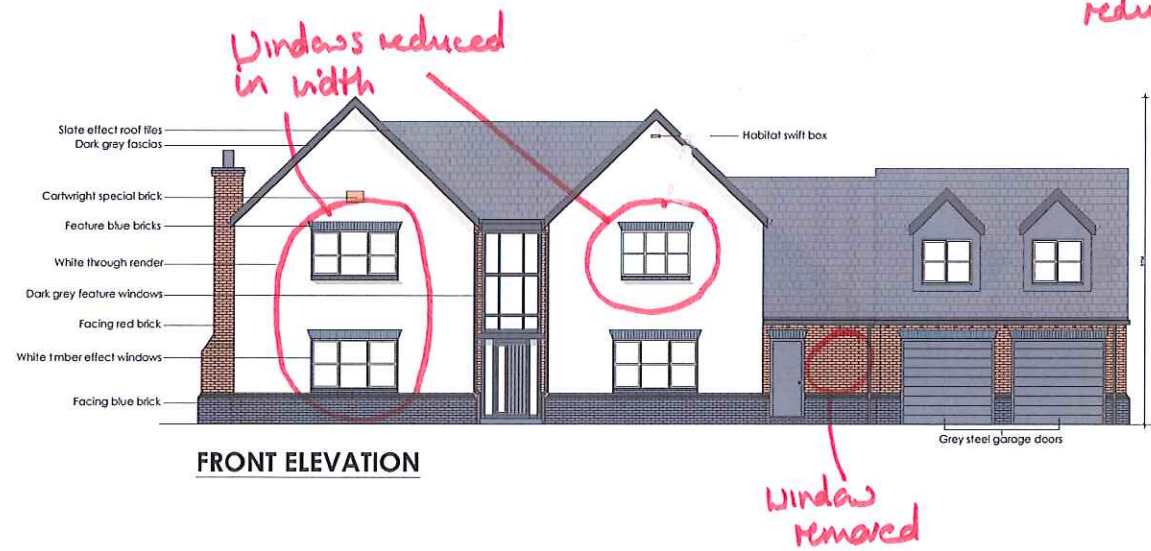

FRONT ELEVATION

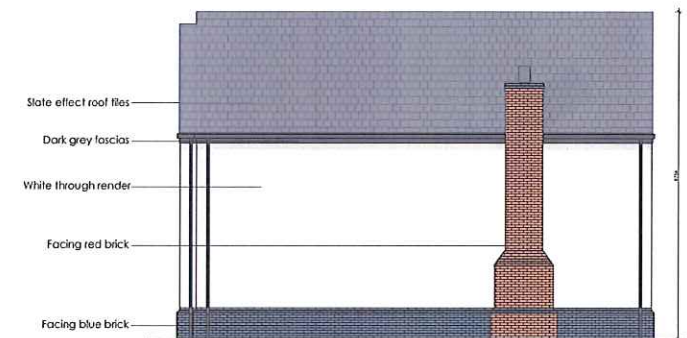

SIDE ELEVATION 2

All soldier course headers changed to voussoir


DRAFT




Plot 7

hayward ARCHITECTS LTD


Client	Cartwright Homes			Sheet	A1	
Project Title	Proposed development Main Street Norton Juxta			Job No.	21/132	67
Drawing Title	Plot 7			Author	CB	Date Sept 23
Scale	1/100					
THE COPYRIGHT OF THIS DRAWING IS RESERVED BY HAYWARD ARCHITECTS LTD. NO PART OF THIS DRAWING IS TO BE REPRODUCED OR TRANSMITTED IN ANY FORM OR BY ANY MEANS, ELECTRONIC OR MECHANICAL, WITHOUT PERMISSION IN WRITING FROM HAYWARD ARCHITECTS LTD.						Drawn by BREGS

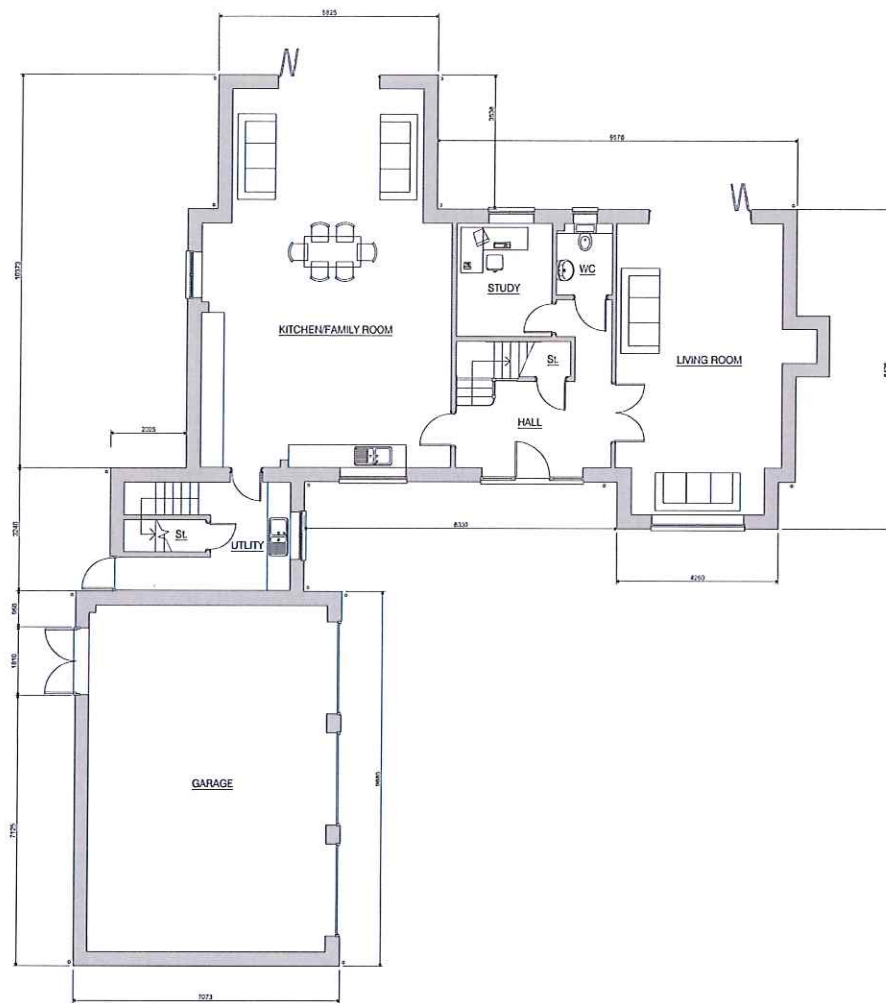

GROUND FLOOR PLAN

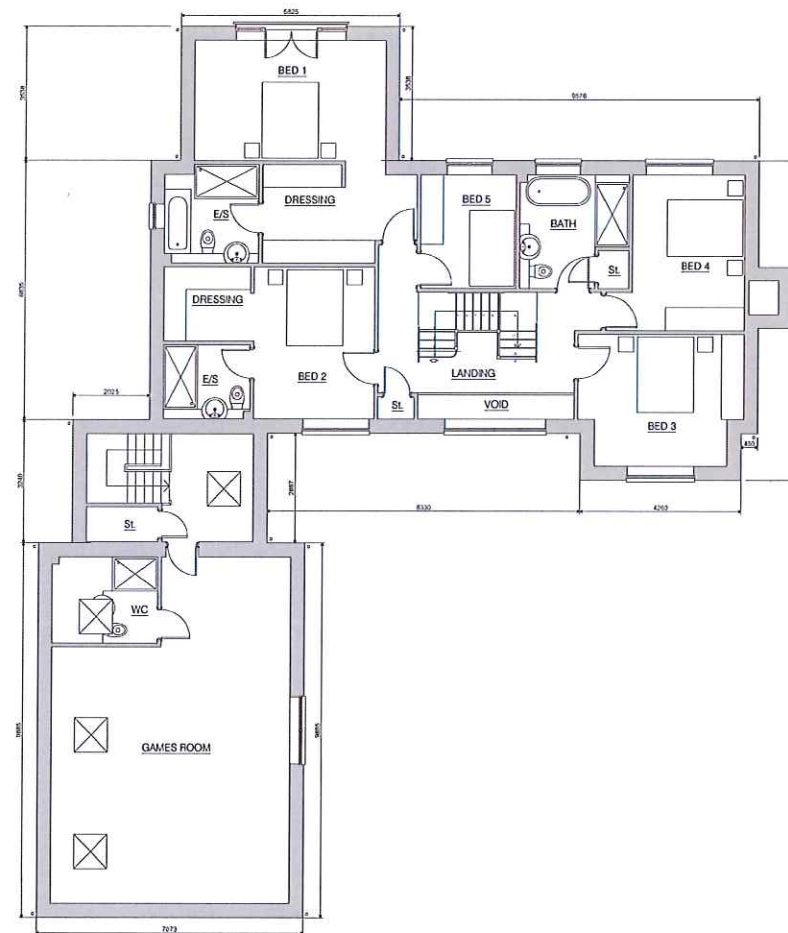

FIRST FLOOR PLAN

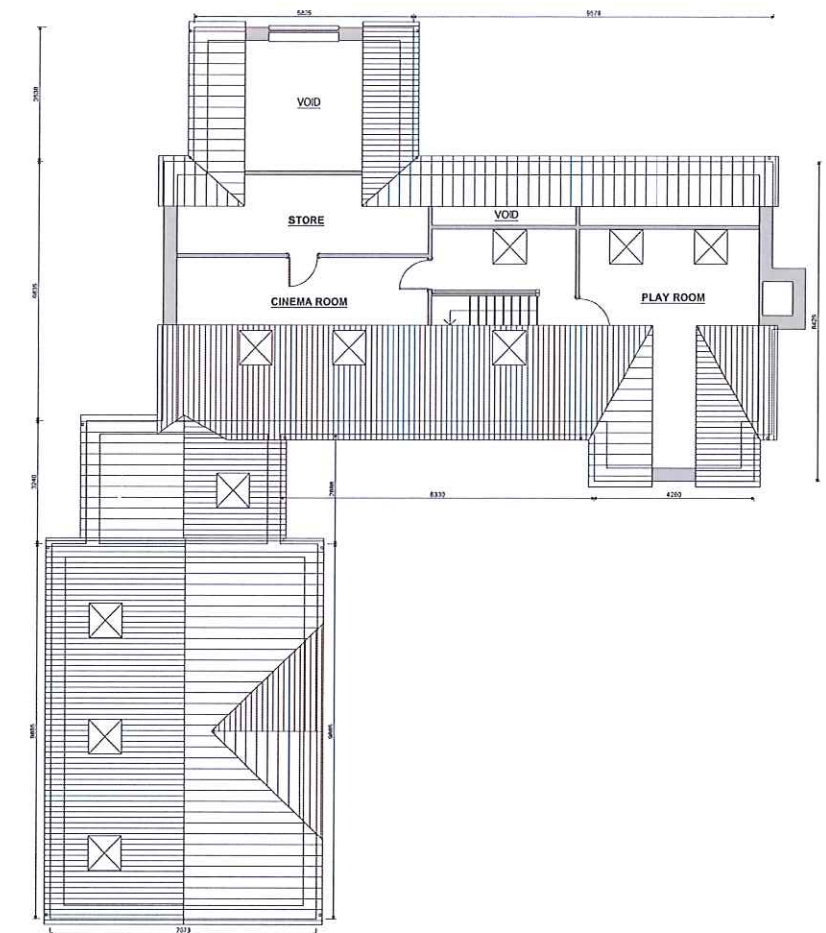

LOFT PLAN



FRONT ELEVATION



REAR ELEVATION



SIDE ELEVATION 1



SIDE ELEVATION 1

No changes

DRAFT

Client: CARTWRIGHT HOMES			
Project Title: Proposed Residential Development			
Address: Main Street, Norton Juxta			
Drawing Title: Plot 8			
Scale: 1:100	Date: Sept 23	Sheet: A1	Job No: 21/132
Author: CB			Drawing No: 68
Status: Planning			

