



1 PROPOSED WEST ELEVATION
1:100



2 PROPOSED EAST ELEVATION
1:100

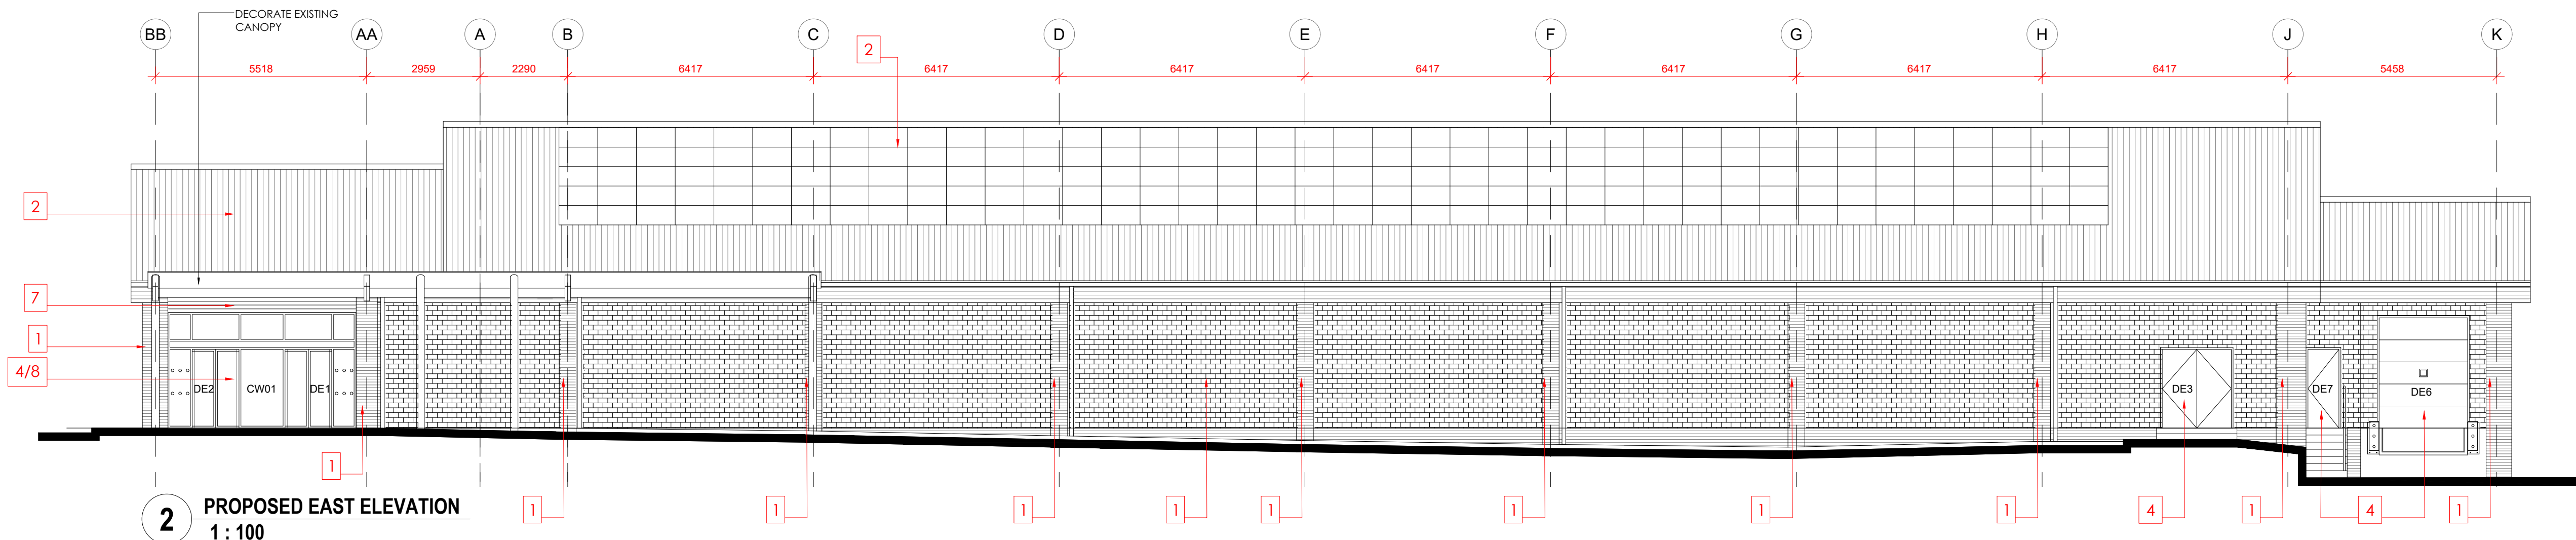

3 PROPOSED SOUTH ELEVATION
1:100

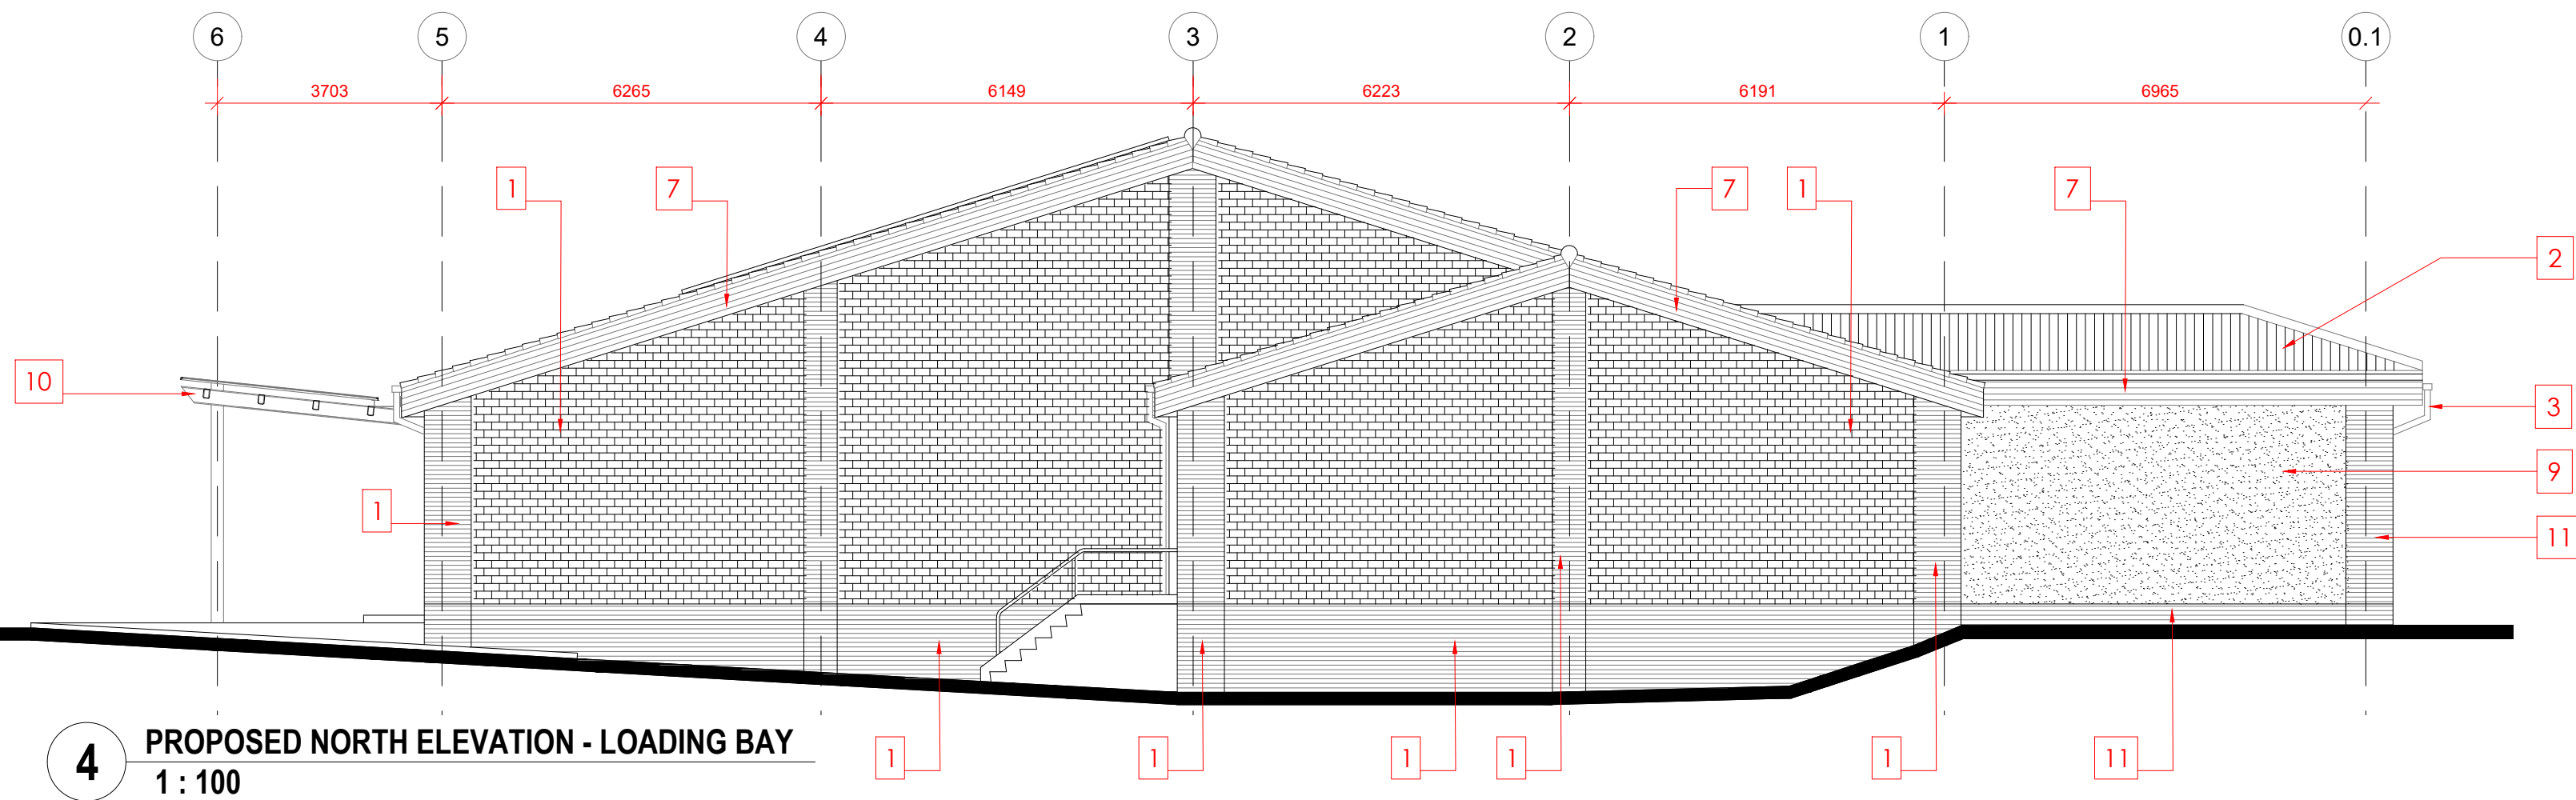

4 PROPOSED NORTH ELEVATION - LOADING BAY
1:100

REV	DATE	DESCRIPTION	DRW	CHK
A	23.06.2025	PLANNING ISSUE	FN	ROD

PLANNING ISSUE

External Finishes:

- Walls: Existing brickwork acid washed/ cleaned & retained.
- Roof: New Concrete single lap roof tiles to match existing roof tiles. Photovoltaic panels to be reinstated.
- Rainwater goods: Polyester powder coated aluminium. Colour Ref: RAL 7016 (Anthracite Grey).
- Windows/ Doors: Polyester powder coated aluminium. Colour Ref: RAL 7016 (Anthracite Grey).
- Shopfront/ Canopy/ Entrance: Polyester powder coated aluminium. Colour Ref: RAL 7016 (Anthracite Grey).
- Gable: New Kingspan KS 1000 MR laid vertically 45mm thick insulated Micro Rib Wall Panel Hot dip zinc coated steel cladding system by Kingspan Wall Systems Colour Ref: RAL 7016 (Anthracite Grey).
- Fascia and Soffits: Tongued and grooved sw fascia and soffit. Colour Ref: RAL 7016 (Anthracite Grey).
- Security Shutters: Polyester powder coated steel, punched and glazed shutters. Colour Ref: RAL7016 (Anthracite Grey).
- Rendered Walls: WBS Epsicoat mineral render plus textured finish (Colour White)
- Canopy: Existing trolley bay canopy retained, cleaned & made good.
- Piers: New brickwork piers to match existing.
- Signage: New Aldi signage.

Client	ALDI FOODSTORES Ltd.
Project Title	STORE EXTENSION
Project Address	WATLING STREET HINCKLEY, LE10 3ED LEICESTERSHIRE
Drawing Title	PROPOSED ELEVATIONS



Job No.	Originator	Zone	Level	Type	Role
20806	THP	XX	ZZ	DR	A
System Classification		Drawing No.	Suitability	Revision	
Ac_25_20_88 -161			PL	A	
Drawn	Checked	Date	Scale	Size	
FN	ROD	23.06.2025	1:100	A1	

☐ THE HARRIS PARTNERSHIP WAKEFIELD 2 St. John's North, Wakefield, WF1 3QA t. 01924 291 800 f. 01924 290 072	☐ THE HARRIS PARTNERSHIP MANCHESTER 2nd Floor, Corners Warehouse, 77 Dale Street, Manchester, M1 2HG t. 0161 238 8555 f. 0161 244 5809	☒ THE HARRIS PARTNERSHIP MILTON KEYNES The Old Rectory, 79 High Street Newport Pagnell, MK16 8AB t. 01908 011 577 f. 01908 211 722	☐ THE HARRIS PARTNERSHIP READING 101 London Road, Reading, RG1 5BY t. 0118 950 7700 f. 0118 956 8642	☐ THE HARRIS PARTNERSHIP LONDON 10 GEE'S COURT, LONDON, W1U 1JJ t. 020 7409 1215
--	--	---	---	---



0 1000 2000 3000 4000 5000mm
SCALE 1:100