



PLANNING DRAWING - PROPOSED DRY STORAGE BUILDING - DRUCK, FIR TREE LANE, GROBY, LEICS. LE6 0FH

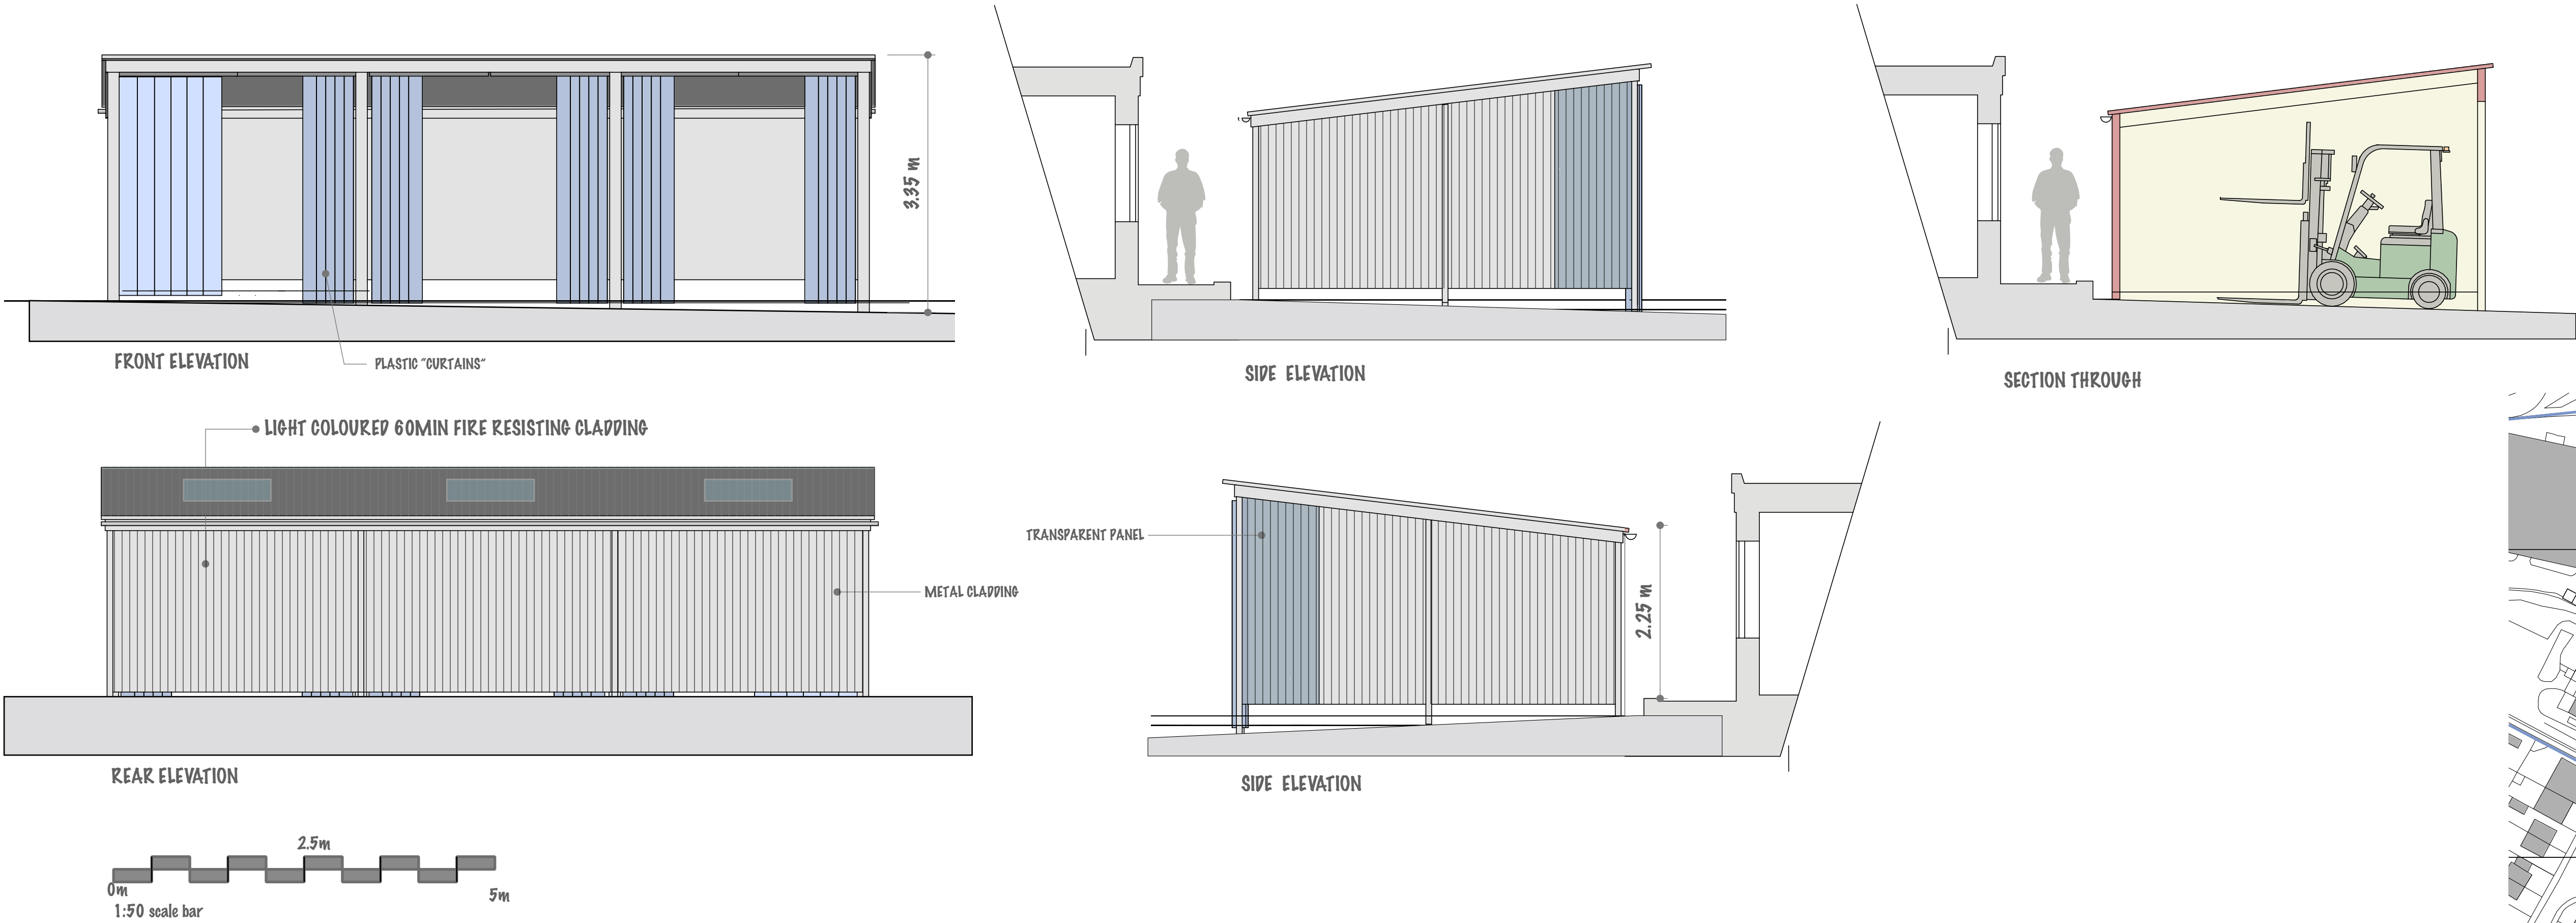


1:1250 SITE LOCATION

© Crown copyright 2024 Ordnance Survey 100053143

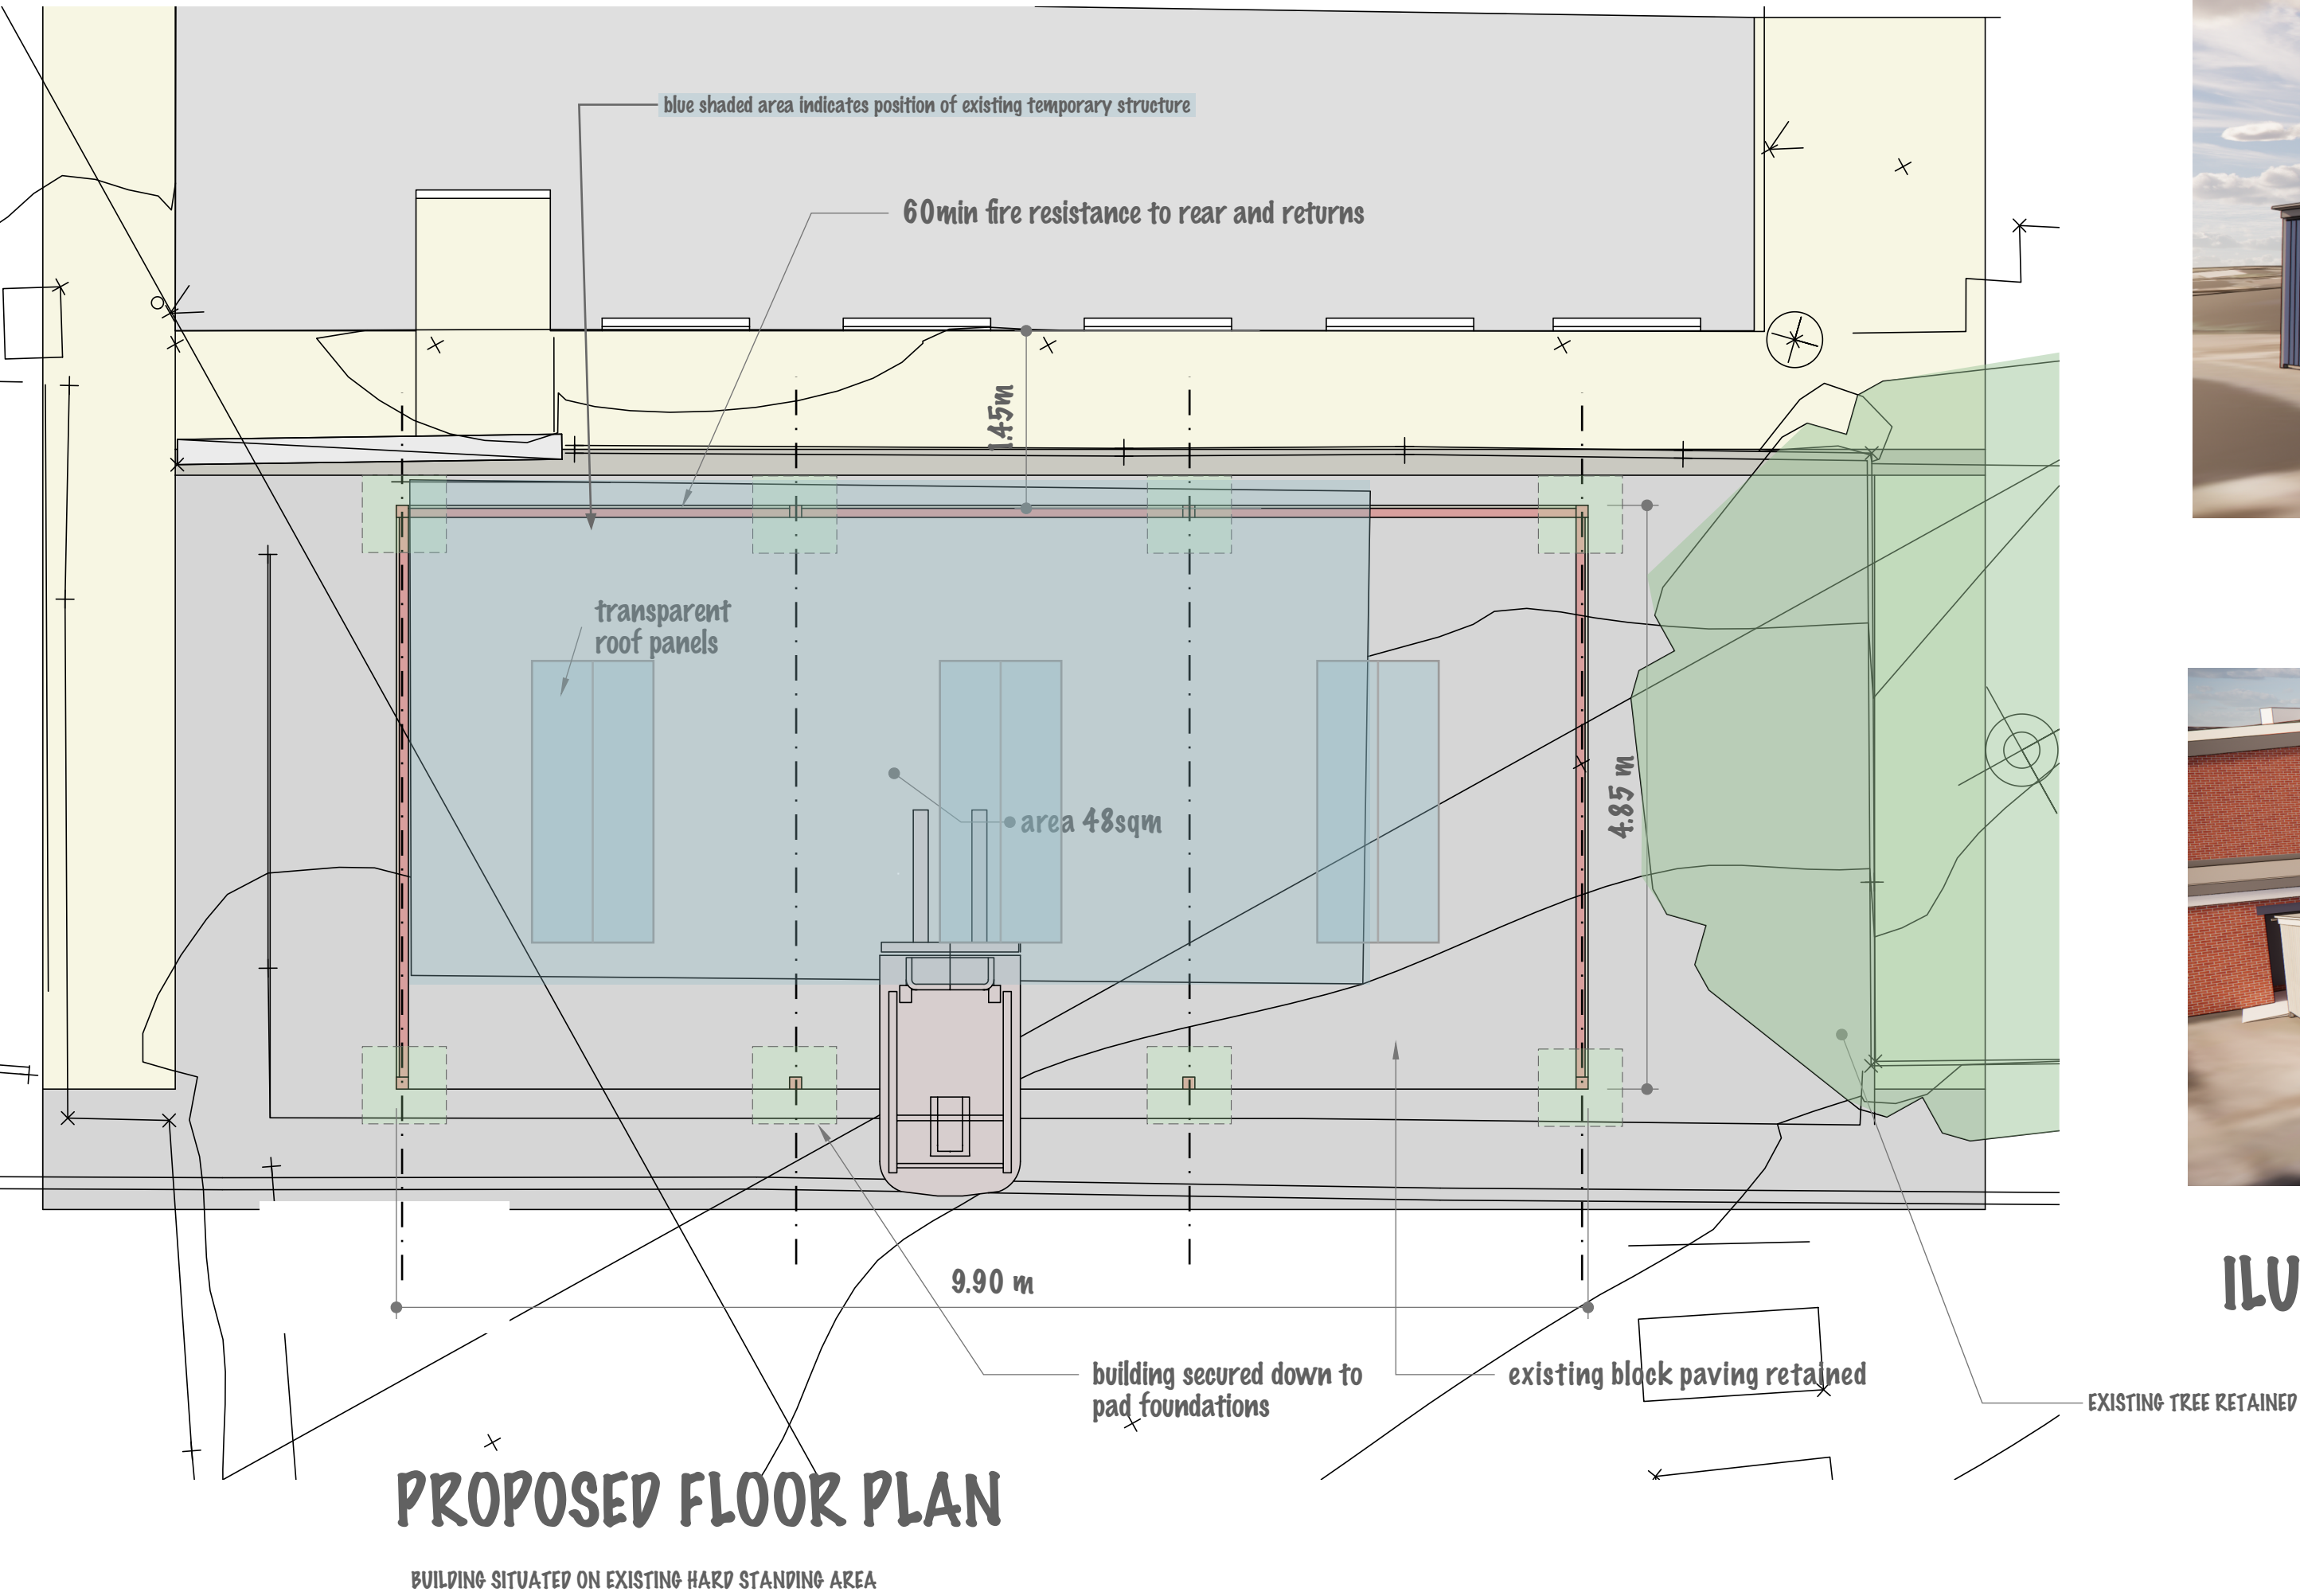

ILUSTRATIVE PERSPECTIVES

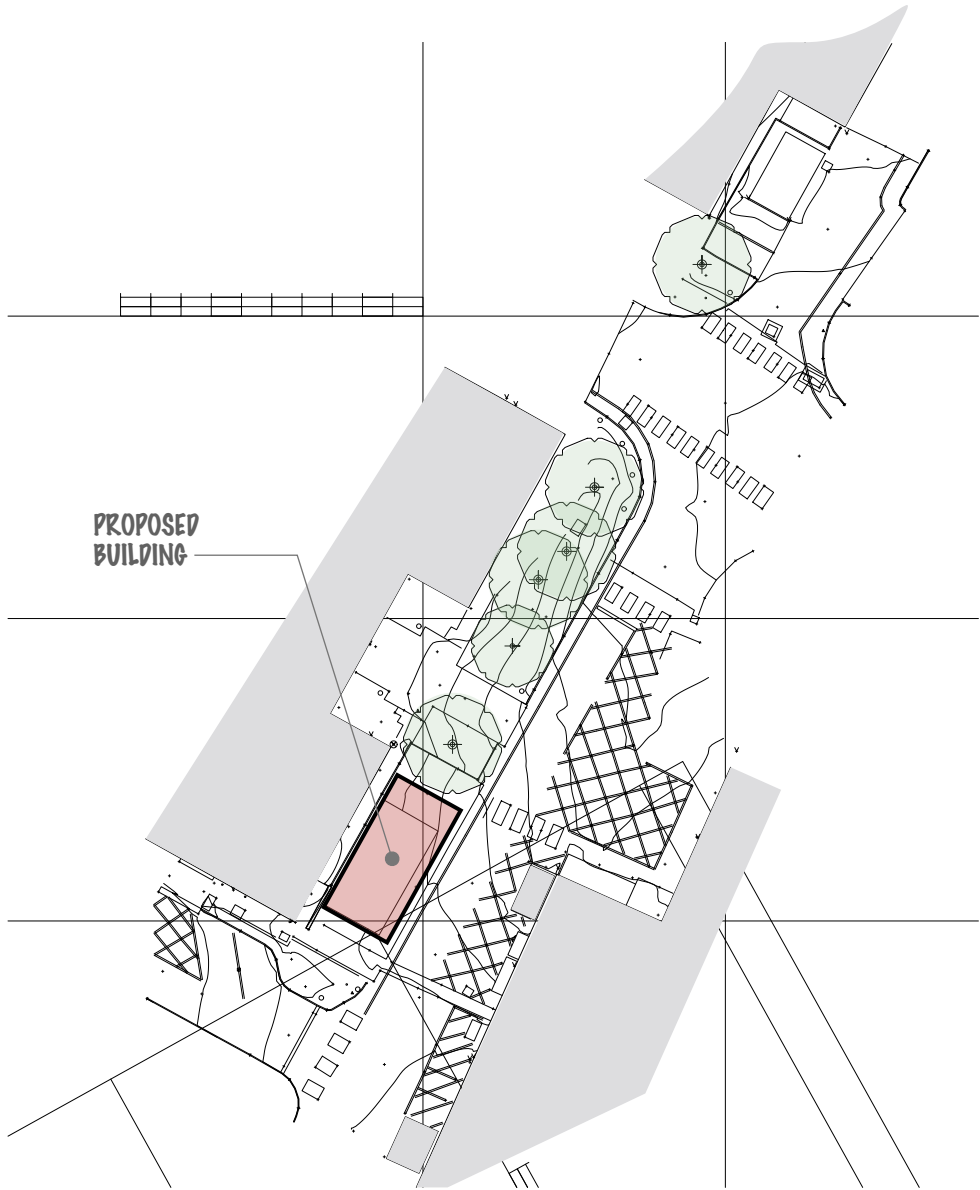

1:500 SITE PLAN

DESIGN
CREATE
INNOVATE

ARCHITECTURE

-n. to make plans to build an object
-v. to make something new
-v. to make changes to something established

-n. the art and technique of designing buildings

dei architecture ltd
The Rural Design Studio
Shortheath Road,
Moirs,
Derbyshire,
DE12 6AL

M: 07834 162626. E: dciarch@me.com

Project:	PROPOSED DRY STORAGE BUILDING		
Address:	DRUCK, FIR TREE LANE, GROBY, LEICS. LE6 0FH		
Client:	DRUCK		
Drawing:	PLANNING DRAWING	Drawing No:	03
Revision:			

Scale:	1:500, 1:500, 1:1250	Drawing by:	Darren Insley
Project Ref:	JULY 2025	Project Ref:	1237-DRUCK