



MOLD
ARCHITECTURAL
DESIGN
RESEARCH LAB.

37 Side, 2nd Floor,
Newcastle Upon Tyne, NE13JE

T.: +4407864642142
E.: info@molddesignlab.co.uk
W.: https://molddesignlab.co.uk/

CLIENT NAME

BILAL GILGIL

PROJECT ADDRESS

57 Wood St,
Earl Shilton,
Leicester
LE9 7NE, UK

DRAWN BY

Author

CHECKED BY

Checker

DATE

07/08/24

NOTES

LOCATION PLAN

Scale1 : 1250 @A3

000

EXISTING LOCATION PLAN

Scale 1 : 1250

110.0m



MOLD
ARCHITECTURAL
DESIGN
RESEARCH LAB.

37 Side, 2nd Floor,
Newcastle Upon Tyne, NE13JE

T.: +4407864642142
E.: info@molddesignlab.co.uk
W.: https://molddesignlab.co.uk/

CLIENT NAME

BILAL GILGIL

PROJECT ADDRESS

57 Wood St,
Earl Shilton,
Leicester
LE9 7NE, UK

DRAWN BY

Author

CHECKED BY

Checker

DATE

07/08/24

NOTES

EXISTING SITE
PLAN

Scale 1 : 200 @A3

A100



EXISTING SITE PLAN

Scale 1 : 200

MOLD
ARCHITECTURAL
DESIGN
RESEARCH LAB.

37 Side, 2nd Floor,
Newcastle Upon Tyne, NE13JE

T.: +4407864642142
E.: info@molddesignlab.co.uk
W.: https://molddesignlab.co.uk/

CLIENT NAME

BILAL GILGIL

PROJECT ADDRESS

57 Wood St,
Earl Shilton,
Leicester
LE9 7NE, UK

DRAWN BY

Author

CHECKED BY

Checker


DATE

07/08/24

NOTES


EXISTING FLOOR
PLANS

Scale 1 : 50 @A3

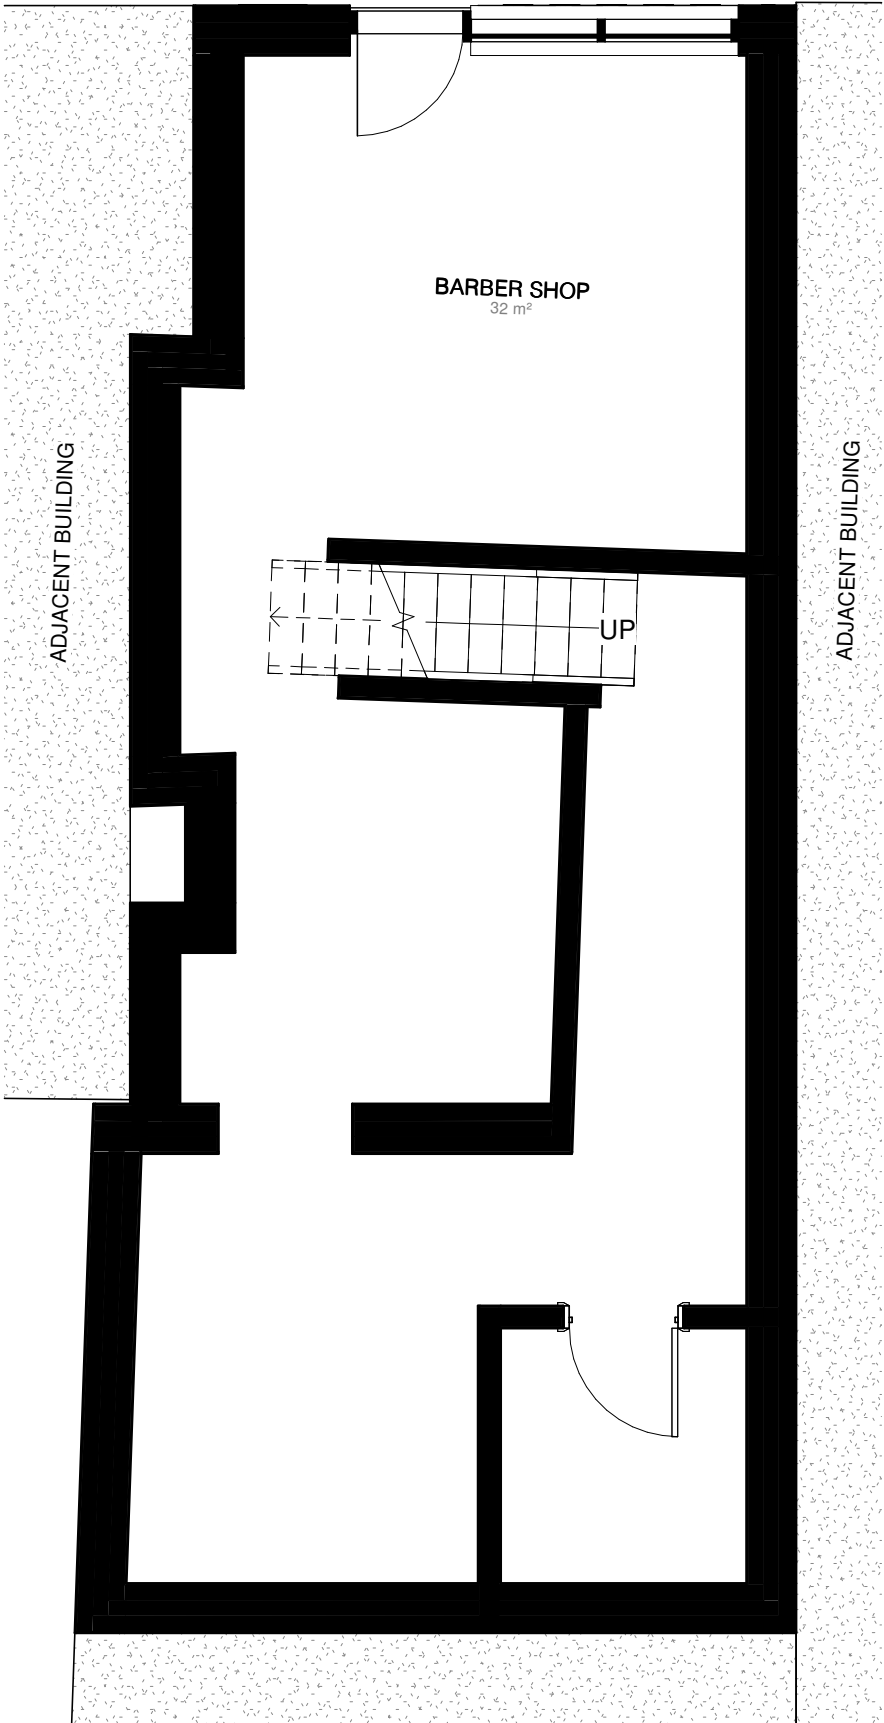

EXISTING GROUND FLOOR PLAN

Scale 1 : 50

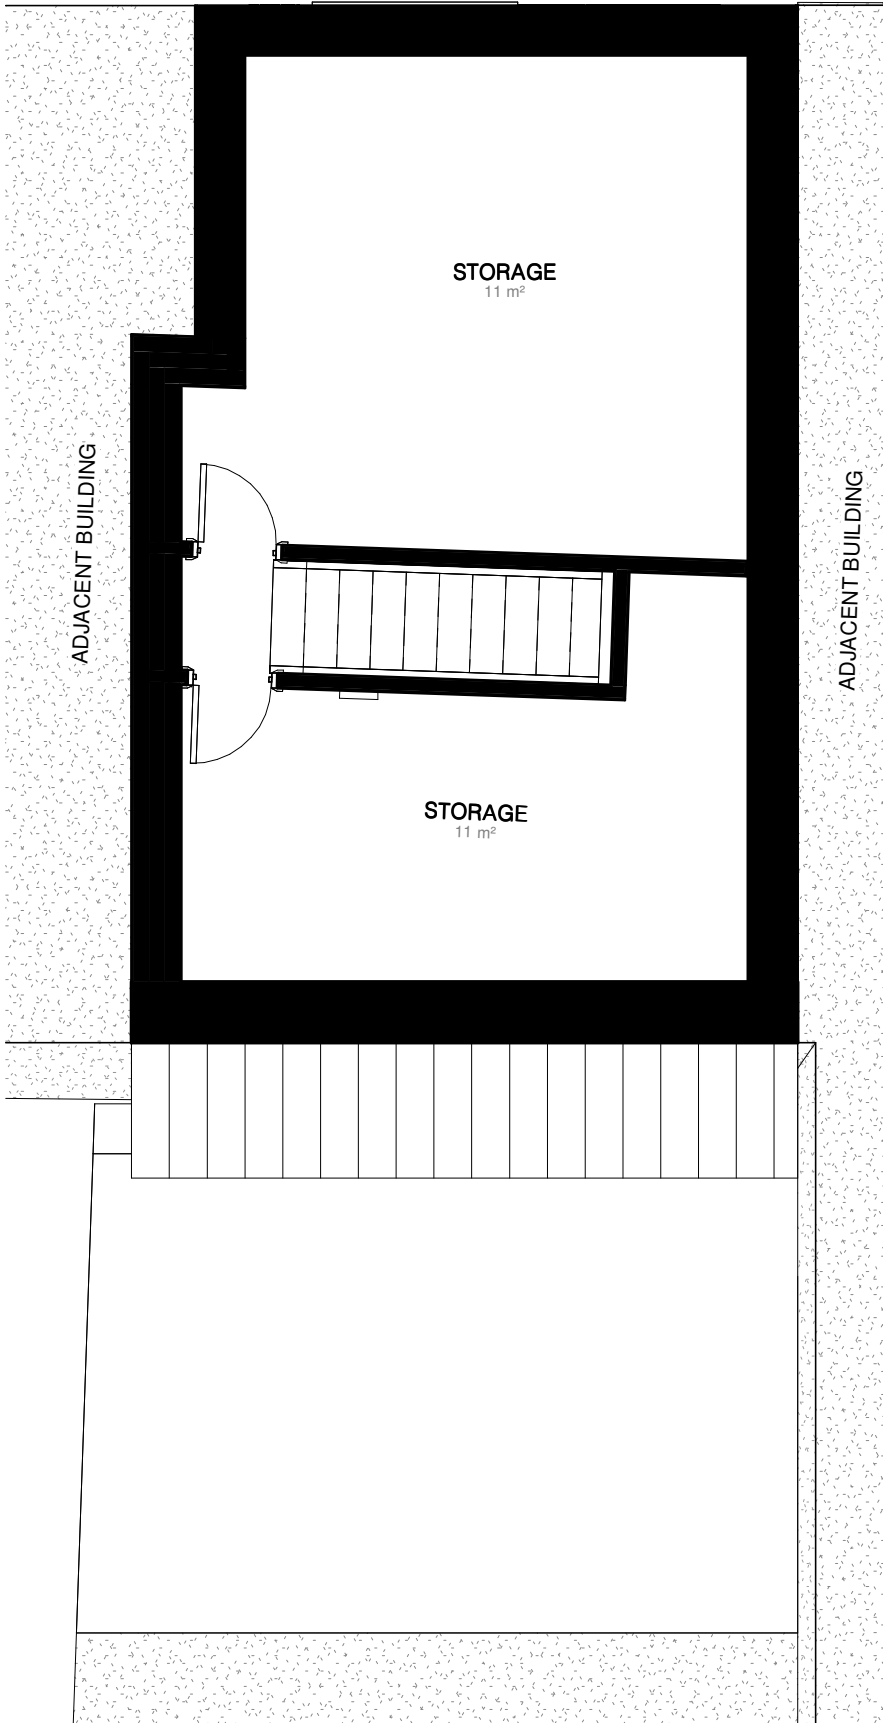

EXISTING FIRST FLOOR PLAN

Scale 1 : 50

A101

MOLD
ARCHITECTURAL
DESIGN
RESEARCH LAB.

37 Side, 2nd Floor,
Newcastle Upon Tyne, NE13JE

T.: +4407864642142
E.: info@molddesignlab.co.uk
W.: https://molddesignlab.co.uk/

CLIENT NAME

BILAL GILGIL

PROJECT ADDRESS

57 Wood St,
Earl Shilton,
Leicester
LE9 7NE, UK

DRAWN BY

Author

CHECKED BY

Checker

DATE


07/08/24

NOTES

EXISTING
ELEVATIONS


Scale 1 : 100 @A3

A103

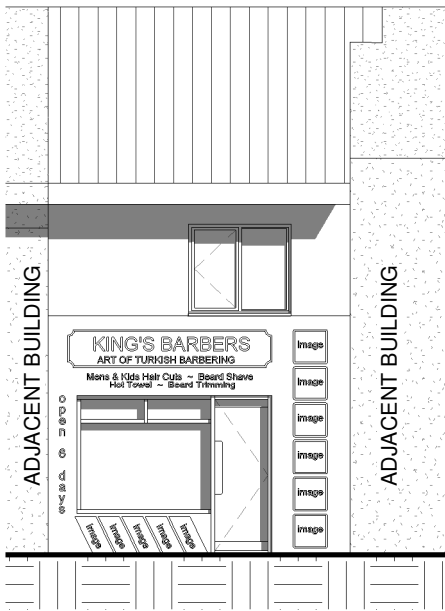


EXISTING FRONT ELEVATION

Scale 1 : 100

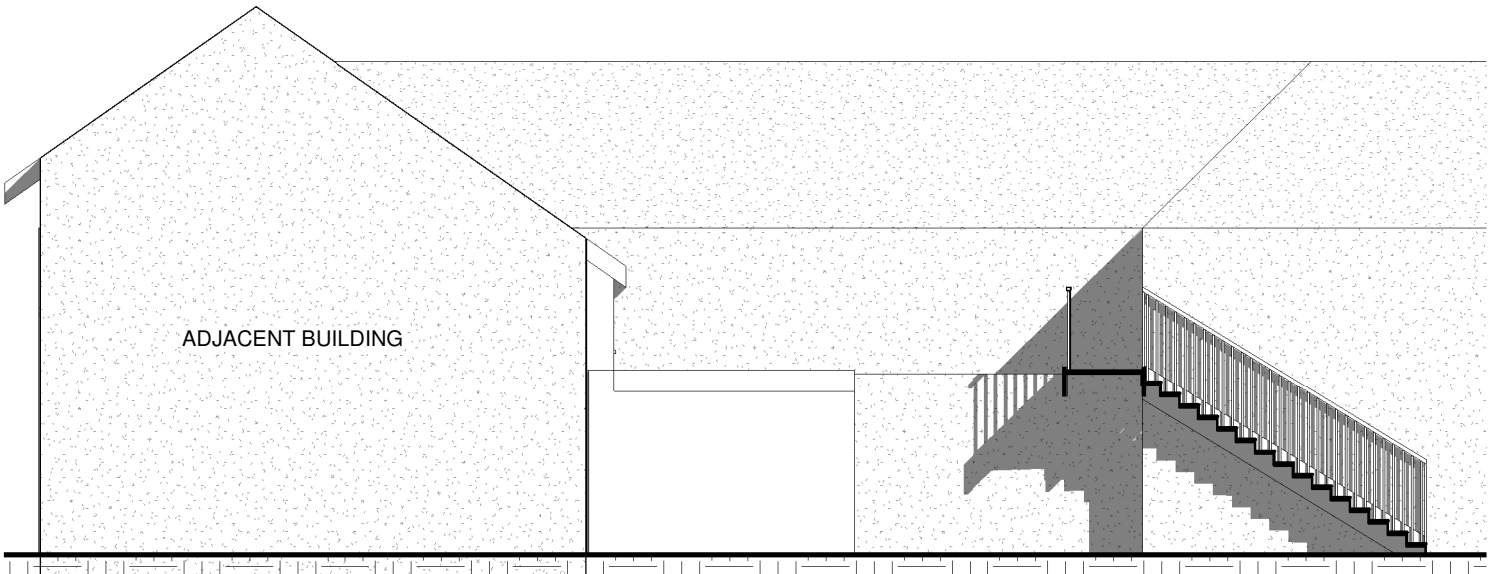


EXISTING SIDE ELEVATION I

Scale 1 : 100

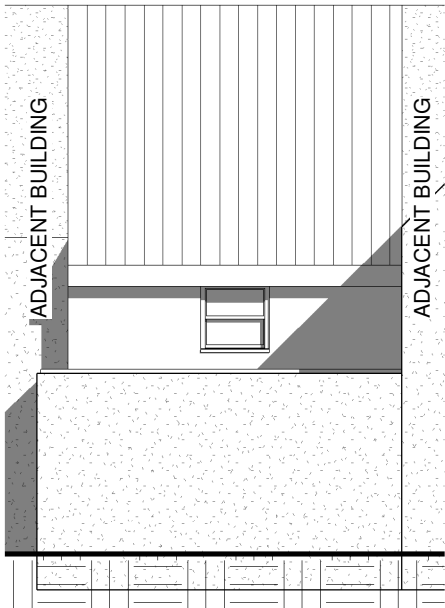

EXISTING REAR ELEVATION

Scale 1 : 100

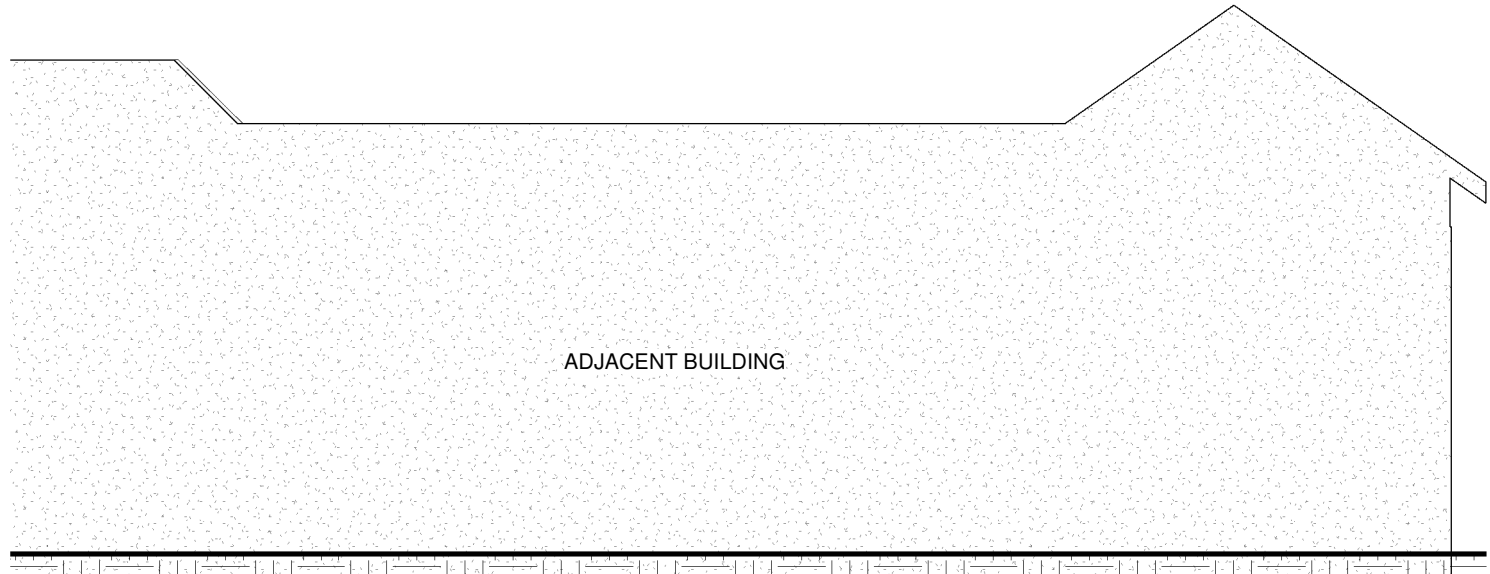

EXISTING SIDE ELEVATION II

Scale 1 : 100

110.0m



MOLD
ARCHITECTURAL
DESIGN
RESEARCH LAB.

37 Side, 2nd Floor,
Newcastle Upon Tyne, NE13JE

T.: +4407864642142
E.: info@molddesignlab.co.uk
W.: https://molddesignlab.co.uk/

CLIENT NAME

BILAL GILGIL

PROJECT ADDRESS

57 Wood St,
Earl Shilton,
Leicester
LE9 7NE, UK

DRAWN BY

Author

CHECKED BY

Checker

DATE

07/08/24

NOTES

PROPOSED SITE
PLAN


Scale 1 : 200 @A3

B100




PROPOSED SITE PLAN

Scale 1 : 200

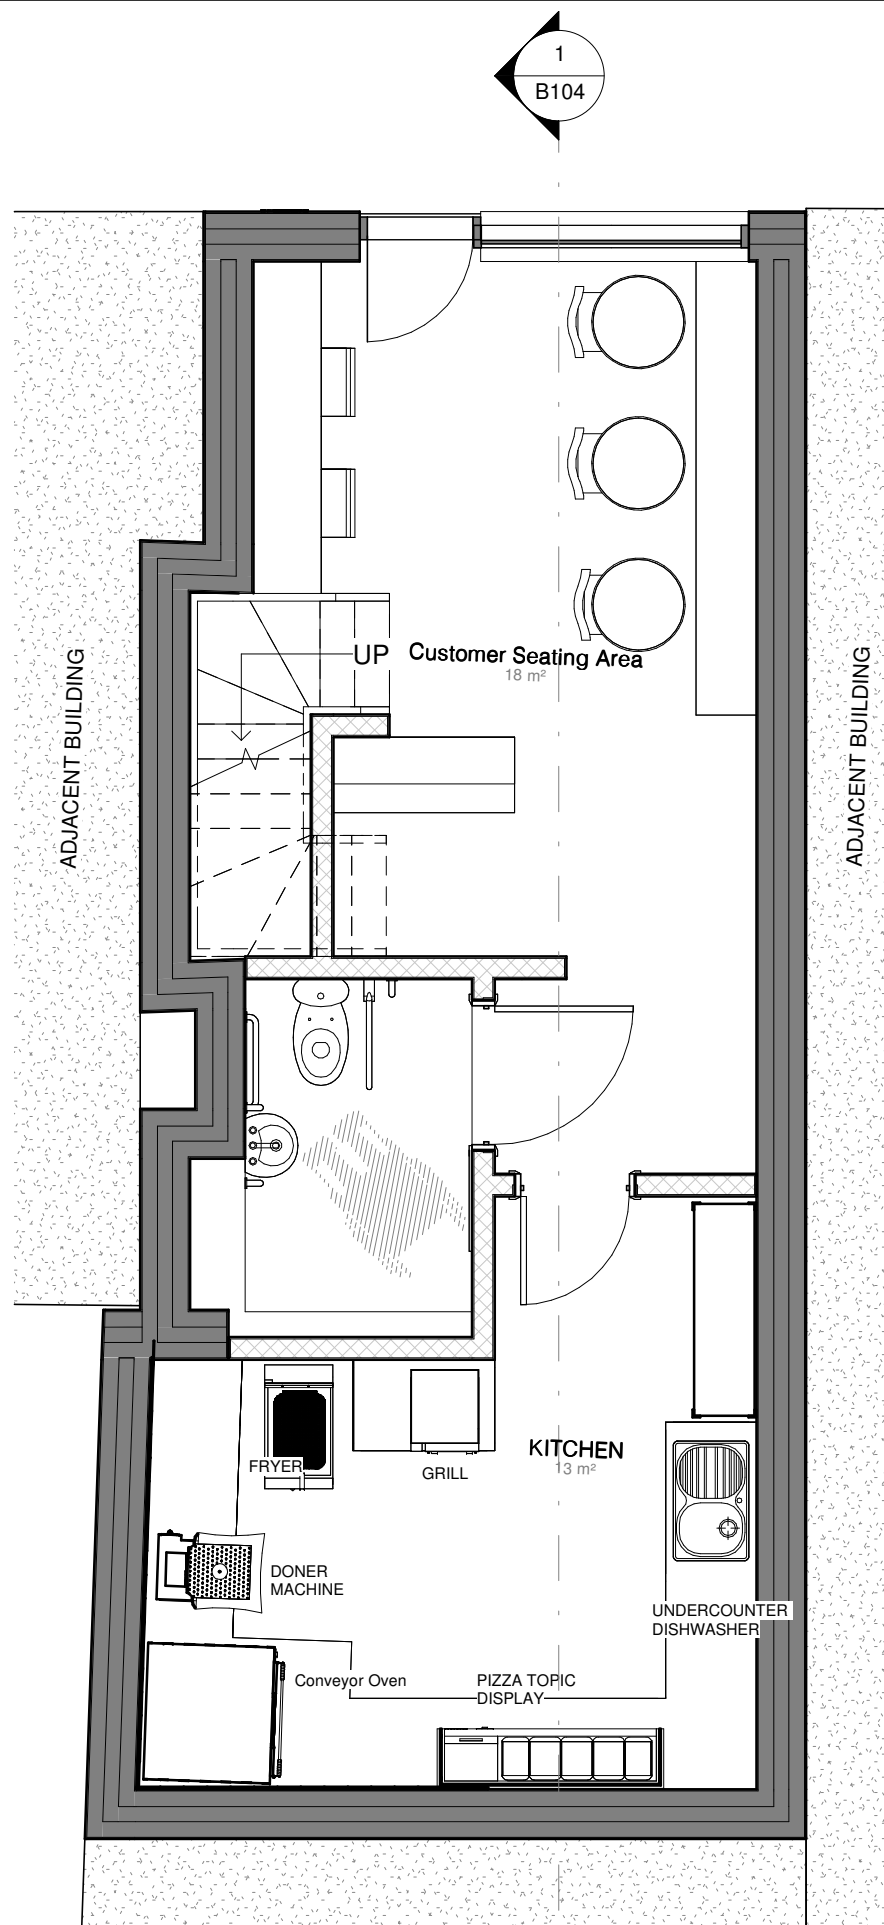

PROPOSED GROUND FLOOR PLAN

Scale 1 : 50

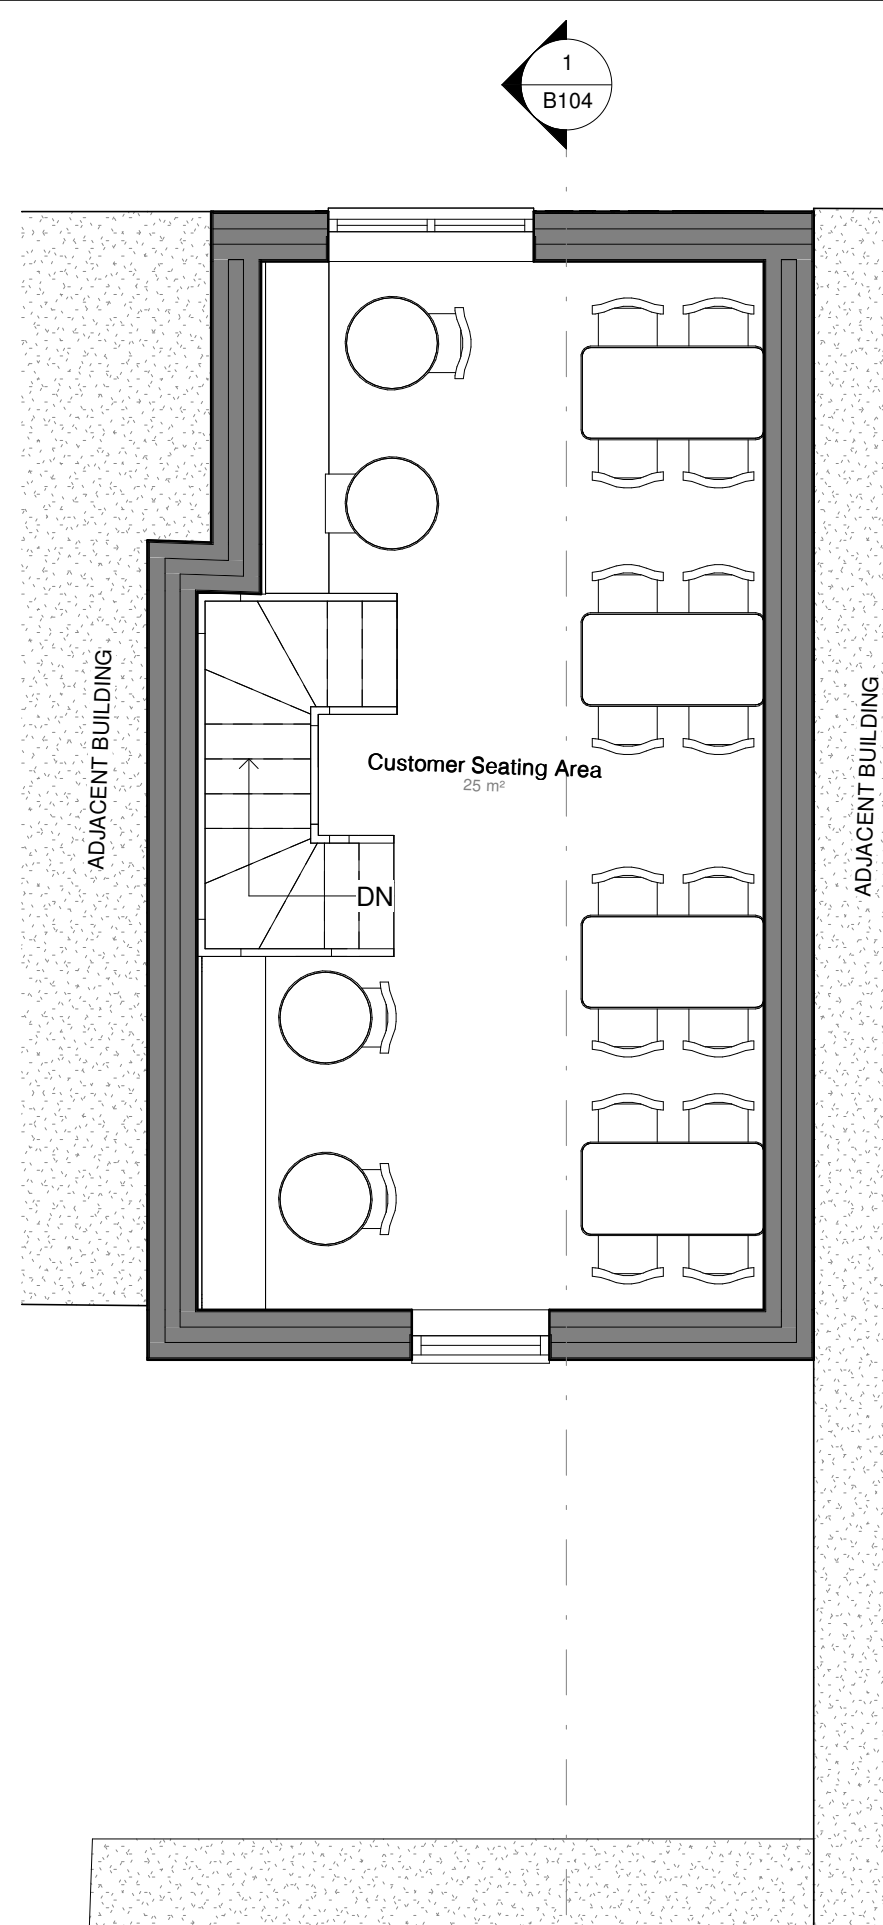

PROPOSED FIRST FLOOR PLAN

Scale 1 : 50

MOLD
ARCHITECTURAL
DESIGN
RESEARCH LAB.

37 Side, 2nd Floor,
Newcastle Upon Tyne, NE13JE

T.: +4407864642142
E.: info@molddesignlab.co.uk
W.: https://molddesignlab.co.uk/

CLIENT NAME

BILAL GILGIL

PROJECT ADDRESS

57 Wood St,
Earl Shilton,
Leicester
LE9 7NE, UK

DRAWN BY

Author

CHECKED BY

Checker

DATE

07/08/24

NOTES

PROPOSED
FLOOR PLANS

Scale 1 : 50 @A3

B101

MOLD
ARCHITECTURAL
DESIGN
RESEARCH LAB.

37 Side, 2nd Floor,
Newcastle Upon Tyne, NE13JE

T.: +4407864642142
E.: info@molddesignlab.co.uk
W.: https://molddesignlab.co.uk/

CLIENT NAME

BILAL GILGIL

PROJECT ADDRESS

57 Wood St,
Earl Shilton,
Leicester
LE9 7NE, UK

DRAWN BY

Author

CHECKED BY

Checker

DATE





07/08/24

NOTES

PROPOSED
ELEVATIONS

Scale 1 : 100 @A3

B103

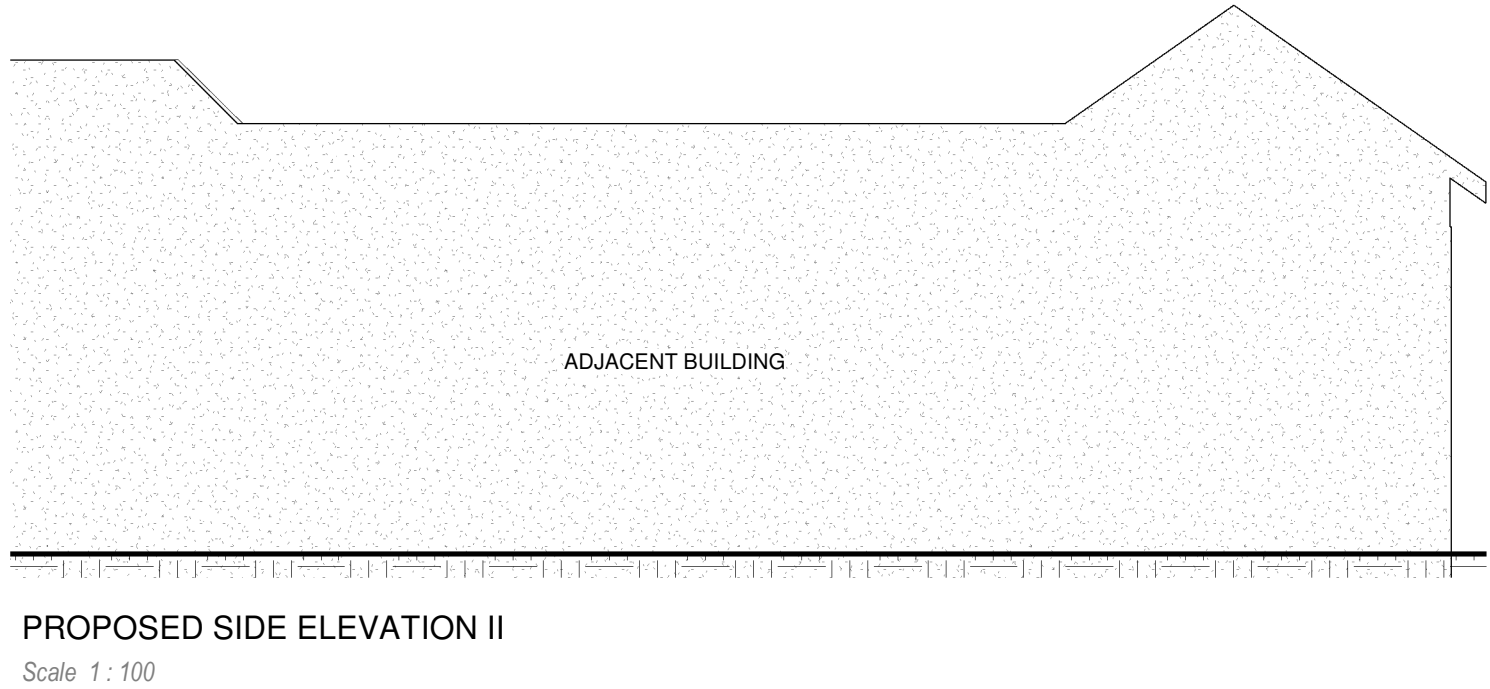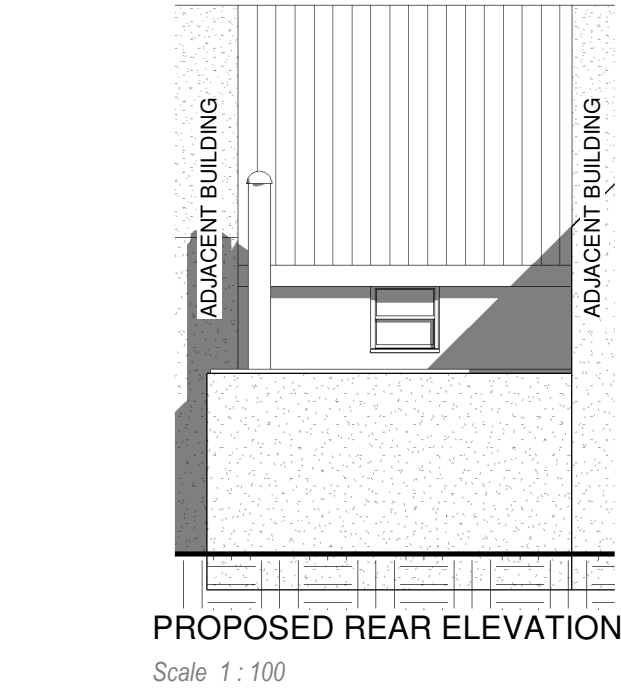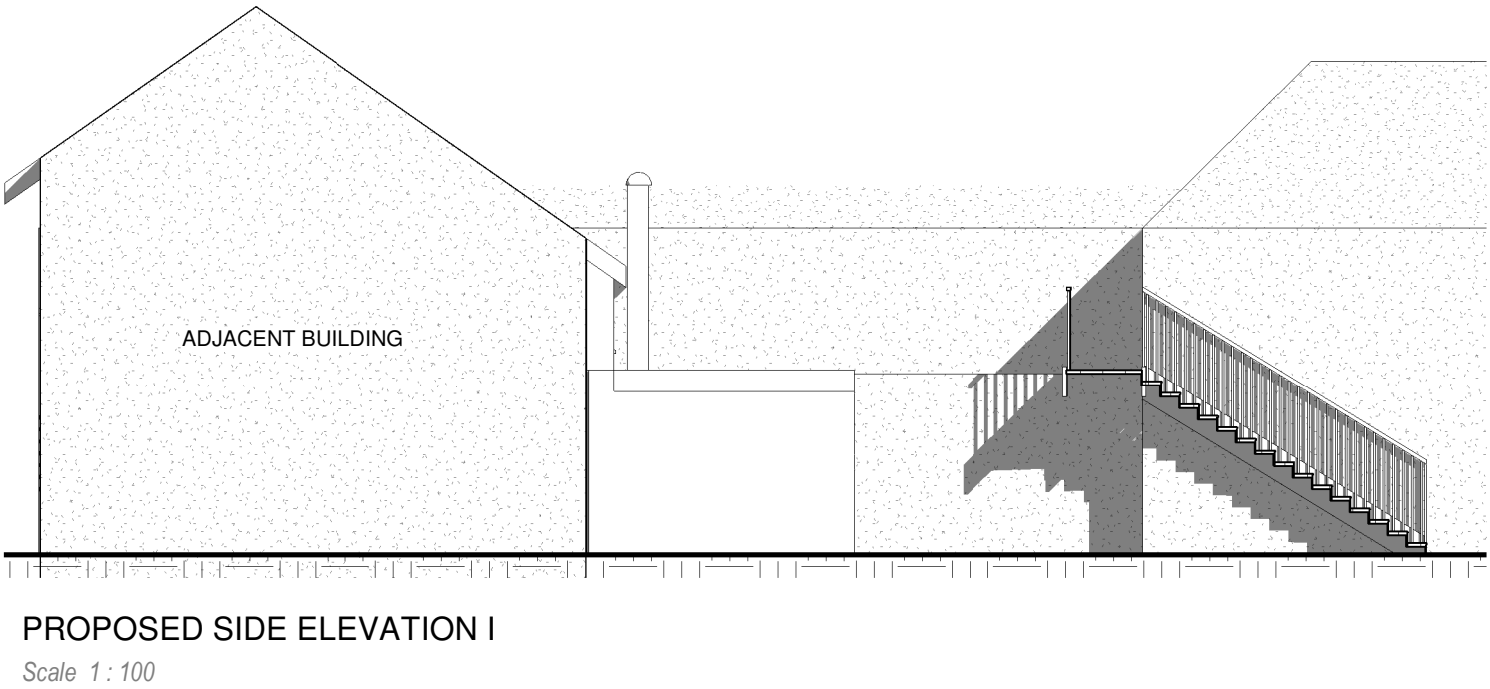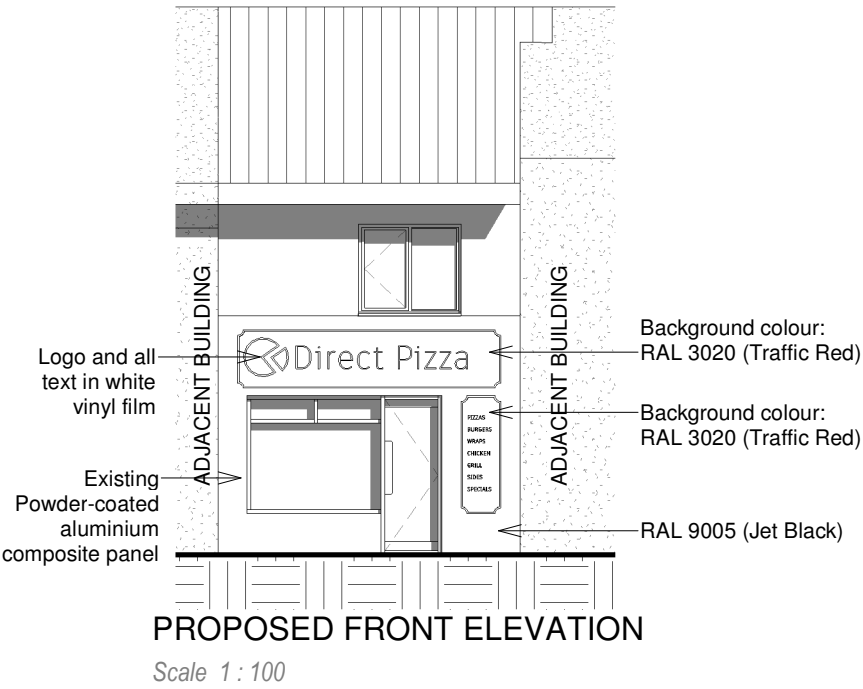

MOLD
ARCHITECTURAL
DESIGN
RESEARCH LAB.

37 Side, 2nd Floor,
Newcastle Upon Tyne, NE13JE

T.: +4407864642142
E.: info@molddesignlab.co.uk
W.: https://molddesignlab.co.uk/

CLIENT NAME

BILAL GILGIL

PROJECT ADDRESS

57 Wood St,
Earl Shilton,
Leicester
LE9 7NE, UK

DRAWN BY

Author

CHECKED BY

Checker

DATE


05/20/25

NOTES

PROPOSED
SECTION

Scale 1 : 50 @A3

B104

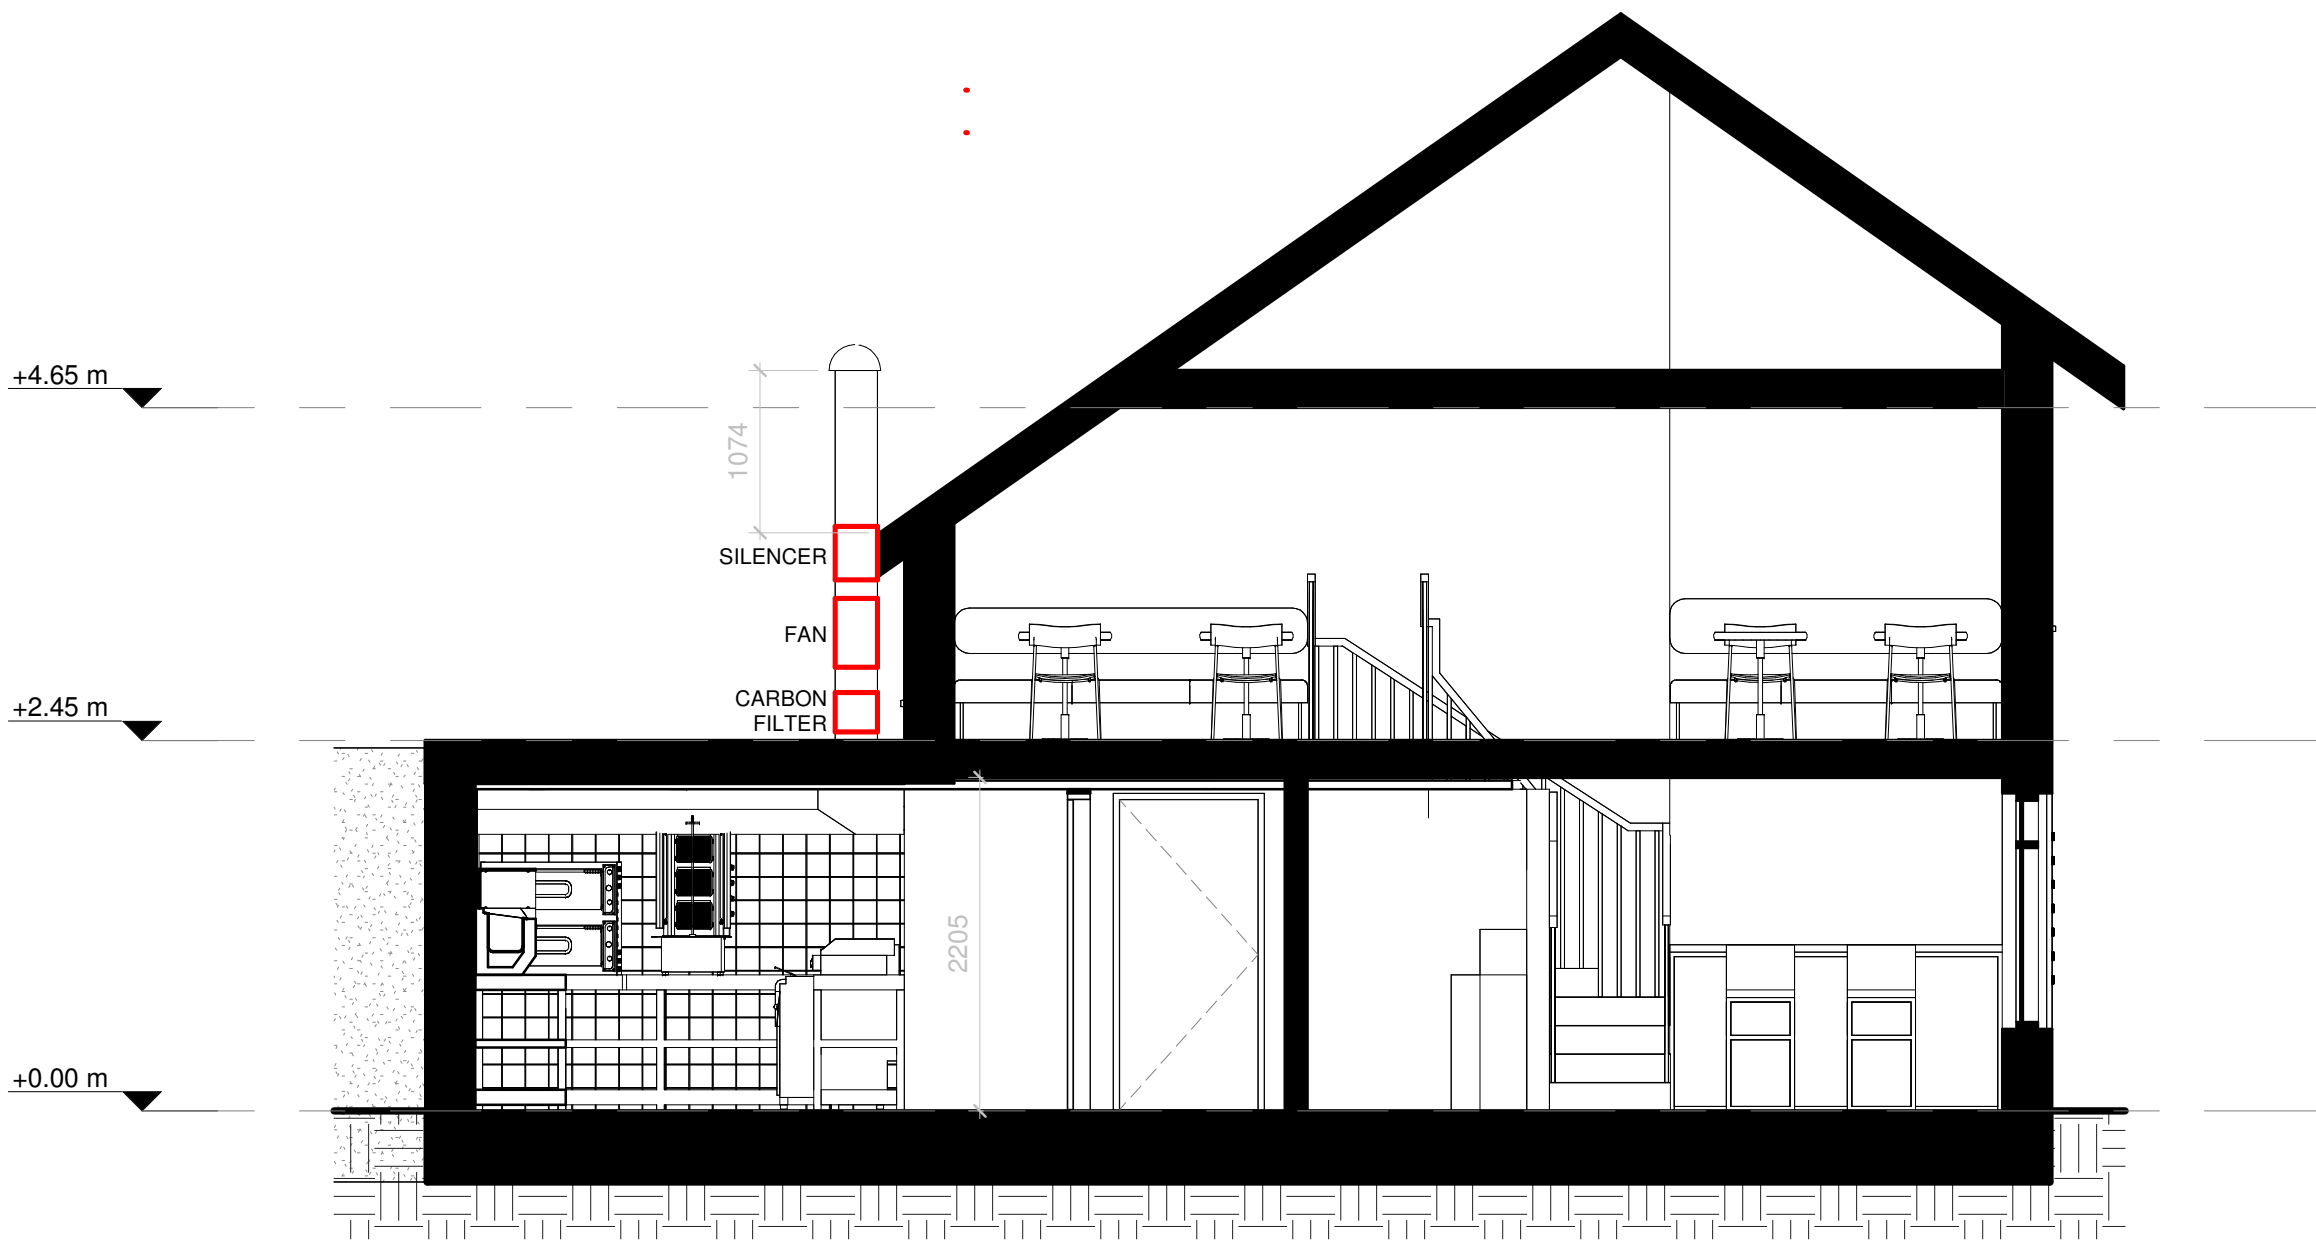

1 Section 1
1 : 50