

GENERAL DRAWING NOTES

© This drawing is not to be shown to any Third Party unless agreed by The Design Social.

This drawing shows 'design intent' only.
It is the responsibility of the appointed contractor to finalise development, using specialists approved by The Design Social, & produce detailed working drawings.
ALL working drawings to be approved by The Design Social prior to manufacture.

REV.	DATE	NOTES	REV.
			BY


Keian Poli

114 Oakfield Avenue, Markfield, LE67 9WQ

Existing Ground Floor Plan

AUTHOR	L.R.	DATE	09/09/2025	APPROVED	K.P.
SCALE	1:100 @ A3	READ WITH	0412 (A) GA 001		
DRAWING No.	0412	(A)	GF	004	
Project No.	Type	Area	Number	Rev	
DRAWING STATUS	Planning				

- Existing GF Plan Notes
1. All existing internal walls to be removed.
 2. Existing lean-to to be taken down.
 3. Existing window to be removed & made good.
 4. Existing garage door to be converted into an opening.

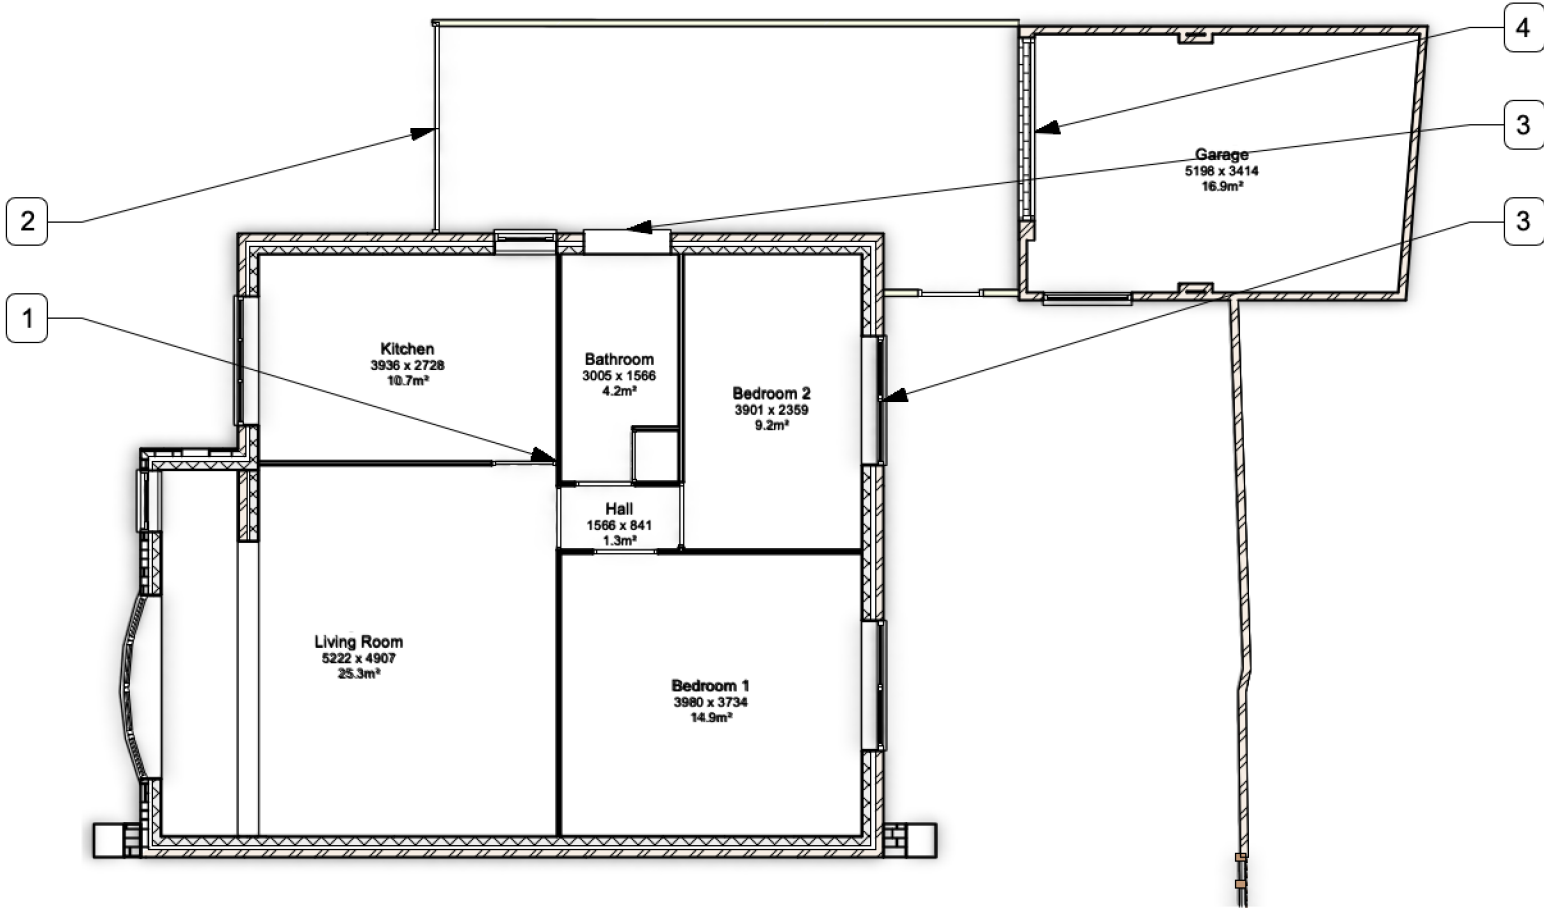

1 Ground Floor Plan - Existing
Scale: 1:100