




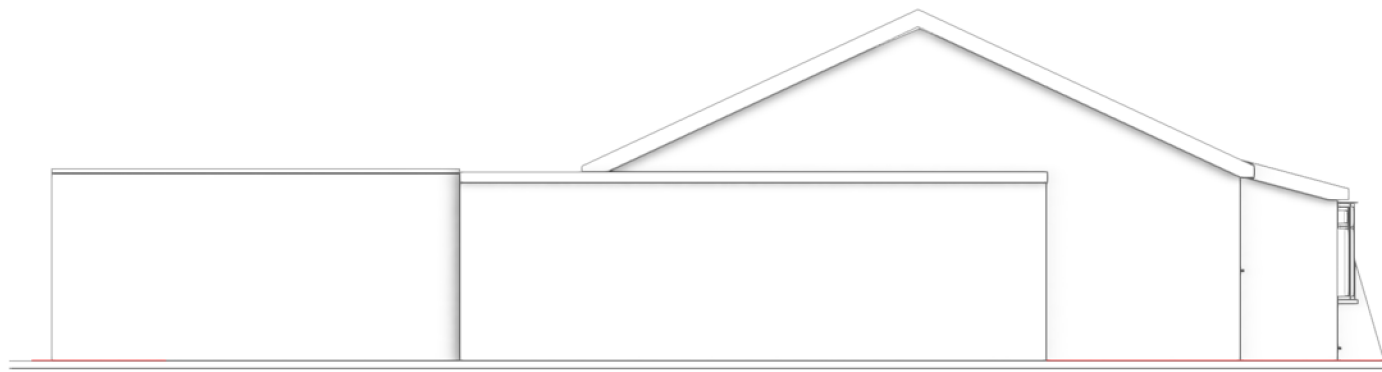


4 North Elevation - Existing
Scale: 1:100

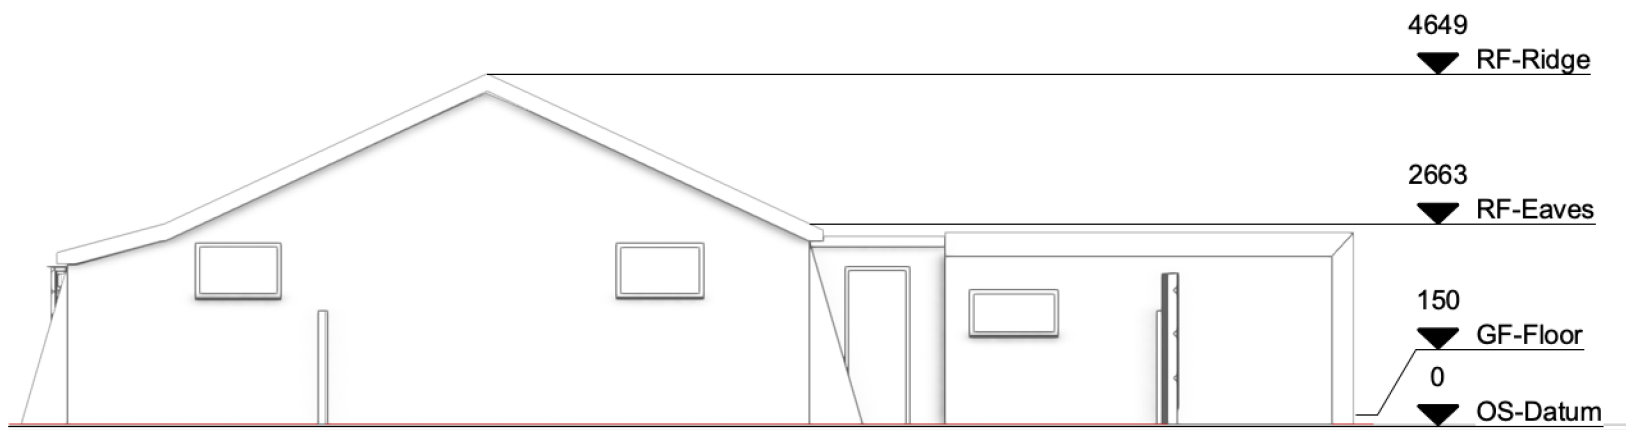

3 South Elevation - Existing
Scale: 1:100

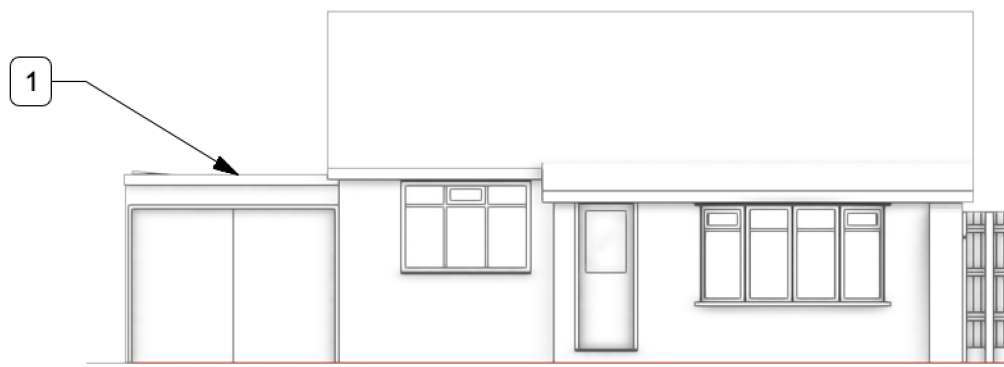

1 West Elevation - Existing
Scale: 1:100

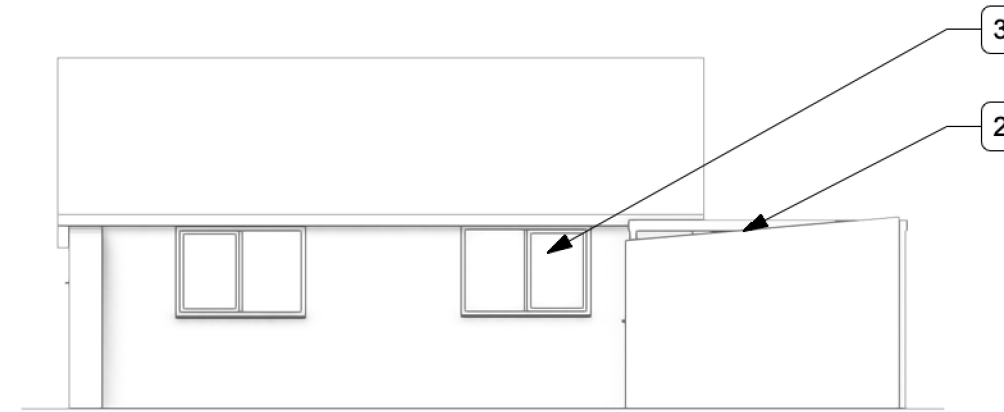

2 East Elevation - Existing
Scale: 1:100

Existing Elevation Notes

1. Existing lean-to to be taken down.
2. Existing garage roof to be removed and replaced.
3. Existing window to be removed & made good.

GENERAL DRAWING NOTES

© This drawing is not to be shown to any Third Party unless agreed by The Design Social.

This drawing shows 'design intent' only.

It is the responsibility of the appointed contractor to finalise development, using specialists approved by The Design Social, & produce detailed working drawings.

ALL working drawings to be approved by The Design Social prior to manufacture.

REV.	DATE	NOTES	REV.
			BY

Keian Poli			
114 Oakfield Avenue, Markfield, LE67 9WQ			
Existing Elevations			
AUTHOR	L.R.	DATE	09/09/2025
APPROVED	K.P.		
SCALE	1:100 @ A3		READ WITH
DRAWING No.		0412 (A) GA 001	
0412	(L)	GA	006
Project No.	Type	Area	Number
DRAWING STATUS			
Planning			