




Proposed Elevation Notes

1. Proposed extension to combine existing garage and property. Extension to be of insulated cavity brick & block construction.
2. New opaque glazed window.
3. Parapet wall to perimeter of proposed extension.
4. New uPVC double glazed French doors, with steels placed overhead.
5. New uPVC double glazed window.

4 North Elevation - Proposed
Scale: 1:100

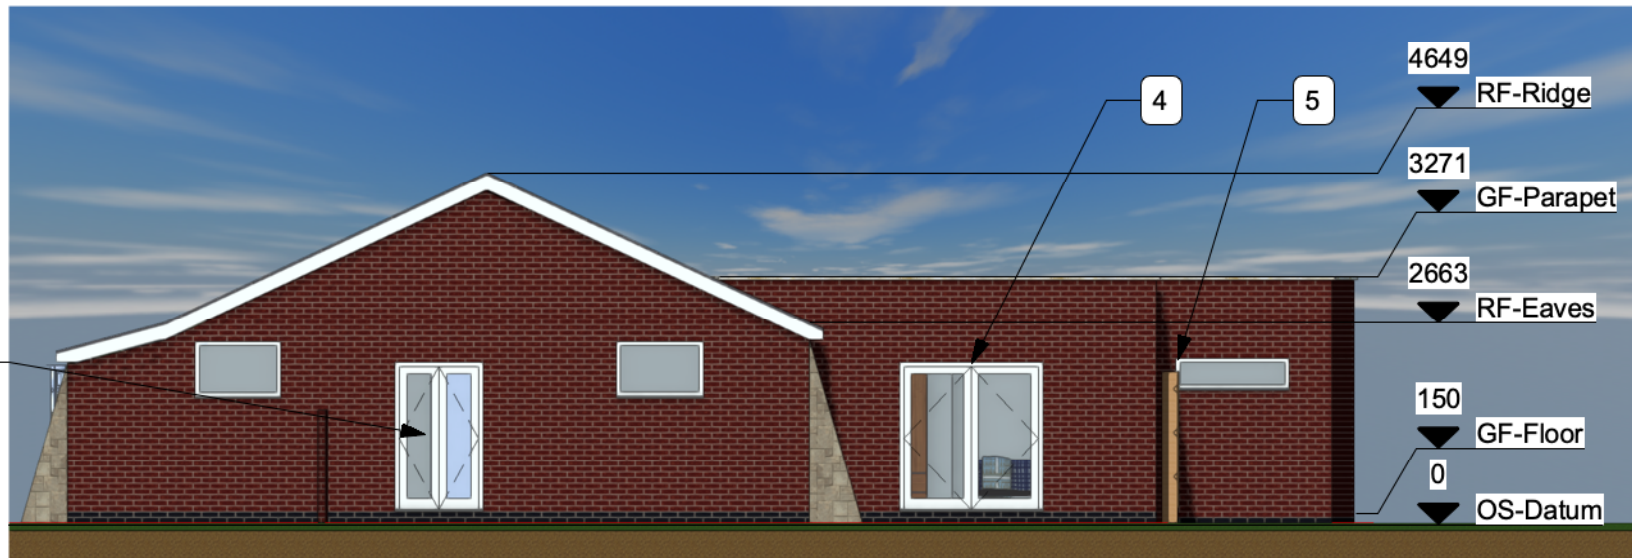

3 South Elevation - Proposed
Scale: 1:100



1 West Elevation - Proposed
Scale: 1:100



2 East Elevation - Proposed
Scale: 1:100

THE DESIGN SOCIAL

134 Kirkby Road Barwell LE9 8FN UK
T: +44 (0)1455 446521 F: +44 (0)1455 446521
E: admin@thedesignsocial.com

GENERAL DRAWING NOTES

© This drawing is not to be shown to any Third Party unless agreed by The Design Social.

This drawing shows 'design intent' only.
It is the responsibility of the appointed contractor to finalise development, using specialists approved by The Design Social, & produce detailed working drawings.
ALL working drawings to be approved by The Design Social prior to manufacture.

REV.	DATE	NOTES	REV. BY
------	------	-------	---------

THE DESIGN SOCIAL

Keian Poli				
114 Oakfield Avenue, Markfield, LE67 9WQ				
Proposed Elevations				
AUTHOR	L.R.	DATE	09/09/2025	APPROVED
				K.P.
SCALE	1:100 @ A3		READ WITH	0412 (A) GA 001
DRAWING No.	0412	(L)	GA	009
Project No.	Type	Area	Number	Rev
DRAWING STATUS				
Planning				