


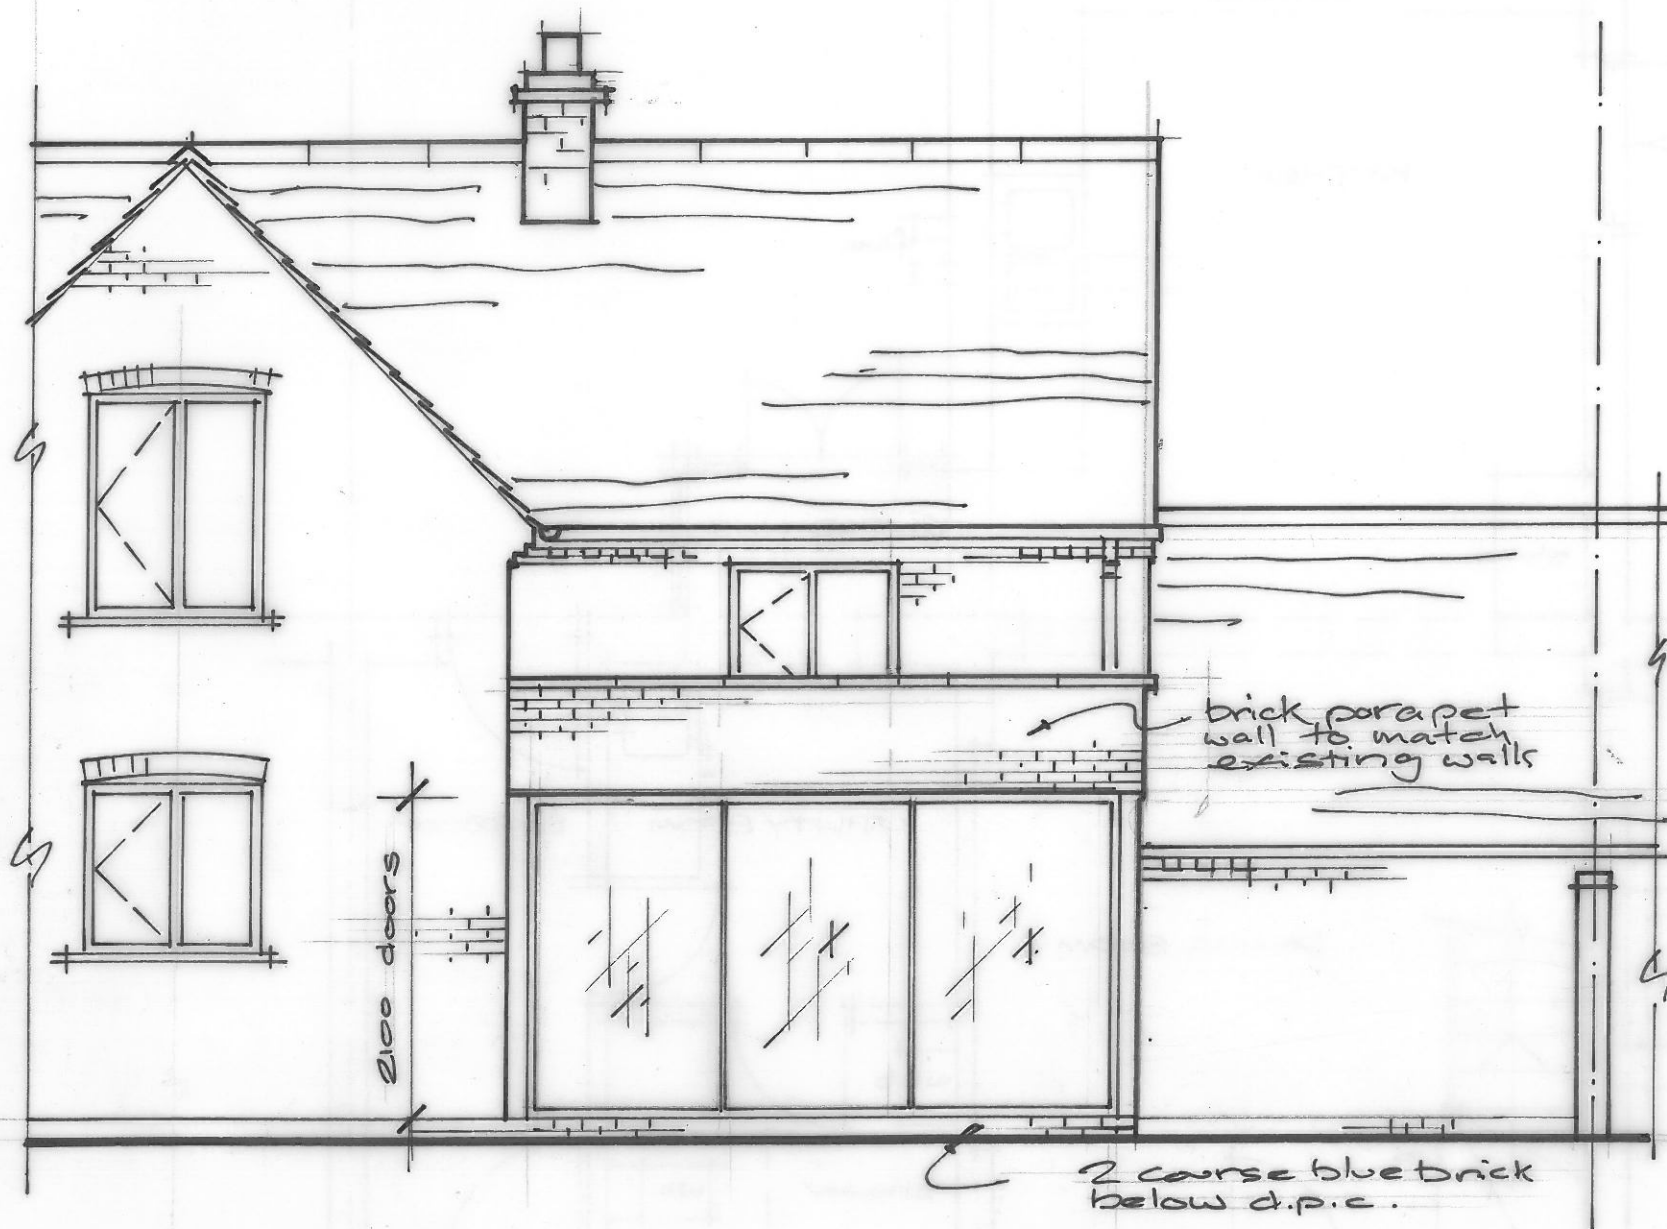

REAR ELEVATION



SIDE ELEVATION

PROPOSED GROUND FLOOR EXTENSION

SCALE 1:50 @ A3

DATE 14.6.23

No 3, LOWER AMBION FARM, AMBION LANE, SUTTON CHENEY,

CN13 0AD

DWG NO. 4.