


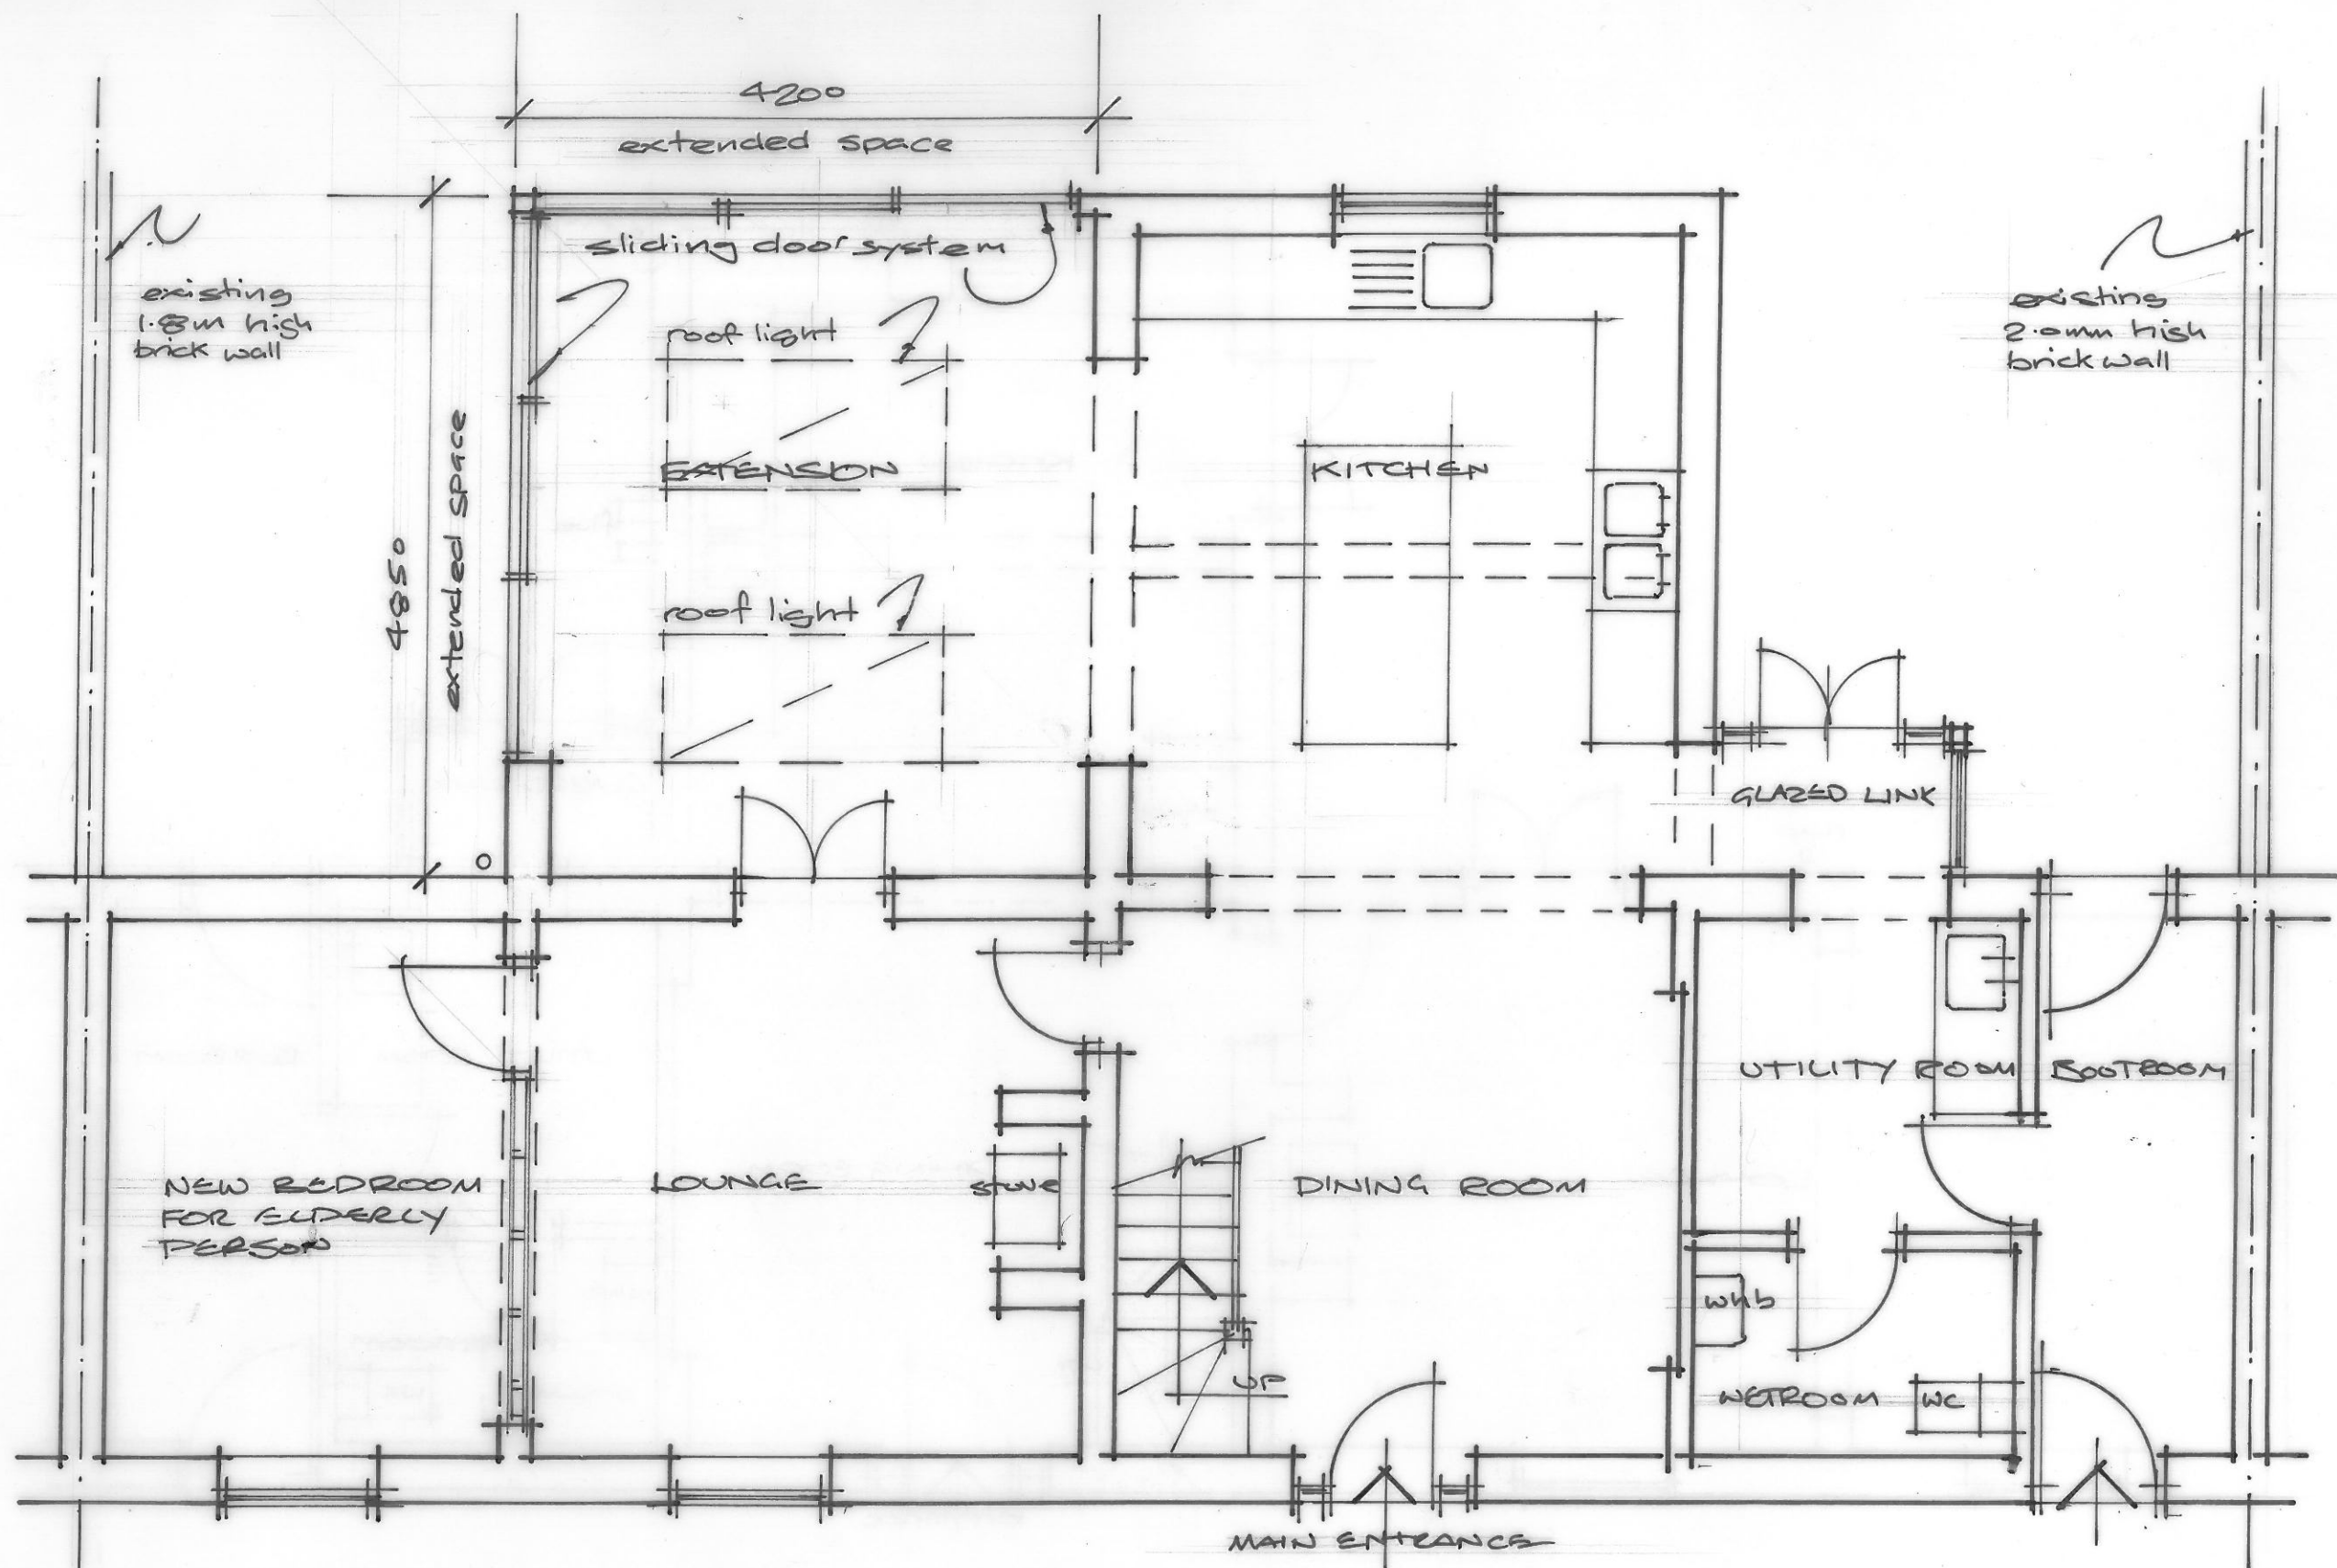

GROUND FLOOR PLAN

PROPOSED GROUND FLOOR EXTENSION

SCALE 1:50 @ A3 DATE: 14.6.23

No 3, LOWER AMBION FARM, AMBION LANE, SUTTON CHENEY, CV13 0AD

DWG No. 3.