


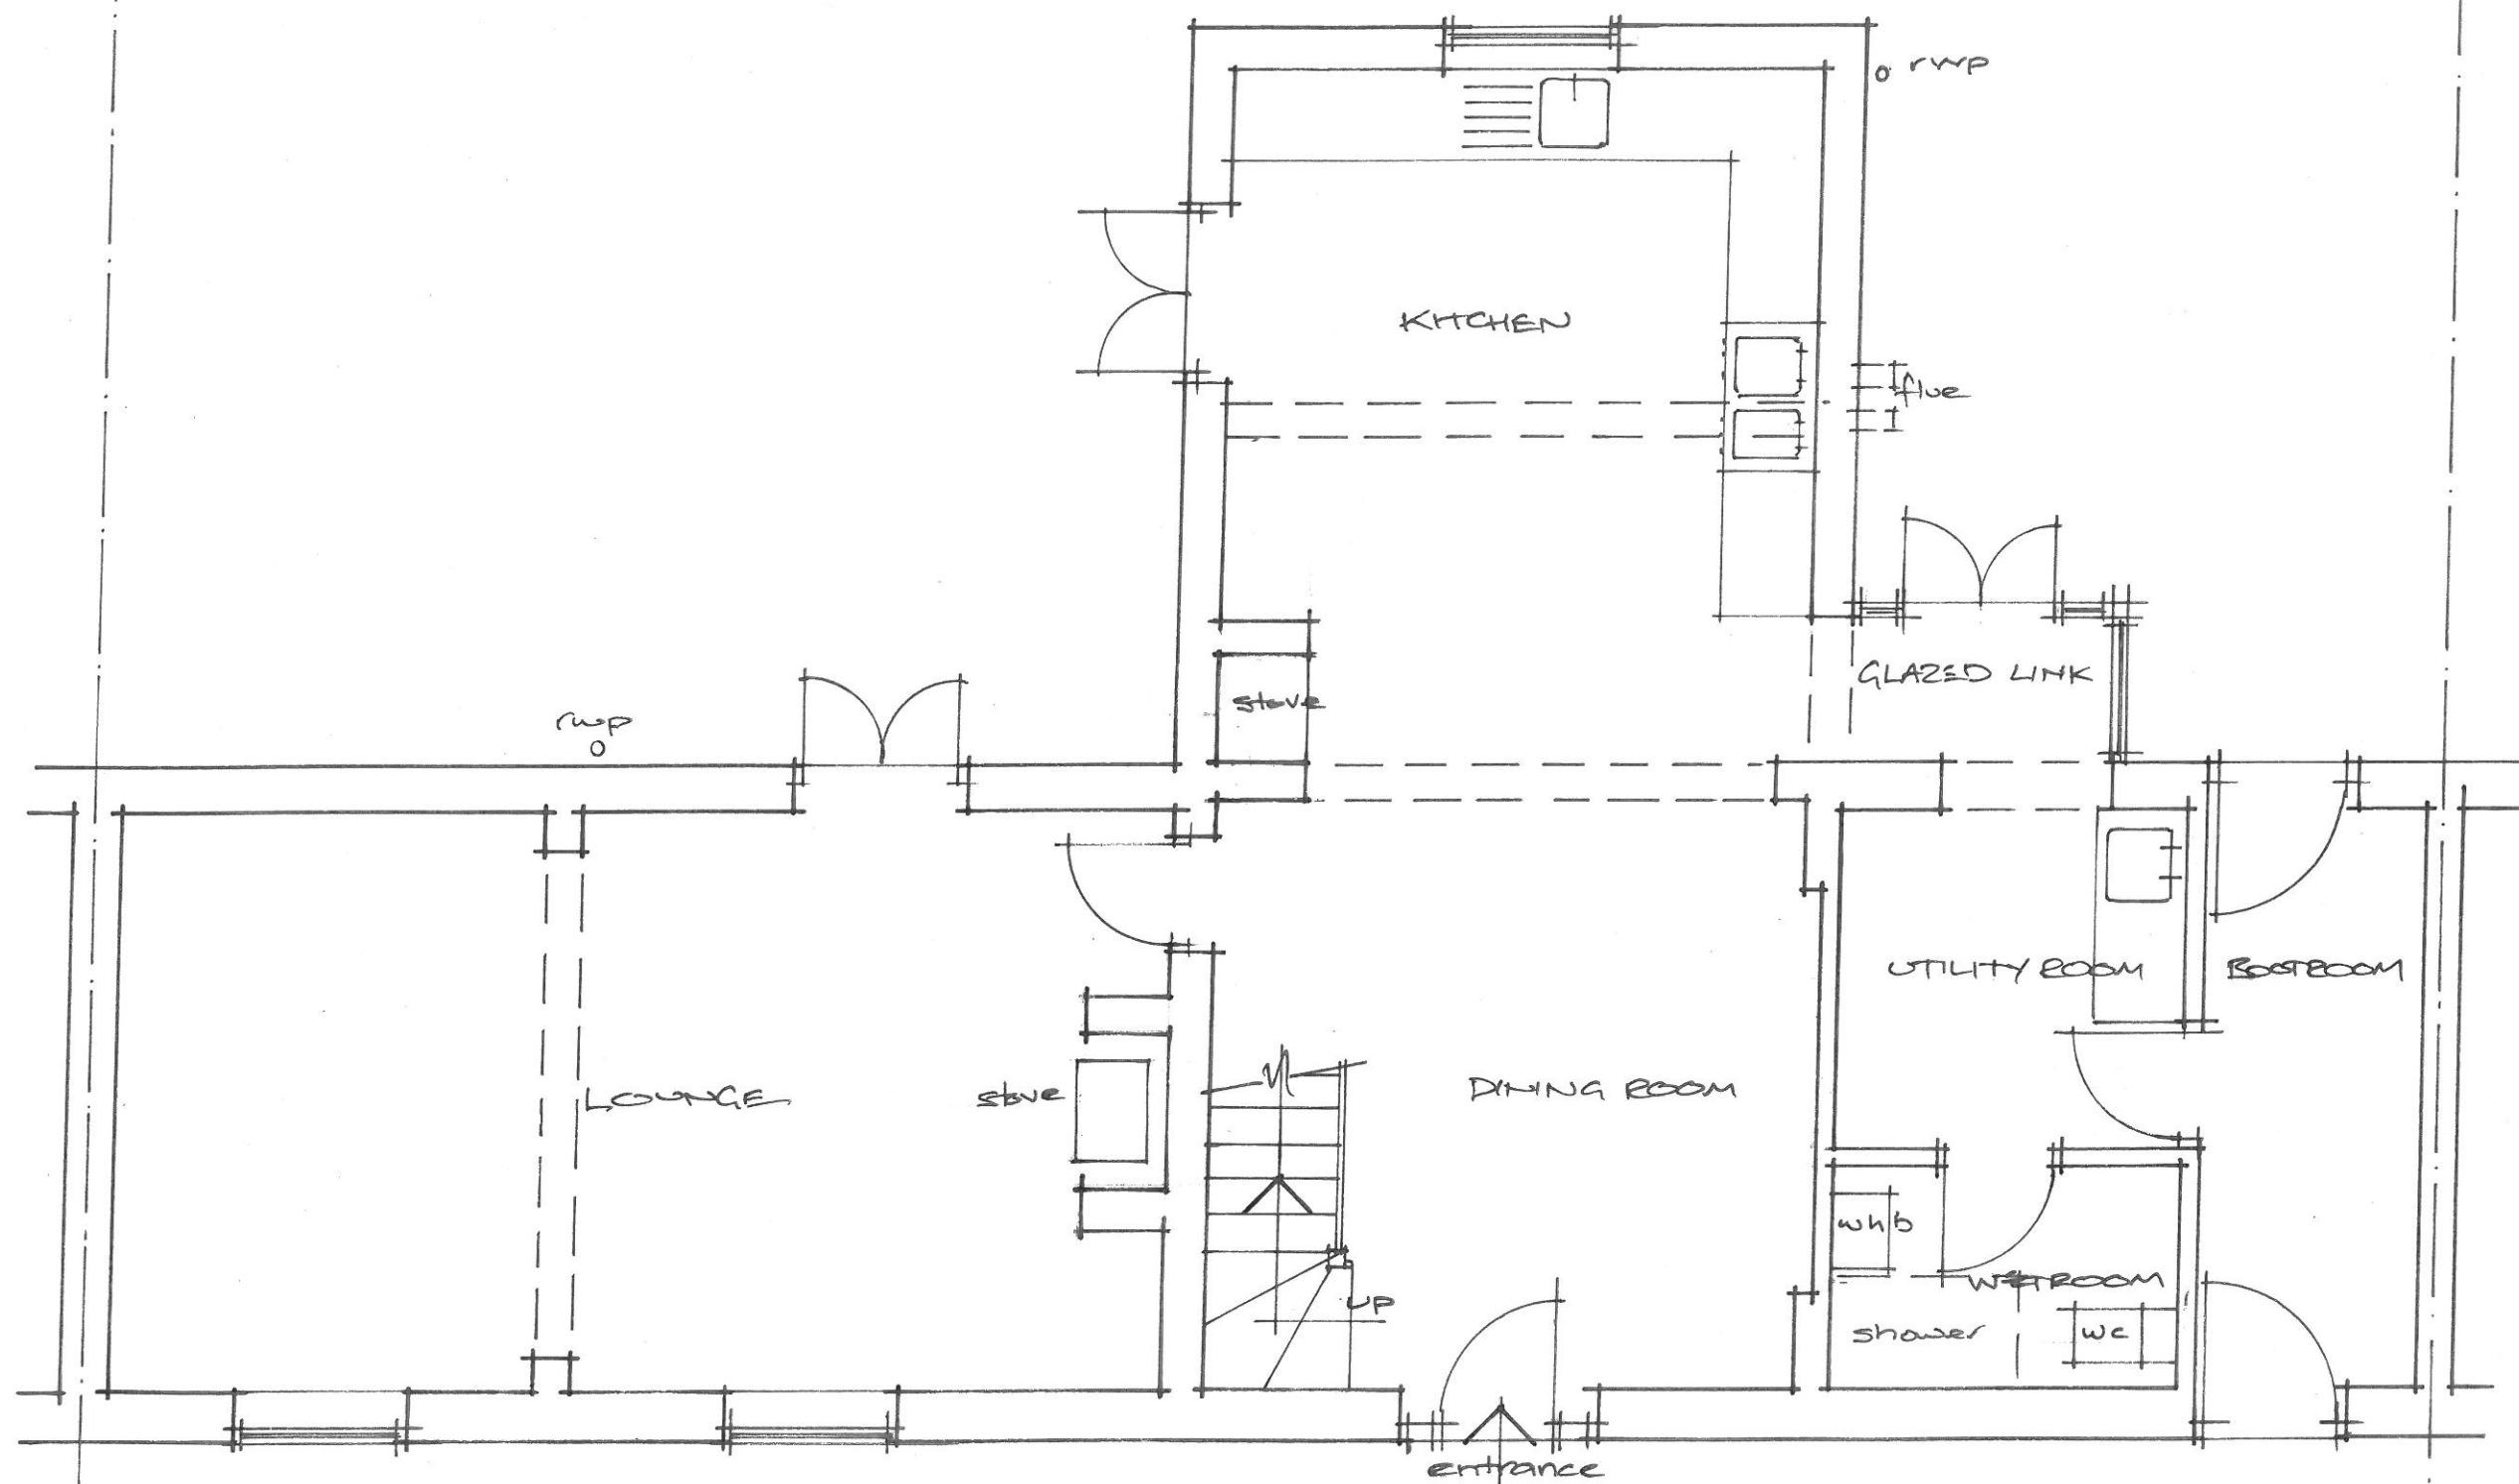

GROUND FLOOR PLAN

SURVEY SHOWING EXISTING LAYOUT

SCALE 1:50 @ A3

DATE 4.10.20

NO 2, LOWER AMBION FARM, AMBION LANE, SUTTON CHENEY, CV13 0AD

DWG No. 1.